




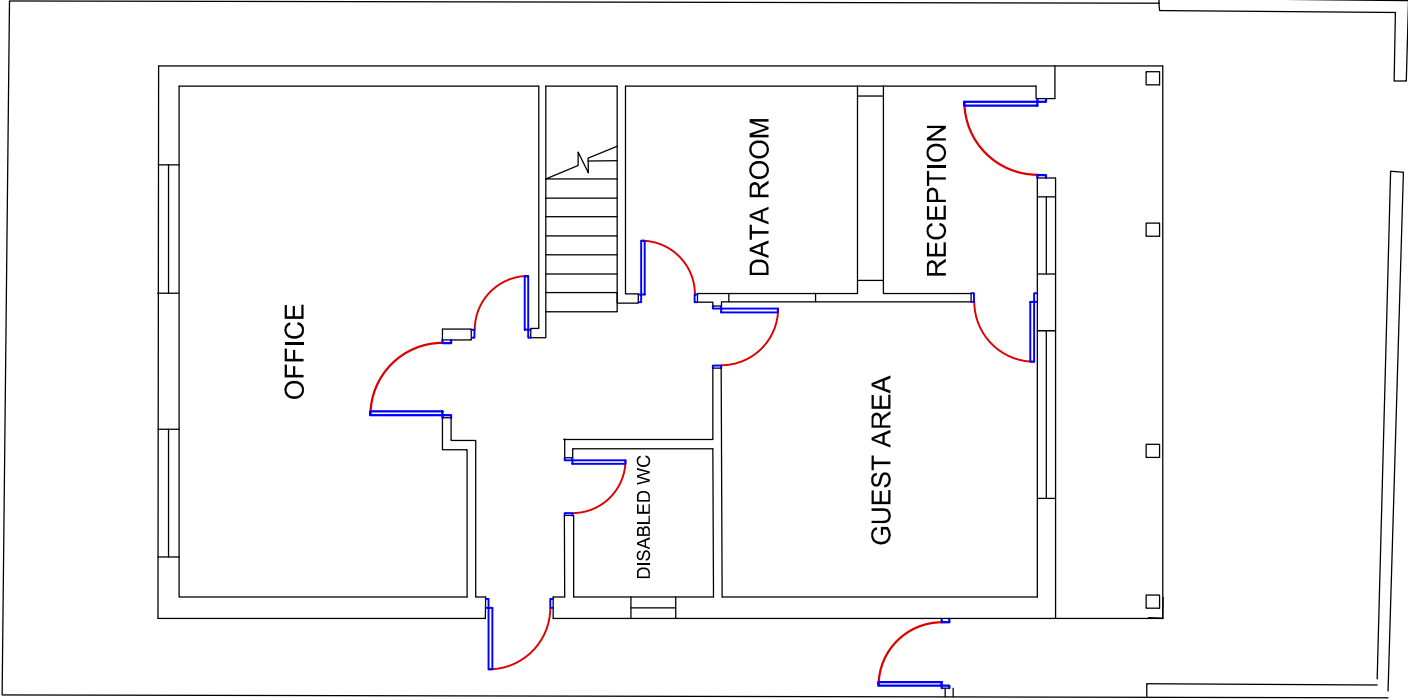


EXISTING GROUND FLOOR PLAN

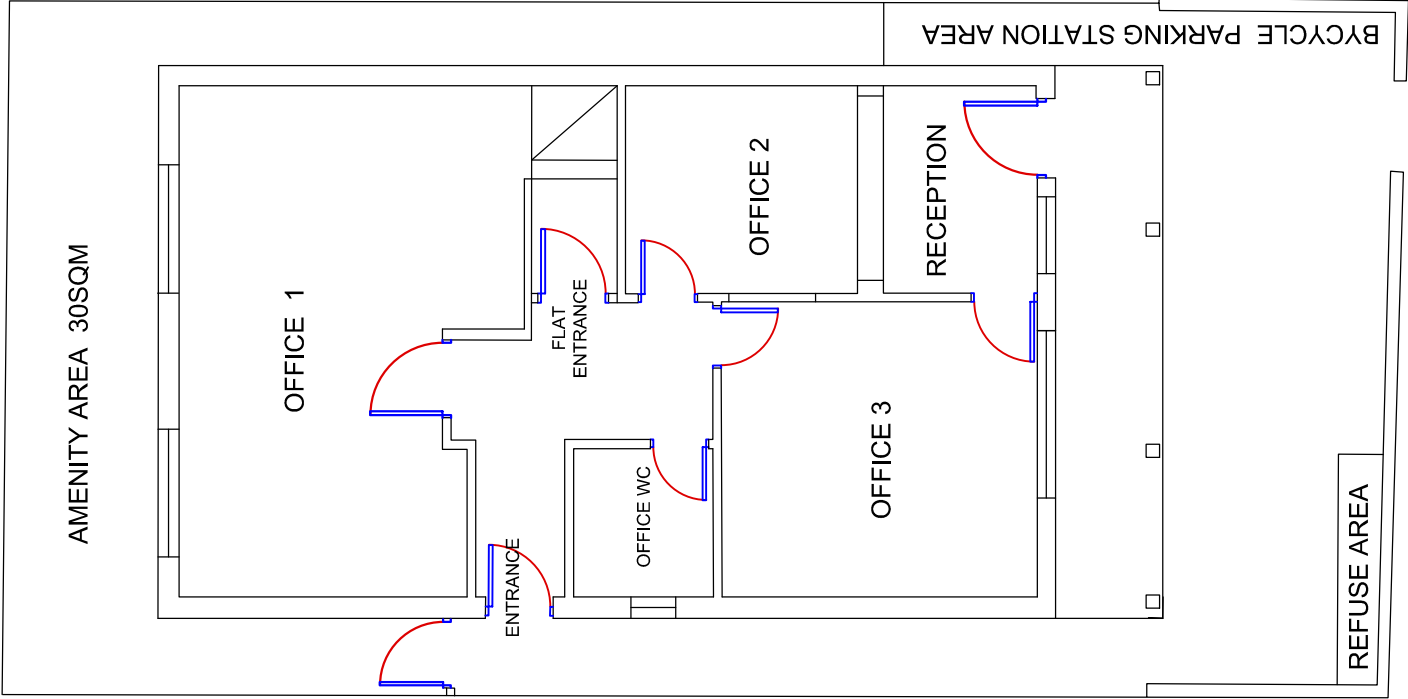

PROPOSED GROUND FLOOR PLAN

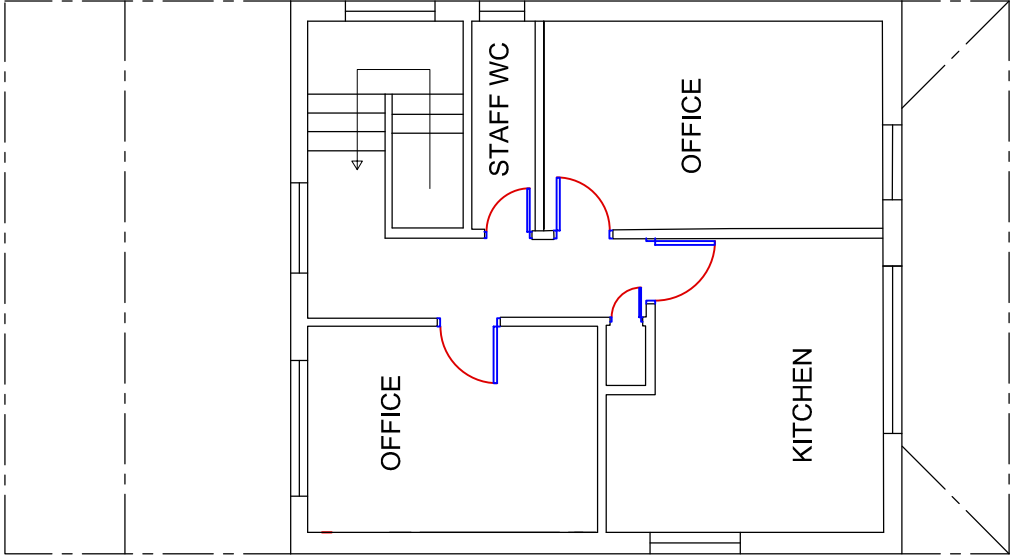

EXISTING 1st FLOOR PLAN

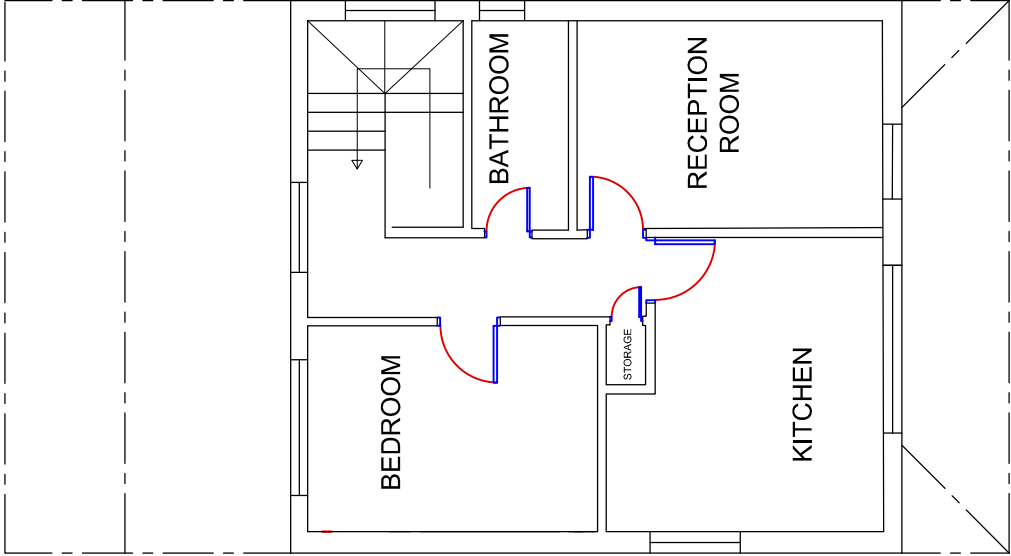

PROPOSED 1st FLOOR PLAN



Scale 1:100

Client	MR ASIF CHAUDHRY	Site	114 HARMONDSWORTH RD, WEST DRAYTON, UB7 9JW
Project	Part Change Of Use to 1 Bed Flat	Title	EXISTING AND PROPOSED FLOOR PLANS.
Scale	1:00 @ A3	Date	10/10/2019
		Drawn by	MS
		Dwg. No	114H/PLNS
		Revision	A