
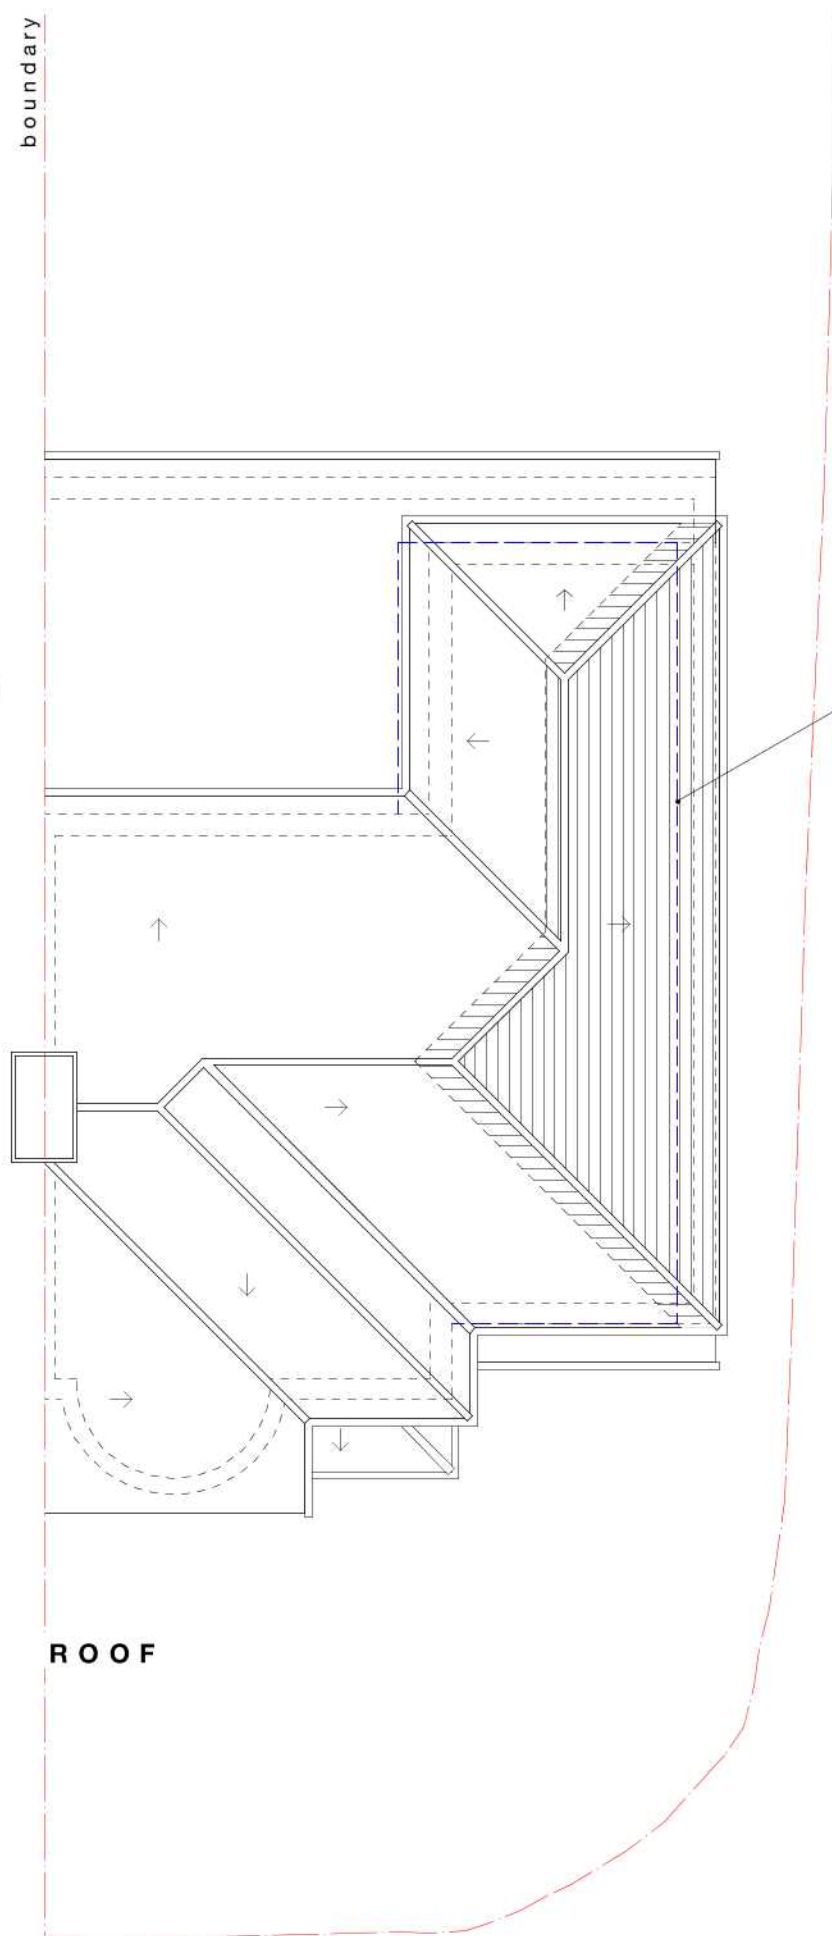


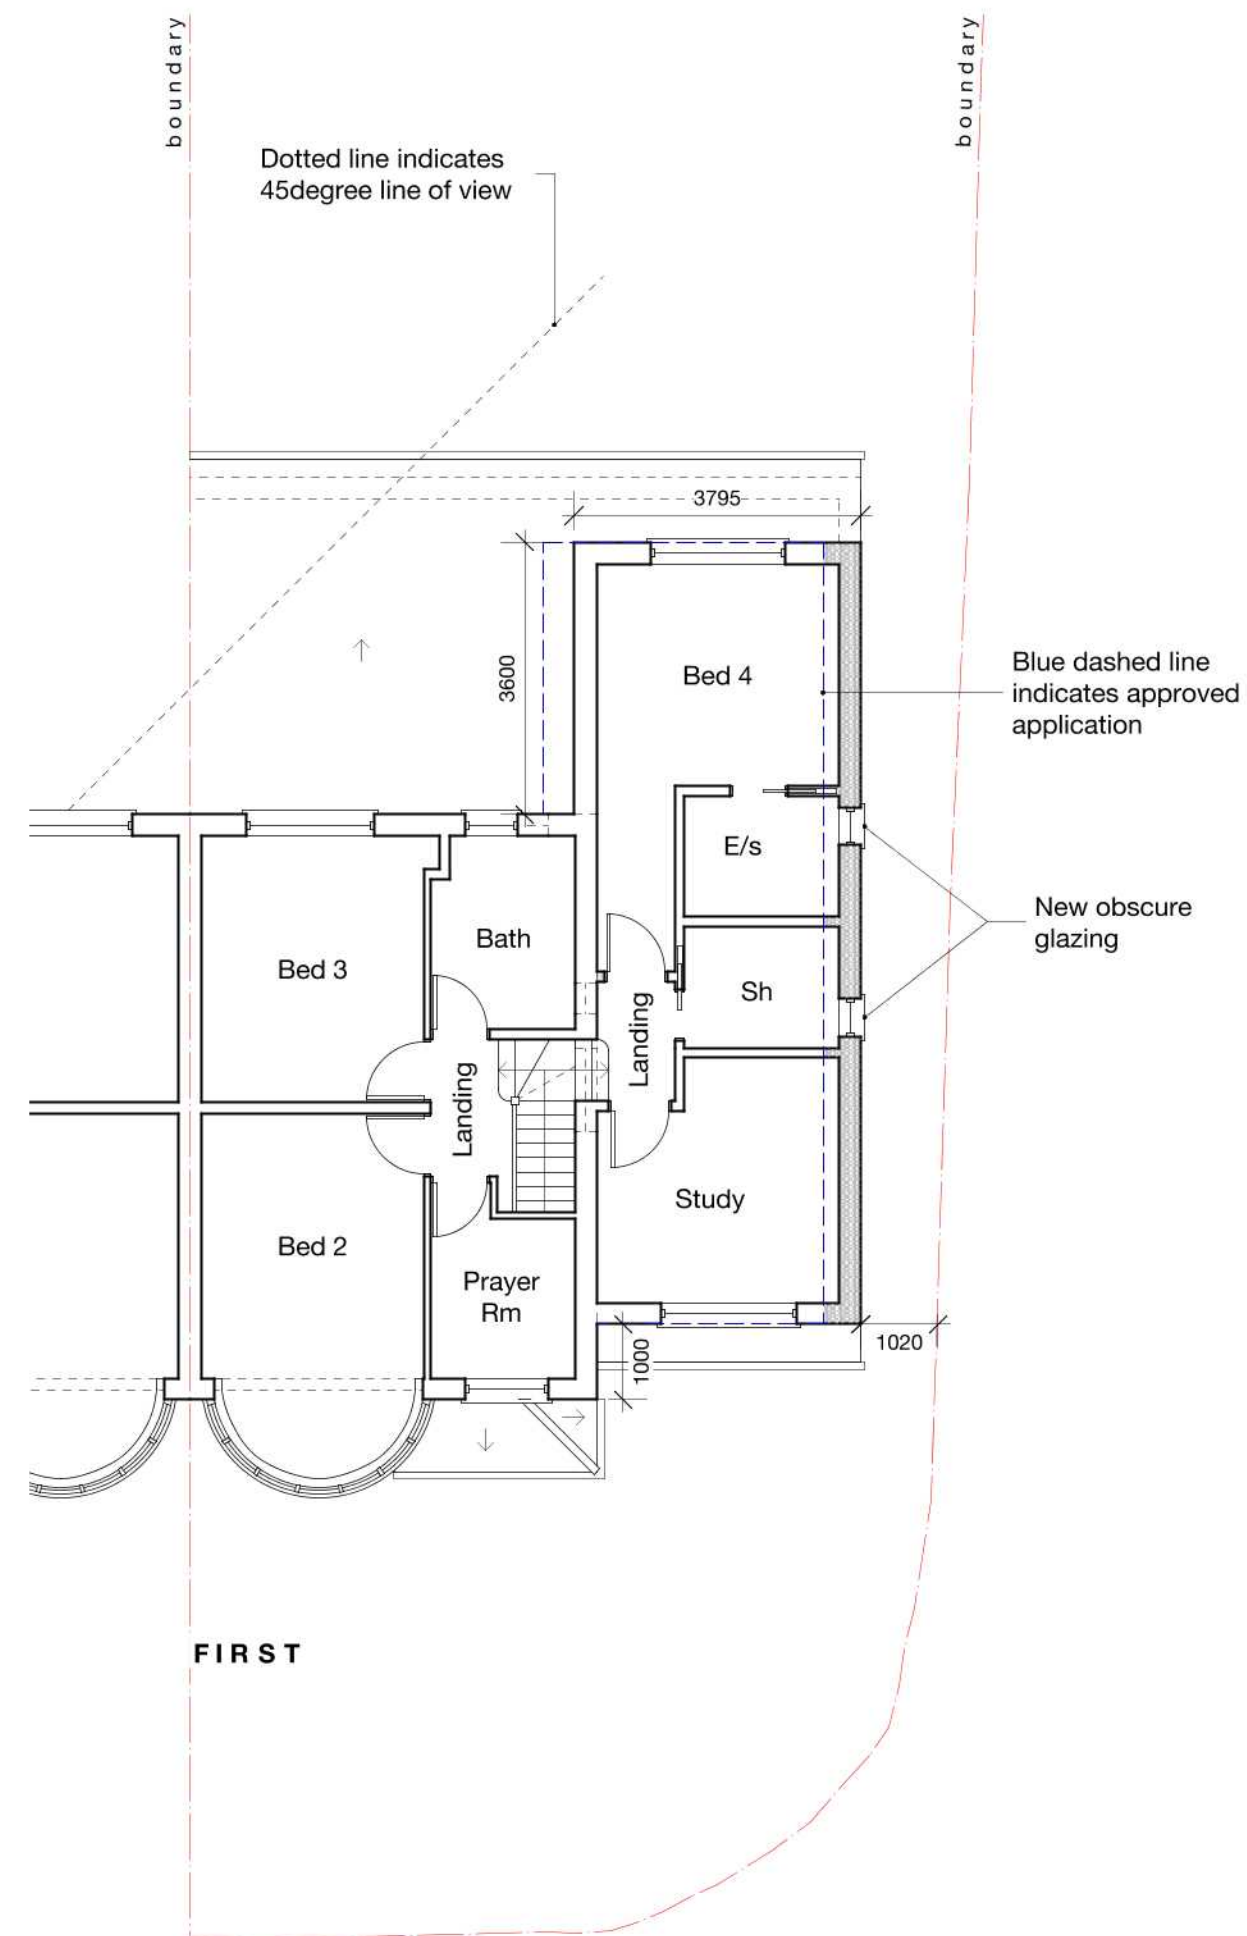

Notes

All new work in reference to the additional works to the approved application ref. 5248/APP/2019/2832, shown shaded.

Demolition generally shown dotted

RLA	Roof light above
RL	Roof light
C	Cupboard
W	Wardrobe
E/s	En-suite
Sh	Shower

Blue dashed line indicates approved application

1	2	3	4	5
1	2	3	4	5

Revision notes

0 1 2 3 4 5 M



VARIATION



www.masonwoodgroup.co.uk
gc@masonwoodgroup.co.uk
+44 7498 589399

client:
Sine Properties Ltd

project
26 Oxford Ave, Harlington, Hayes, UB3

drawing
PROPOSED FIRST FLOOR
& ROOF PLANS

date
July 2020

scale
1:100 at A3

work stage
3

project no
2020.014

revision
-

Notes

All new work in reference to the additional works to the approved application ref. 5248/APP/2019/2832, shown shaded.

Demolition generally shown dotted

RLA	Roof light above
RL	Roof light
C	Cupboard
W	Wardrobe
E/s	En-suite
Sh	Shower

Blue dashed line indicates approved application

Render to match existing

1	2	3	4
1	2	3	4
1	2	3	4
1	2	3	4

Revision notes

VARIATION




www.masonwoodgroup.co.uk
gc@masonwoodgroup.co.uk
+44 7498 589399

client:
Sine Properties Ltd
project
26 Oxford Ave, Harlington, Hayes, UB3
drawing PROPOSED ELEVATIONS

date
July 2020
work stage
3
scale
1:100 at A3
drawing no
D01
project no
2020.014
revision
-

Tiles to match existing

Tiles to match existing

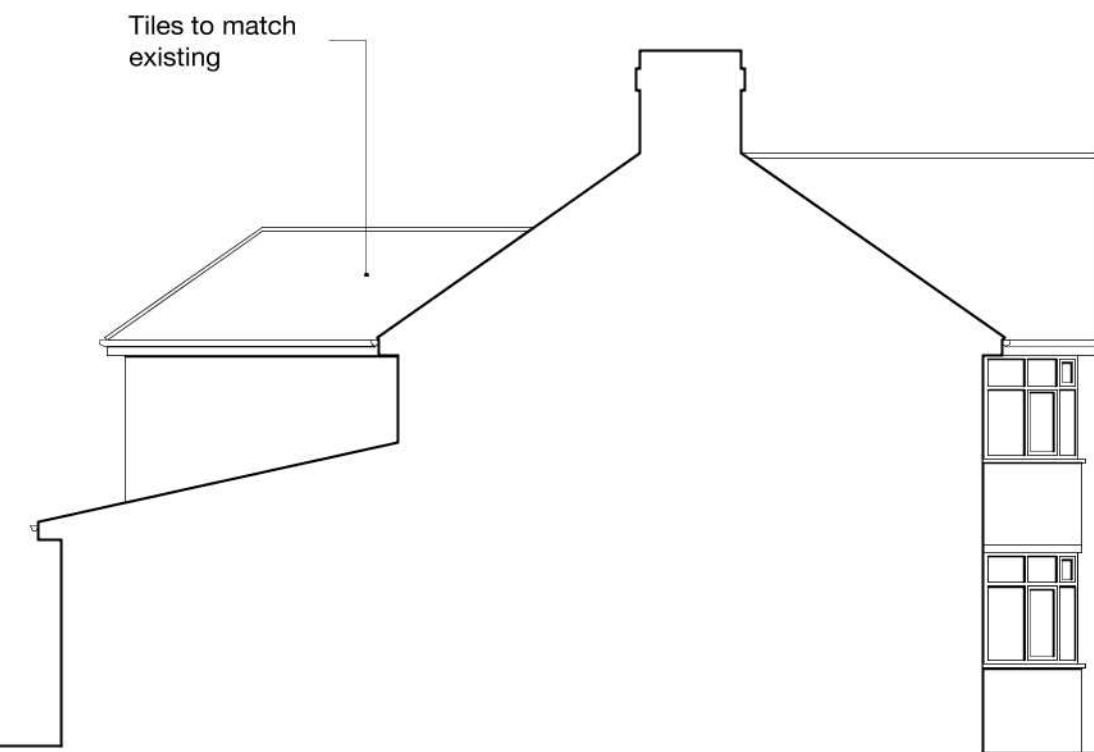

NORTH
Part-Elevation



WEST
Front

1000




EAST
Rear



SOUTH
Flank

Brickwork to match existing

0 1 2 3 4 5 M

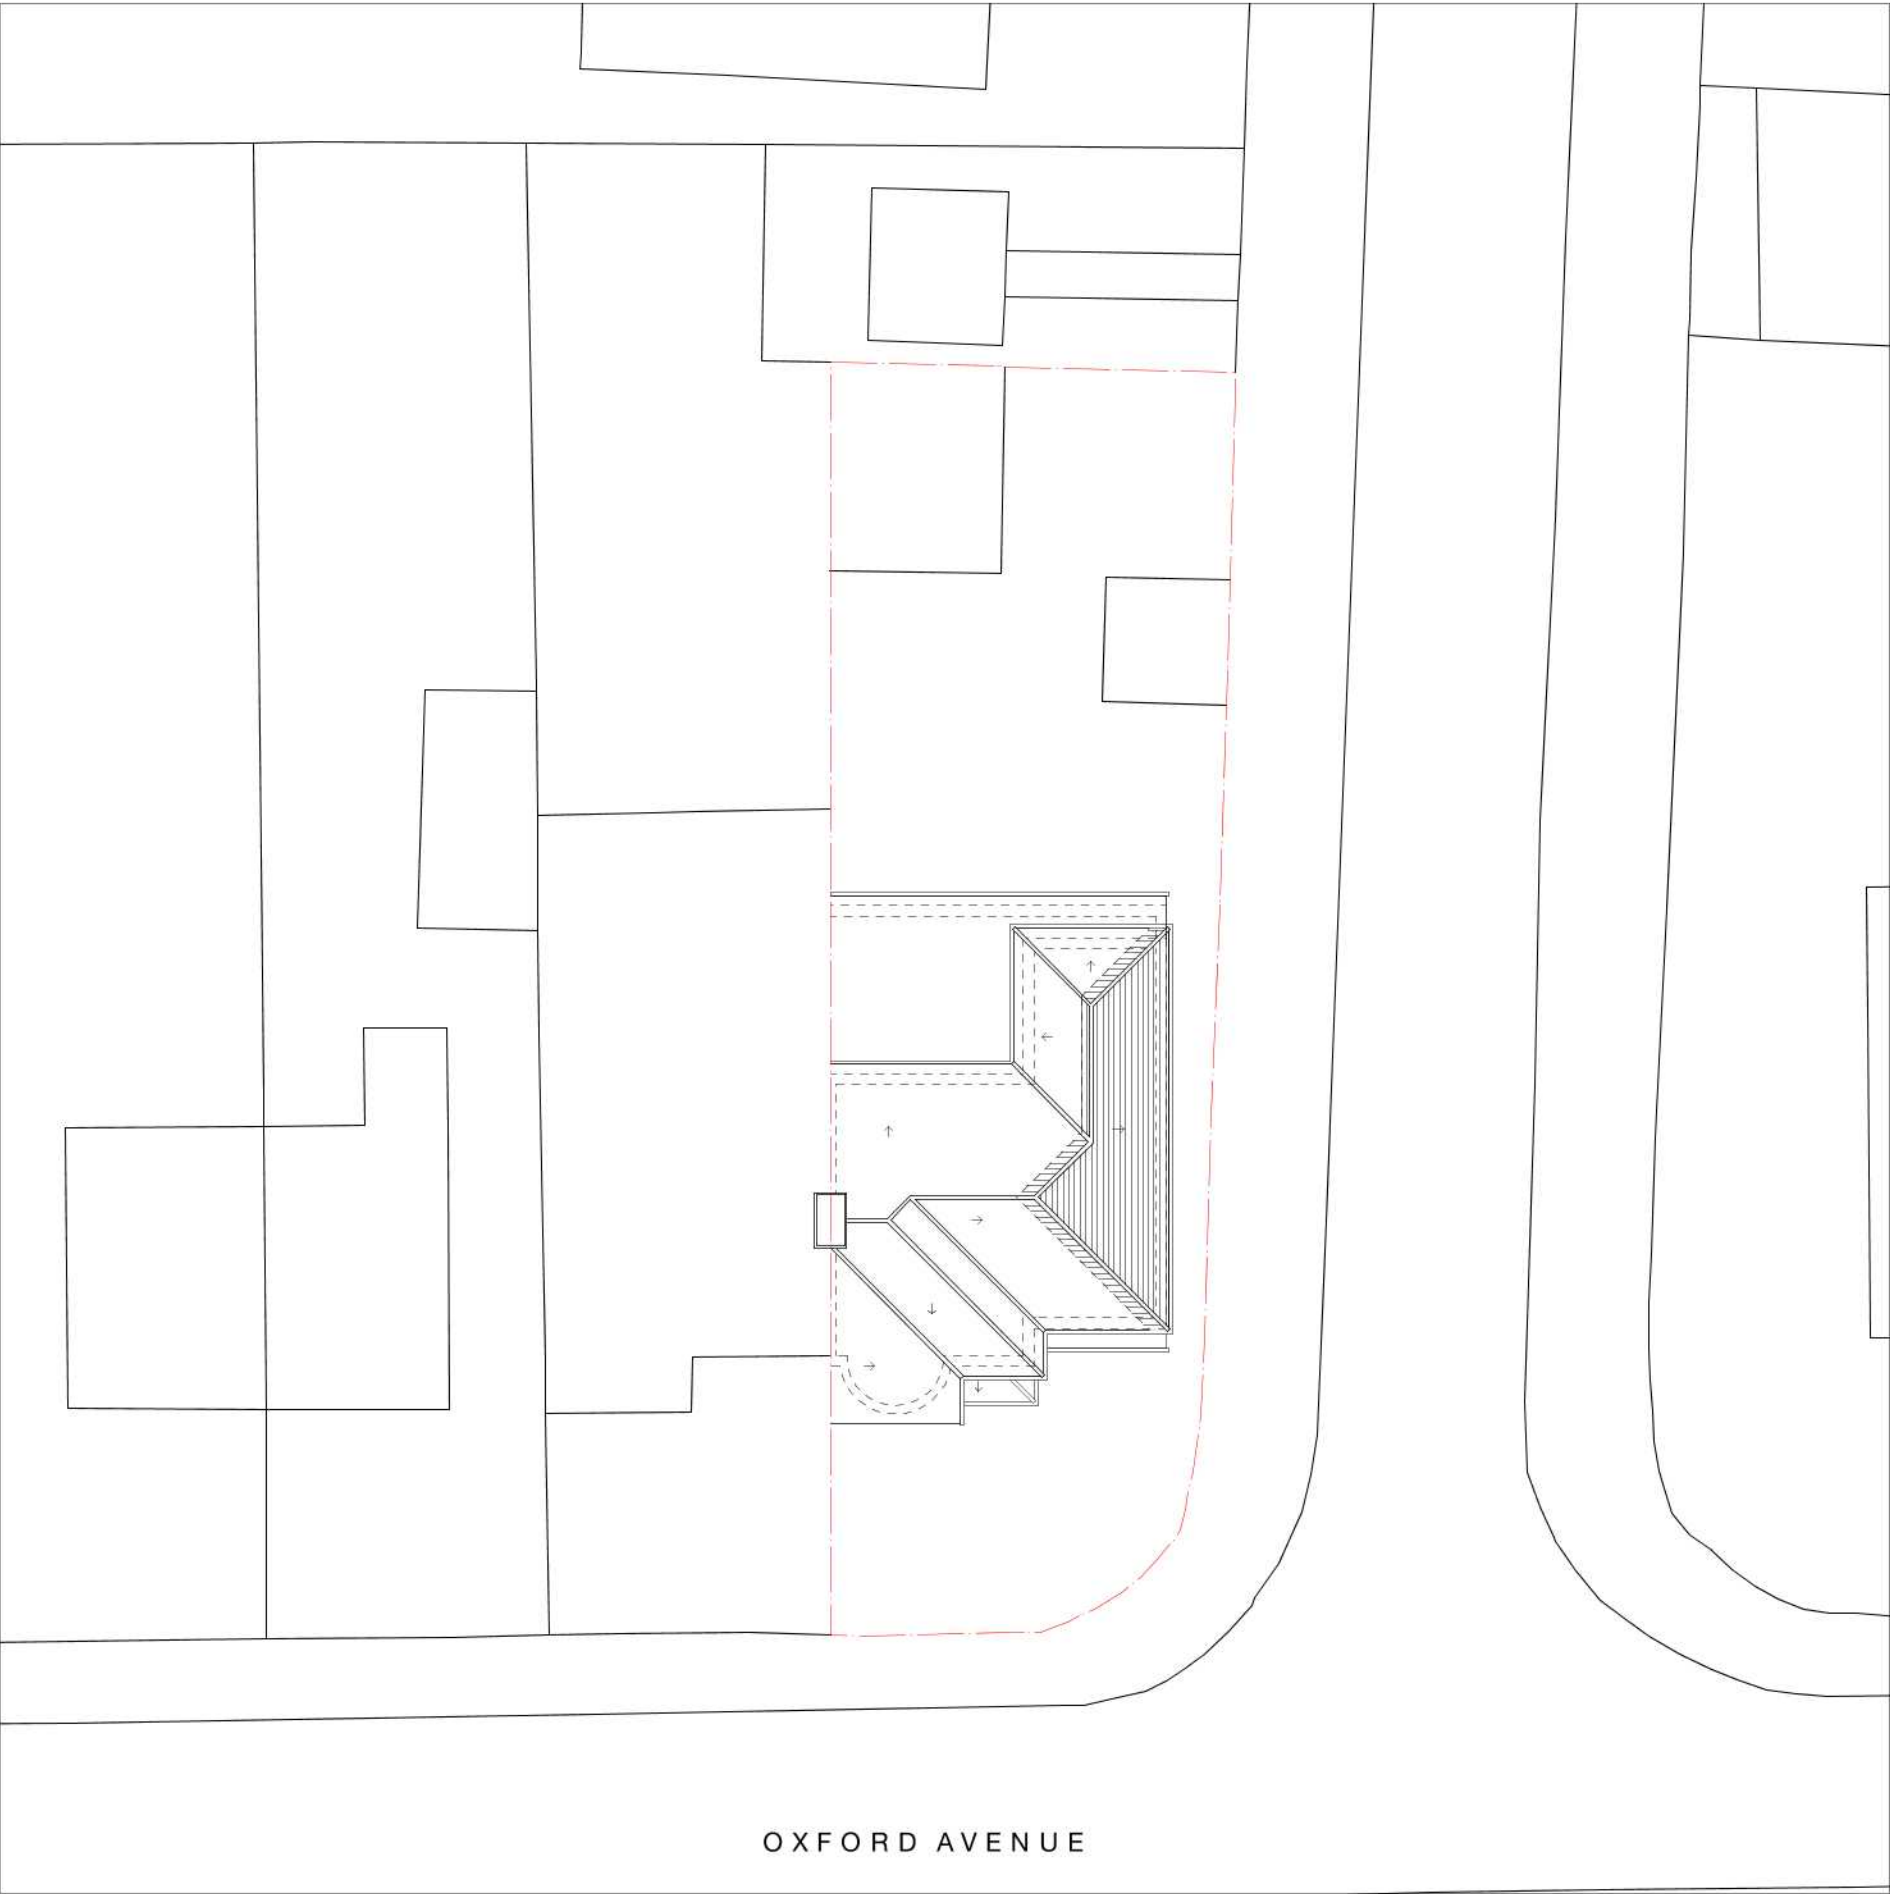

Notes

All new work in reference to the additional works to the approved application ref. 5248/APP/2019/2832, shown shaded.

Demolition generally shown dotted

RLA	Roof light above
RL	Roof light
C	Cupboard
W	Wardrobe
E/s	En-suite
Sh	Shower

1	2	3	4
-	-	-	-
Revision notes			

VARIATION



www.masonwoodgroup.co.uk
gc@masonwoodgroup.co.uk
+44 7498 589399

client:
Sine Properties Ltd
project
26 Oxford Ave, Harlington, Hayes, UB3
drawing PROPOSED SITE LAYOUT

date July 2020	scale 1:200 at A3	project no 2020.014
work stage 3	drawing no D01	revision -

