




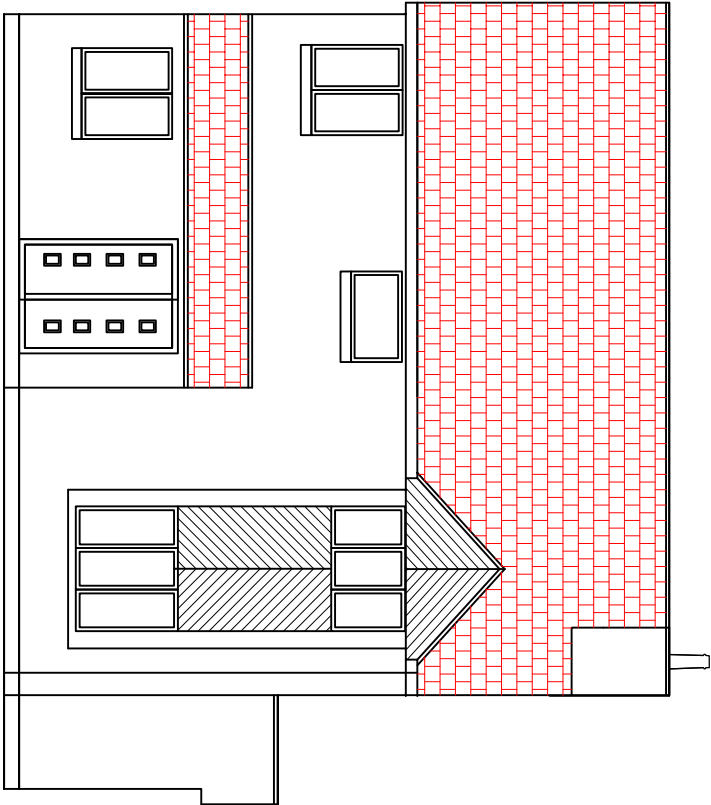


EXISTING FRONT ELEVATION

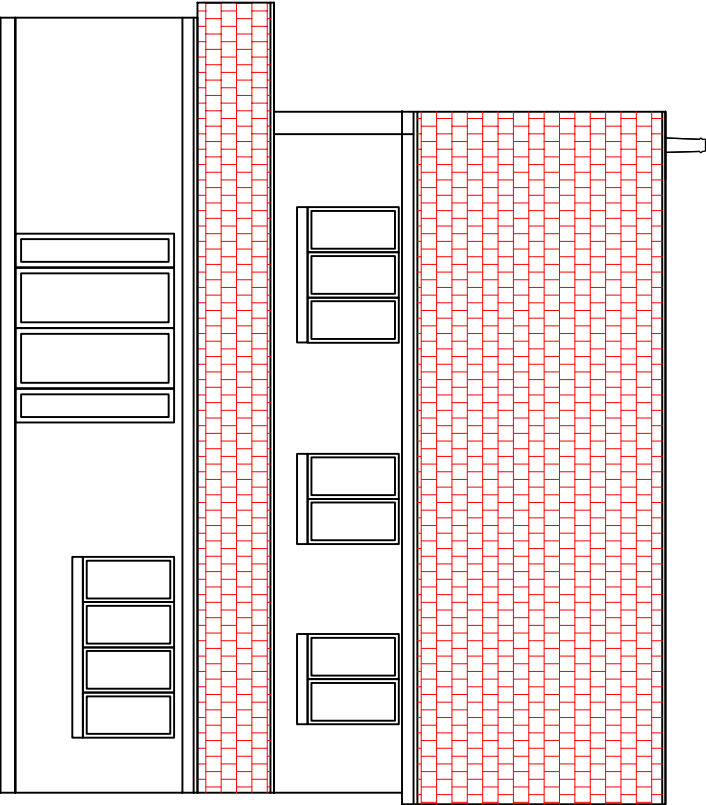

EXISTING REAR ELEVATION

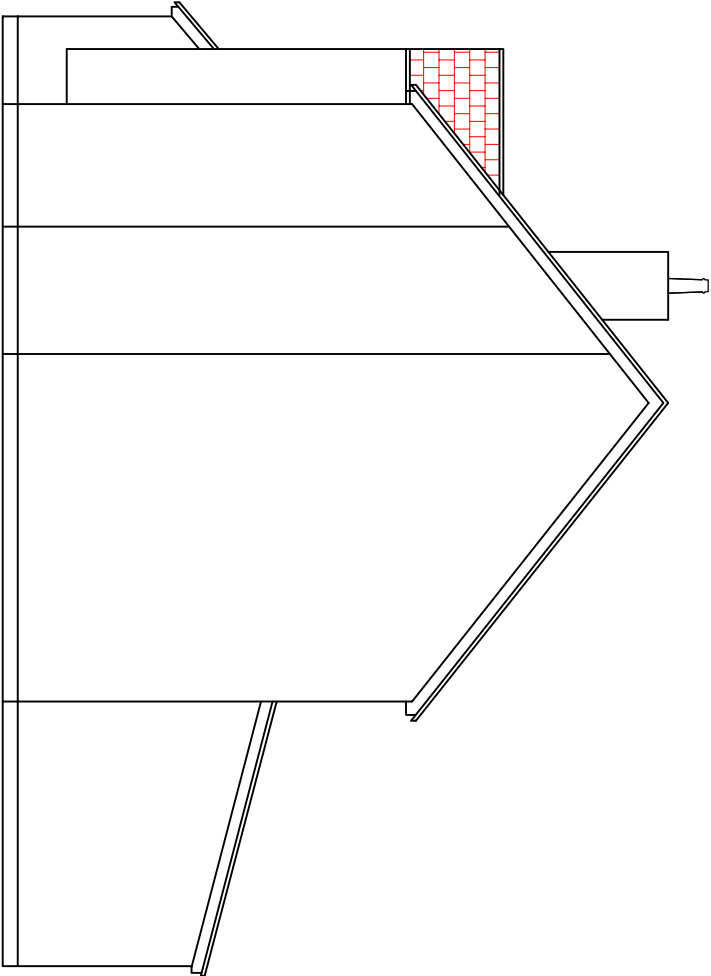

EXISTING SIDE ELEVATION (RIGHT)

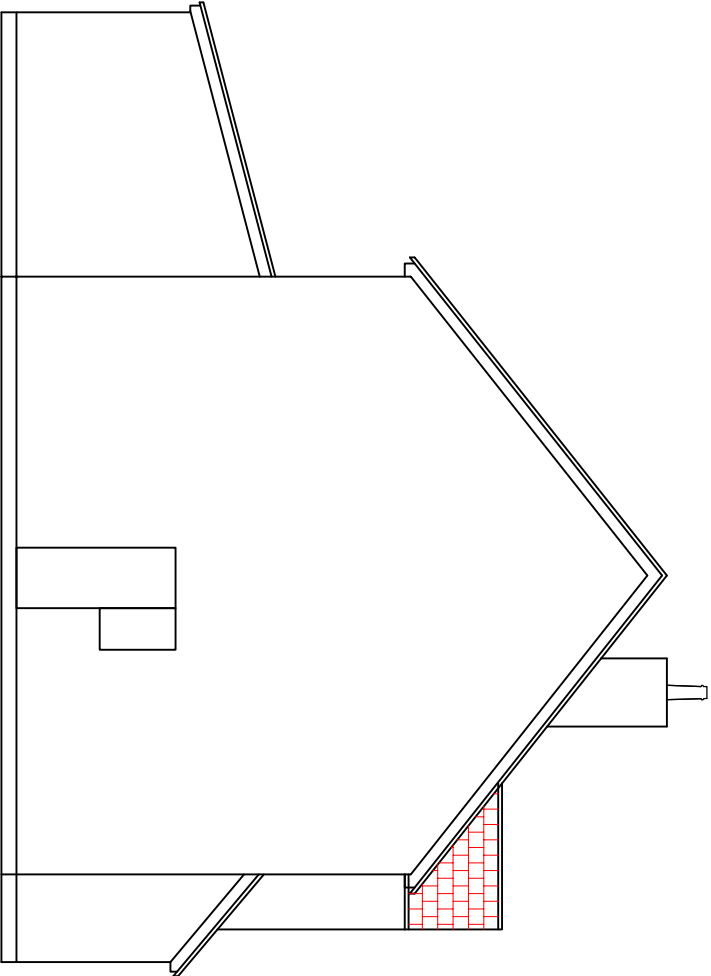

EXISTING SIDE ELEVATION (LEFT)

0 1 2 3 4 5 6 7 8 9 100 1 2 3 4 5
Scale 1:100 Scale 1:50

Rev.	Date.	Description	DWN.	CHK.

j e architectural design ltd

Architectural & Structural Designers

1 Lytton Close

Northolt Village, Northolt

Middlesex UB5 5BU

T: 020 8845 0795, M: 07930 557913, e:angelo9@aol.com

Job Title:	9 Lawson Gardens, Pinner HA5 2EB	Designed by:	Angelo E	Date:	Oct. 2020	Scale:	1:100@A3
Drawing Title:	Existing Front, Side & Rear Elevation	Client:		Drawing No:	1078/DJ/02	Rev.	