



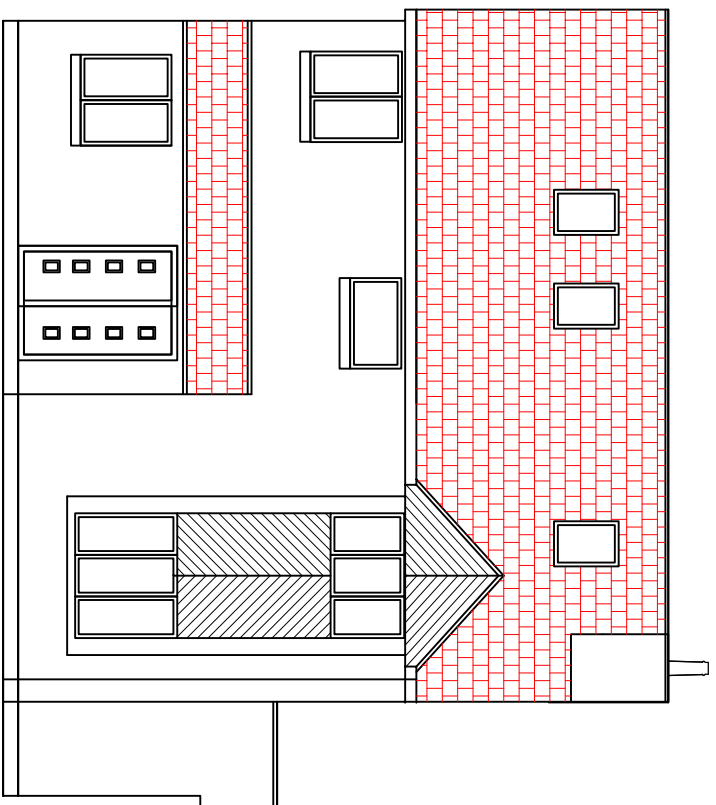


PROPOSED FRONT ELEVATION


Total Volume:
Proposed Rear Dormer Extension = $8.401 \times 2.414 \times 3.047/2 = \underline{30.89 \text{ m}^3}$
Total Volume
Proposed volume less than $50\text{m}^3 = 30.89 \text{ m}^3$

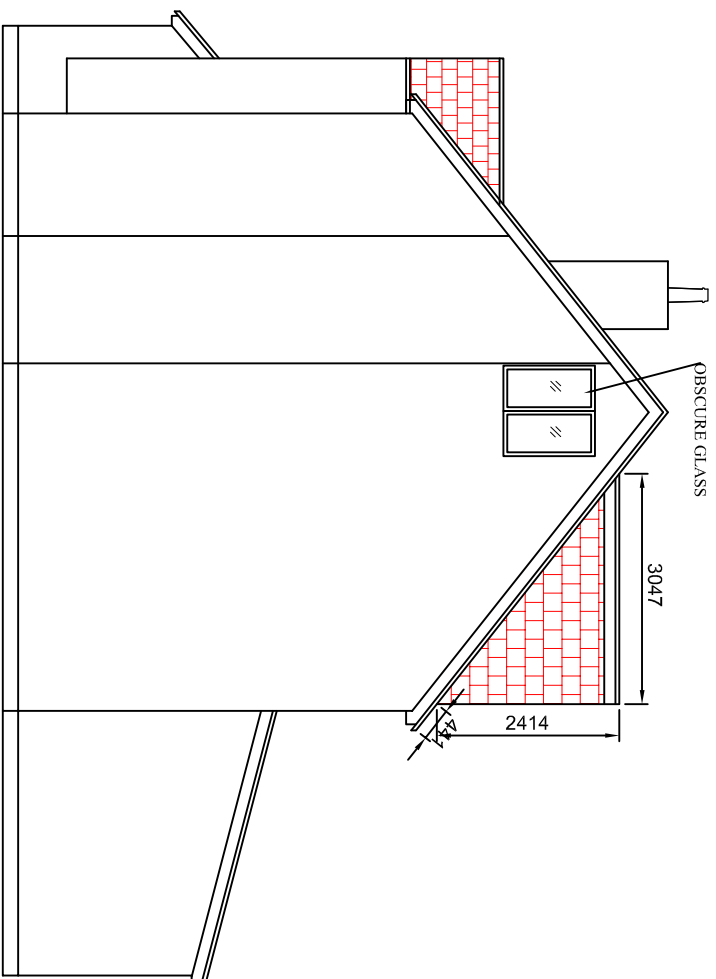

PROPOSED SIDE ELEVATION (RIGHT)

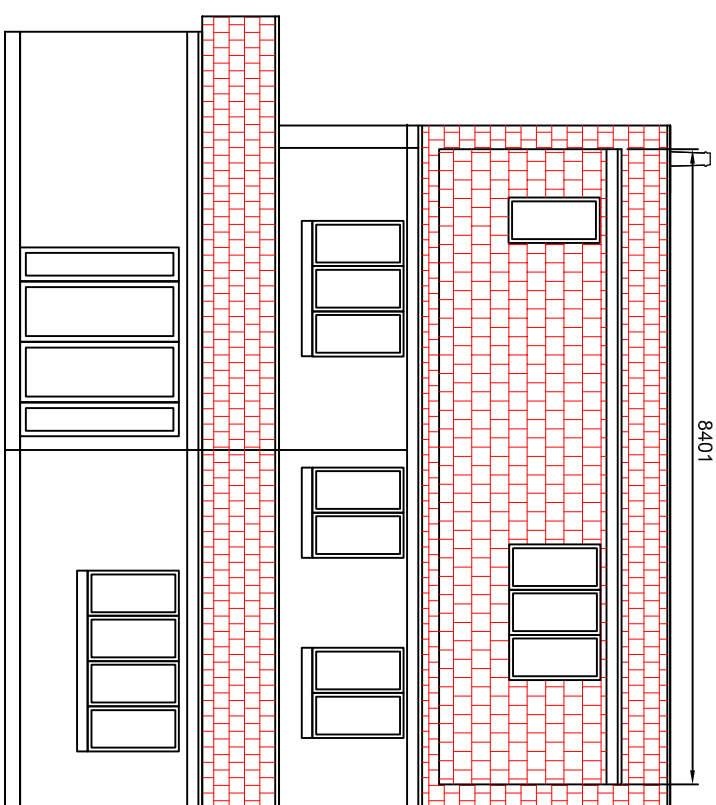

PROPOSED REAR ELEVATION

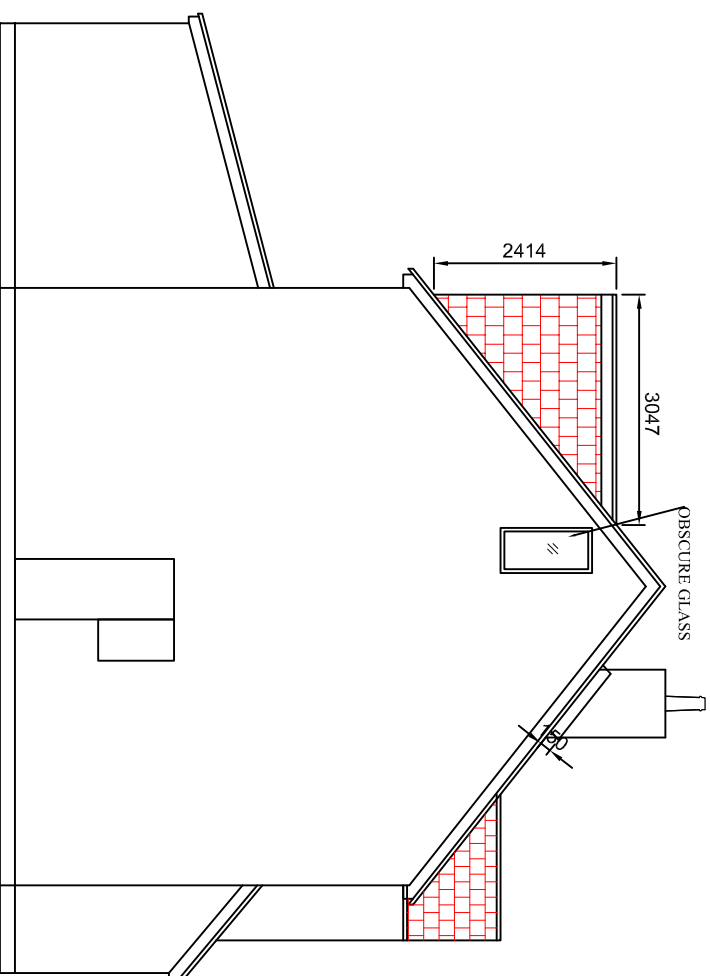

PROPOSED SIDE ELEVATION (LEFT)

Rev.	Date.	Description	DWN. CHK.	j e architectural design ltd Architectural & Structural Designers 1 Lytton Close Northolt Village, Northolt Middlesex UB5 5BU T: 020 8845 0795, M: 07930 557913, e:angele09@aol.com			
				Job Title: 9 Lawson Gardens, Pinner HA5 2EB			
				Drawing Title: Proposed Front, Side & Rear Elevation			
				Designed by: Angelo E	Date: Jan. 2021	Scale: 1:100@A3	
				Client:	Drawing No: 1078/DJ/08	Rev	