



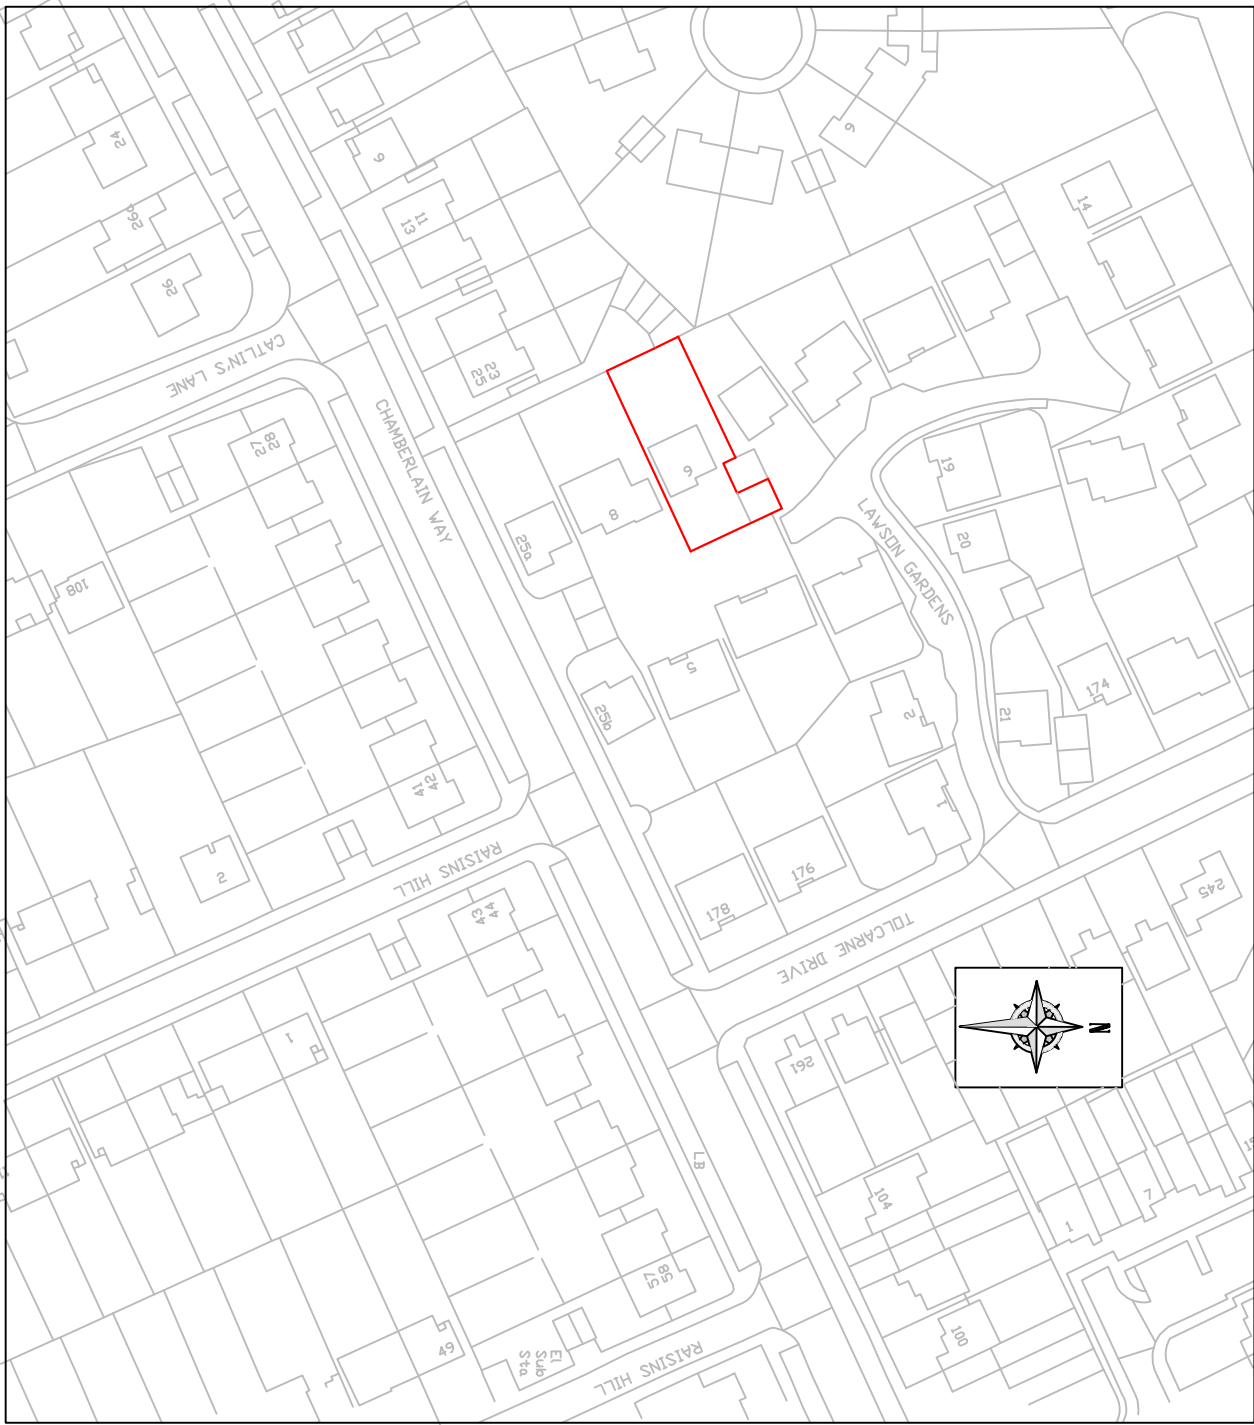

SITE PLAN
Scale 1:1250)

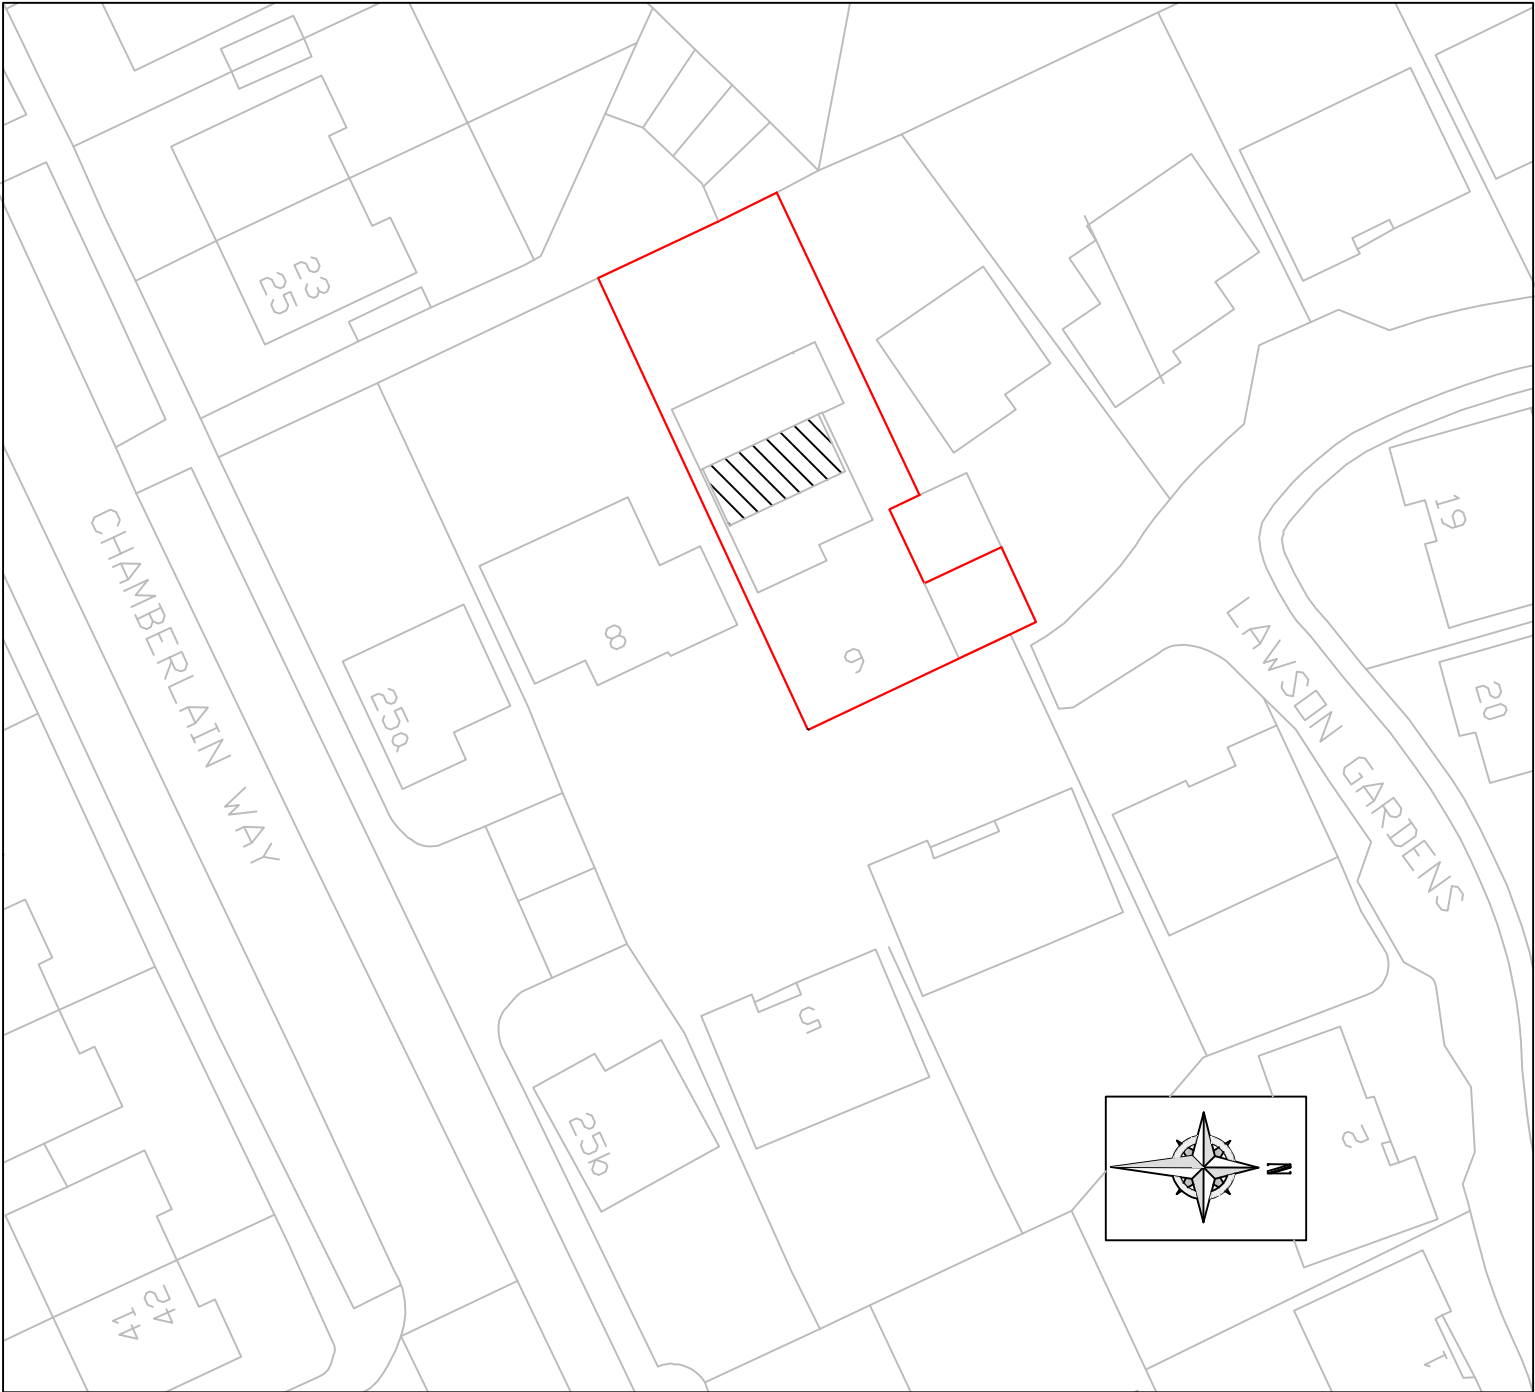

BLOCK PLAN
Scale 1:500)

Rev.	Date.	Description	DWN.	CHK.	Job Title:	Designed by:	Date:	Scale:
					9 Lawson Gardens, Pinner HA5 2EB	Angelo E	Jan. 2021	1:500, 1250© A3
					Drawing Title:	Client:	Drawing No:	Rev.
					Location Plan		1078/DJ/09	
j e architectural design ltd Architectural & Structural Designers 1 Lytton Close Northolt Village, Northolt Middlesex UB5 5BU T: 020 8845 0795, M: 07930 557913, e:angelo9@aol.com								