

GENERAL NOTES:
This drawing is © 2021 Unicorn Services Ltd.
Use figured dimensions only. **DO NOT SCALE.**

All dimensions are in millimetres unless noted otherwise.

This drawing must be read in conjunction with all other relevant drawings and specifications from other consultants.


If in doubt, ask.

SETTING OUT NOTES:
All setting out to be confirmed on site prior to construction - any discrepancy must be immediately reported to Unicorn Services Ltd.


All setting out to face of structure or to grid. All partitions set out to studwork or structure.

For setting out and specification of M&E services refer to M&E Consultants documents.

For setting out and specification of structure refer to Structural Engineer's documents.

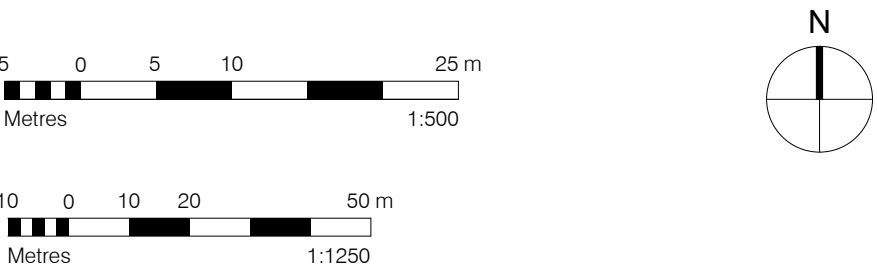

--- Site Boundary
Proposed Extension

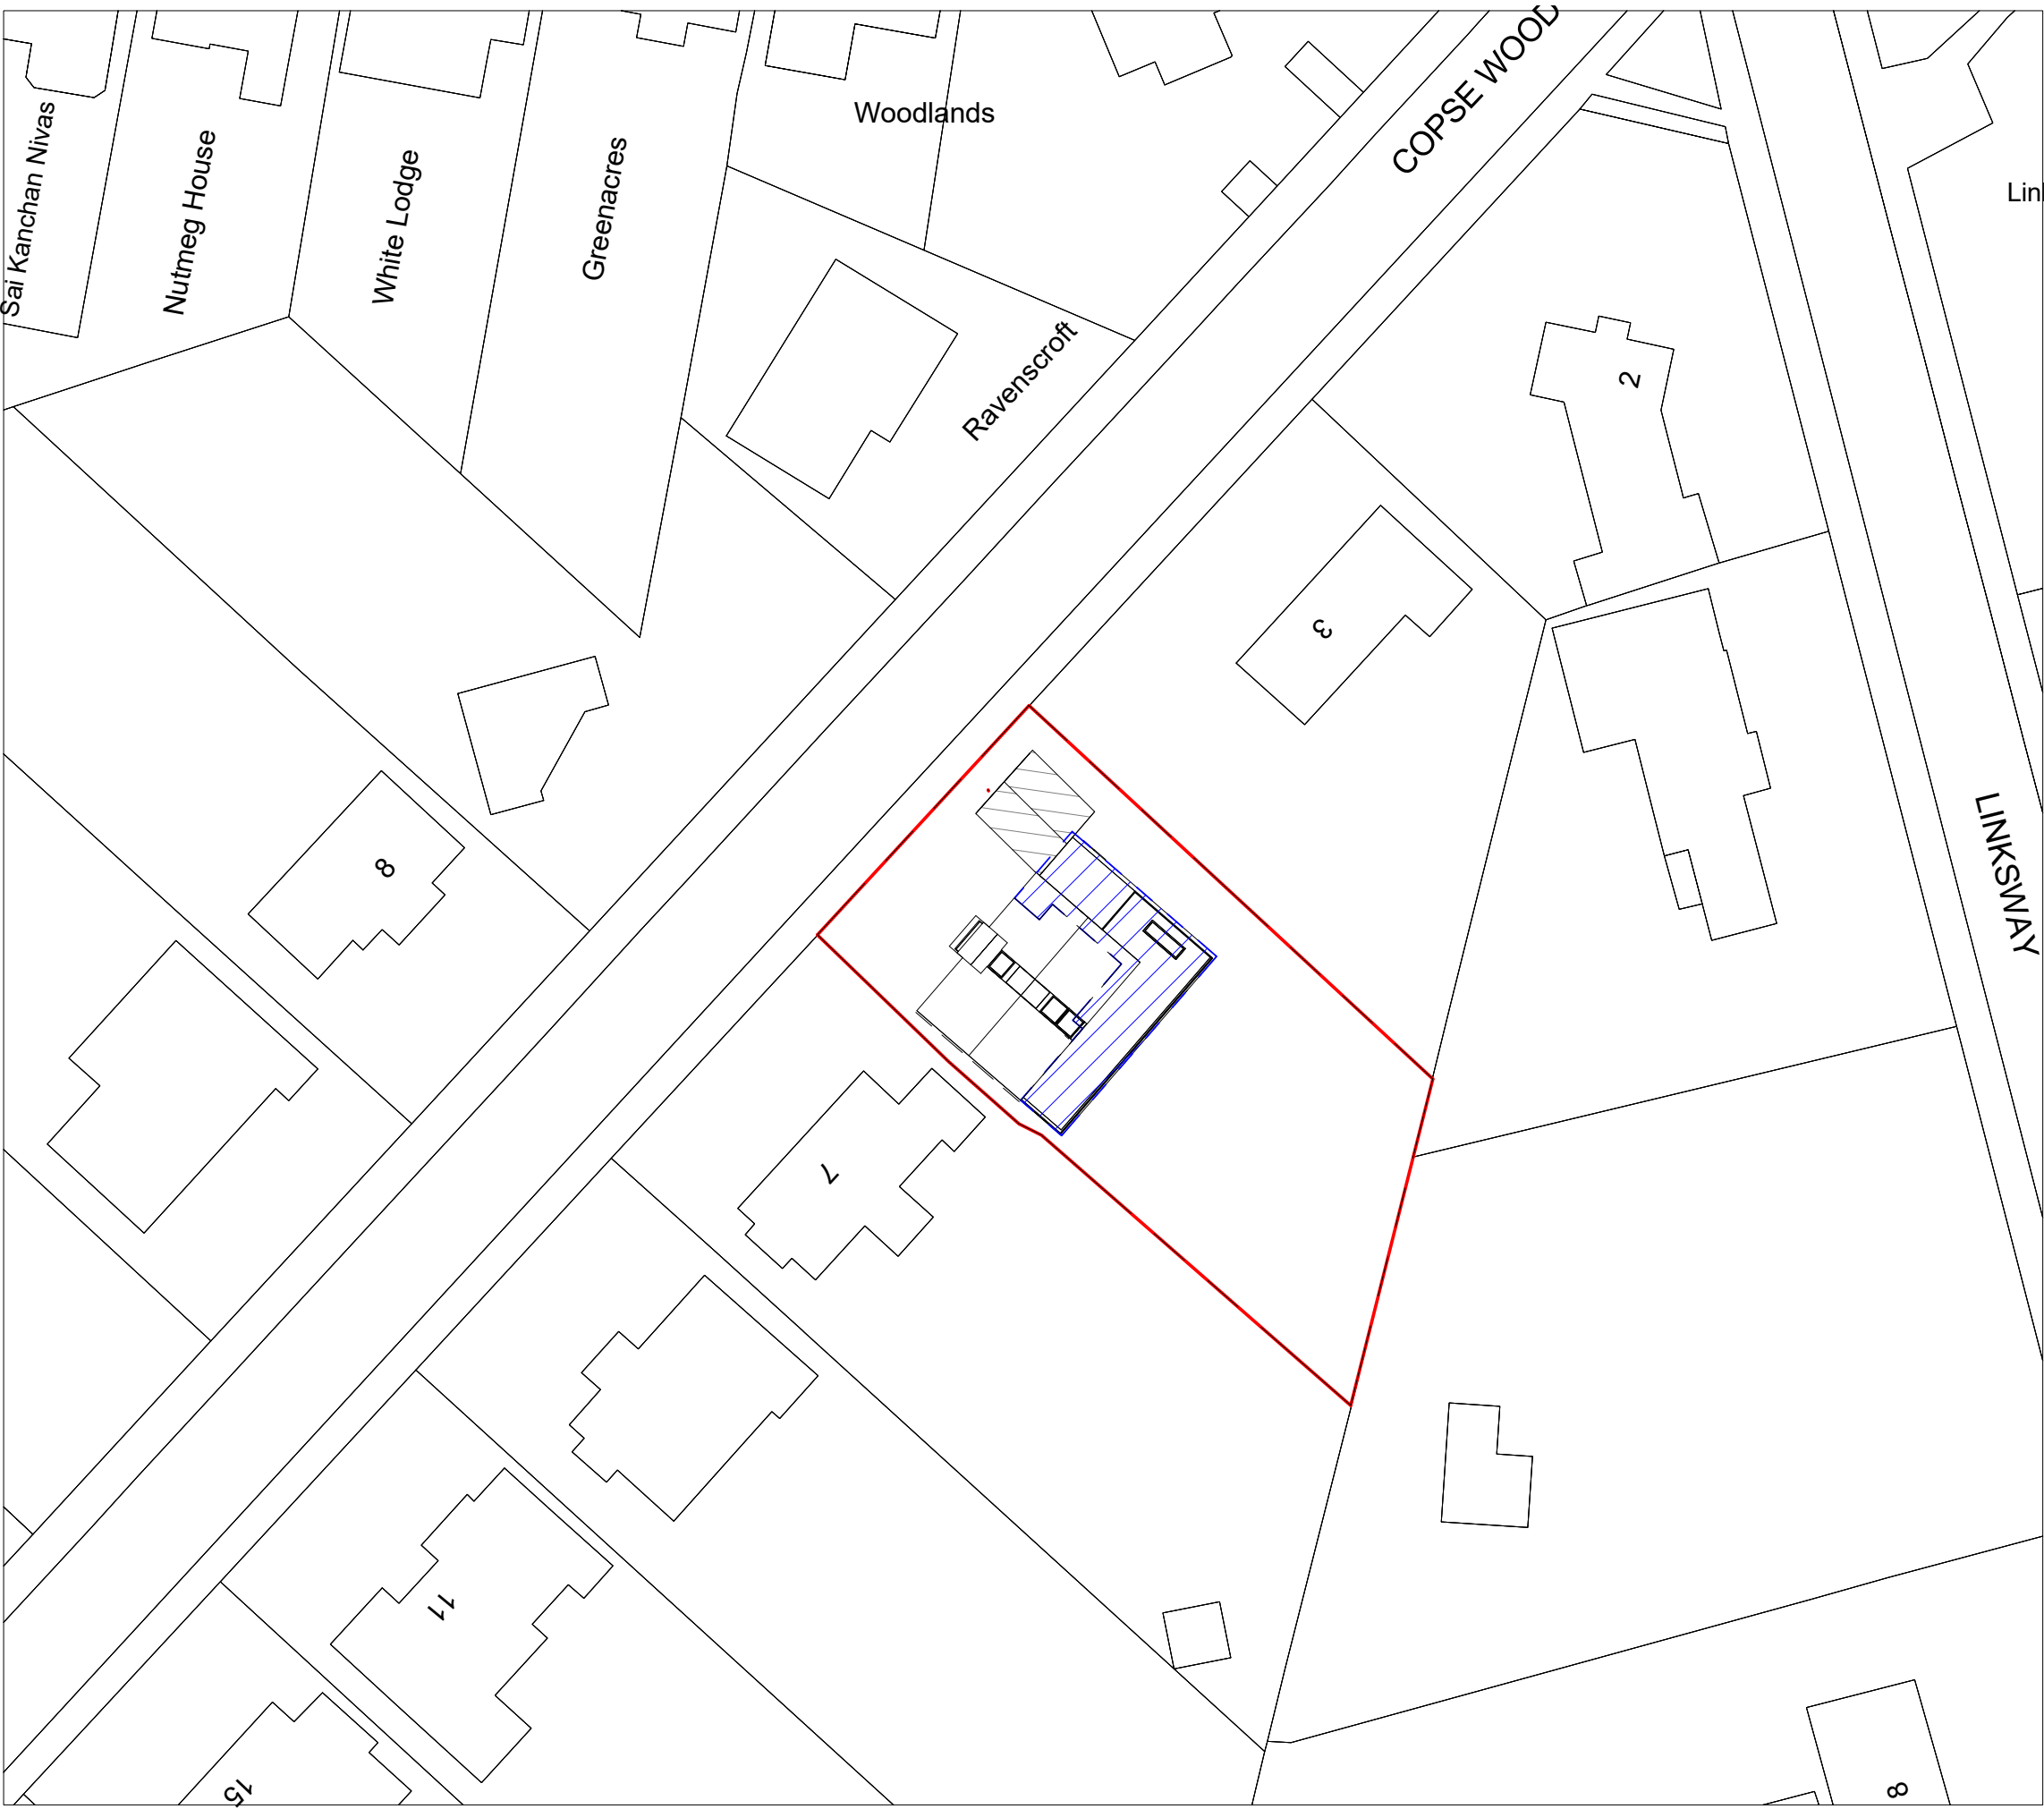

1 Existing Site Plan
1 : 500

2 Proposed Site Plan
1 : 500

rev. date description drawn audited
drawing status

For Planning



190 Tulse Hill,
London SW2 3BU
020 8671 8780
<http://unicorn-services.com/>

project job number drawn scale date created

5 Copse Wood Way 19062021WWAs indicated@A1 20/09/2021

drawing title drawing number revision

Location Plans A100