

GENERAL NOTES:
This drawing is © 2021 Unicorn Services Ltd.
Use figured dimensions only. **DO NOT SCALE.**

All dimensions are in millimetres unless noted otherwise.

This drawing must be read in conjunction with all other relevant drawings and specifications from other consultants.



If in doubt, ask.

SETTING OUT NOTES:
All setting out to be confirmed on site prior to construction - any discrepancy must be immediately reported to Unicorn Services Ltd.

All setting out to face of structure or to grid. All partitions set out to studwork or structure.

For setting out and specification of M&E services refer to M&E Consultants documents.

For setting out and specification of structure refer to Structural Engineer's documents.

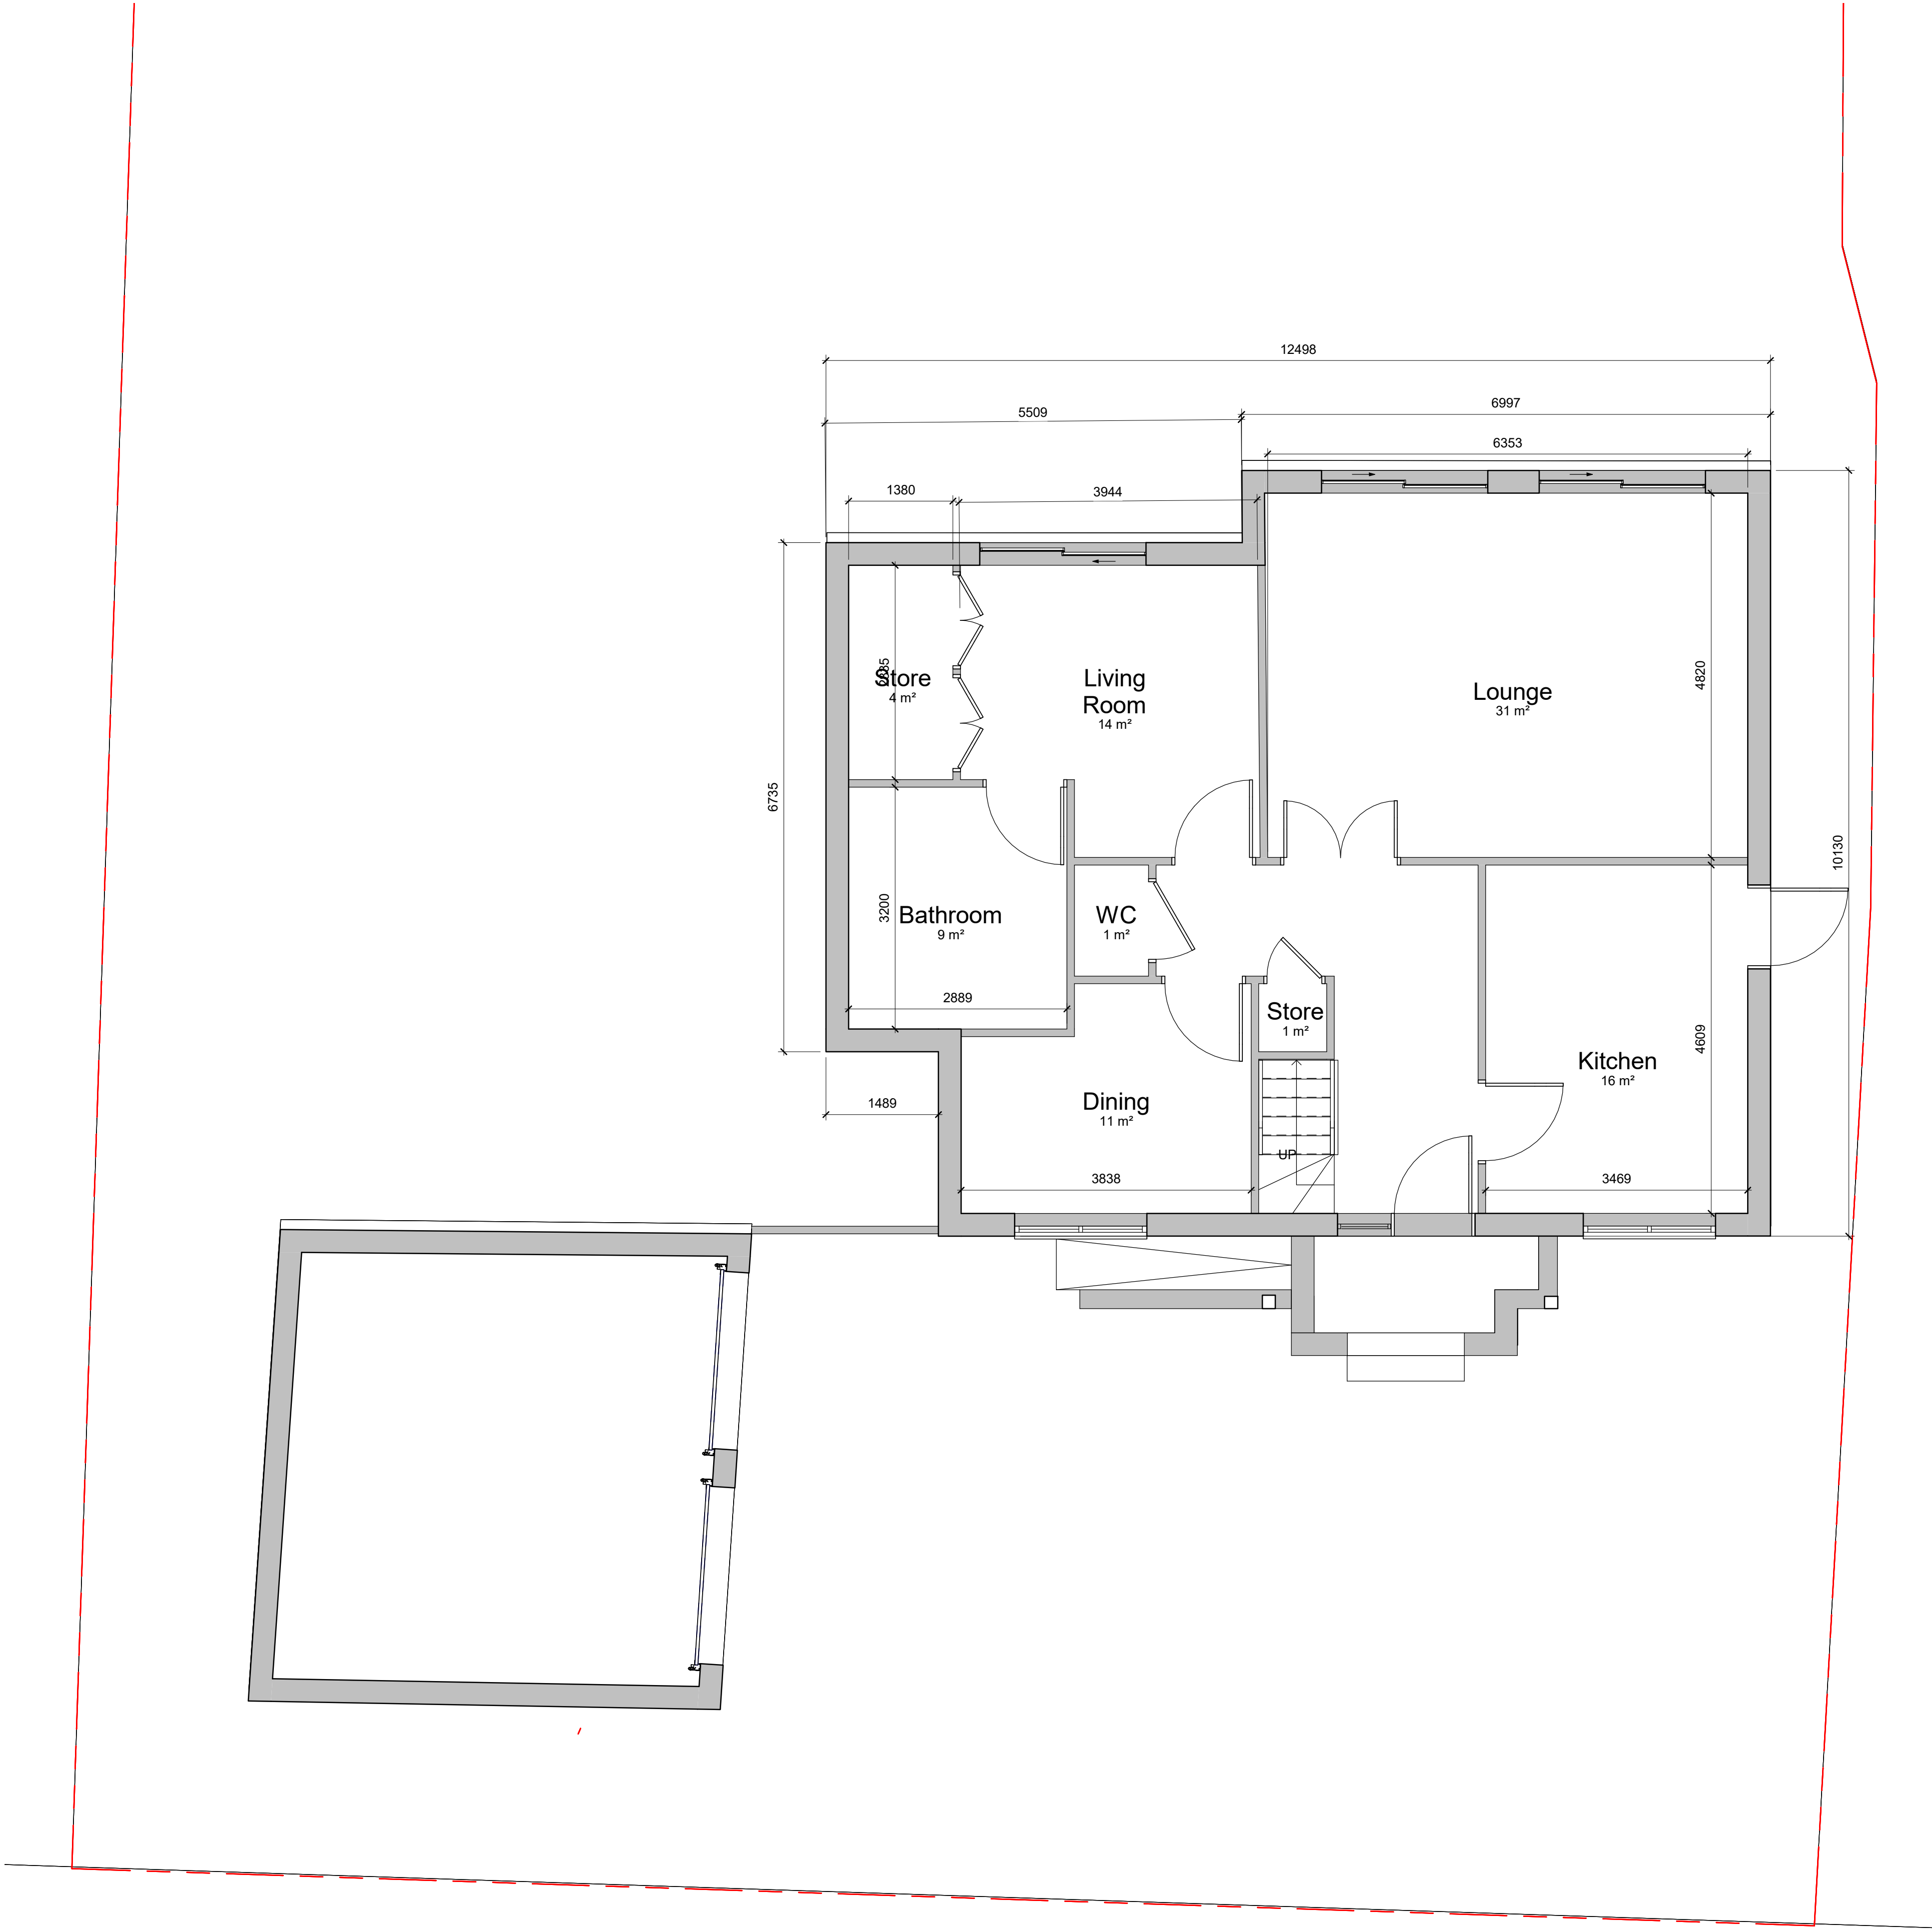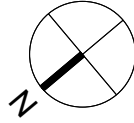

1 Existing Ground Floor Plan _1/50
1 : 50

rev	date	description	drawn	audited
drawing status				

For Planning



190 Tulse Hill,
London SW2 3BU
020 8671 8780
<http://unicorn-services.com/>

project	job number	drawn	scale	date created
5 Copse Wood Way	19062021WW	1	50@A1	20/09/2021

drawing title	drawing number	revision
Existing Plans 1/50	A104	