


NOTES

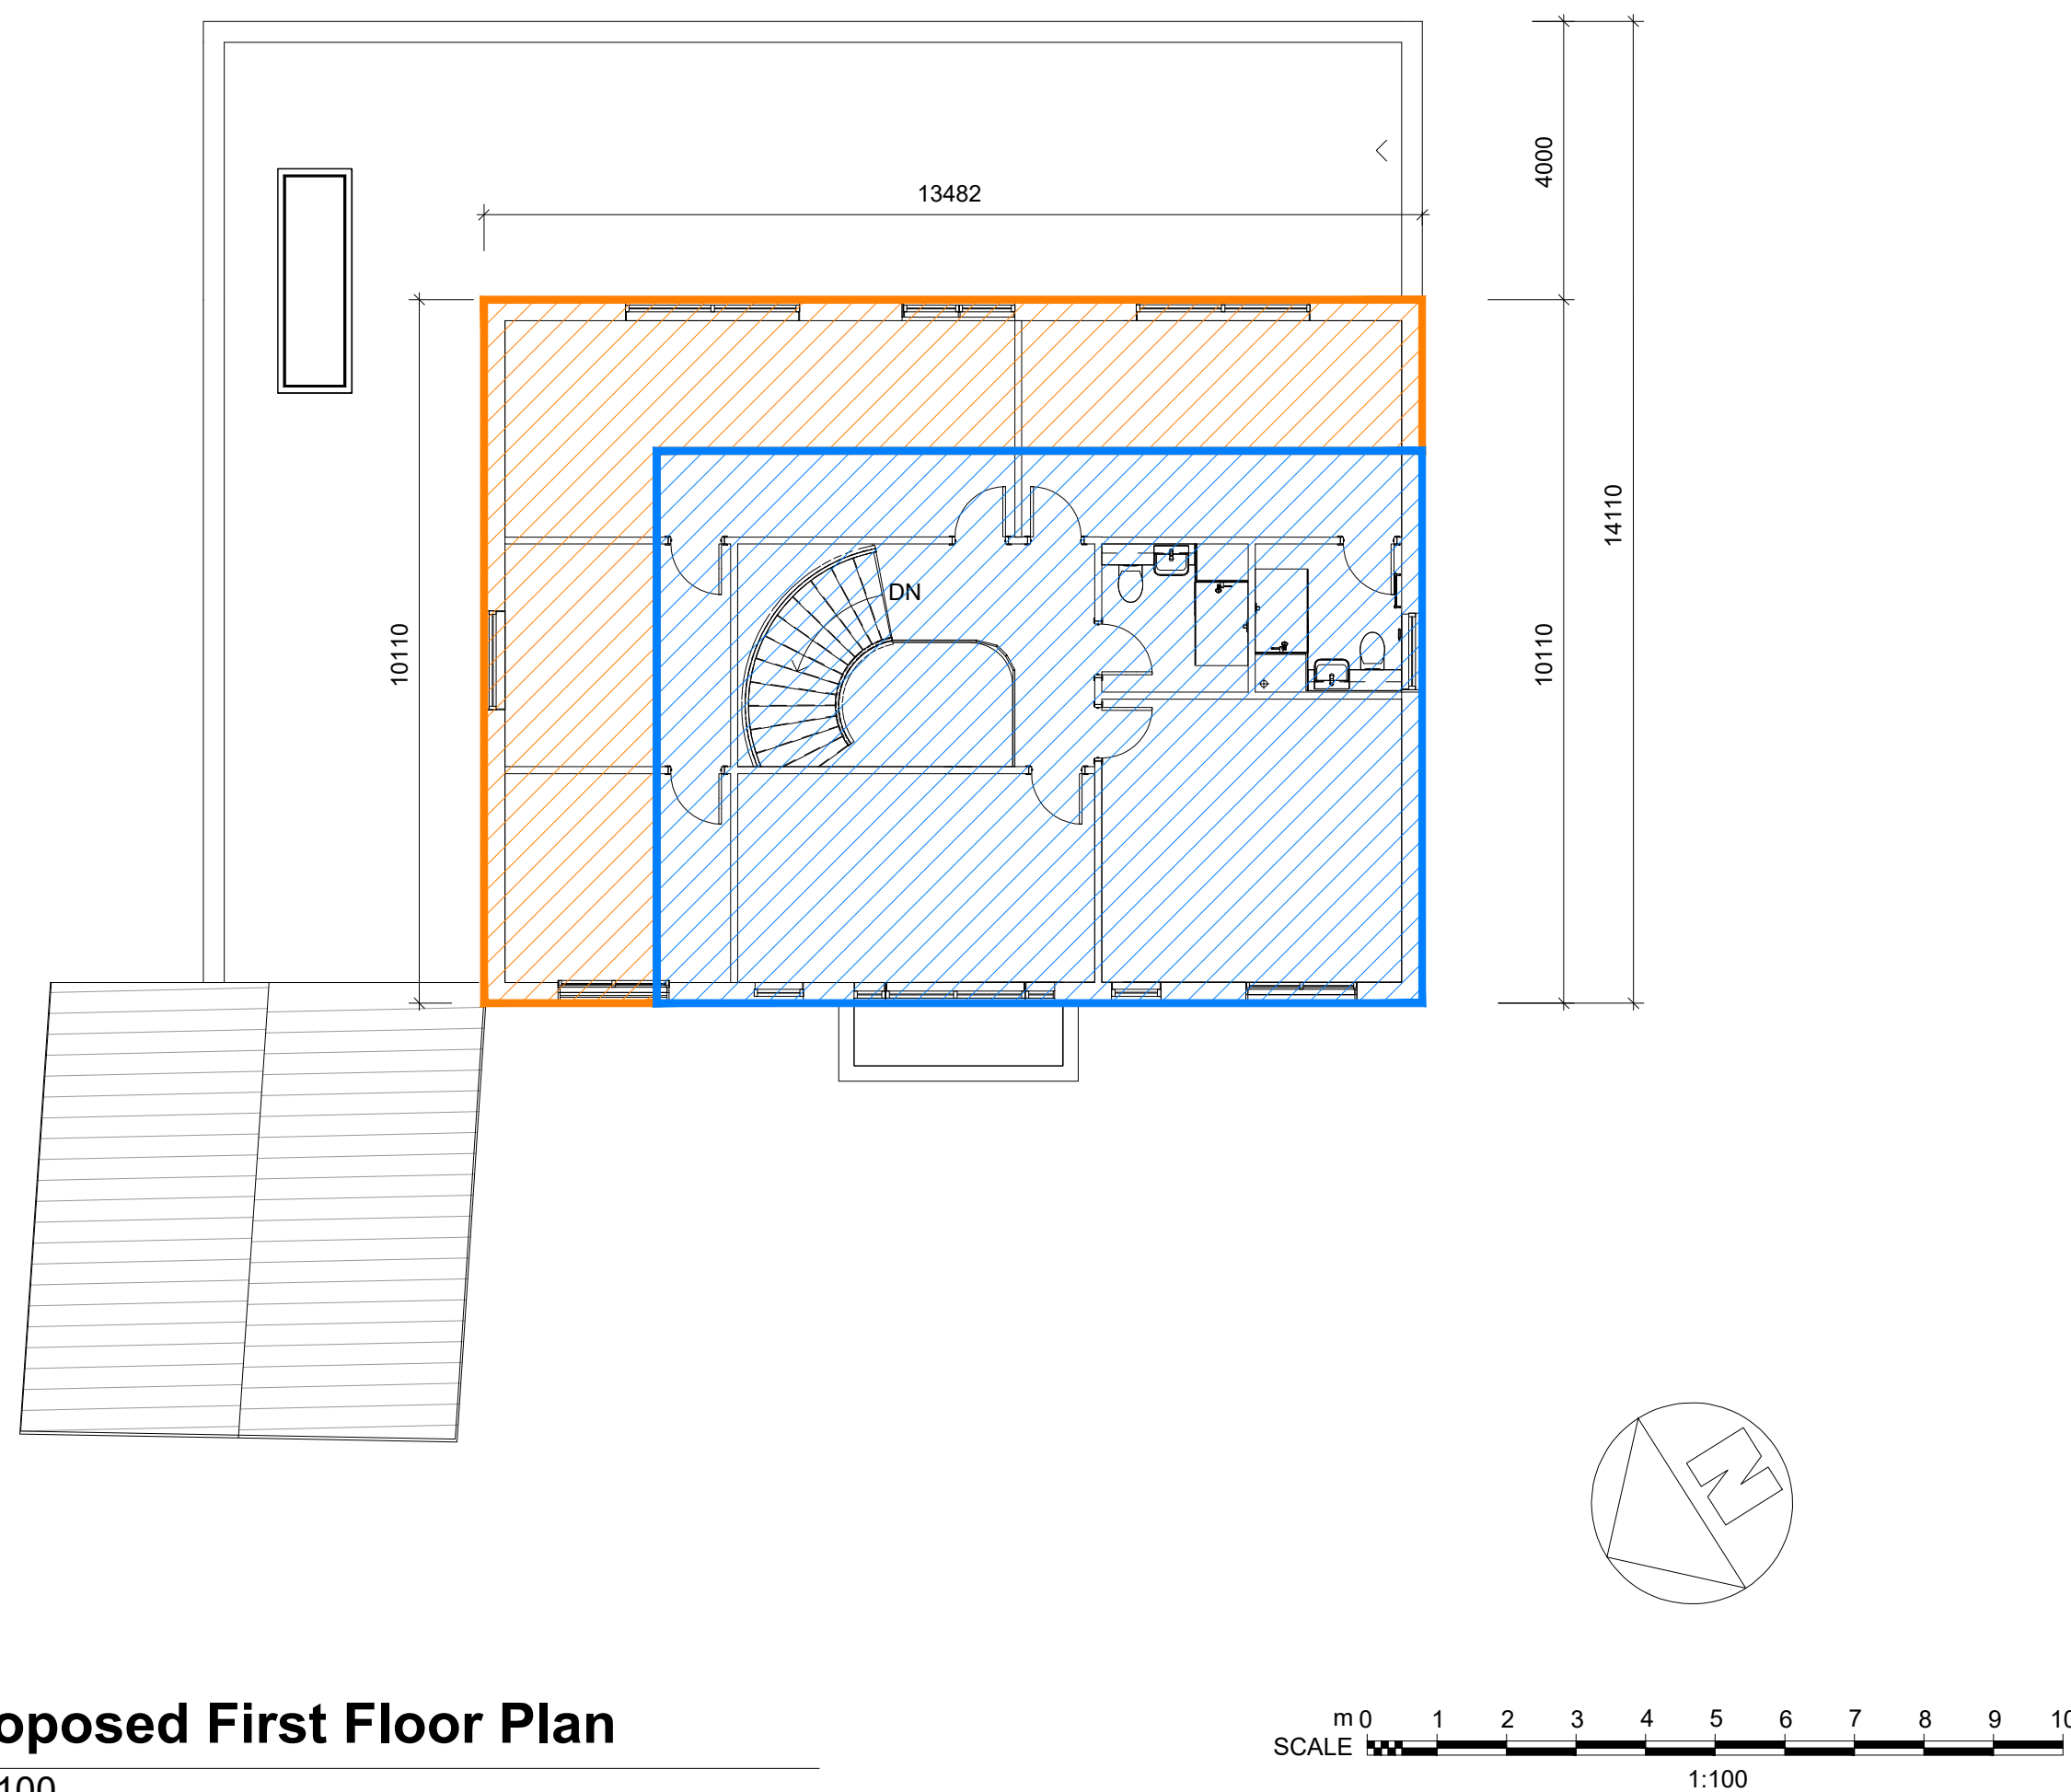

P1	Rev	29.06.22	Date	SC - By	CHK Comment
Client: Mr. Mohsin Janmohamed 					
Project Title: 5 Copse Wood Way, Northwood, HA6 2TP 					
Drawing Title: Proposed Site Plan, Ground Floor Plan and First Floor Plan 					
Status: PLANNING ISSUE 					
Drawn By:		Designed By:		Checked By:	
SC		-		-	
Original Issue Date:			Scale @ A1:		
29/06/2022			1:100		
Job No/ File Ref 220628					
Drawing Number 1283-001				Revision P1	