



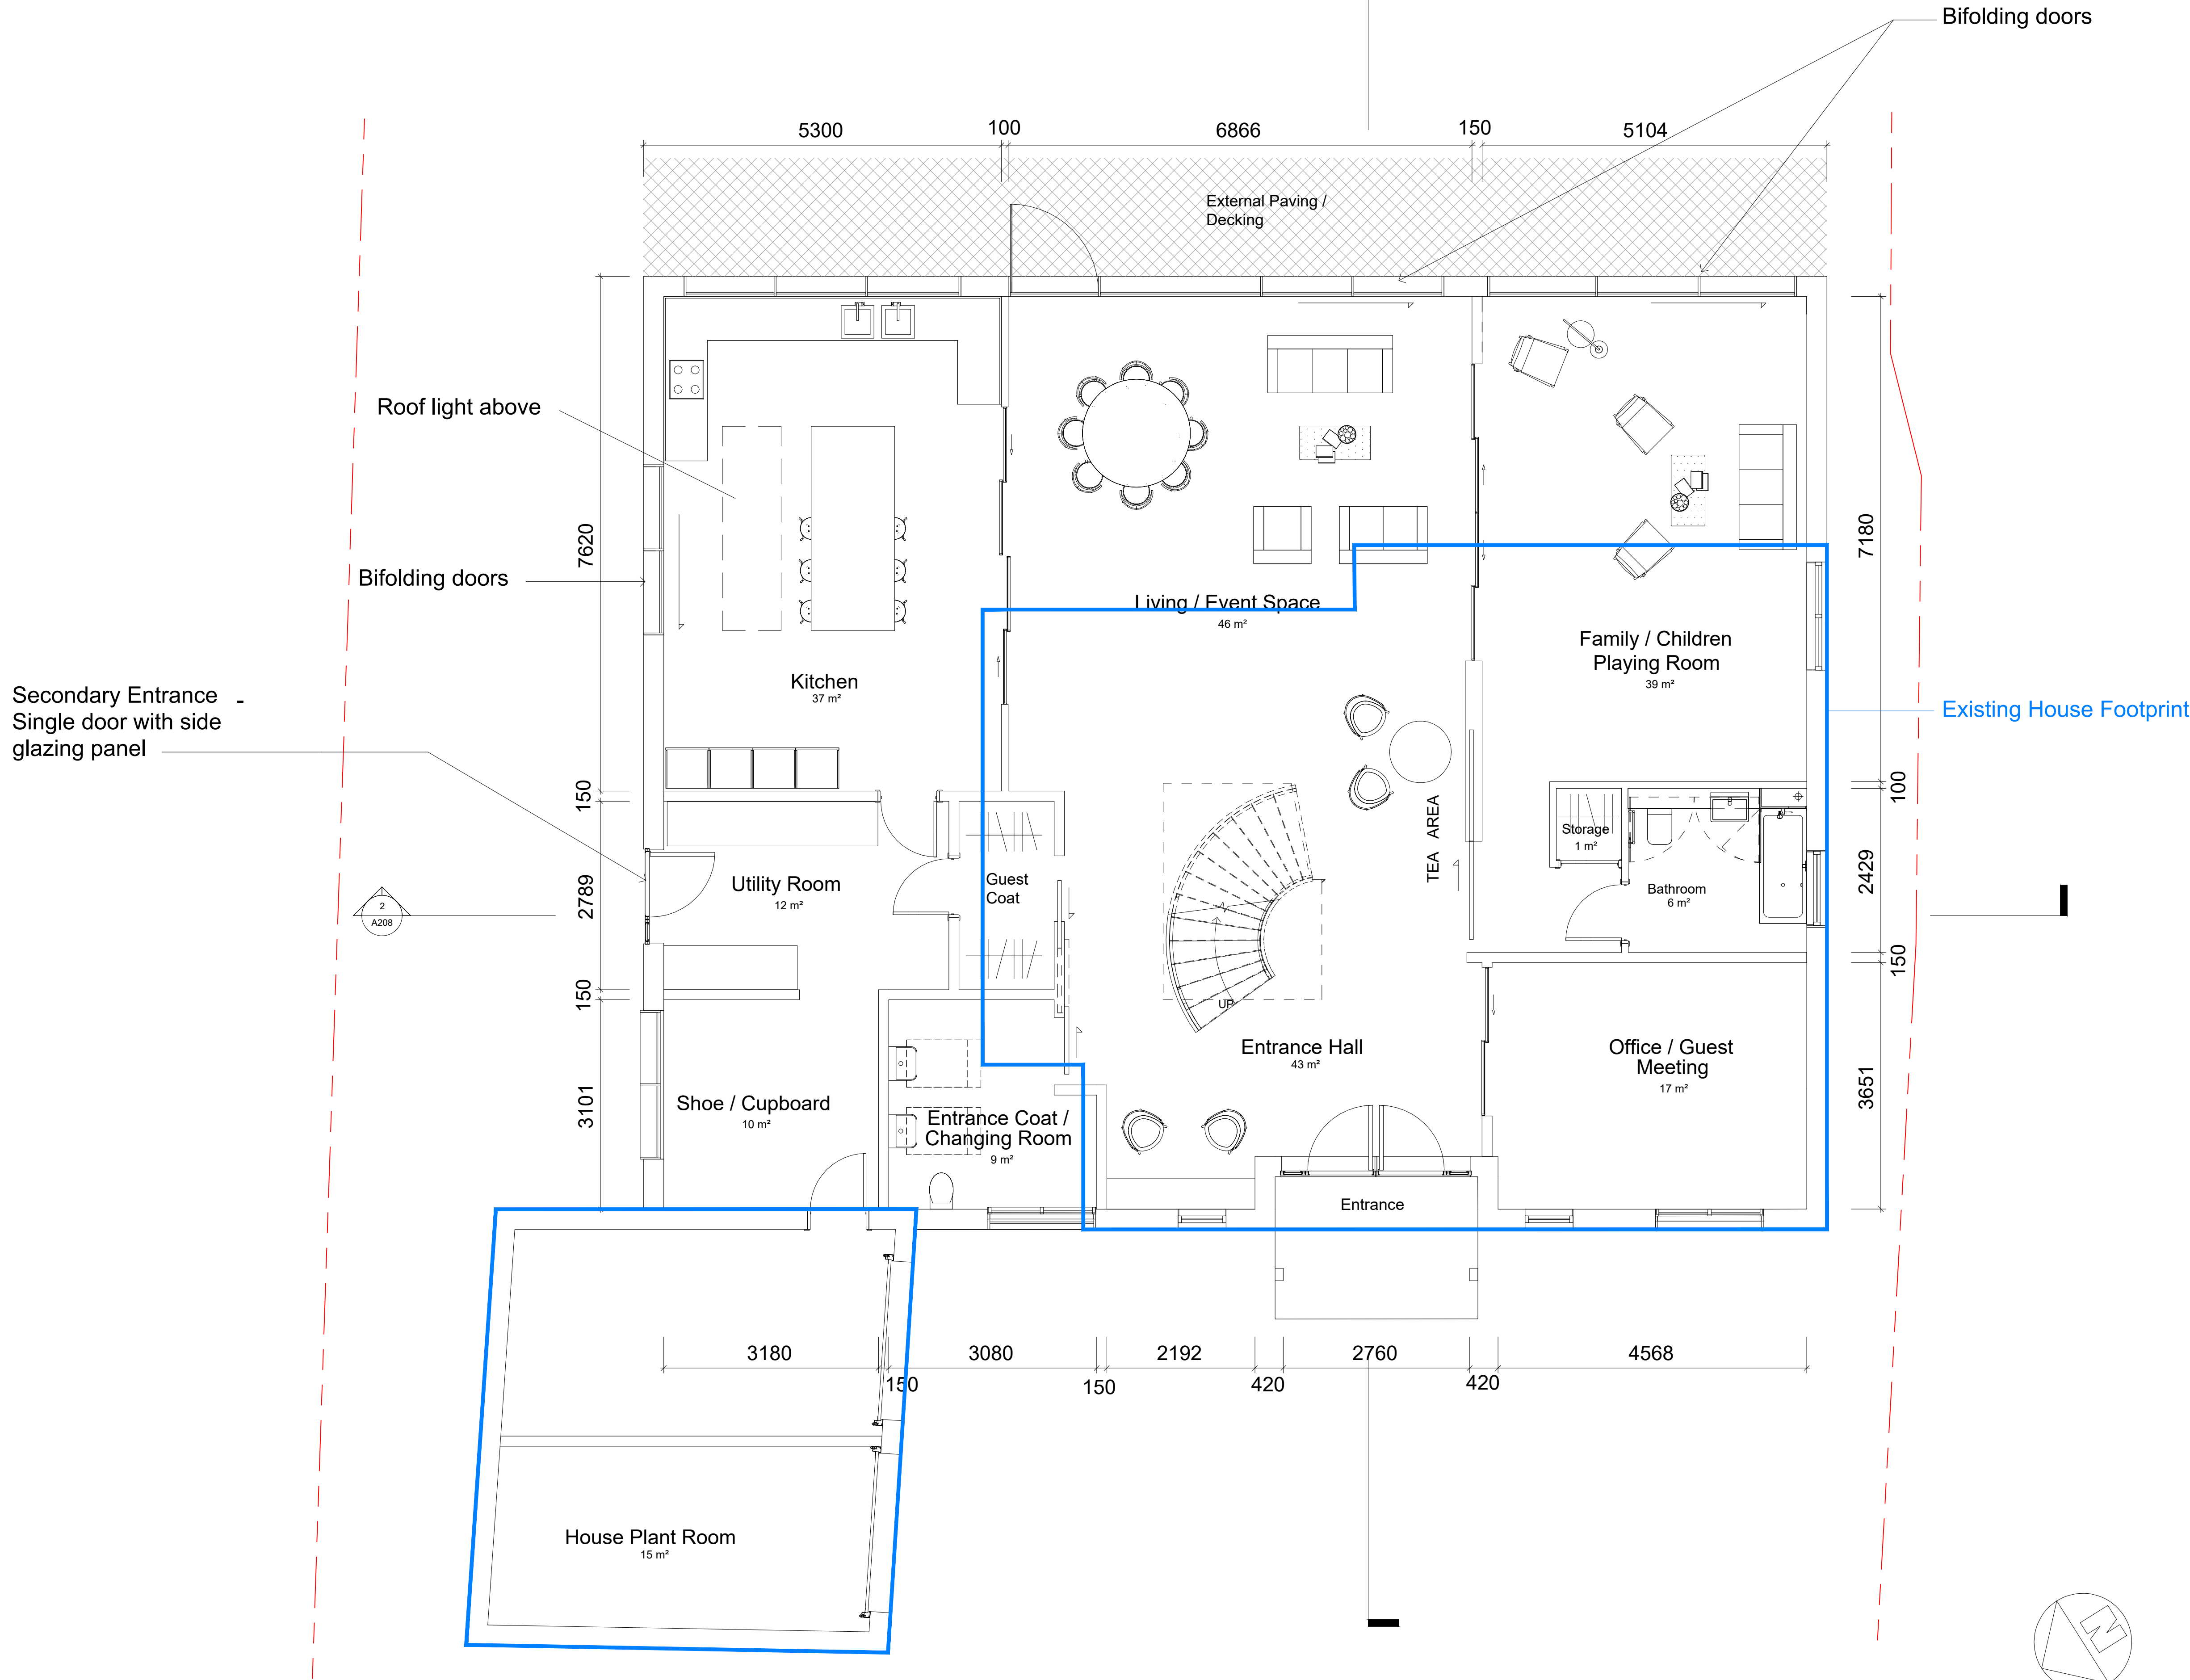

1 Proposed Ground Floor
1 : 50

 

ALL DIMENSIONS, LEVELS AND CLEARANCES TO BE CHECKED ON SITE PRIOR TO WORKS COMMENCING

THIS DRAWING SHOULD BE READ IN CONJUNCTION WITH ALL OTHER PROJECT RELATED DRAWINGS, SPECIFICATIONS AND DOCUMENTS AS PART OF A SINGLE PROJECT PACKAGE.

ANY DISCREPANCY BETWEEN THIS DRAWING, OTHER DRAWINGS FORMING PART OF THIS CONTRACT, OR THE SPECIFICATION / BILLS OF QUANTITIES MUST BE CLARIFIED BEFORE COMMENCEMENT OF ANY WORK OR ORDERING OF ANY MATERIALS.

PLEASE CONSULT THE AUTHOR OR PROJECT MANAGER SHOULD THE READER REQUIRE CLARIFICATION ON ANY PART OF THIS DRAWING.

THE COPYRIGHT OF THE DRAWING AND DESIGN IS THE PROPERTY OF THE COMPANY. THIS INFORMATION HAS BEEN ISSUED UNDER SPECIFIC TERMS FOR THIS PROJECT AND MAY ONLY BE USED AND REPRODUCED ACCORDINGLY.

NOTES

P1	29.06.22	SC	PLANNING ISSUE
Rev	Date	By	CHK Comment

Client: Mr. Mohsin Janmohamed			
Project Title: 5 Copse Wood Way, Northwood, HA6 2TP			
Drawing Title: Proposed Ground Floor Plan			
Status: PLANNING ISSUE			
Drawn By: SC	Designed By: -	Checked By: -	Approved By: -
Original Issue Date: 29/06/2022		Scale @ A1: 1:50	
Job No/ File Ref 220628			
Drawing Number 1283-002		Revision P1	