

GENERAL NOTES:
This drawing is © 2022 Unicorn Services Ltd.
Use figured dimensions only. **DO NOT SCALE.**

All dimensions are in millimetres unless noted otherwise.

This drawing must be read in conjunction with all other relevant drawings and specifications from other consultants.


If in doubt, ask.

SETTING OUT NOTES:
All setting out to be confirmed on site prior to construction - any discrepancy must be immediately reported to Unicorn Services Ltd.

All partitions set out to studwork or structure.

For setting out and specification of M&E services refer to M&E Consultants documents.


For setting out and specification of structure refer to Structural Engineer's documents.

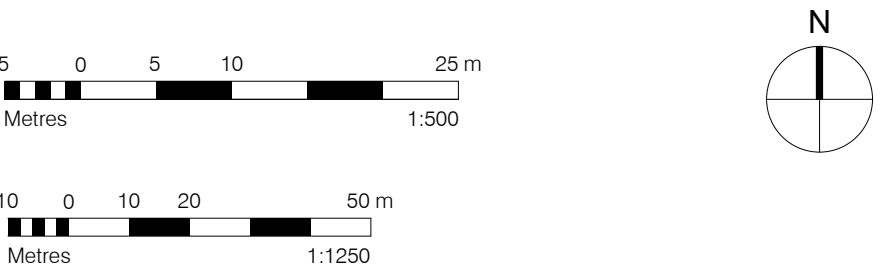

--- Site Boundary
Proposed Extension



1 Existing Site Plan
1 : 500

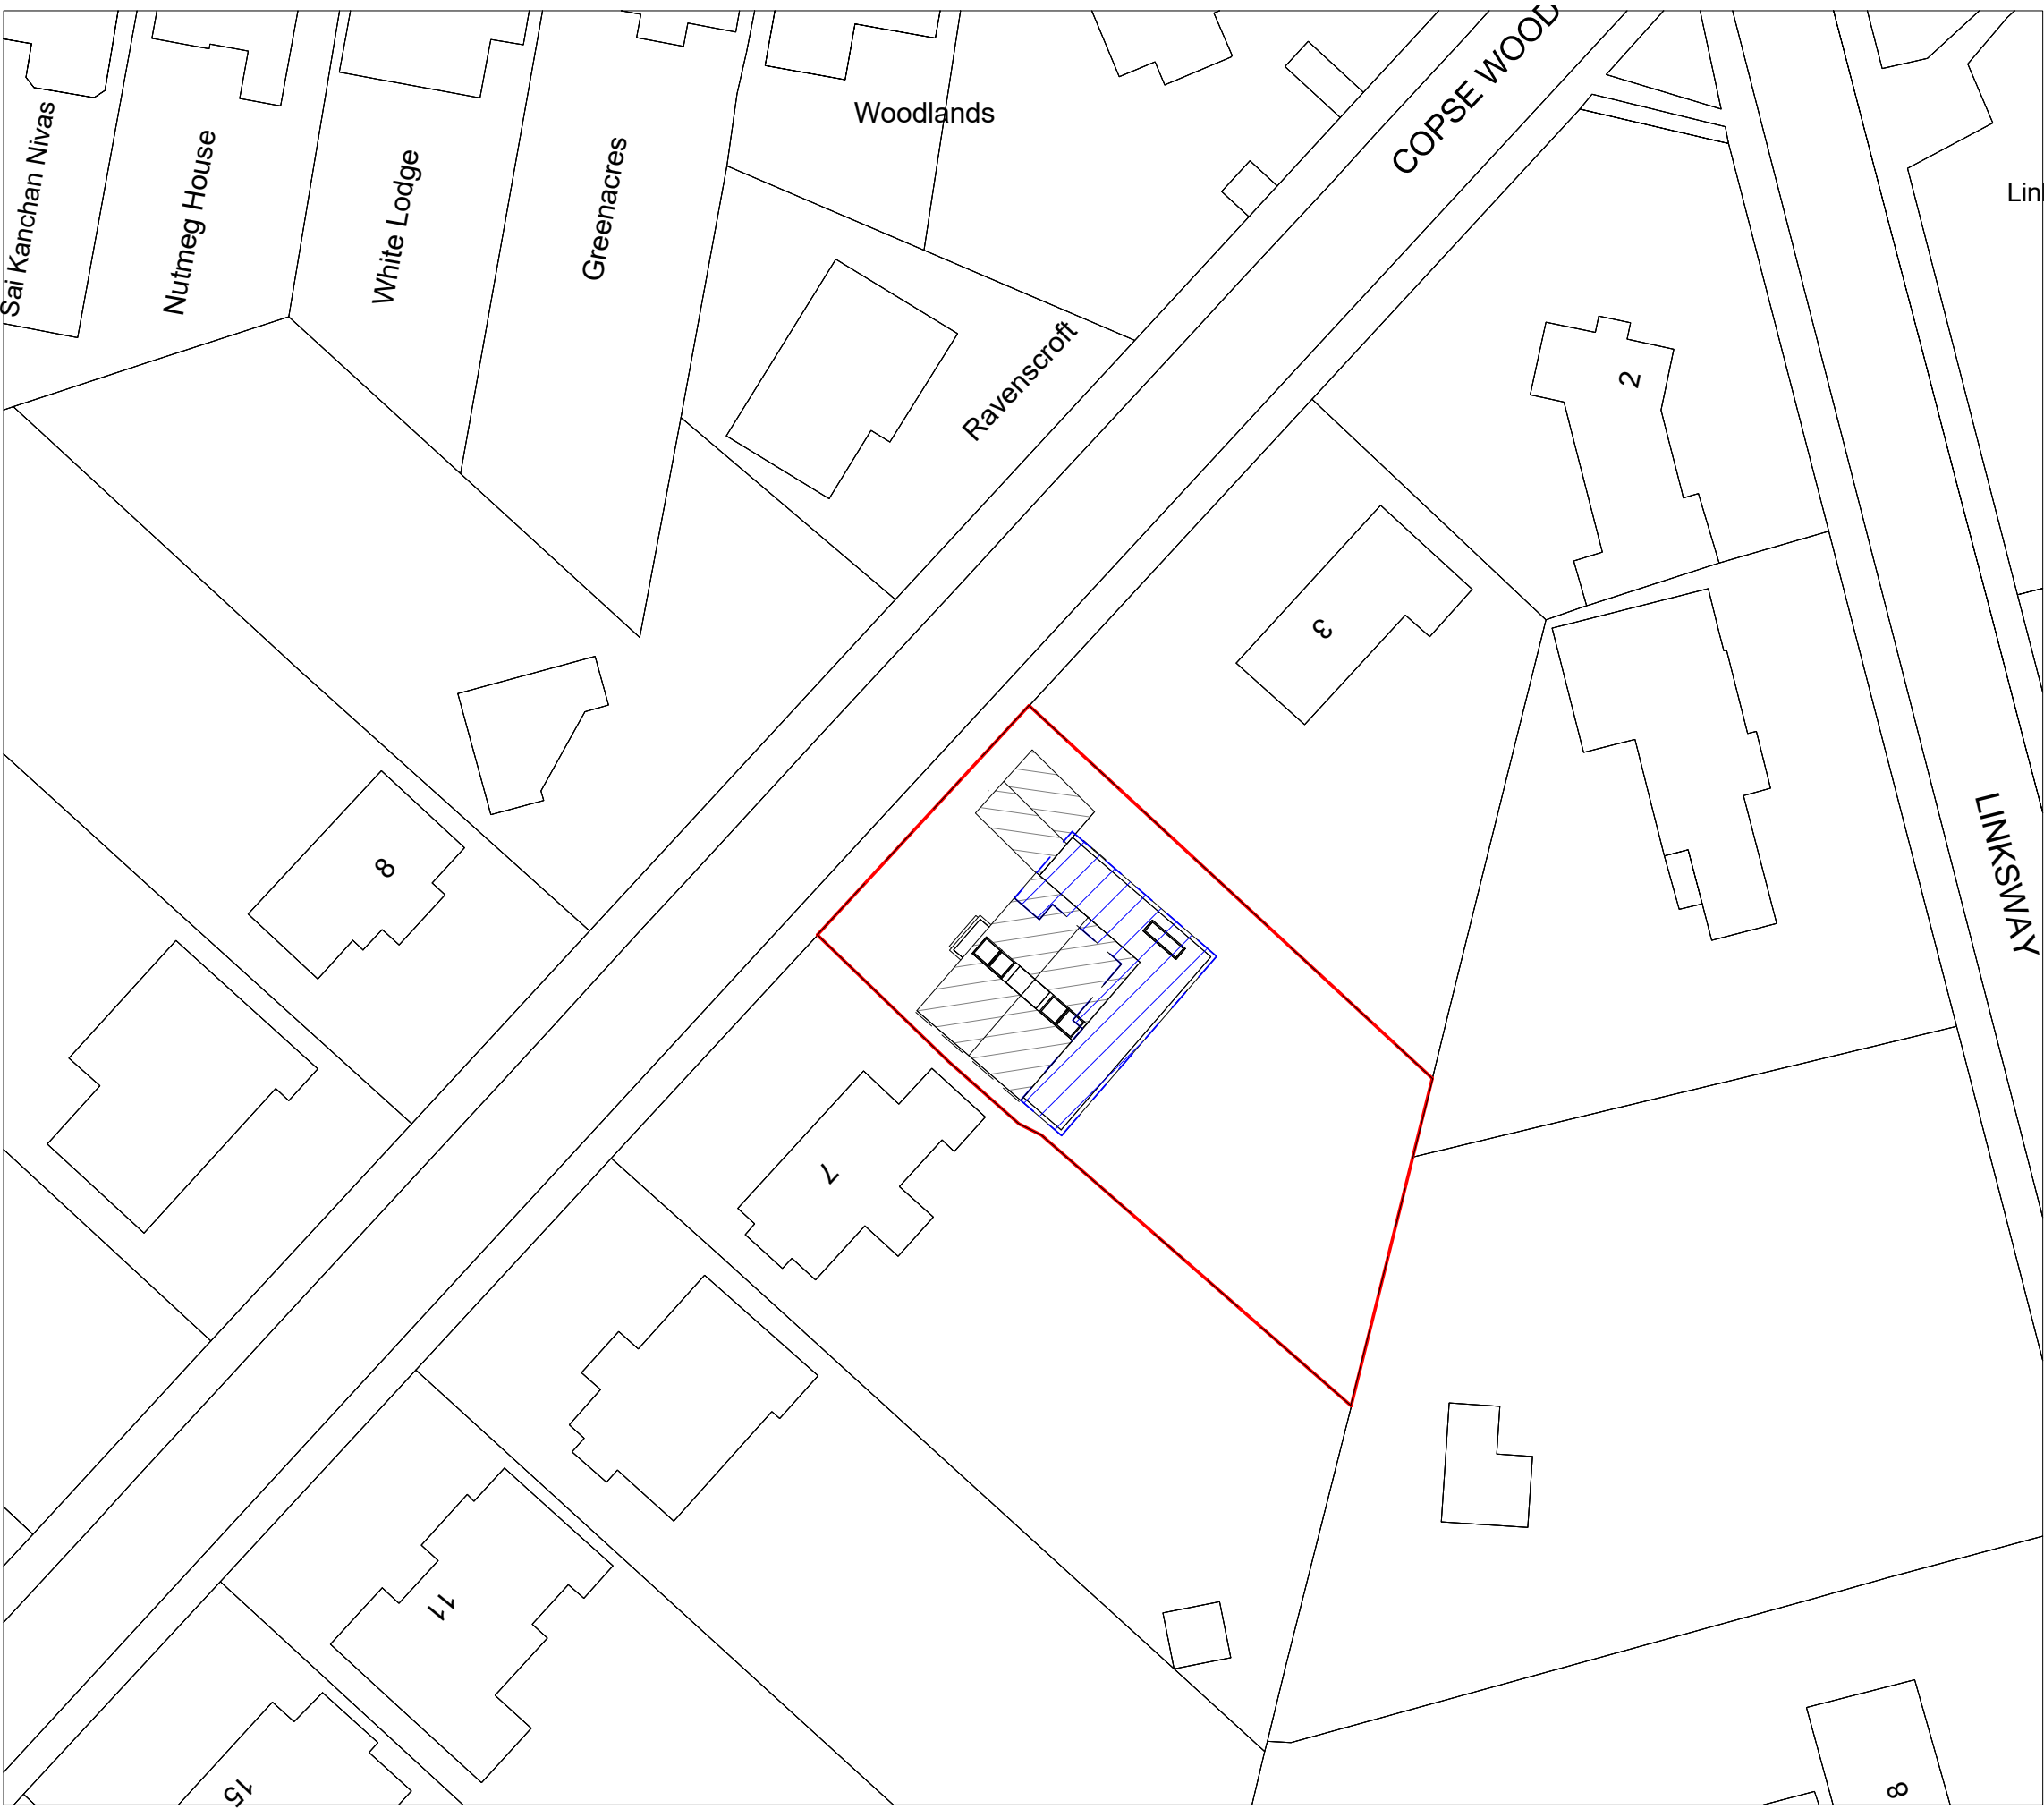

2 Proposed Site Plan
1 : 500



3 location Plan 1250
1 : 1250

B	20/09/2022	For Revised Planning Application		
A	30/09/2021	For Planning Application		
rev.	date	description	drawn	audited
drawing status				

For Planning





190 Tulse Hill,
London SW2 3BU
020 8671 8780
<http://unicorn-services.com/>


project	job number	drawn	scale	date created
5 Copse Wood Way	19062021WWAs indicated@A1			20/09/2021
drawing title	drawing number	revision		
Location Plans	A100	B		

If in doubt, ask.

For setting out and specification of M&E services refer to M&E Consultants documents.

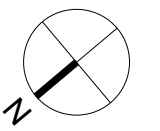 


--- Site Boundary

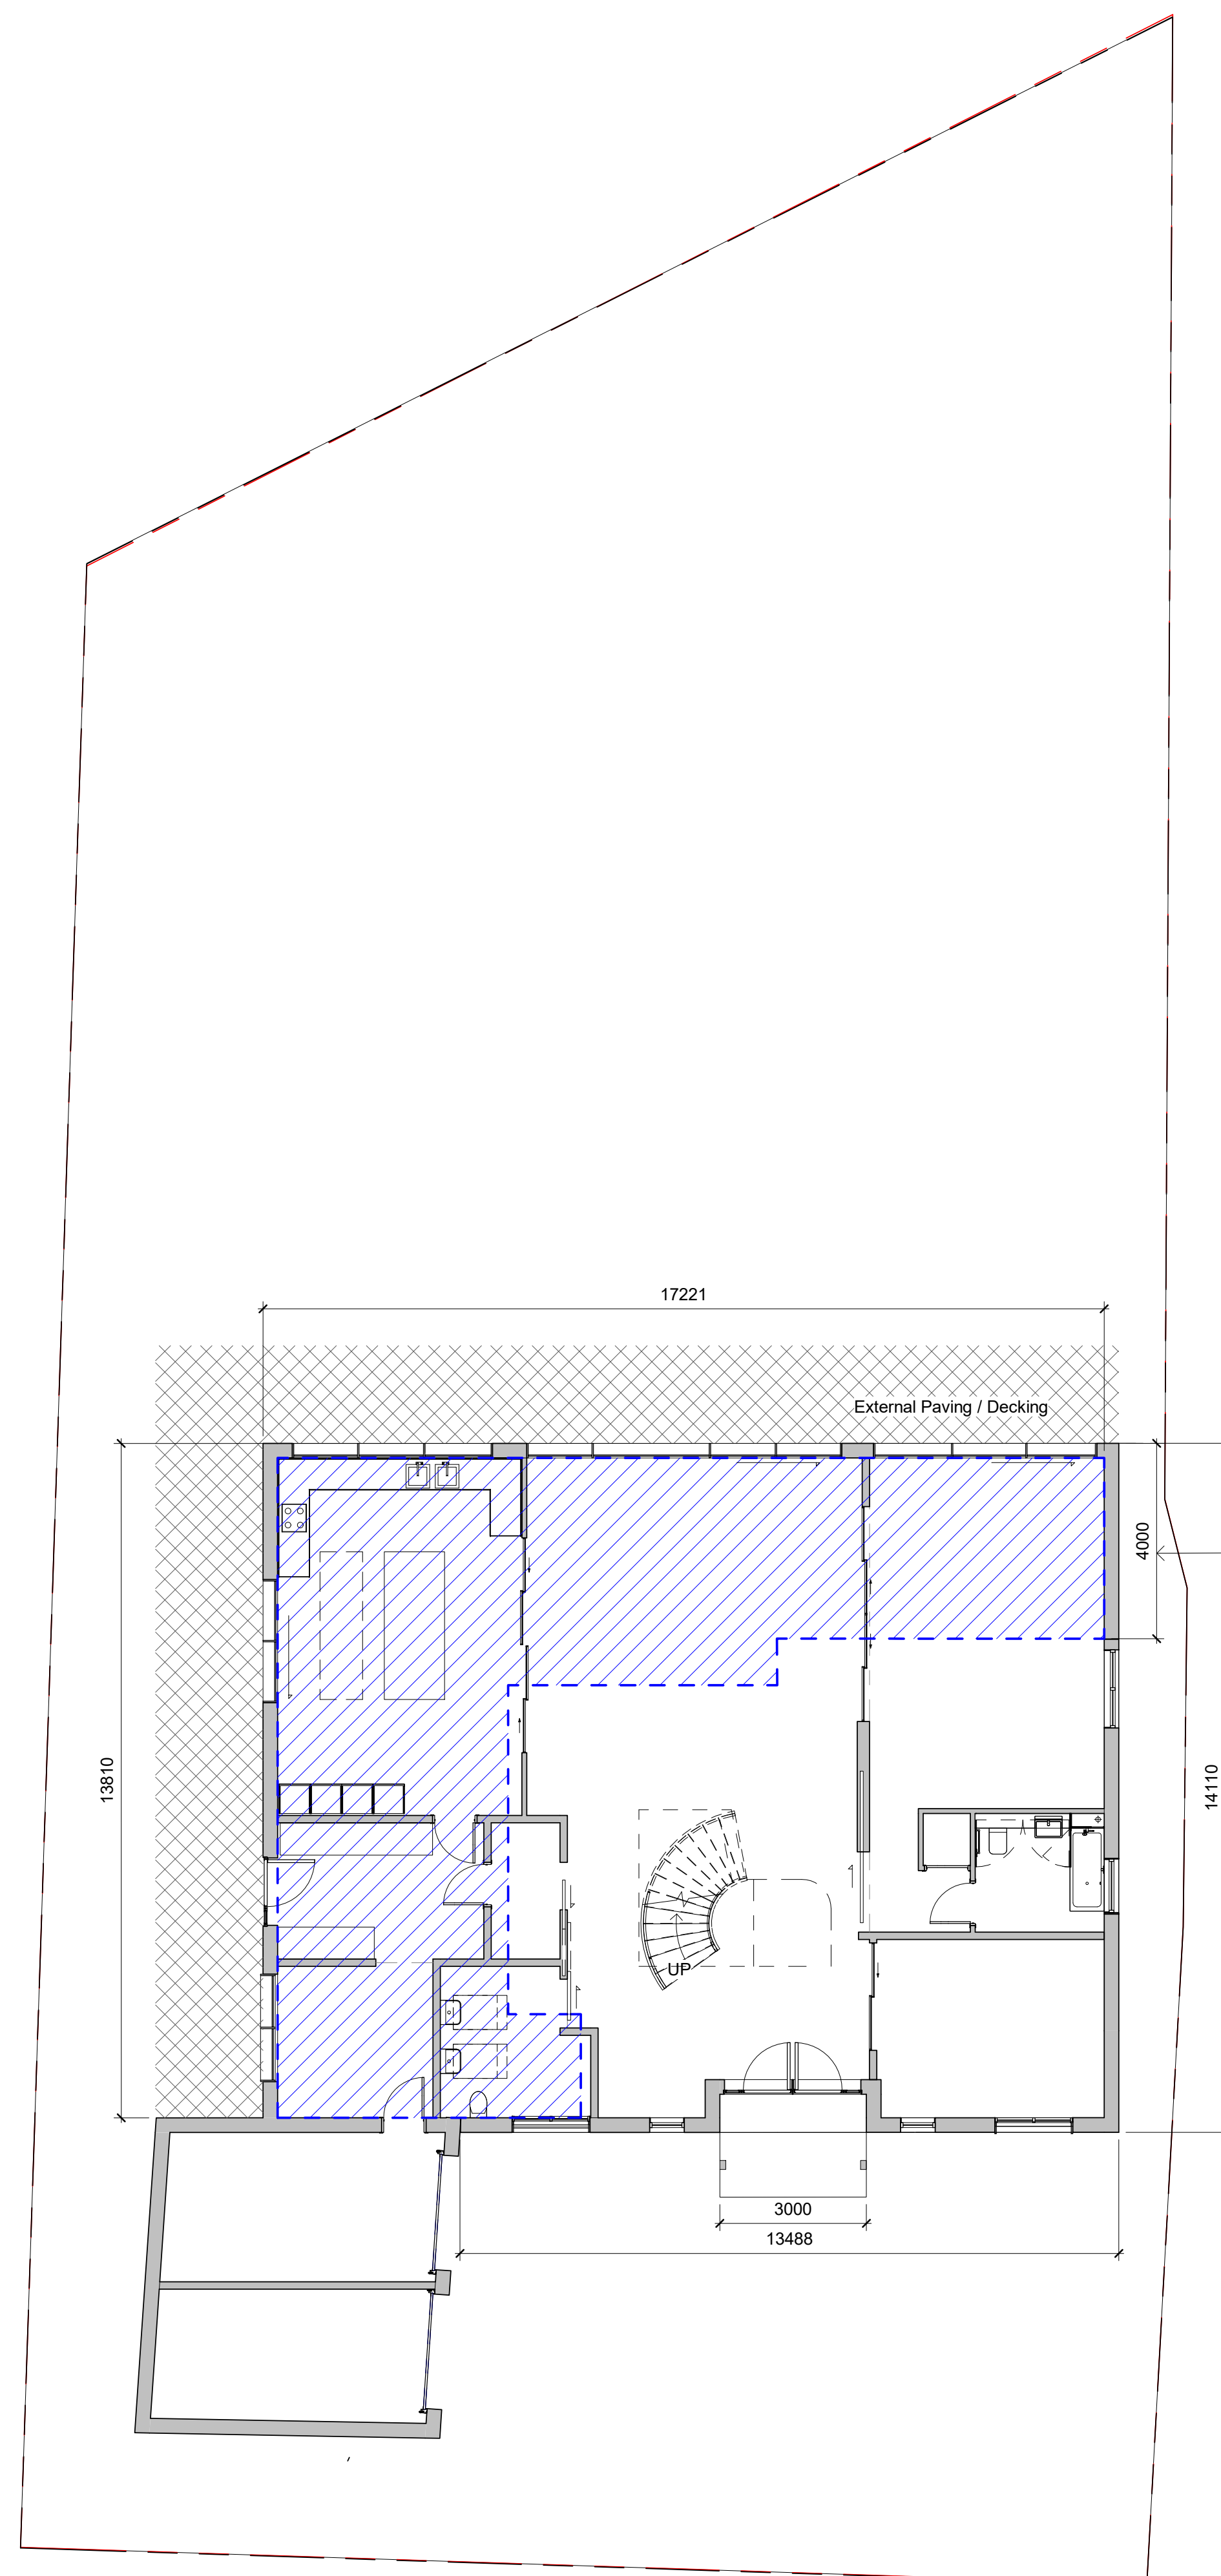 Proposed Extension

— 4-meters extension to the existing rear wall.

1 Proposed Ground Floor _1/100
1 : 100

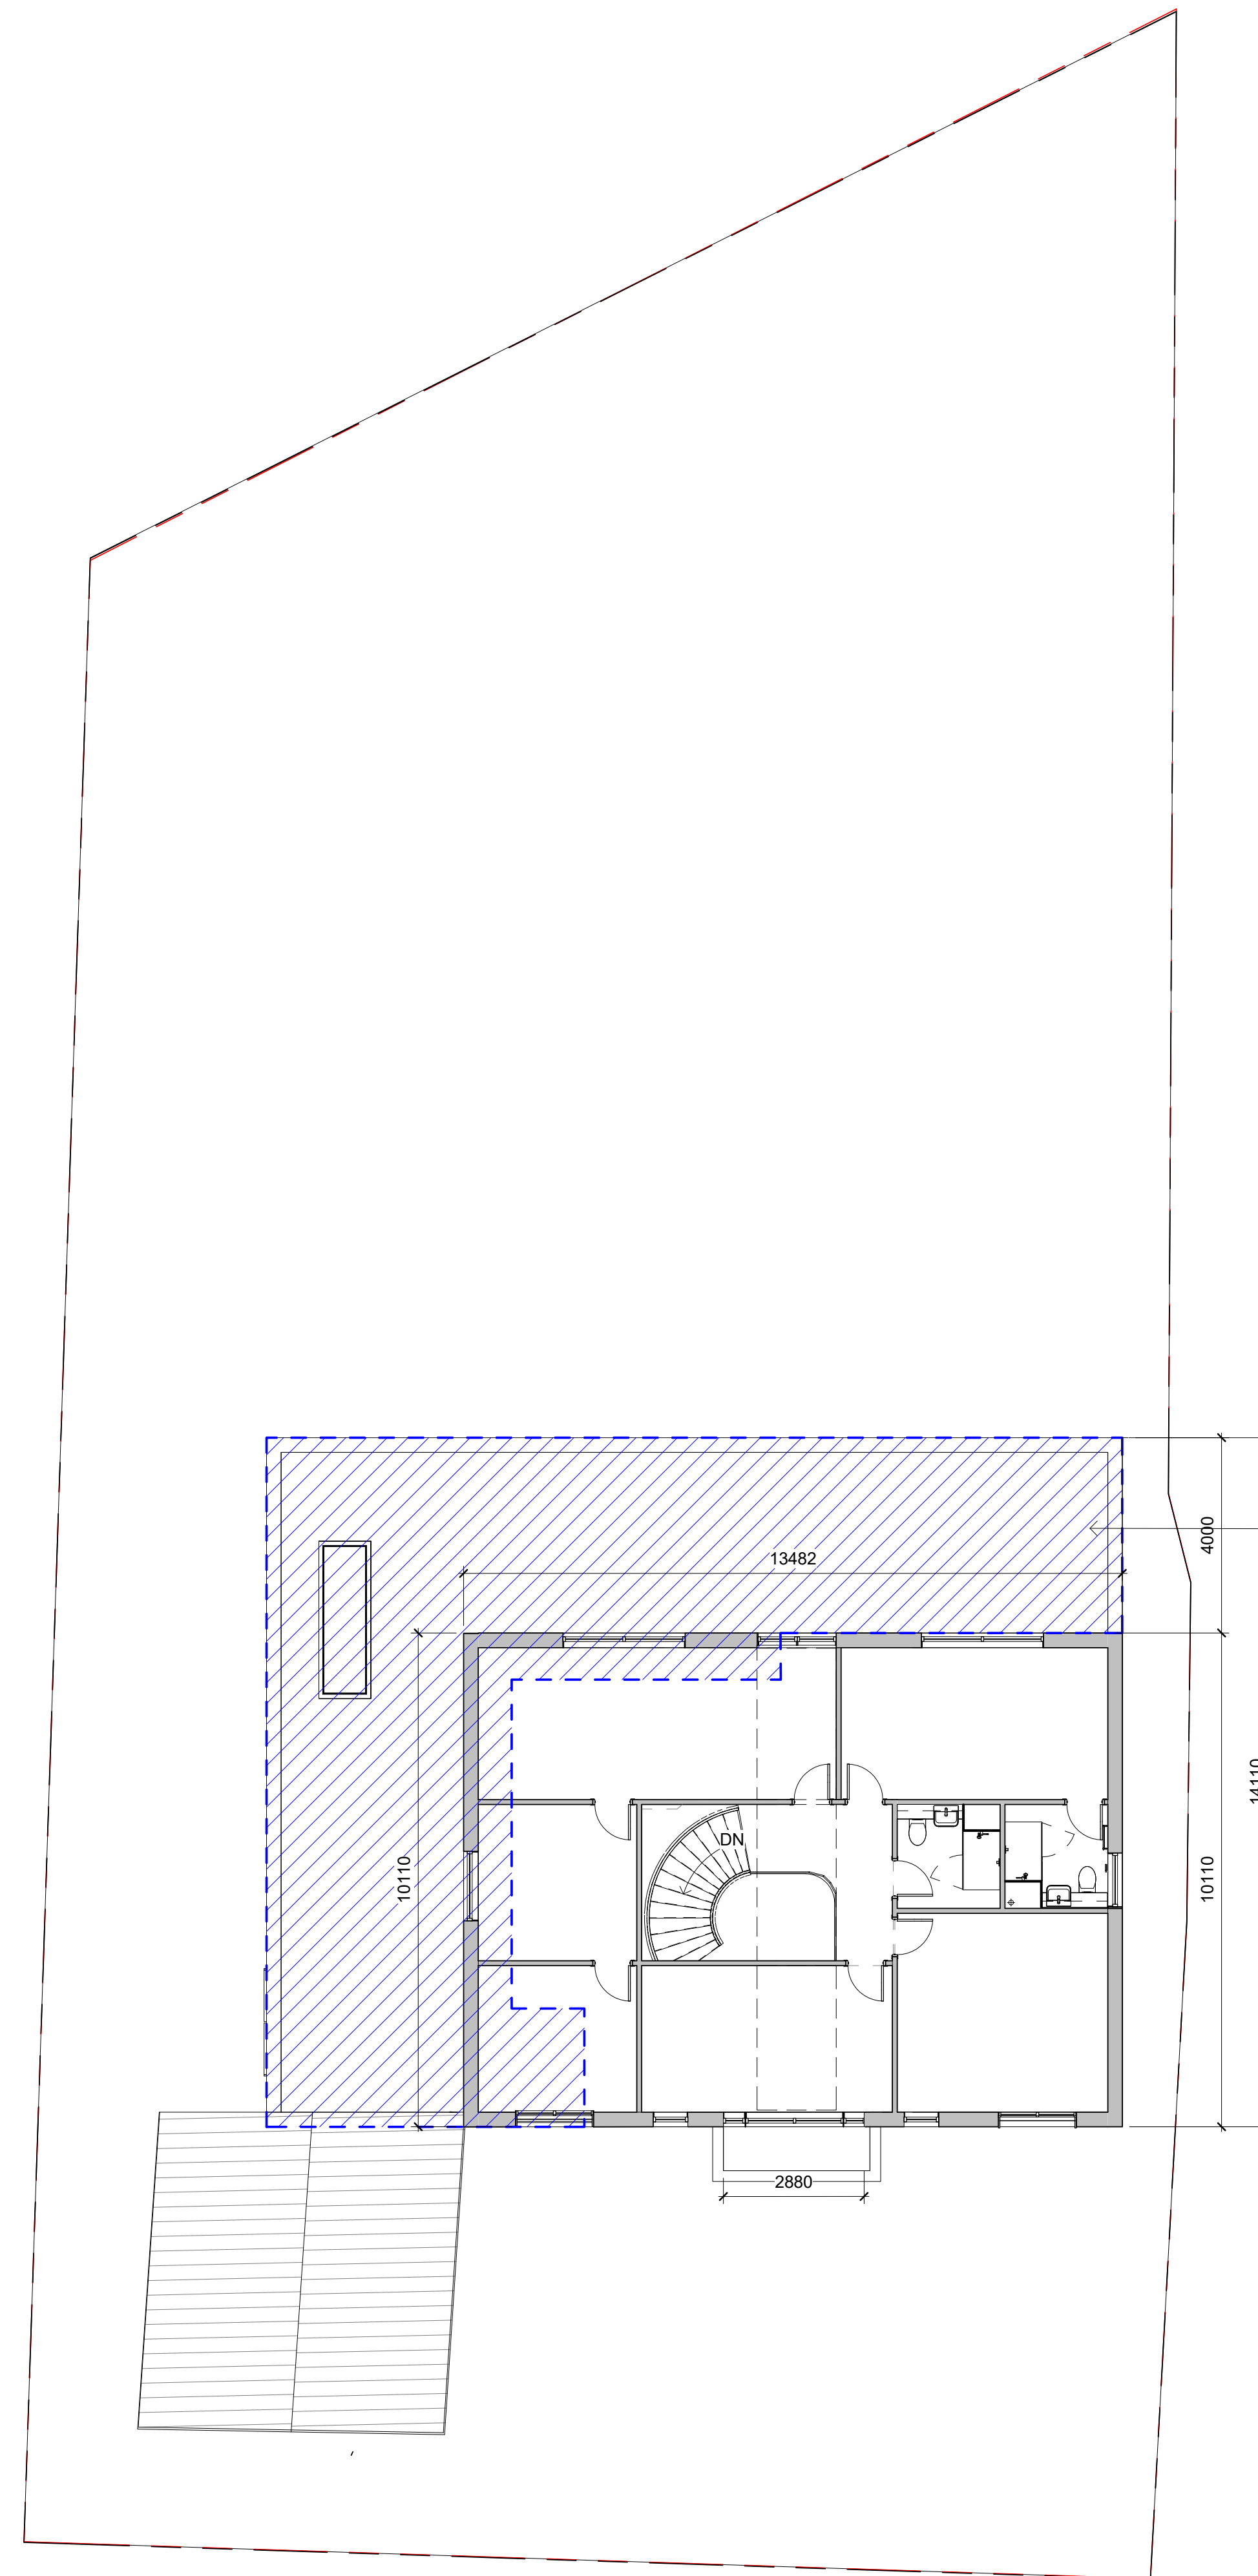

— 4 meters extension

2 Proposed First Floor _1/100
1 : 100


B	20/02/2022	For Revised Planning Application		
A	20/09/2021	For Planning Application		
rev	date	description	drawn	audited
drawing status				

For Planning



190 Tulse Hill,
London SW2 3BU
020 8671 8780
<http://unicorn-services.com/>

project	job number	drawn	scale	date created
5 Copse Wood Way	19062021WW	1: 100	@A1	20/09/2021
drawing title	drawing number	revision		
Proposed Plans 1/100	A201	B		

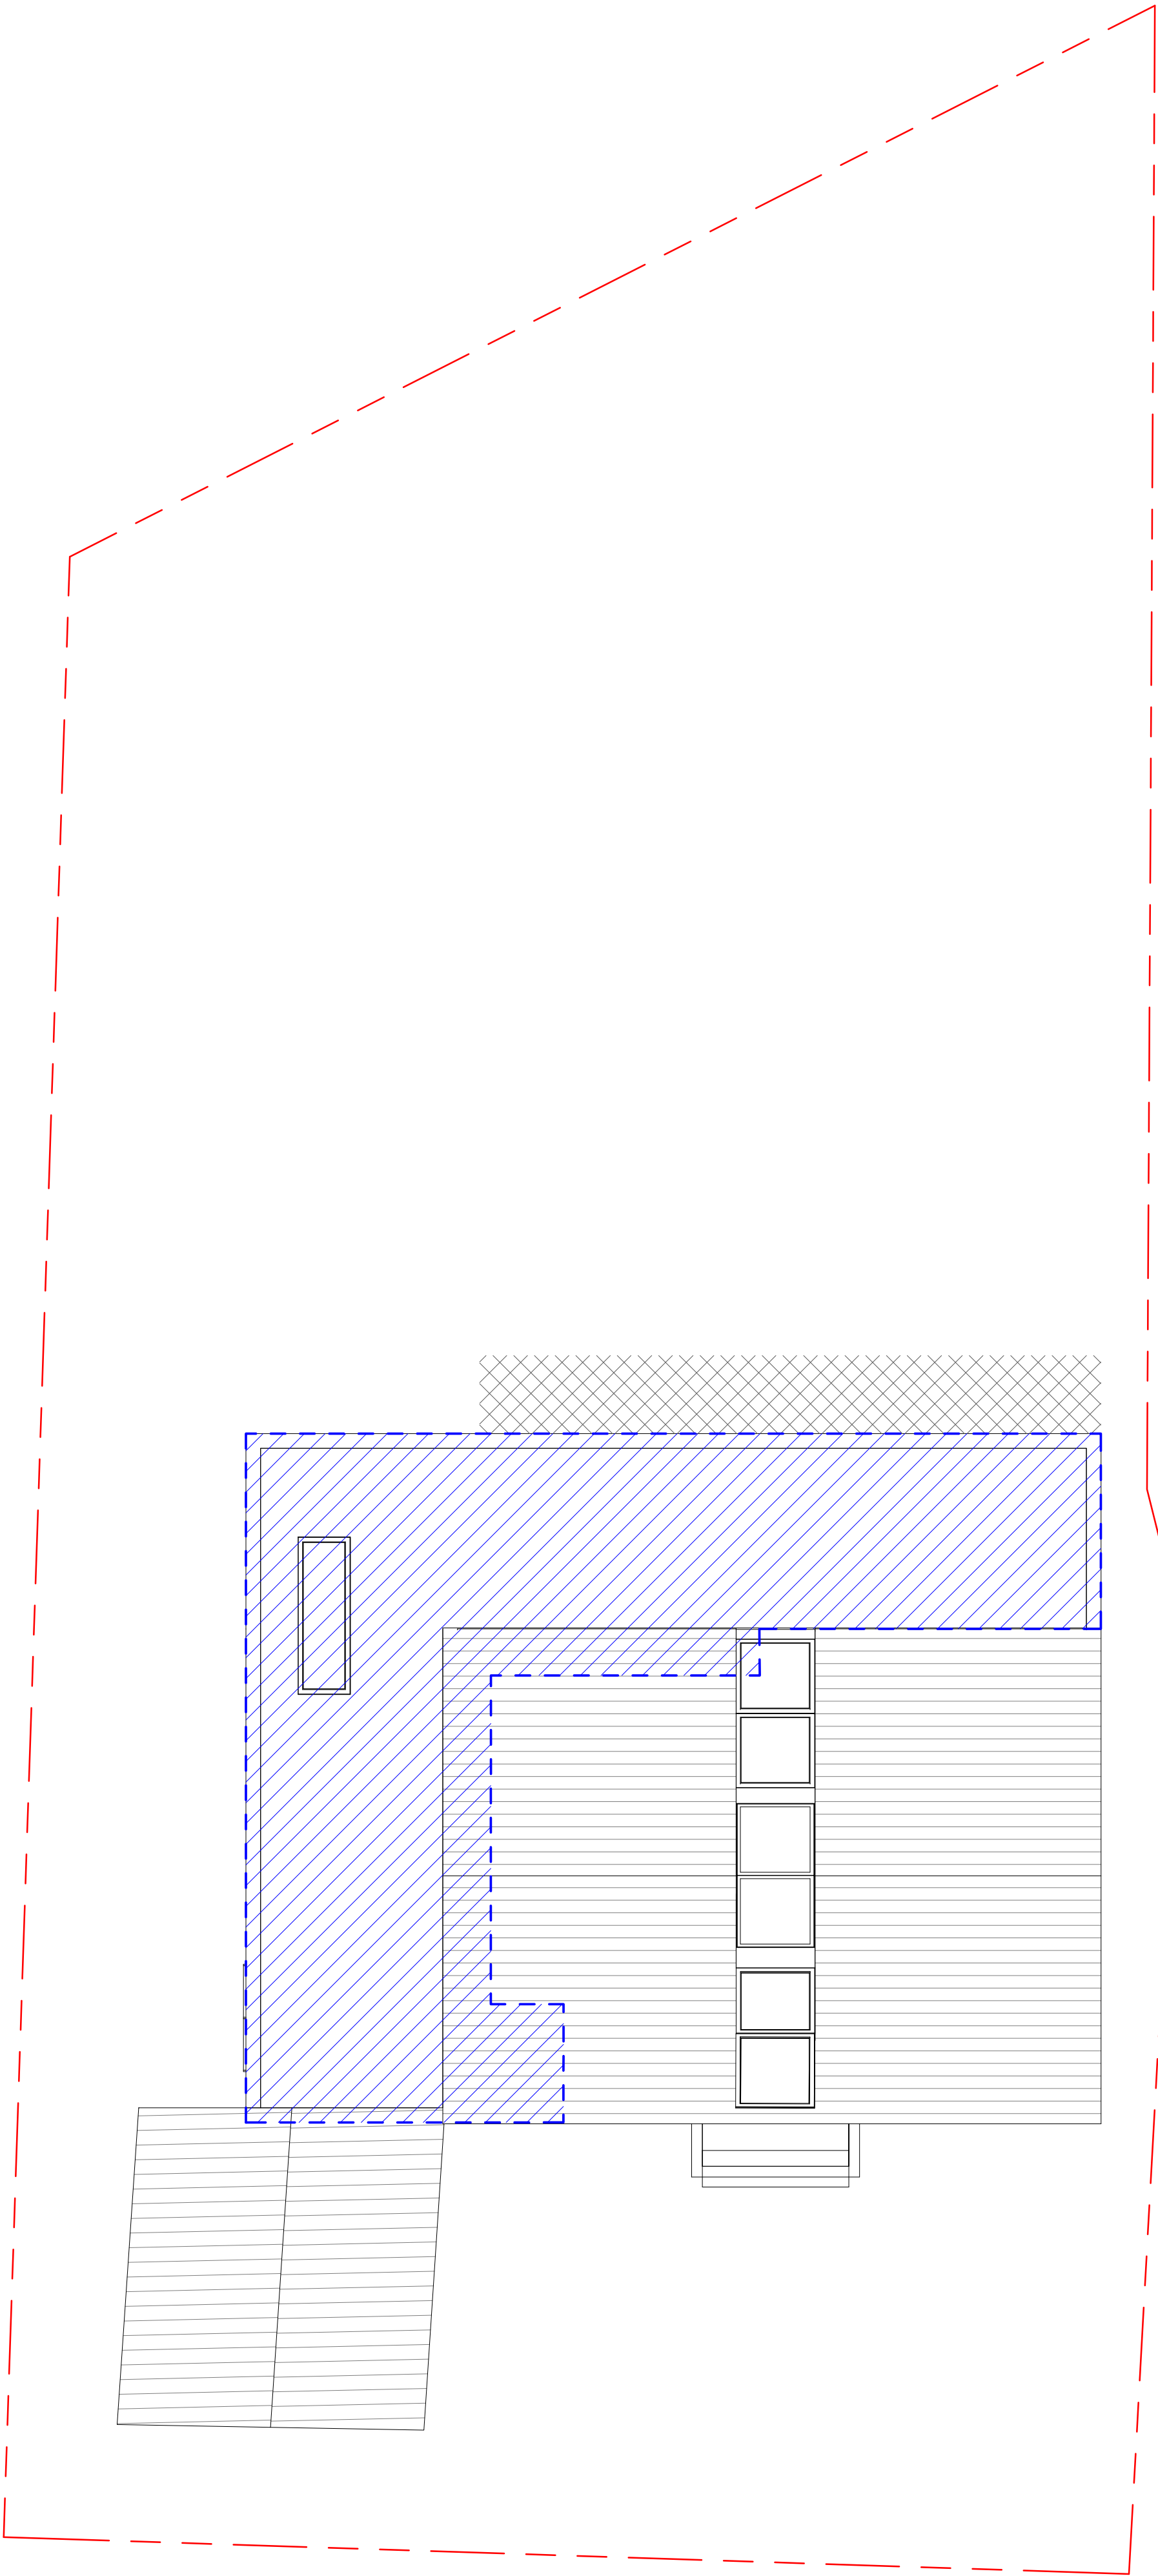

GENERAL NOTES:
This drawing is © 2022 Unicorn Services Ltd.
Use figured dimensions only. **DO NOT SCALE.**

All dimensions are in millimetres unless noted otherwise.

This drawing must be read in conjunction with all other relevant drawings and specifications from other consultants.



If in doubt, ask.

SETTING OUT NOTES:
All setting out to be confirmed on site prior to construction - any discrepancy must be immediately reported to Unicorn Services Ltd.

All setting out to face of structure or to grid. All partitions set out to studwork or structure.

For setting out and specification of M&E services refer to M&E Consultants documents.

For setting out and specification of structure refer to Structural Engineer's documents.

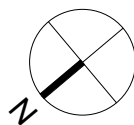 

--- Site Boundary

Proposed Extension

1 Proposed Roof Plan 1/100
1 : 100


B	20/09/2022	For Revised Planning Application		
A	20/09/2021	For Planning Application		
rev	date	description	drawn	audited
drawing status				

For Planning




190 Tulse Hill,
London SW2 3BU
020 8671 8780
<http://unicorn-services.com/>

project	job number	drawn	scale	date created
5 Copse Wood Way	19062021WW	1	1 : 100@A1	20/09/2021
drawing title	drawing number	revision		
Proposed Plans 1/100	A202	B		

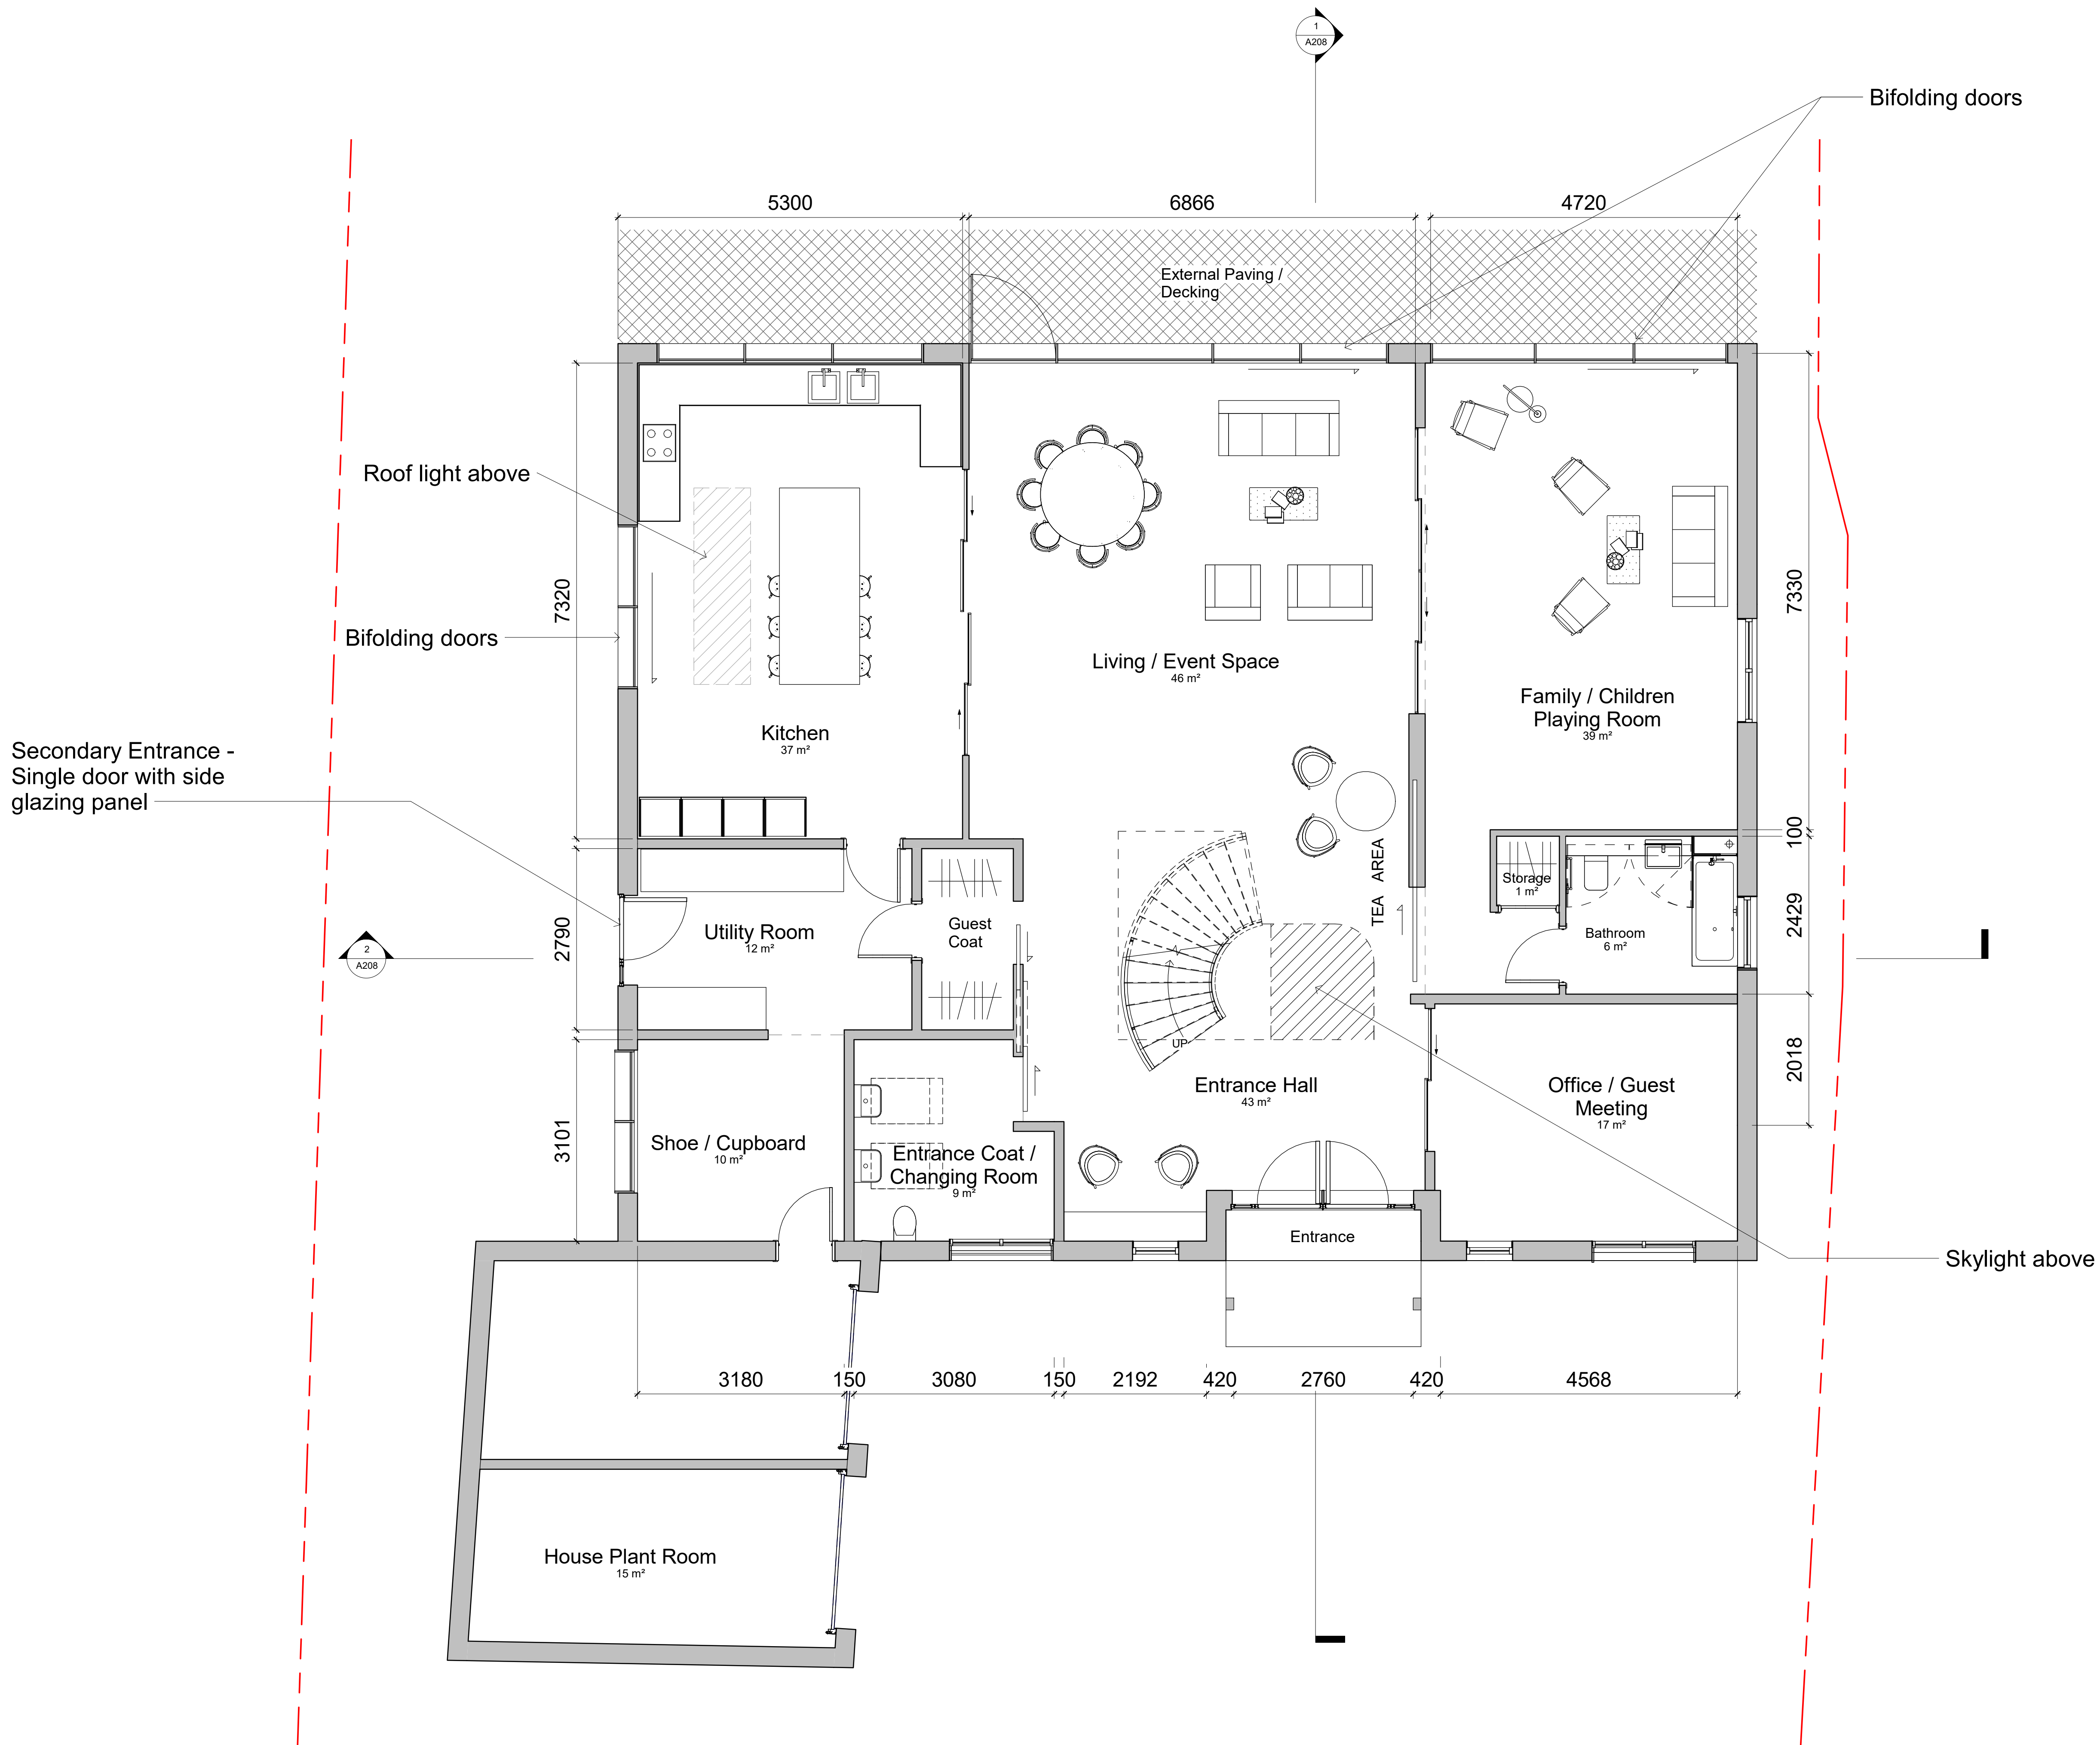

GENERAL NOTES:
This drawing is © 2022 Unicorn Services Ltd.
Use figured dimensions only. **DO NOT SCALE.**
All dimensions are in millimetres unless noted otherwise.
This drawing must be read in conjunction with all other relevant drawings and specifications from other consultants.
If in doubt, ask.

SETTING OUT NOTES:
All setting out to be confirmed on site prior to construction - any discrepancy must be immediately reported to Unicorn Services Ltd.
All partitions set out to studwork or structure.
For setting out and specification of M&E services refer to M&E Consultants documents.
For setting out and specification of structure refer to Structural Engineer's documents.

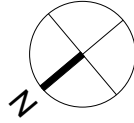

B	20/09/2022	For Revised Planning Application		
A	30/09/2021	For Planning Application		
rev.	date	description	drawn	audited
drawing status				

For Planning



190 Tulse Hill,
London SW2 3BU
020 8671 8780
<http://unicorn-services.com/>

project	job number	drawn	scale	date created
5 Copse Wood Way	19062021WW	1	50@A1	20/09/2021
drawing title	drawing number	revision		
Proposed Plans 1/50 Details_GF	A203	B		

1 Proposed Ground Floor _1/50
1 : 50

GENERAL NOTES:
This drawing is © 2022 Unicorn Services Ltd.
Use figured dimensions only. **DO NOT SCALE.**

All dimensions are in millimetres unless noted otherwise.

This drawing must be read in conjunction with all other relevant drawings and specifications from other consultants.



If in doubt, ask.

SETTING OUT NOTES:
All setting out to be confirmed on site prior to construction - any discrepancy must be immediately reported to Unicorn Services Ltd.

All setting out to face of structure or to grid. All partitions set out to studwork or structure.

For setting out and specification of M&E services refer to M&E Consultants documents.

For setting out and specification of structure refer to Structural Engineer's documents.

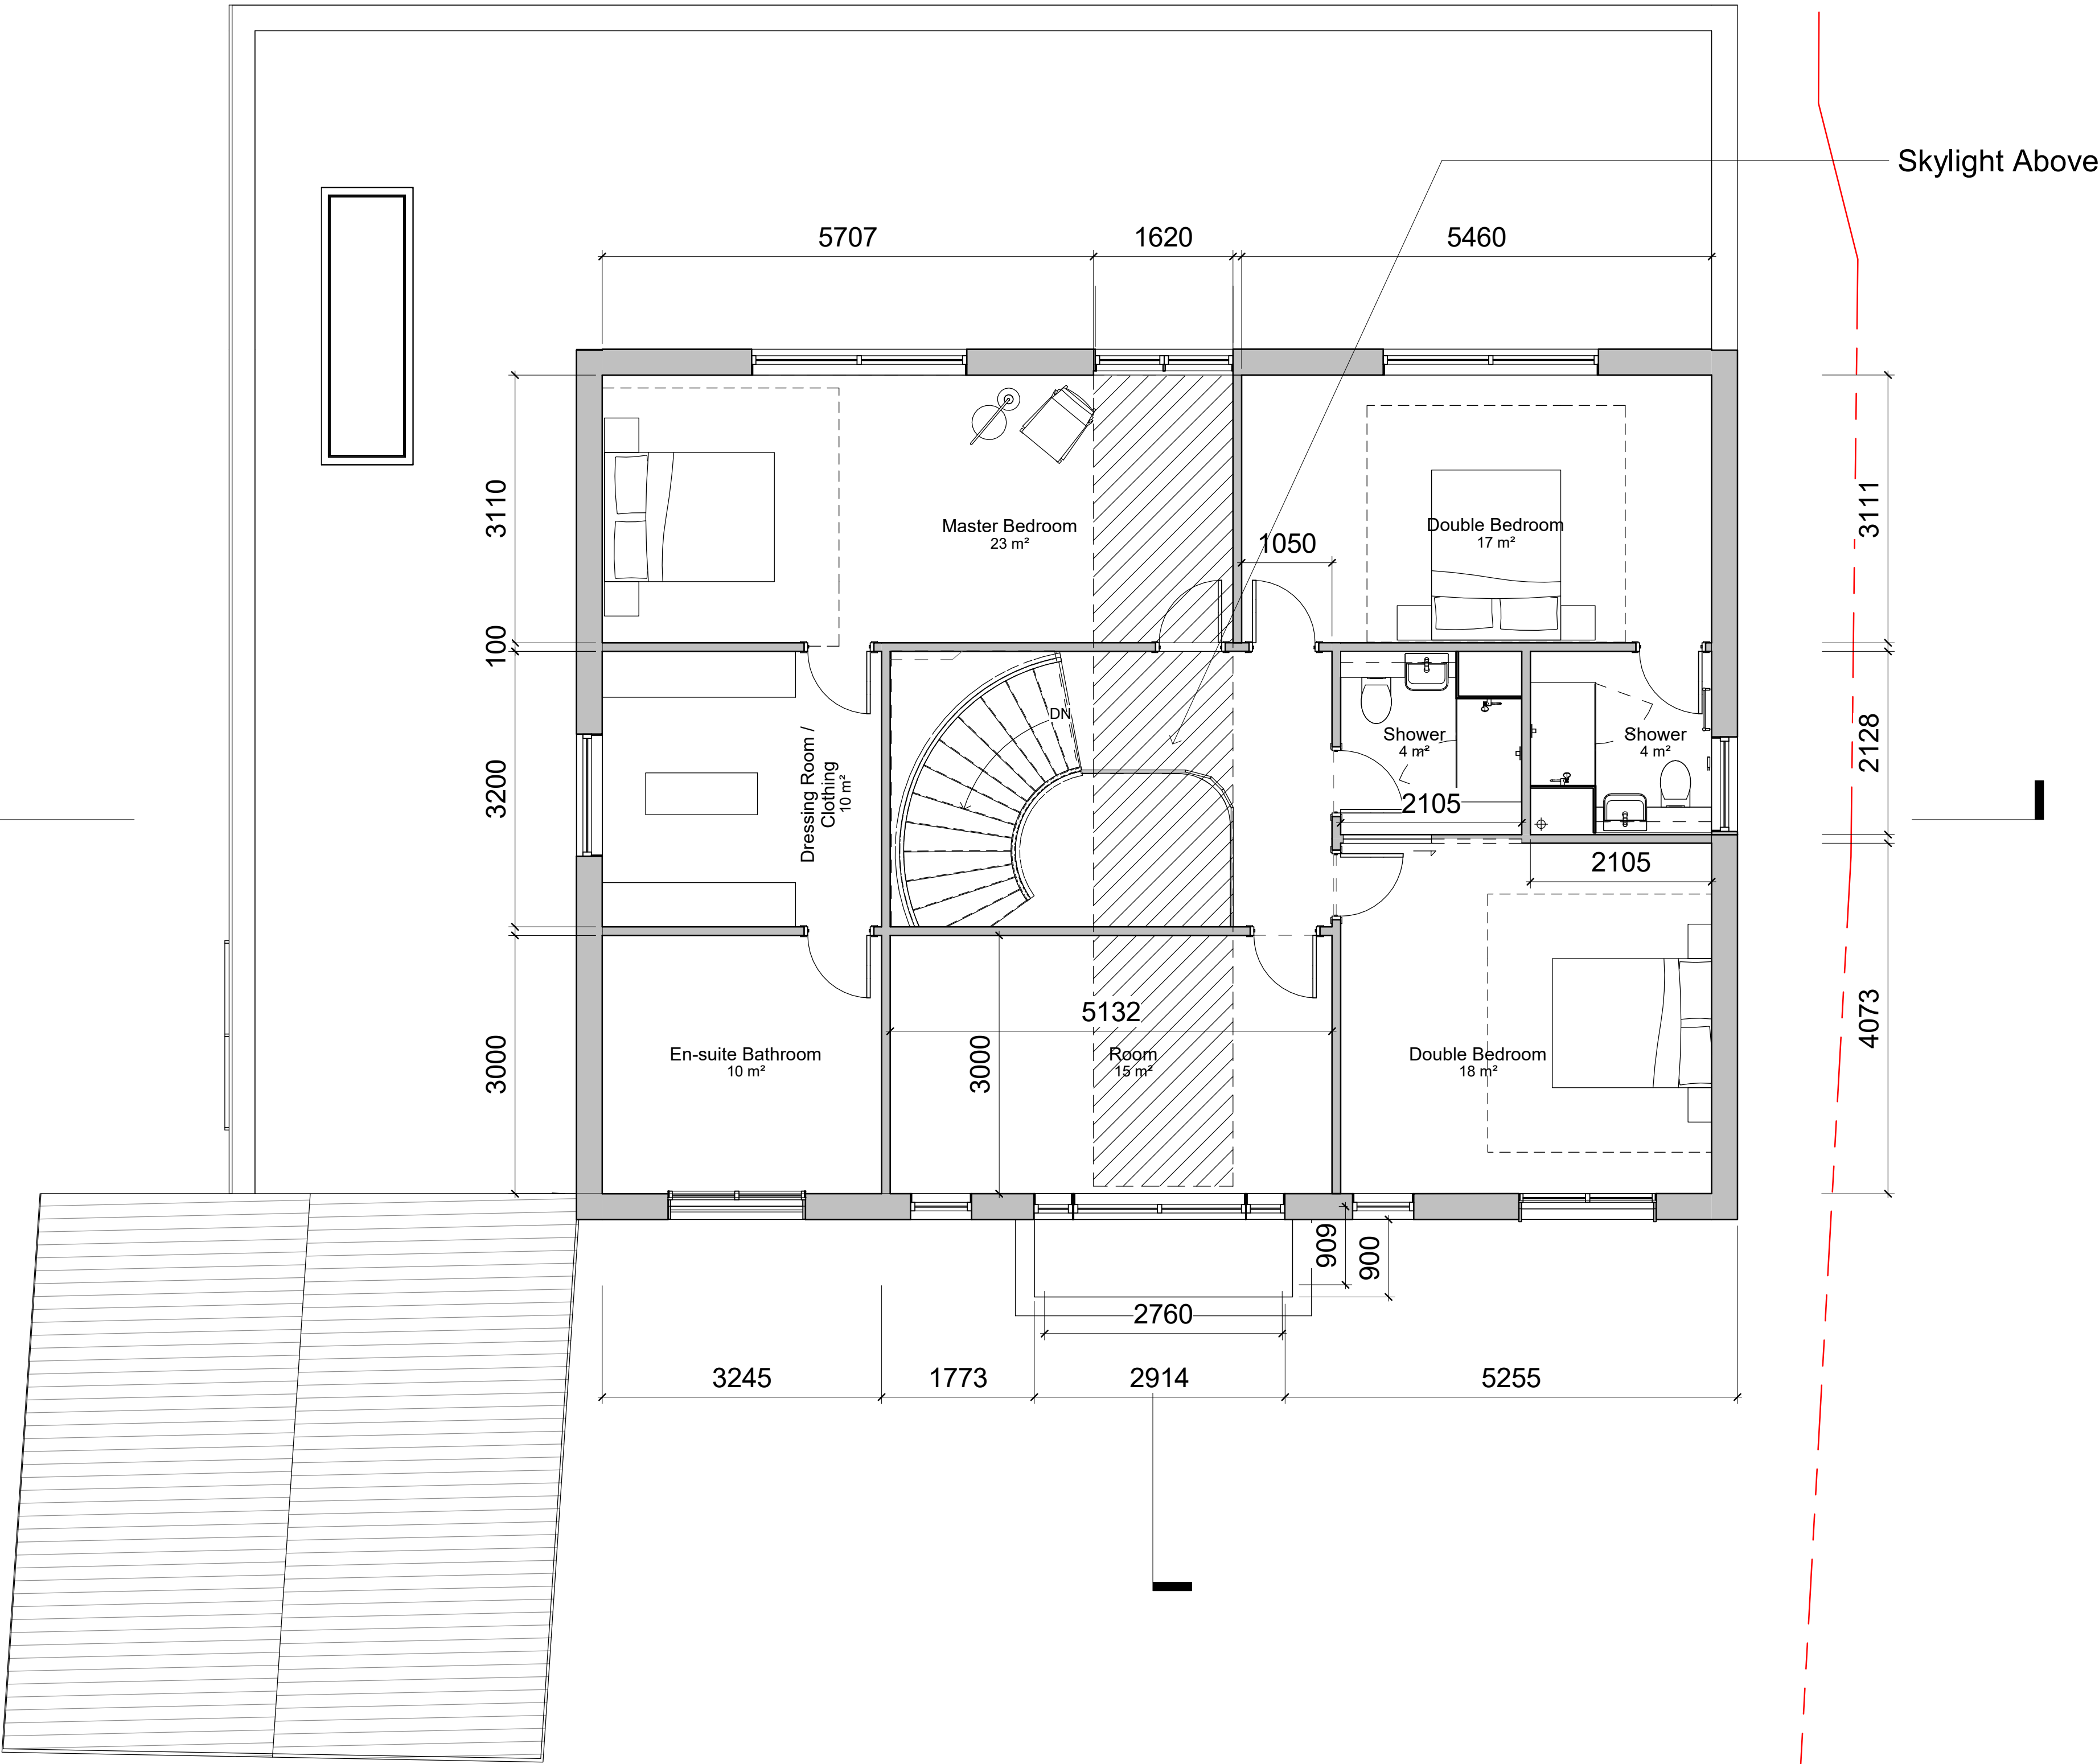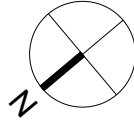

1 Proposed First Floor _1/50
1 : 50

B	20/09/2022	For Revised Planning Application		
A	20/09/2021	For Planning Application		
rev.	date	description	drawn	audited
drawing status				

For Planning



190 Tulse Hill,
London SW2 3BU
020 8671 8780
<http://unicorn-services.com/>

project	job number	drawn	scale	date created
5 Cope Wood Way	19062021WW	1 : 50	@A1	20/09/2021
drawing title	drawing number	revision		
Proposed Plans 1/50 Details-FF	A204	B		

GENERAL NOTES:
This drawing is © 2022 Unicorn Services Ltd.
Use figured dimensions only. **DO NOT SCALE.**

All dimensions are in millimetres unless noted otherwise.

This drawing must be read in conjunction with all other relevant drawings and specifications from other consultants.




If in doubt, ask.

SETTING OUT NOTES:
All setting out to be confirmed on site prior to construction - any discrepancy must be immediately reported to Unicorn Services Ltd.

All setting out to face of structure or to grid. All partitions set out to studwork or structure.

For setting out and specification of M&E services refer to M&E Consultants documents.

For setting out and specification of structure refer to Structural Engineer's documents.

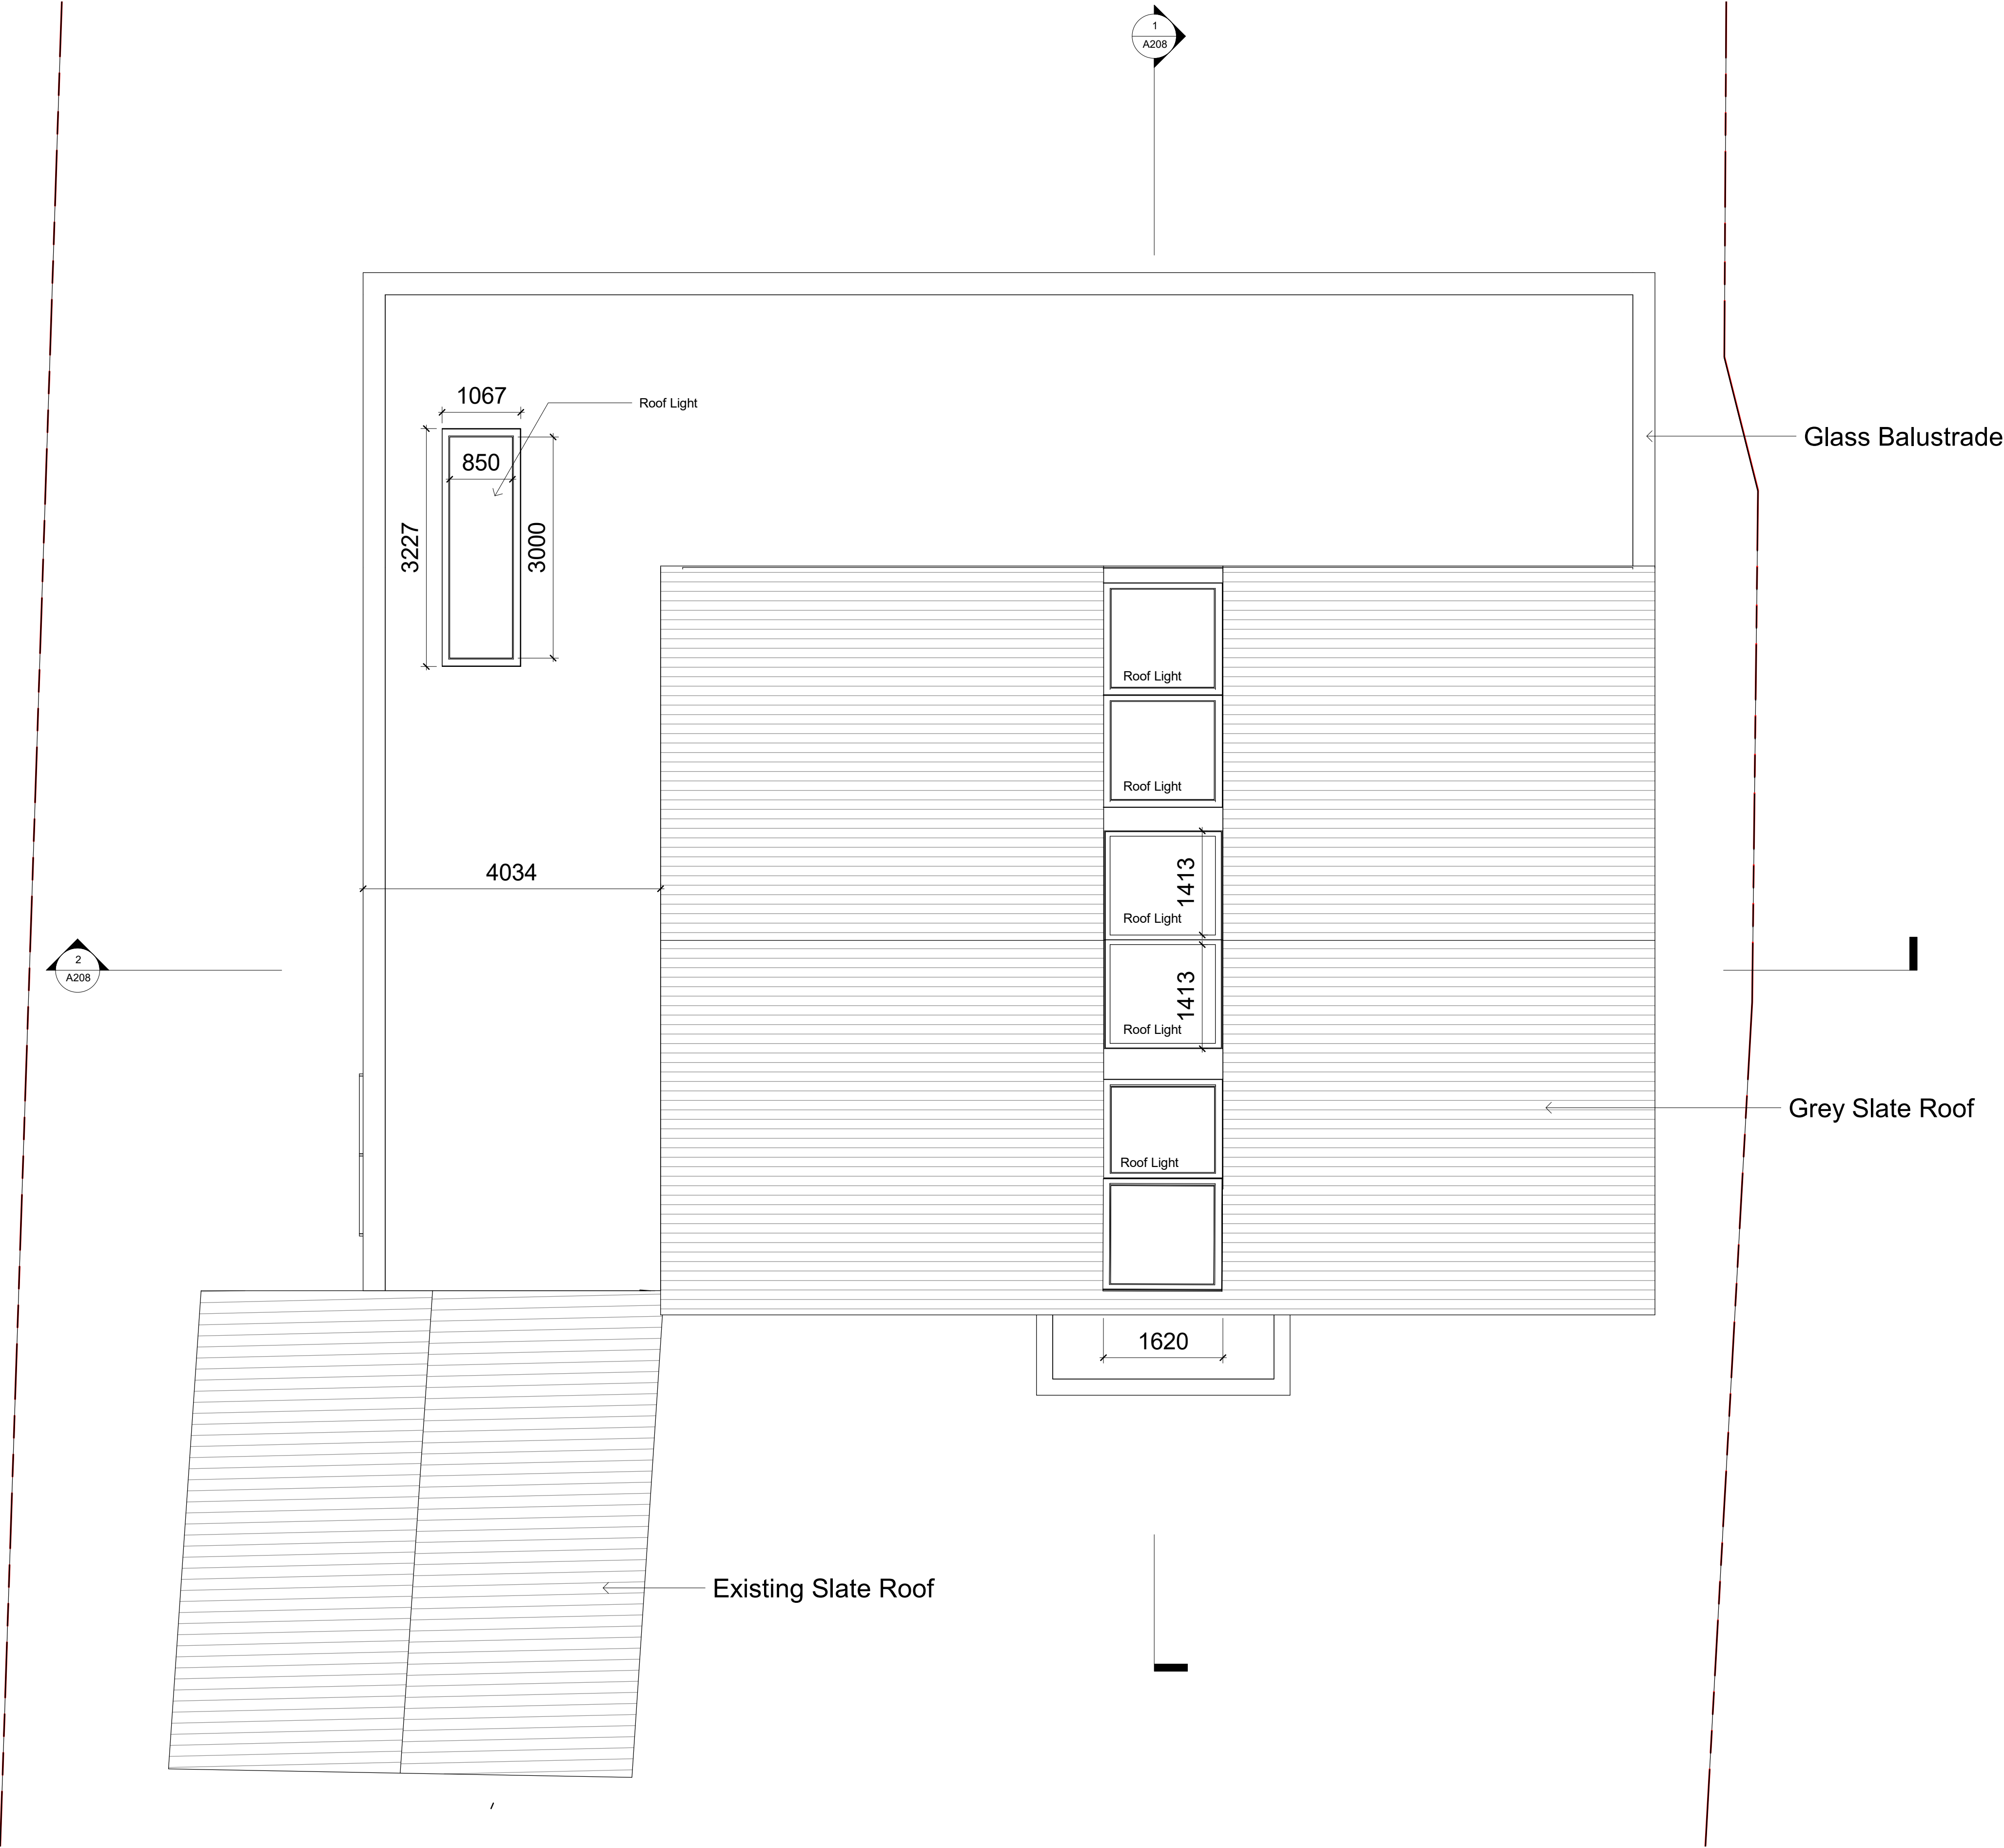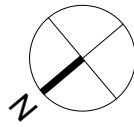 

1 Proposed Roof Plan
1 : 50

B	20/09/2022	For Revised Planning Application		
A	20/09/2021	For Planning Application		
rev	date	description	drawn	audited
drawing status				

For Planning



190 Tulse Hill,
London SW2 3BU
020 8671 8780
<http://unicorn-services.com/>

project	job number	drawn	scale	date created
5 Copse Wood Way	19062021WW	1	1 : 50@A1	20/09/2021
drawing title	drawing number	revision		
Proposed Plans 1/50 Details_ROOF	A205	B		

GENERAL NOTES:
This drawing is © 2022 Unicorn Services Ltd.
Use figured dimensions only. **DO NOT SCALE.**

All dimensions are in millimetres unless noted otherwise.

This drawing must be read in conjunction with all other relevant drawings and specifications from other consultants.

If in doubt, ask.

SETTING OUT NOTES:
All setting out to be confirmed on site prior to construction - any discrepancy must be immediately reported to Unicorn Services Ltd.

All setting out to face of structure or to grid. All partitions set out to studwork or structure.

For setting out and specification of M&E services refer to M&E Consultants documents.

For setting out and specification of structure refer to Structural Engineer's documents.



1 Proposed Front Elevation
1 : 50



2 Proposed Back Elevation
1 : 50

B	20/09/2022	For Revised Planning Application		
A	20/09/2021	For Planning Application		
rev	date	description	drawn	audited
drawing status				

For Planning



190 Tulse Hill,
London SW2 3BU
020 8671 8780
<http://unicorn-services.com/>

project	job number	drawn	scale	date created
5 Copse Wood Way	19062021WW	1	50@A1	20/09/2021
drawing title	drawing number	revision		
Proposed Elevations	A206	B		

GENERAL NOTES:
This drawing is © 2022 Unicorn Services Ltd.
Use figured dimensions only. **DO NOT SCALE.**

All dimensions are in millimetres unless noted otherwise.

This drawing must be read in conjunction with all other relevant drawings and specifications from other consultants.



If in doubt, ask.

SETTING OUT NOTES:
All setting out to be confirmed on site prior to construction - any discrepancy must be immediately reported to Unicorn Services Ltd.

All setting out to face of structure or to grid. All partitions set out to studwork or structure.

For setting out and specification of M&E services refer to M&E Consultants documents.

For setting out and specification of structure refer to Structural Engineer's documents.

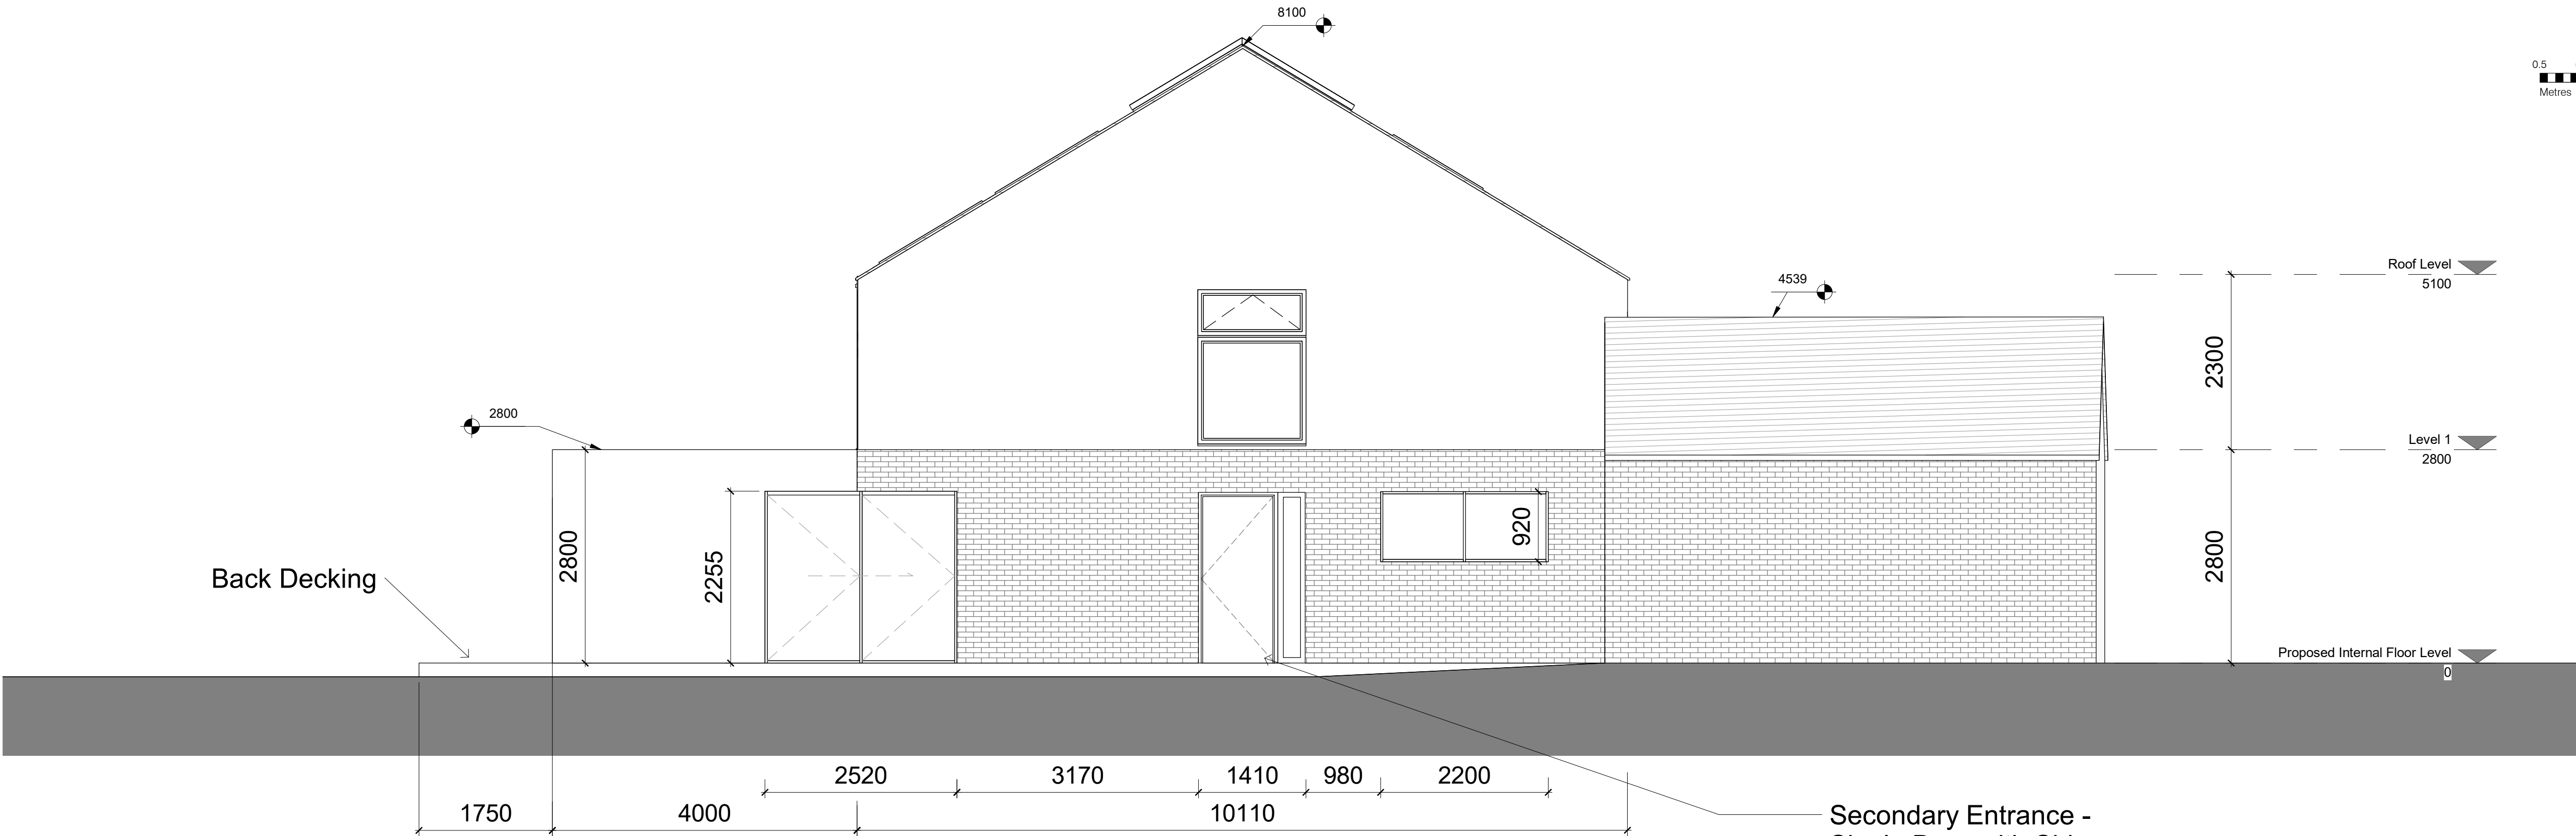 

1 Proposed Side Elevation - East
1 : 50



2 Proposed Side Elevation - West
1 : 50

B	20/09/2022	For Revised Planning Application		
A	20/09/2021	For Planning Application		
rev.	date	description	drawn	audited
drawing status				

For Planning



190 Tulse Hill,
London SW2 3BU
020 8671 8780
<http://unicorn-services.com/>

project	job number	drawn	scale	date created
5 Copse Wood Way	19062021WW	1 : 50@A1		20/09/2021
drawing title	drawing number	revision		
Proposed Elevations	A207	B		

GENERAL NOTES:
This drawing is © 2022 Unicorn Services Ltd.
Use figured dimensions only. **DO NOT SCALE.**

All dimensions are in millimetres unless noted otherwise.

This drawing must be read in conjunction with all other relevant drawings and specifications from other consultants.



If in doubt, ask.

SETTING OUT NOTES:
All setting out to be confirmed on site prior to construction - any discrepancy must be immediately reported to Unicorn Services Ltd.

All setting out to face of structure or to grid. All partitions set out to studwork or structure.

For setting out and specification of M&E services refer to M&E Consultants documents.

For setting out and specification of structure refer to Structural Engineer's documents.

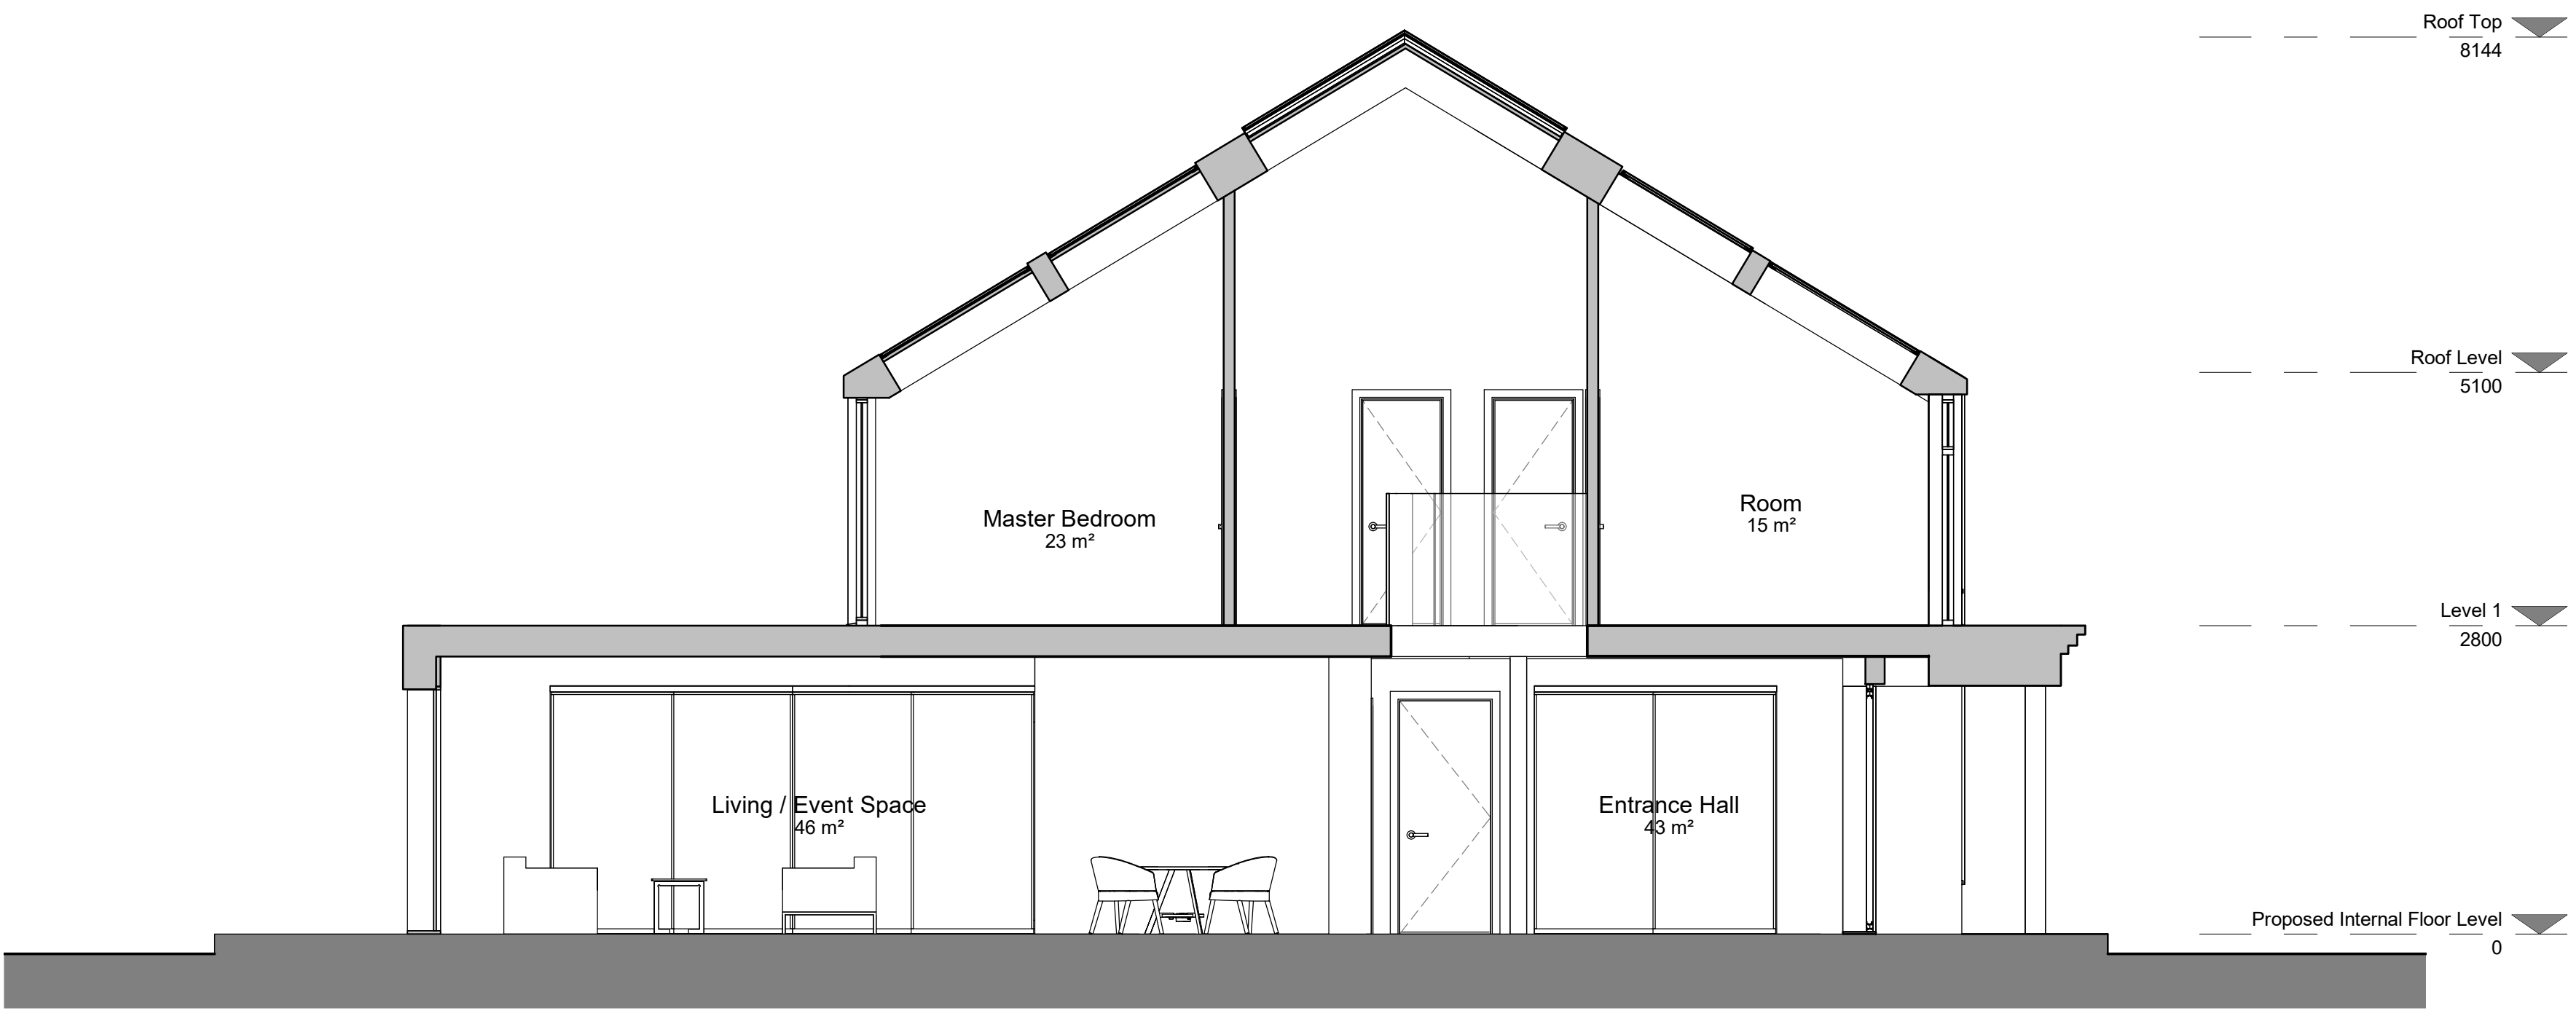 

1 Proposed Building Section North - South
1 : 50



2 Proposed Building Section West - East
1 : 50

B	20/09/2022	For Revised Planning Application		
A	20/09/2021	For Planning Application		
rev.	date	description	drawn	audited
drawing status				

For Planning



190 Tulse Hill,
London SW2 3BU
020 8671 8780
<http://unicorn-services.com/>

project	job number	drawn	scale	date created
5 Copse Wood Way	19062021WW	1	50@A1	
drawing title	drawing number	revision		
Proposed Section	A208	B		

GENERAL NOTES:
This drawing is © 2022 Unicorn Services Ltd.
Use figured dimensions only. **DO NOT SCALE.**

All dimensions are in millimetres unless noted otherwise.

This drawing must be read in conjunction with all other relevant drawings and specifications from other consultants.


If in doubt, ask.

SETTING OUT NOTES:
All setting out to be confirmed on site prior to construction - any discrepancy must be immediately reported to Unicorn Services Ltd.

All setting out to face of structure or to grid. All partitions set out to studwork or structure.

For setting out and specification of M&E services refer to M&E Consultants documents.

For setting out and specification of structure refer to Structural Engineer's documents.

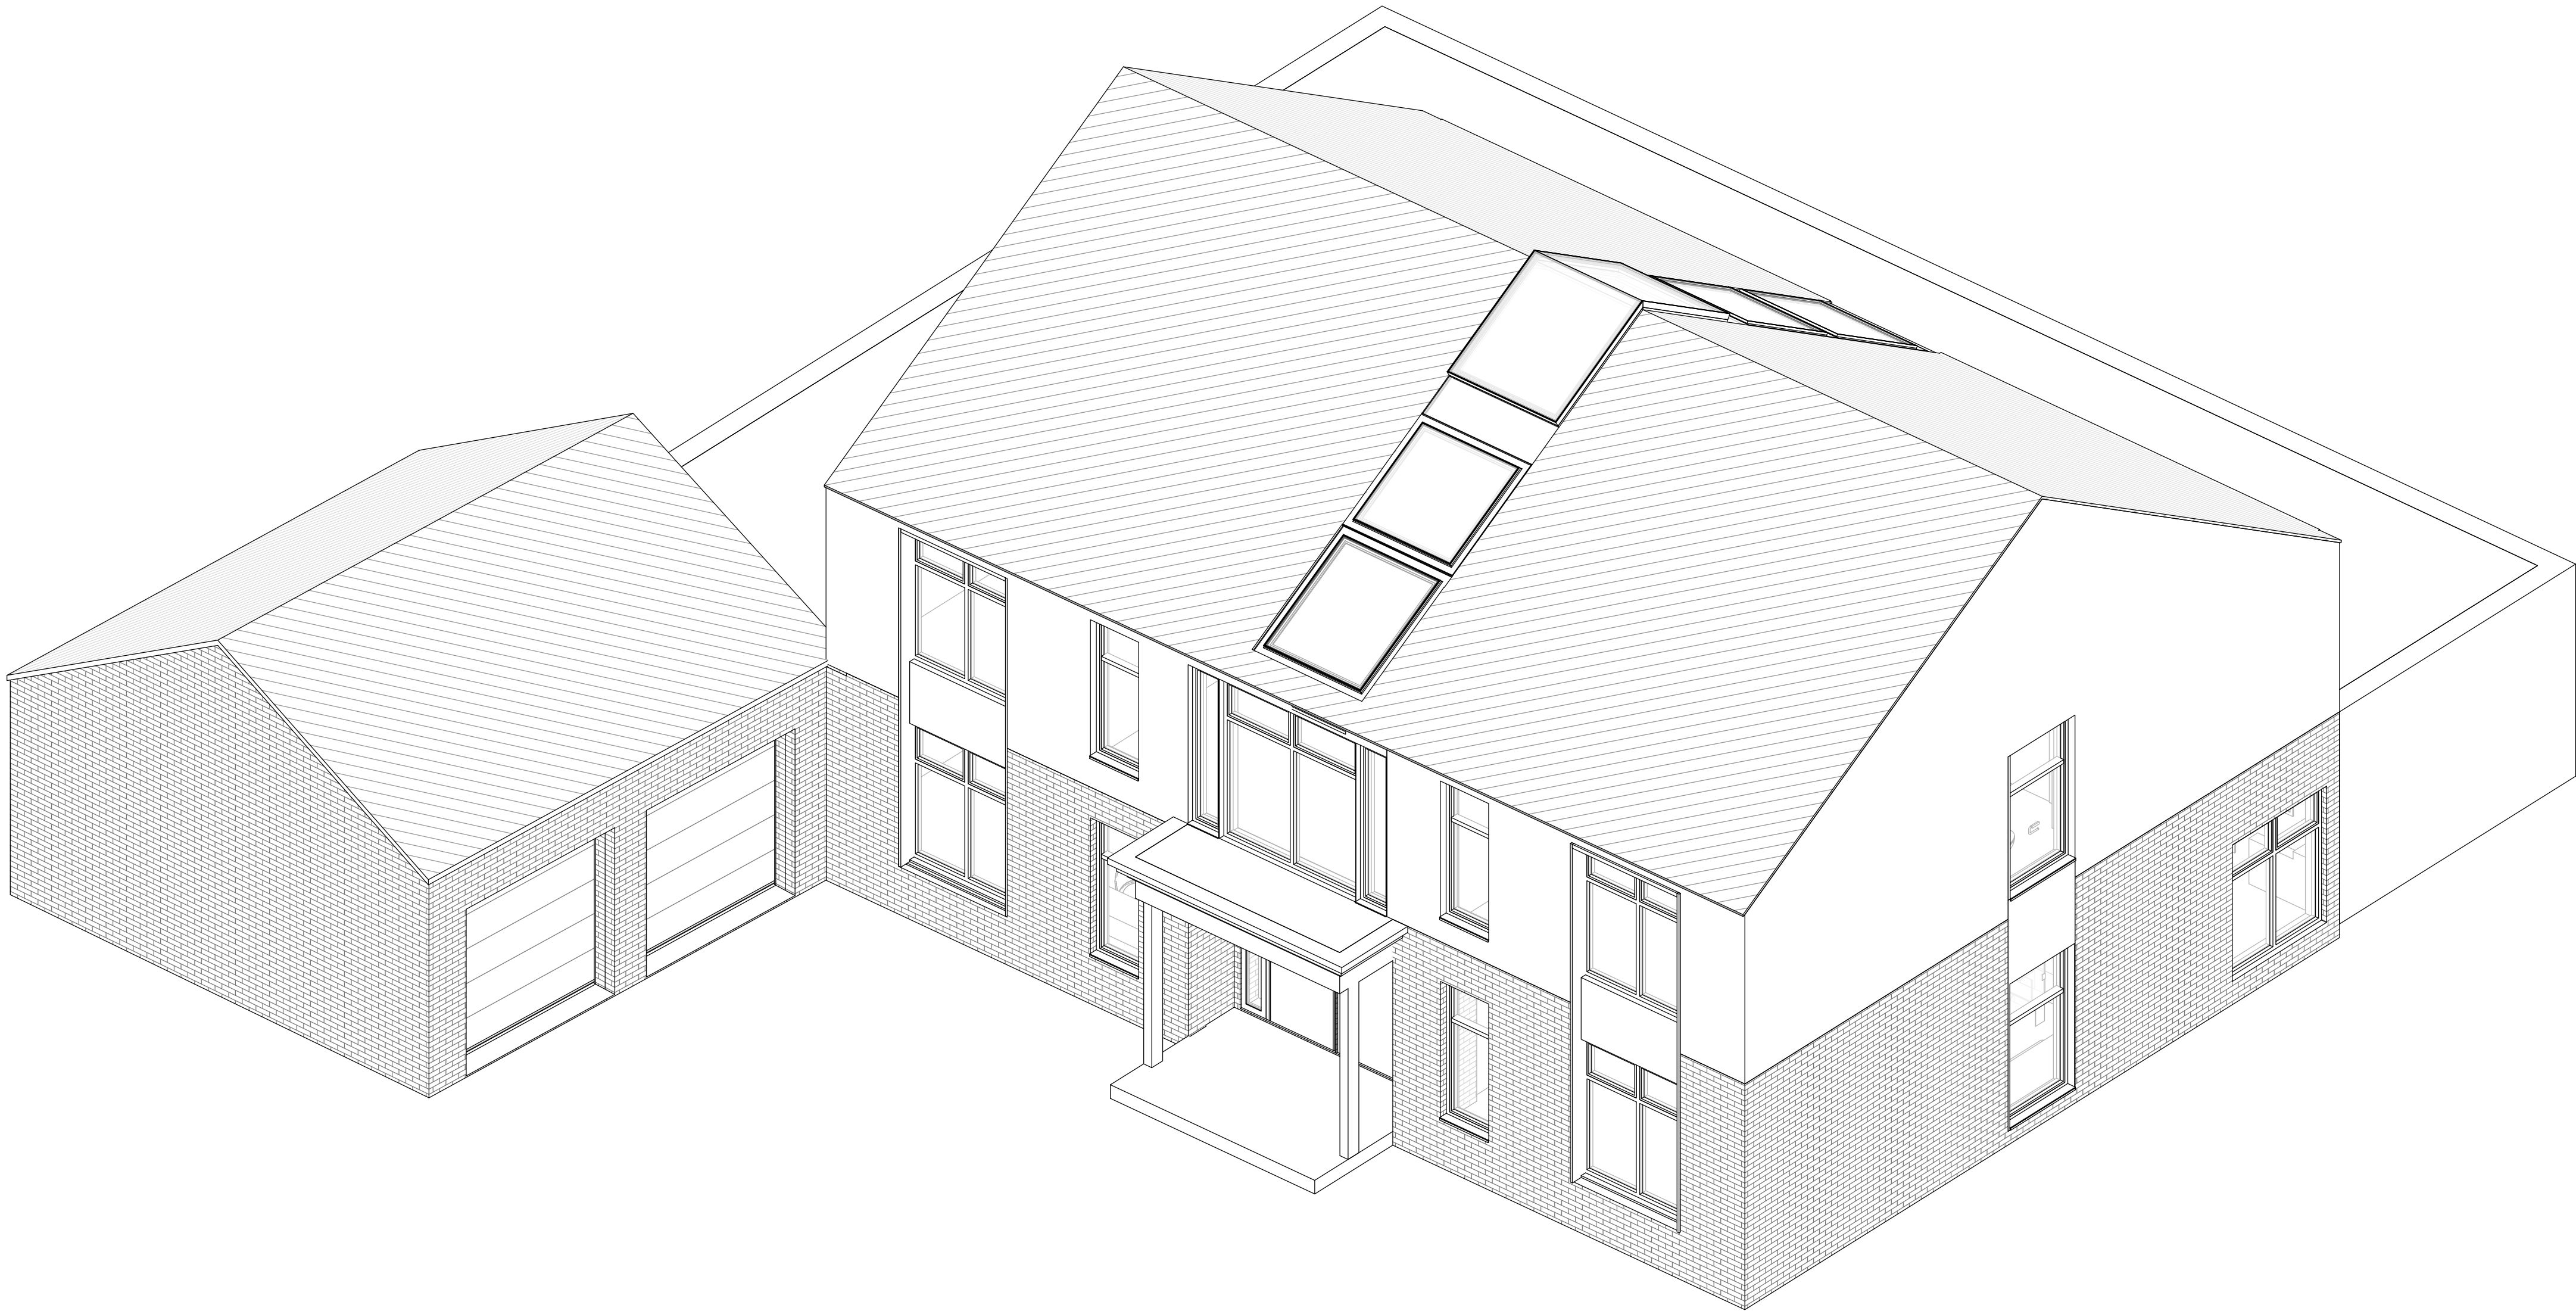

1

Proposed 3D front view

GENERAL NOTES:
This drawing is © 2022 Unicorn Services Ltd.
Use figured dimensions only. **DO NOT SCALE.**

All dimensions are in millimetres unless noted otherwise.

This drawing must be read in conjunction with all other relevant drawings and specifications from other consultants.


If in doubt, ask.

SETTING OUT NOTES:
All setting out to be confirmed on site prior to construction - any discrepancy must be immediately reported to Unicorn Services Ltd.

All setting out to face of structure or to grid. All partitions set out to studwork or structure.

For setting out and specification of M&E services refer to M&E Consultants documents.

For setting out and specification of structure refer to Structural Engineer's documents.

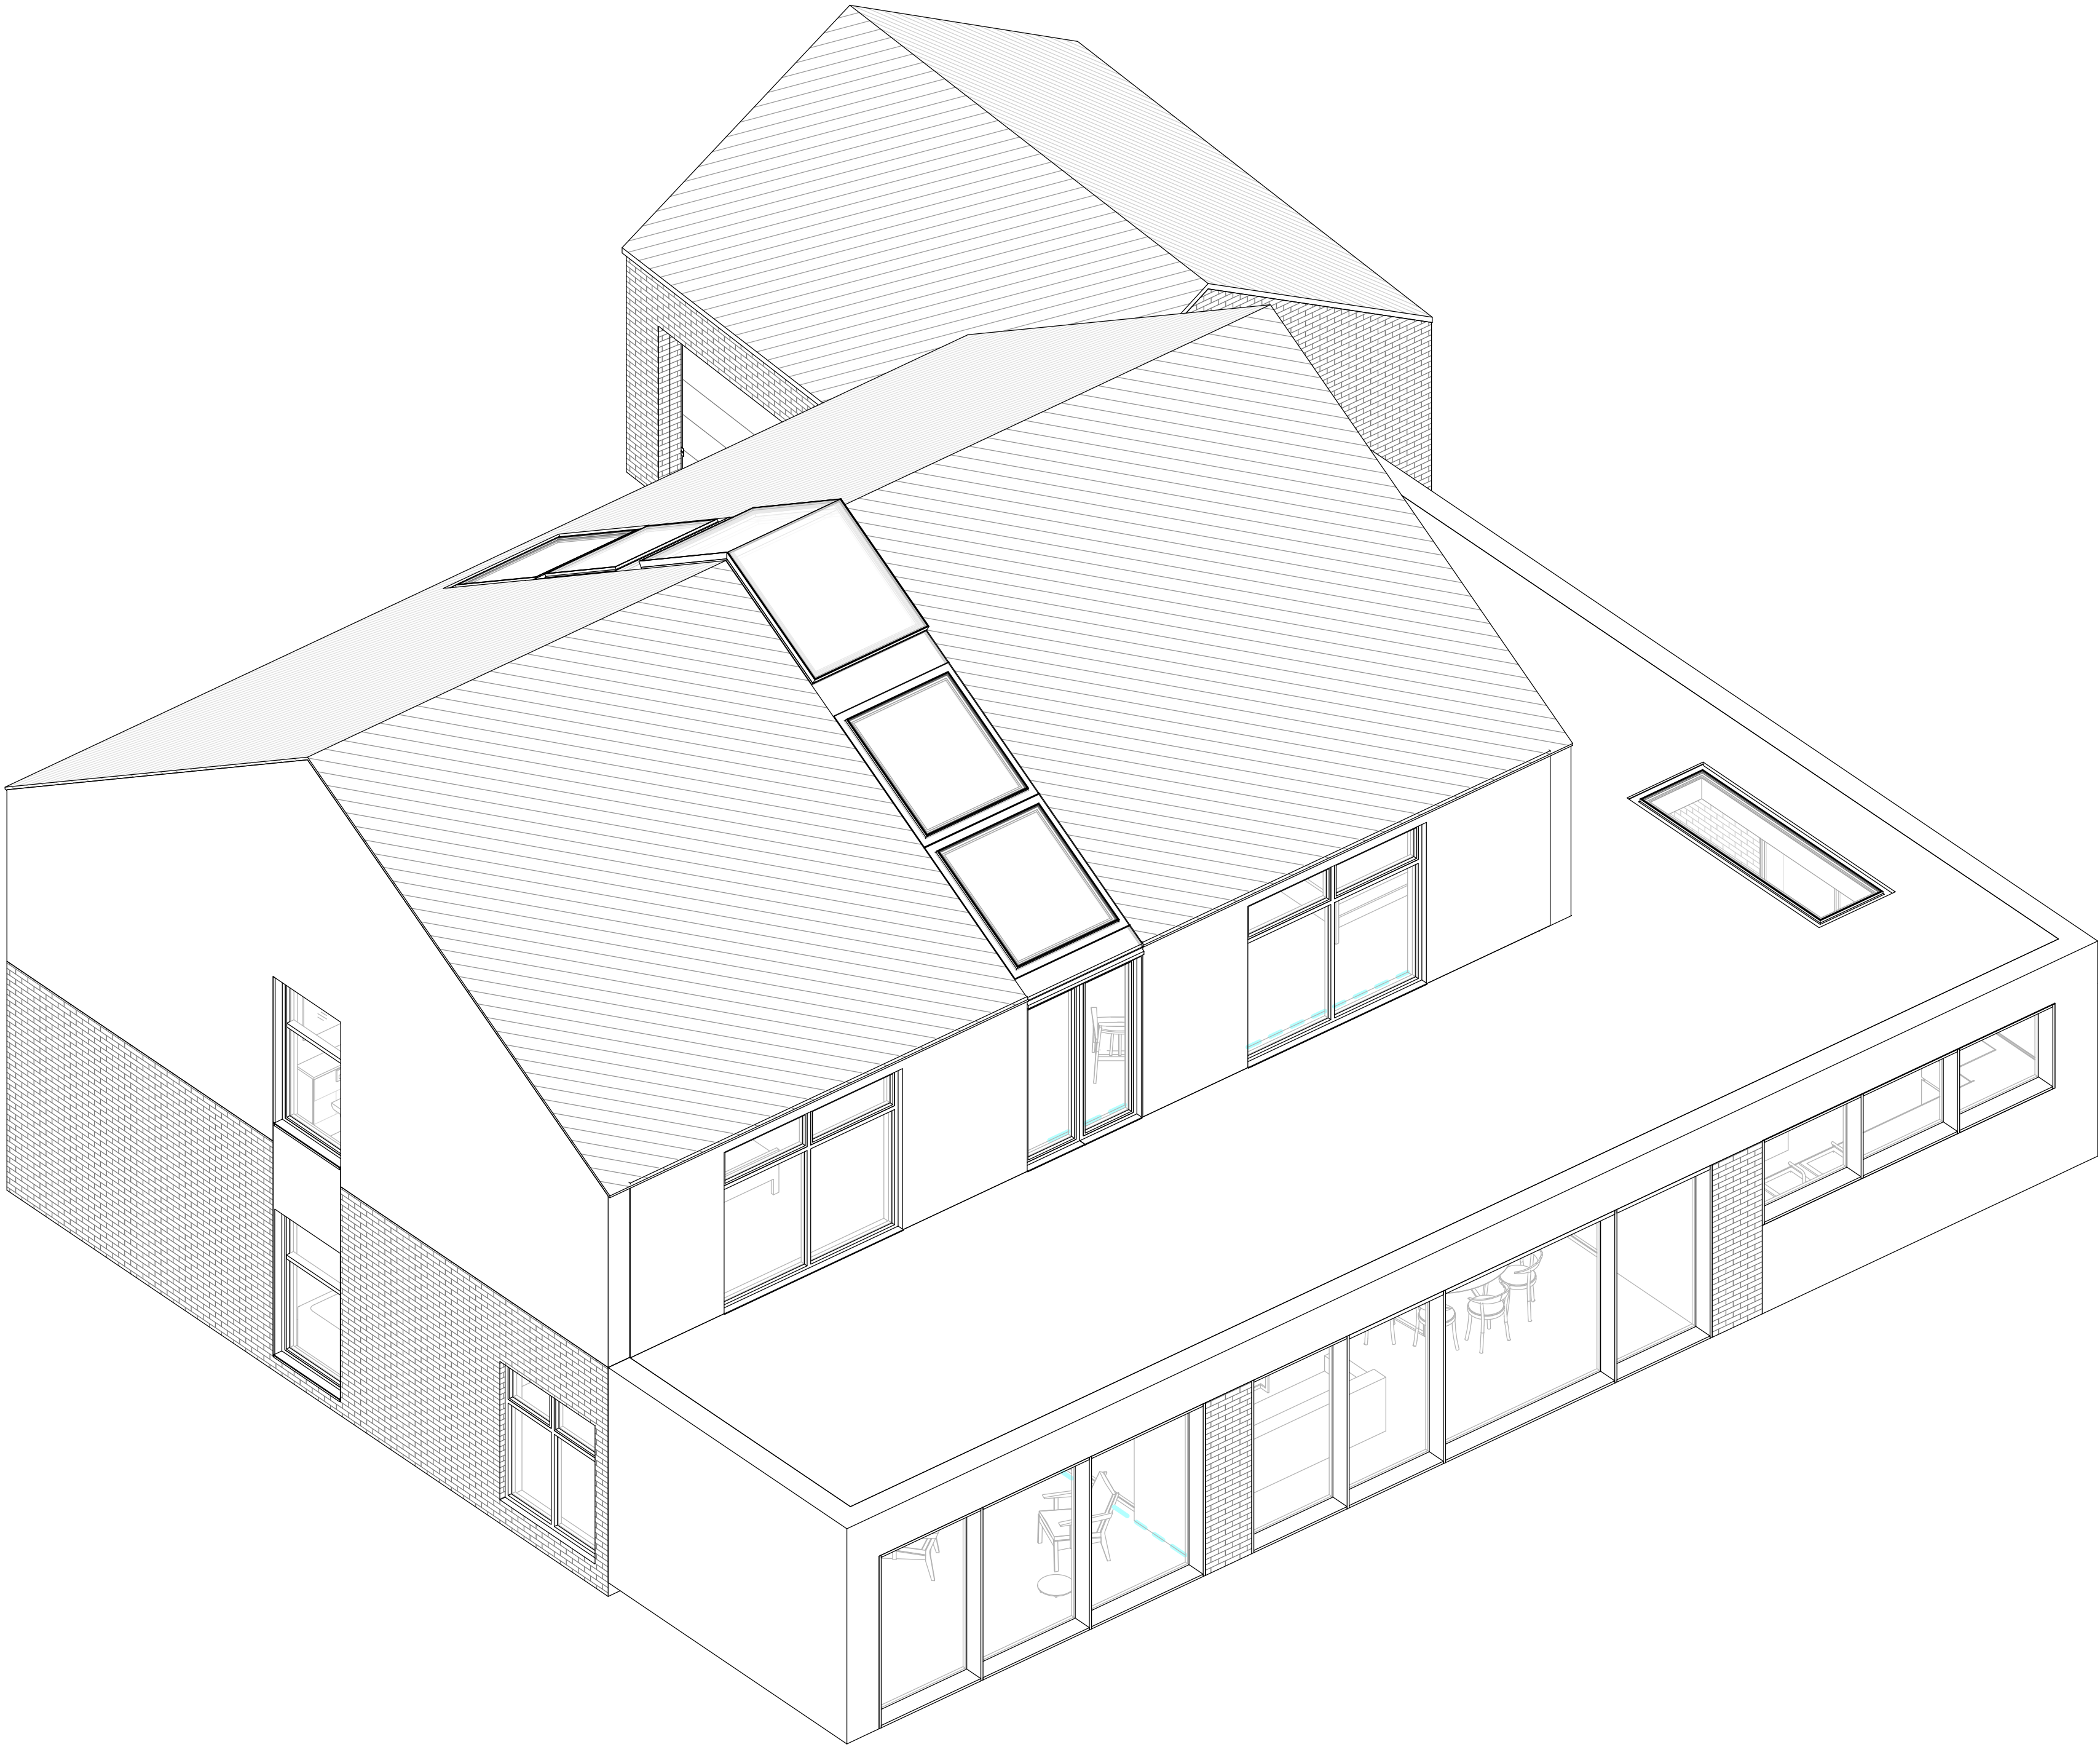

1 Proposed 3D back view

GENERAL NOTES:
This drawing is © 2022 Unicorn Services Ltd.
Use figured dimensions only. **DO NOT SCALE.**

All dimensions are in millimetres unless noted otherwise.

This drawing must be read in conjunction with all other relevant drawings and specifications from other consultants.


If in doubt, ask.

SETTING OUT NOTES:
All setting out to be confirmed on site prior to construction - any discrepancy must be immediately reported to Unicorn Services Ltd.

All setting out to face of structure or to grid. All partitions set out to studwork or structure.

For setting out and specification of M&E services refer to M&E Consultants documents.

For setting out and specification of structure refer to Structural Engineer's documents.

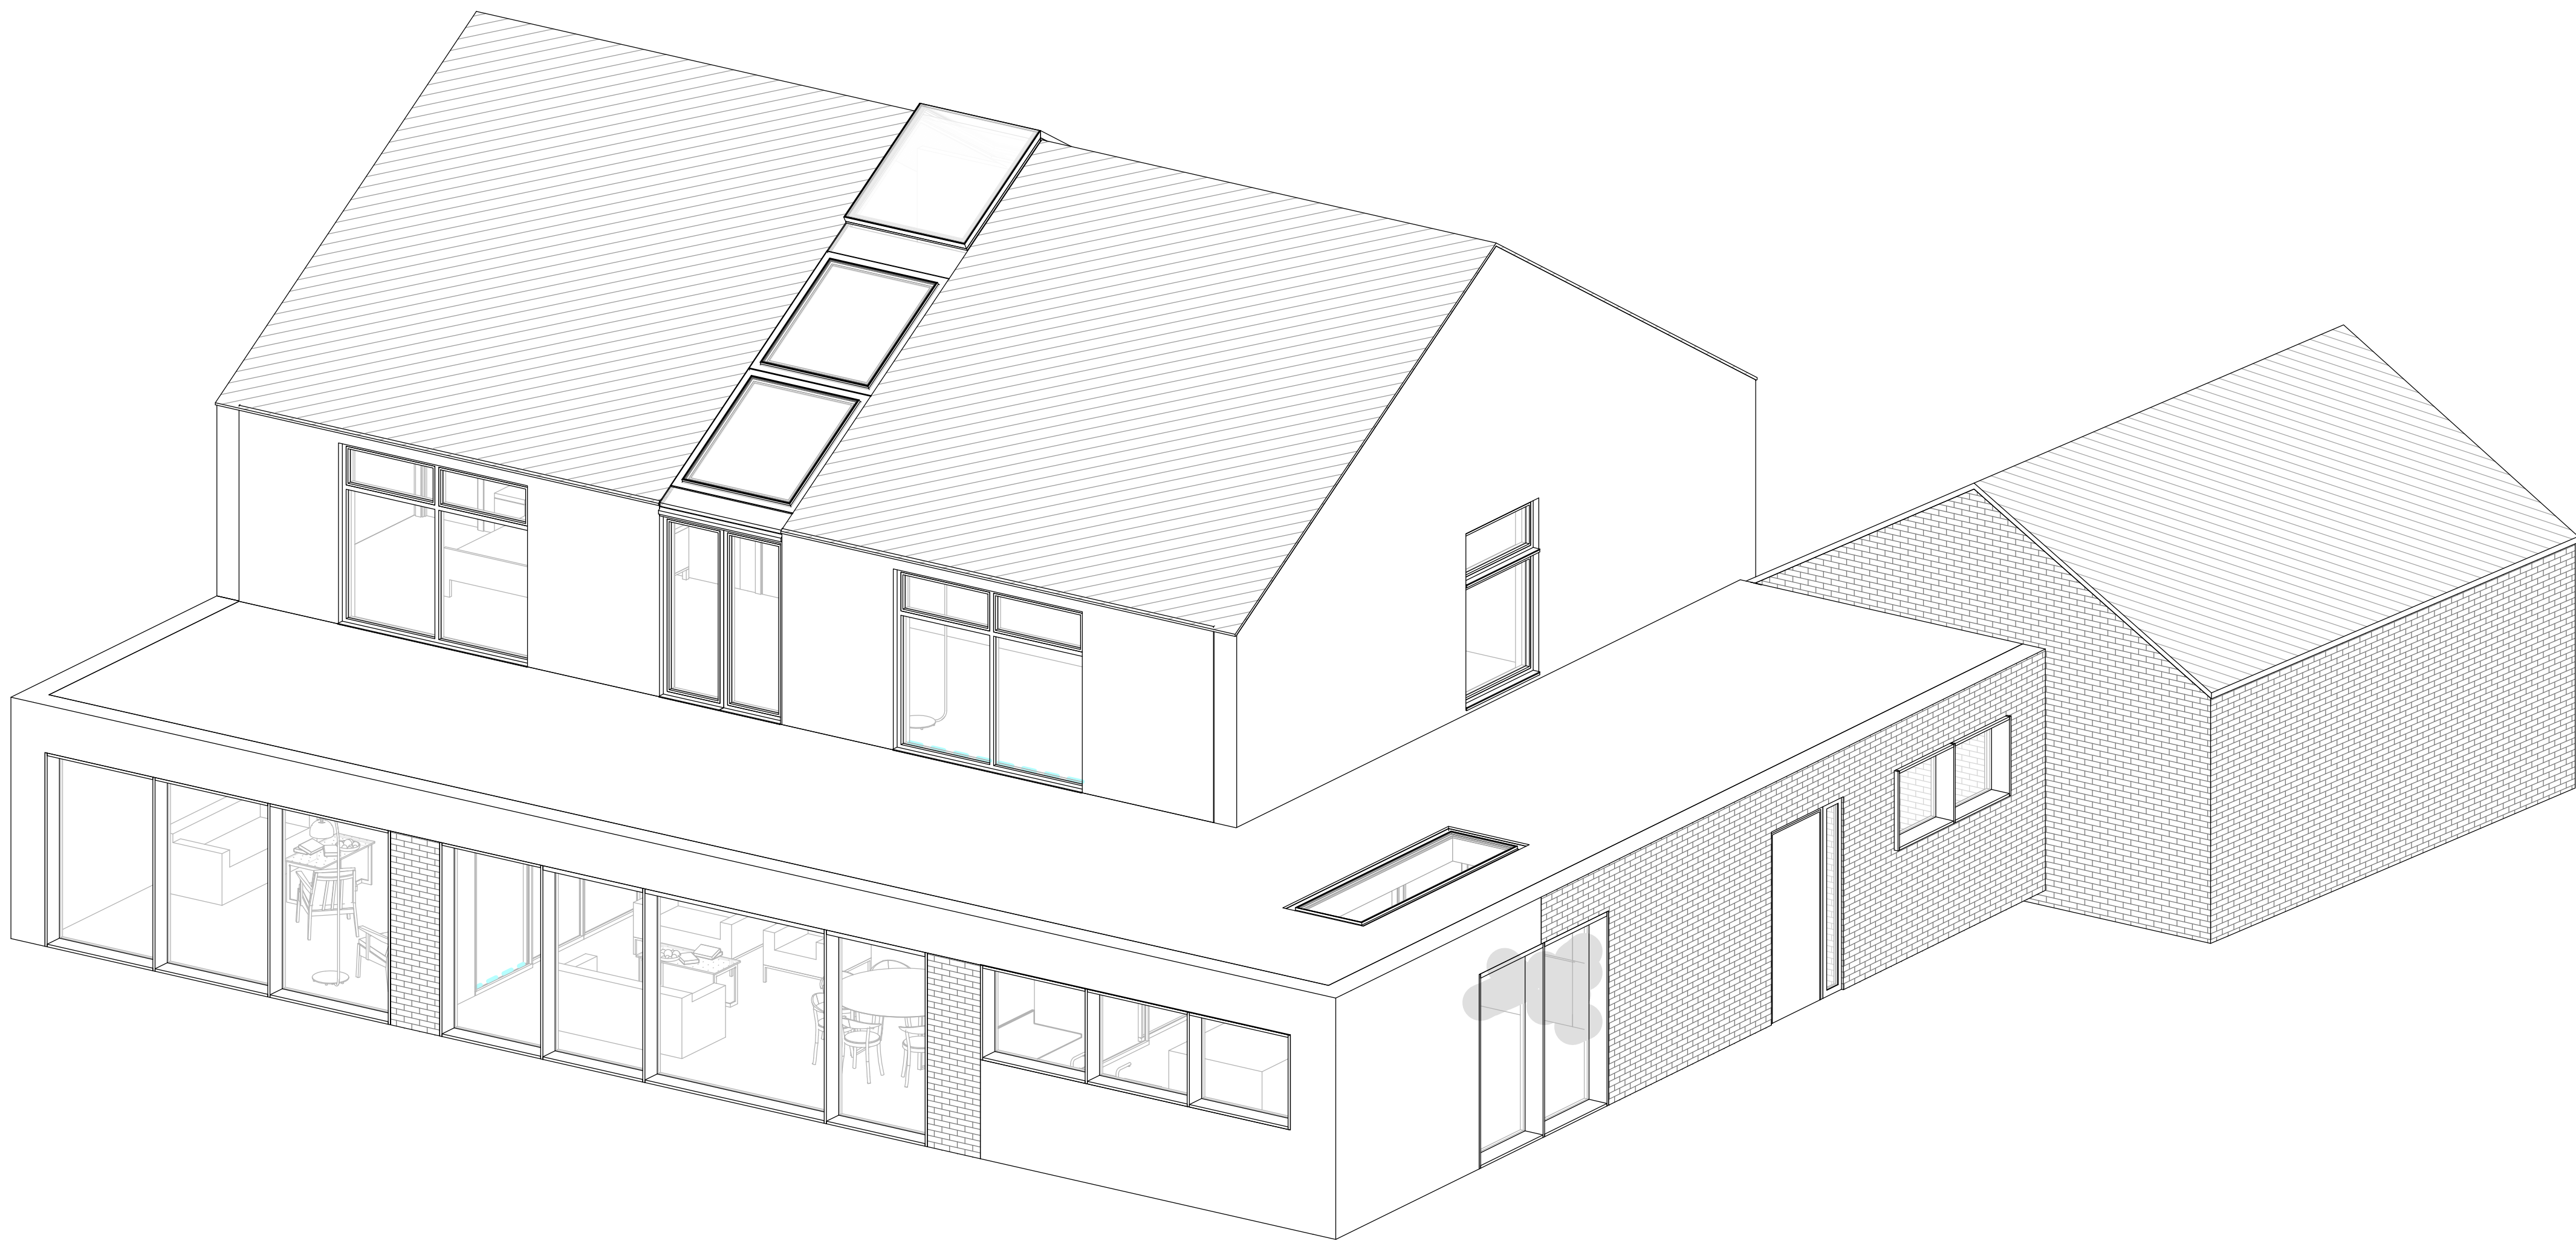

1 Proposed 3D back view -East

GENERAL NOTES:
This drawing is © 2022 Unicorn Services Ltd.
Use figured dimensions only. **DO NOT SCALE.**

All dimensions are in millimetres unless noted otherwise.

This drawing must be read in conjunction with all other relevant drawings and specifications from other consultants.


If in doubt, ask.

SETTING OUT NOTES:
All setting out to be confirmed on site prior to construction - any discrepancy must be immediately reported to Unicorn Services Ltd.

All setting out to face of structure or to grid. All partitions set out to studwork or structure.

For setting out and specification of M&E services refer to M&E Consultants documents.

For setting out and specification of structure refer to Structural Engineer's documents.

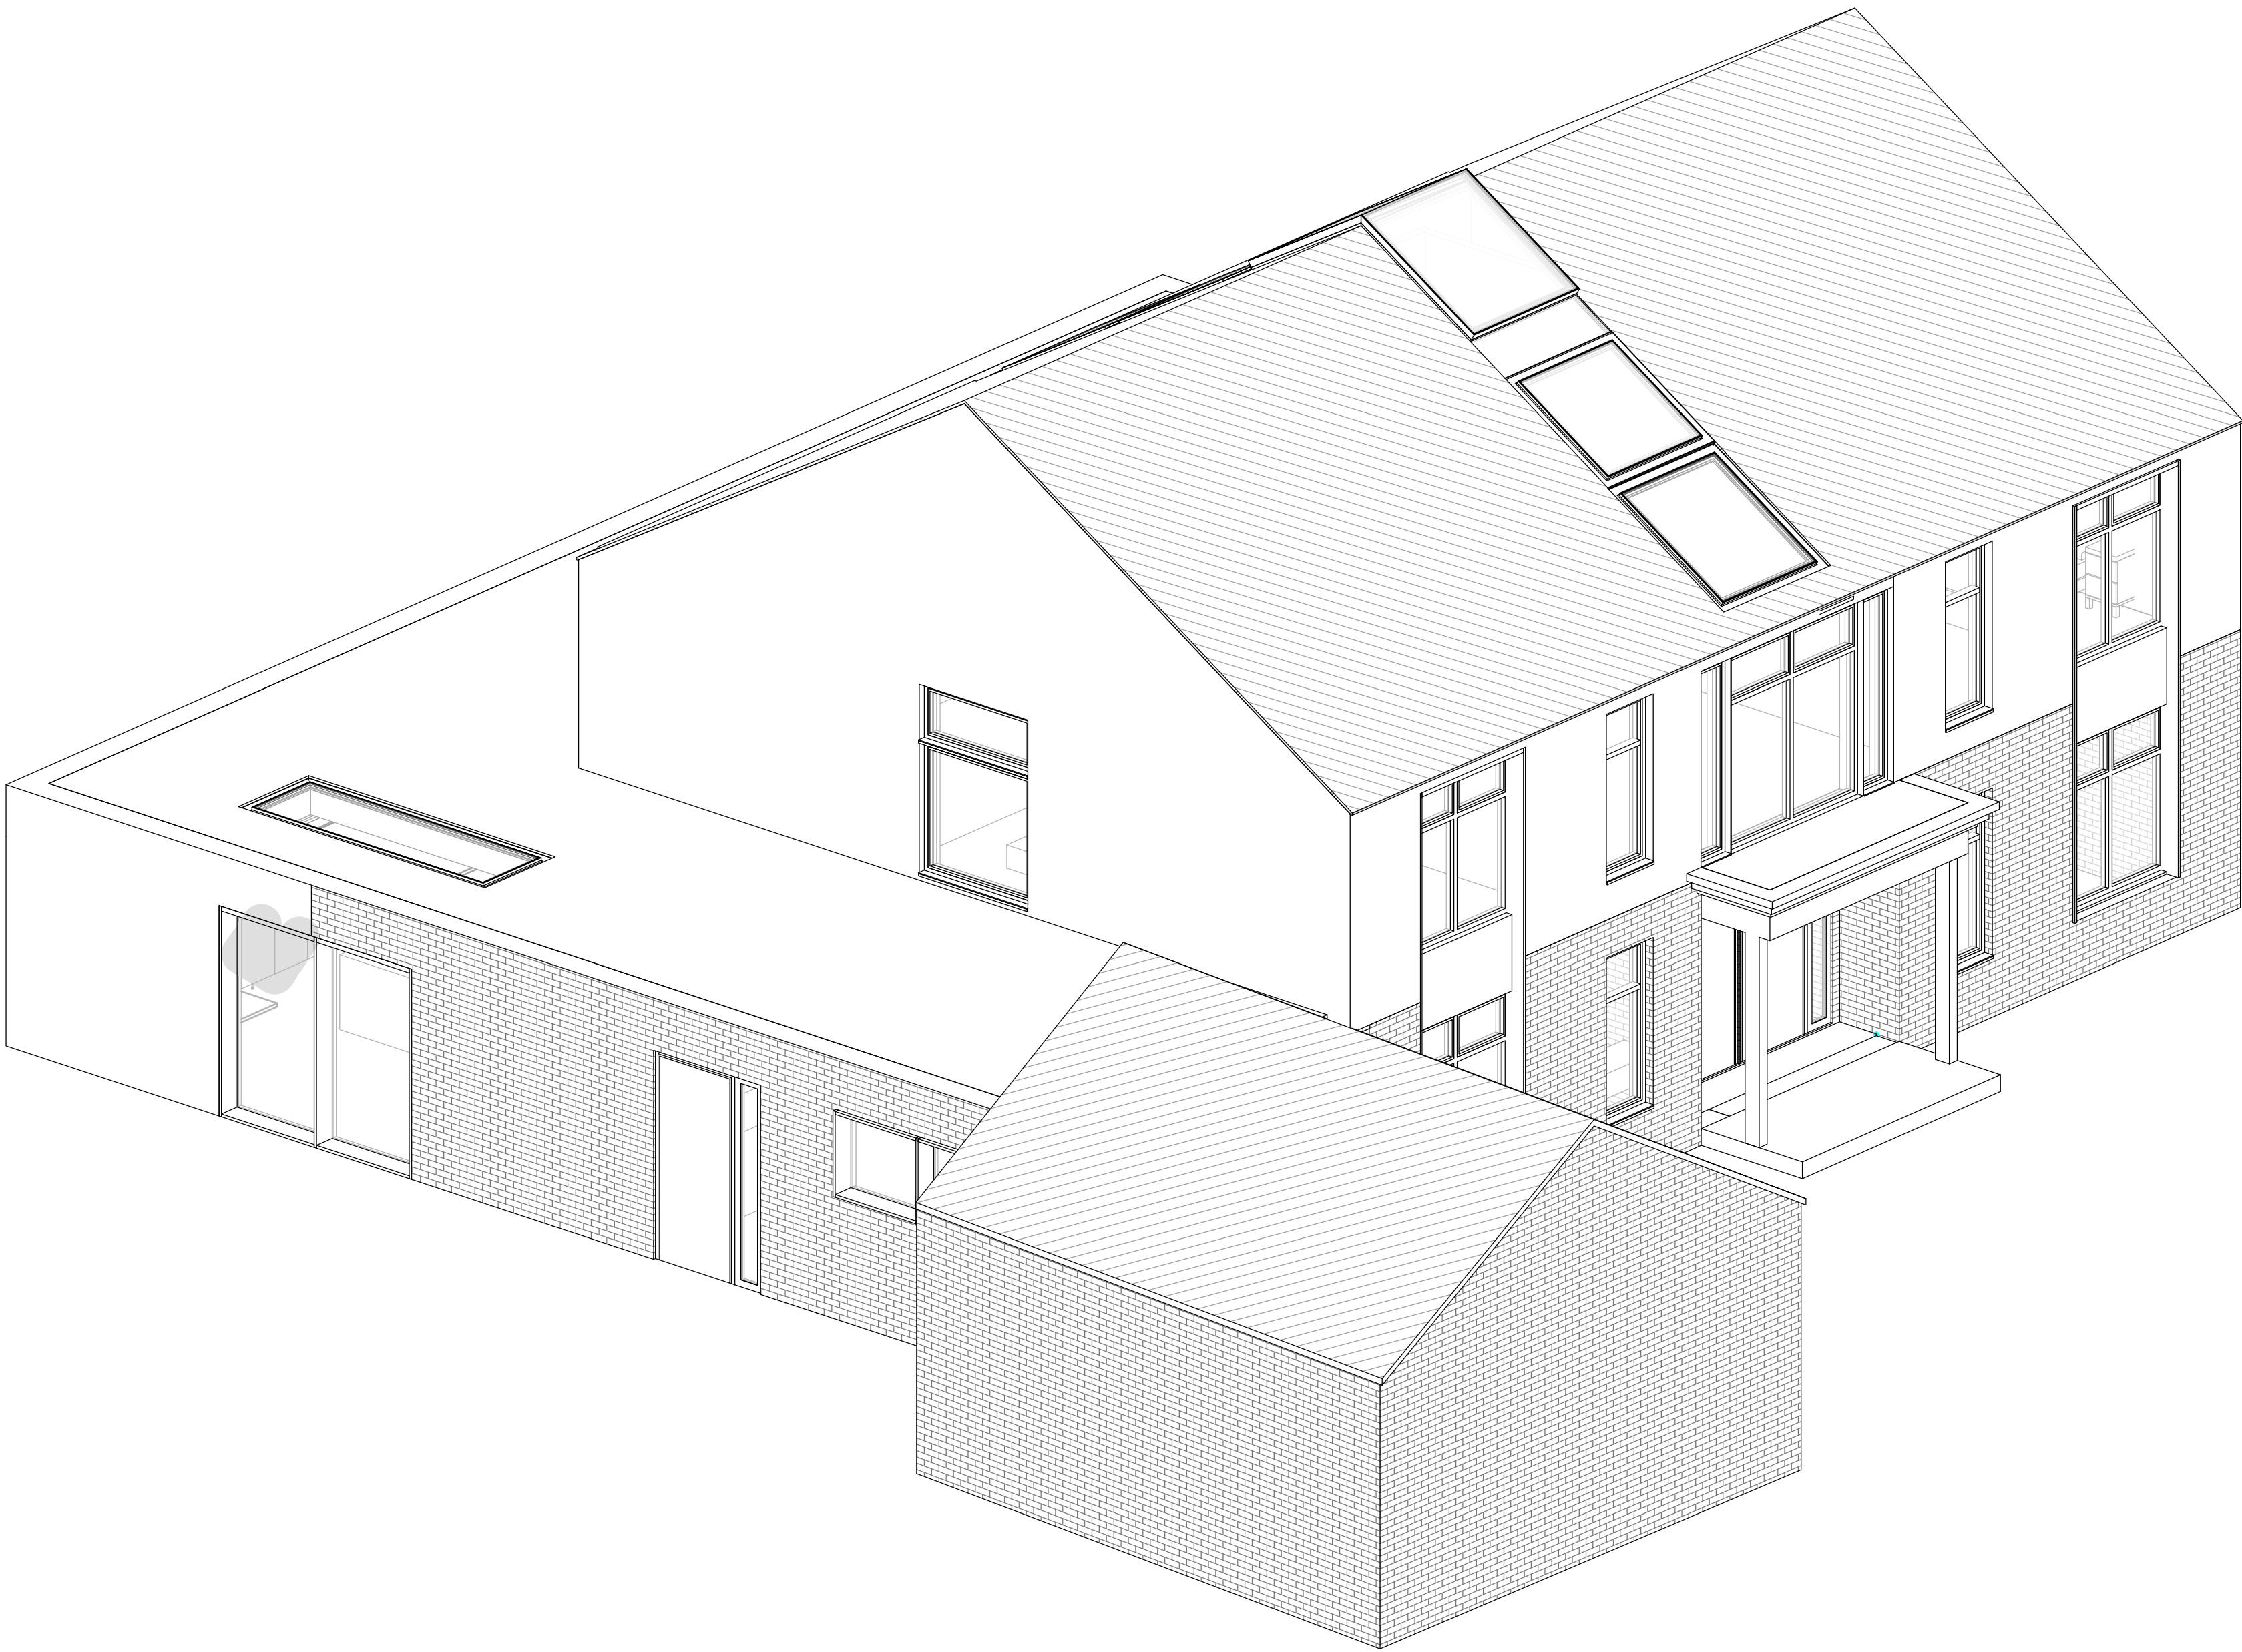

B	20/02/2022	For Revised Planning Application		
A	20/08/2021	For Planning Application		
rev	date	description	drawn	audited
drawing status				


For Planning





190 Tulse Hill,
London SW2 3BU
020 8671 8780
<http://unicorn-services.com/>

project	job number	drawn	scale	date created
5 Copse Wood Way	19062021WW	@A1		
drawing title	drawing number	revision		
3D View	A412	B		

1 Proposed 3D front view -East

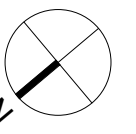

- Site Boundary
- Escape route for fire strategy
- (H) Heat detector
- (S) Smoke detector

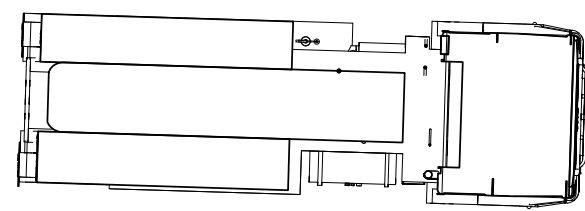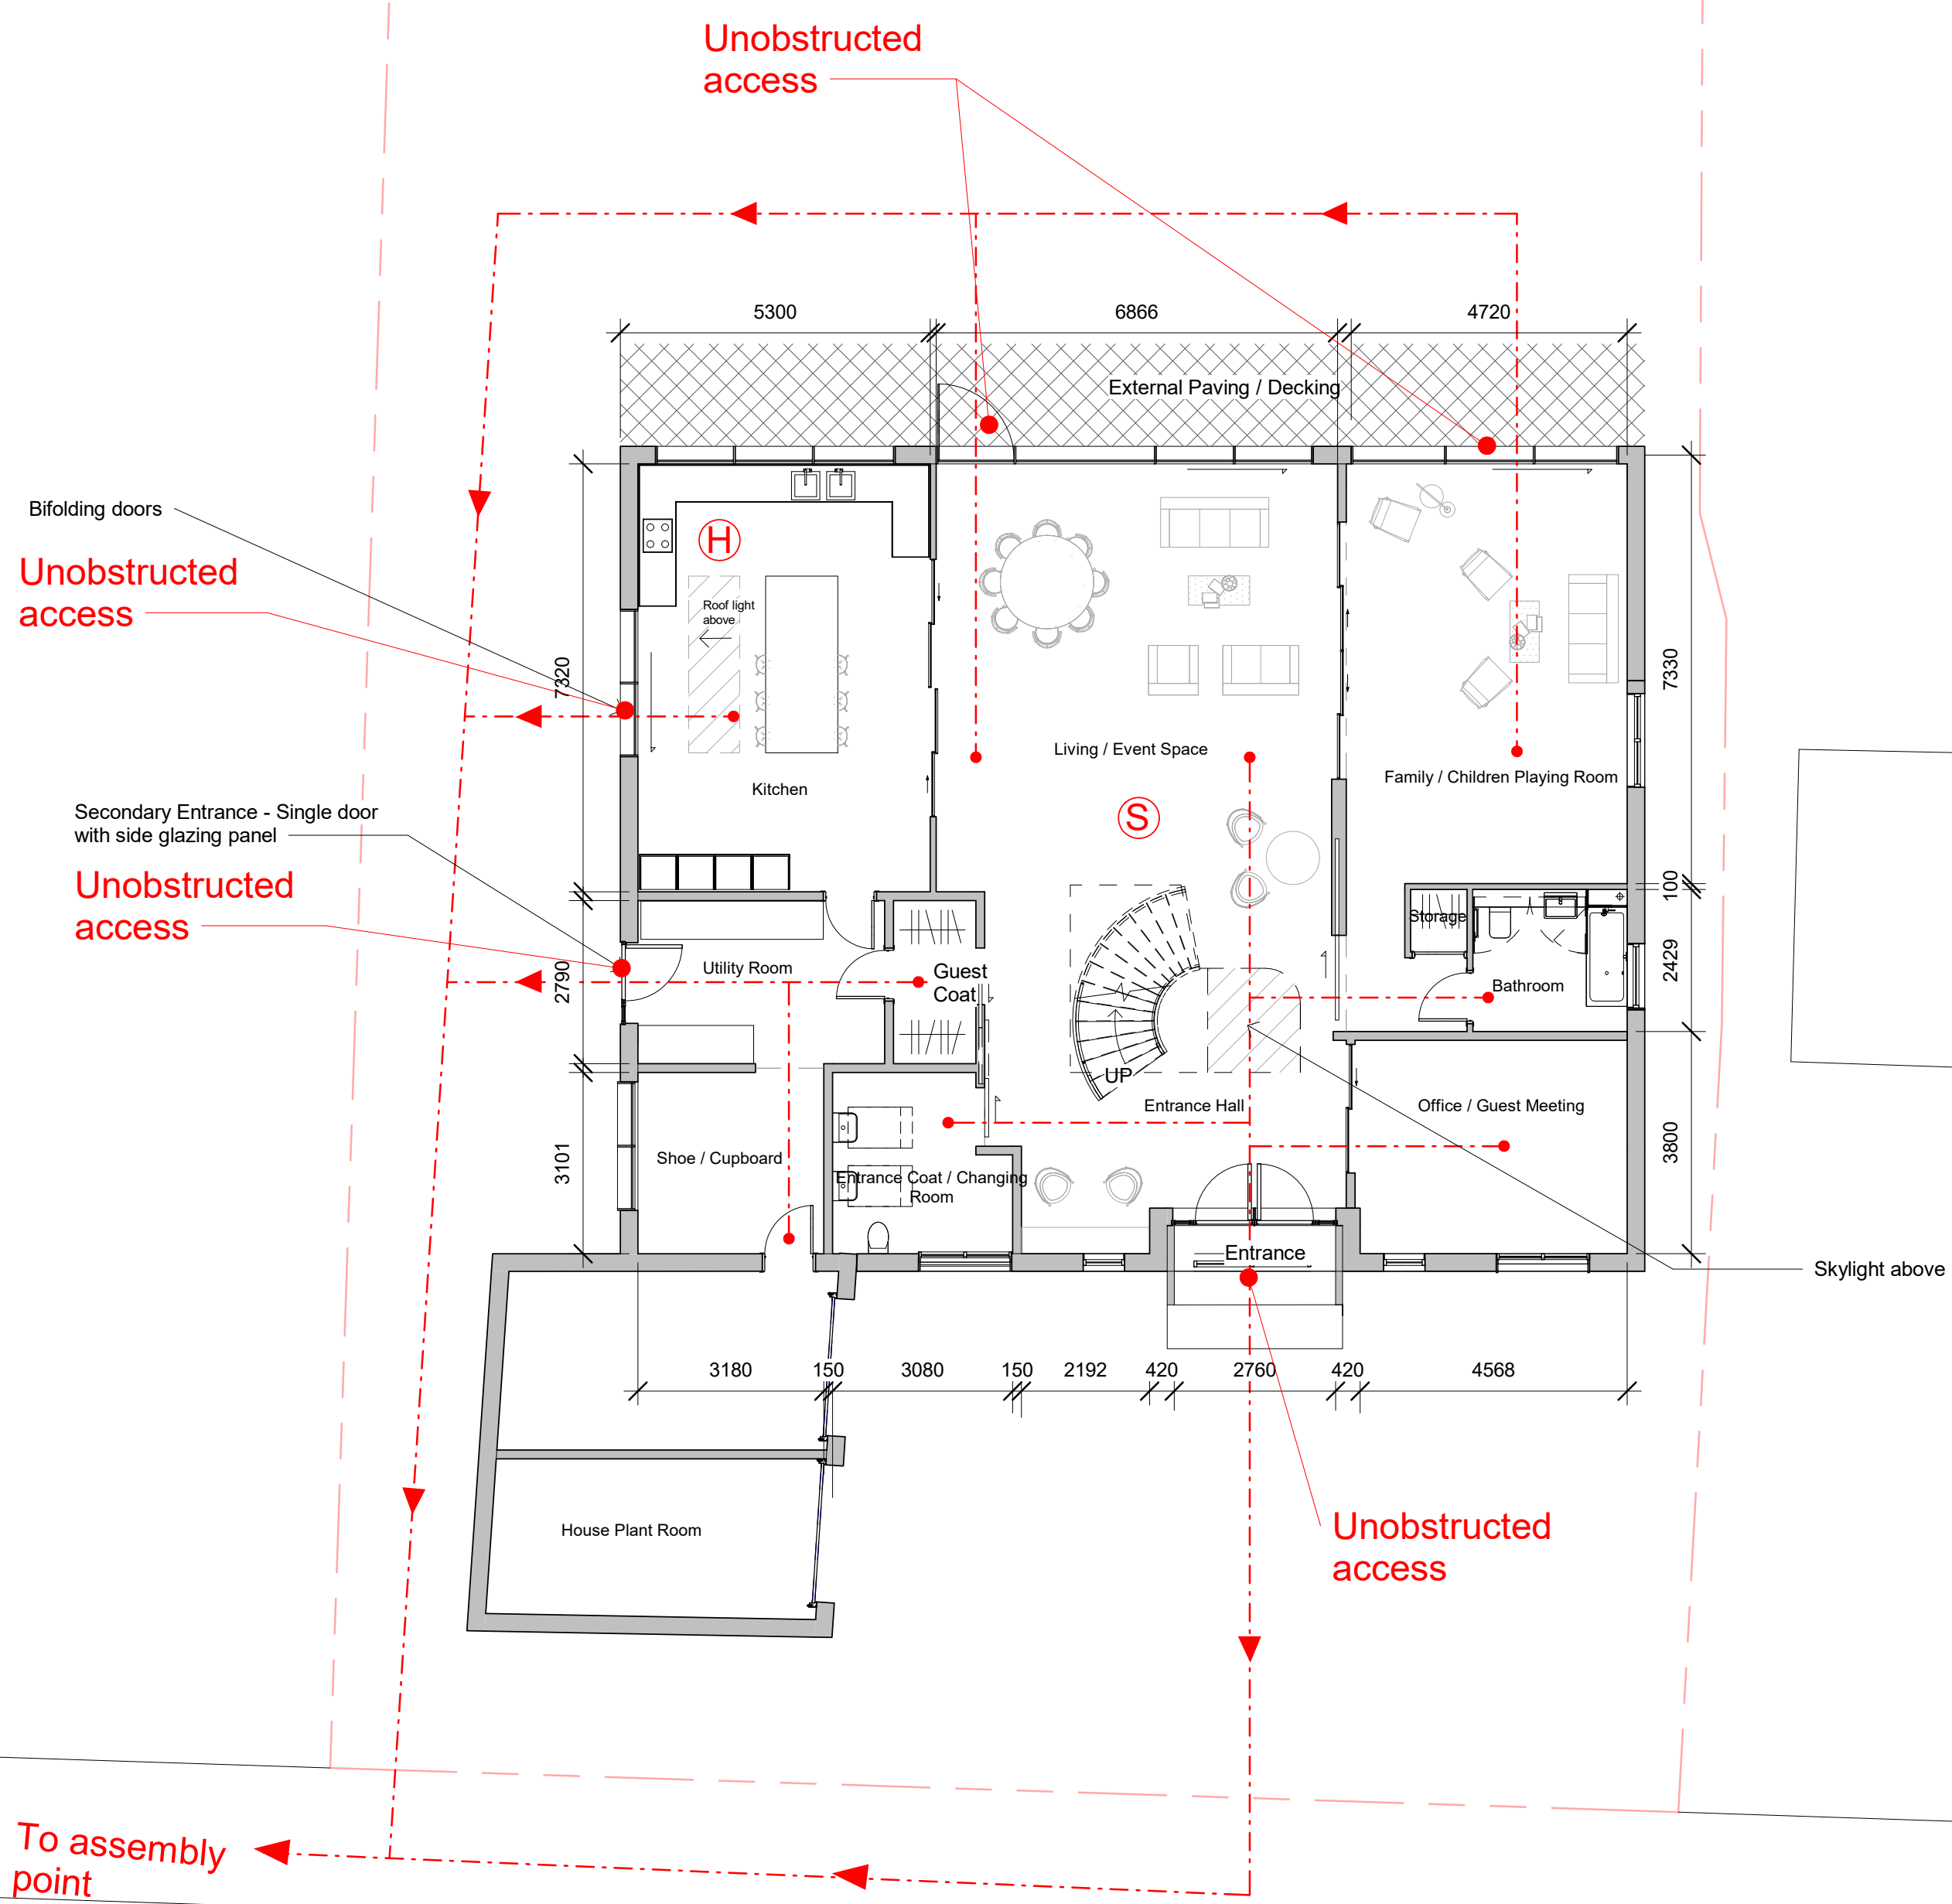


For Planning




190 Tulse Hill,
London SW2 3BU
020 8671 8780
<http://unicorn-services.com/>

1 Proposed Ground Floor _1/100 Fire Strategy

1 : 100

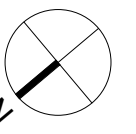

- Site Boundary
- Escape route for fire strategy
- (H) Heat detector
- (S) Smoke detector

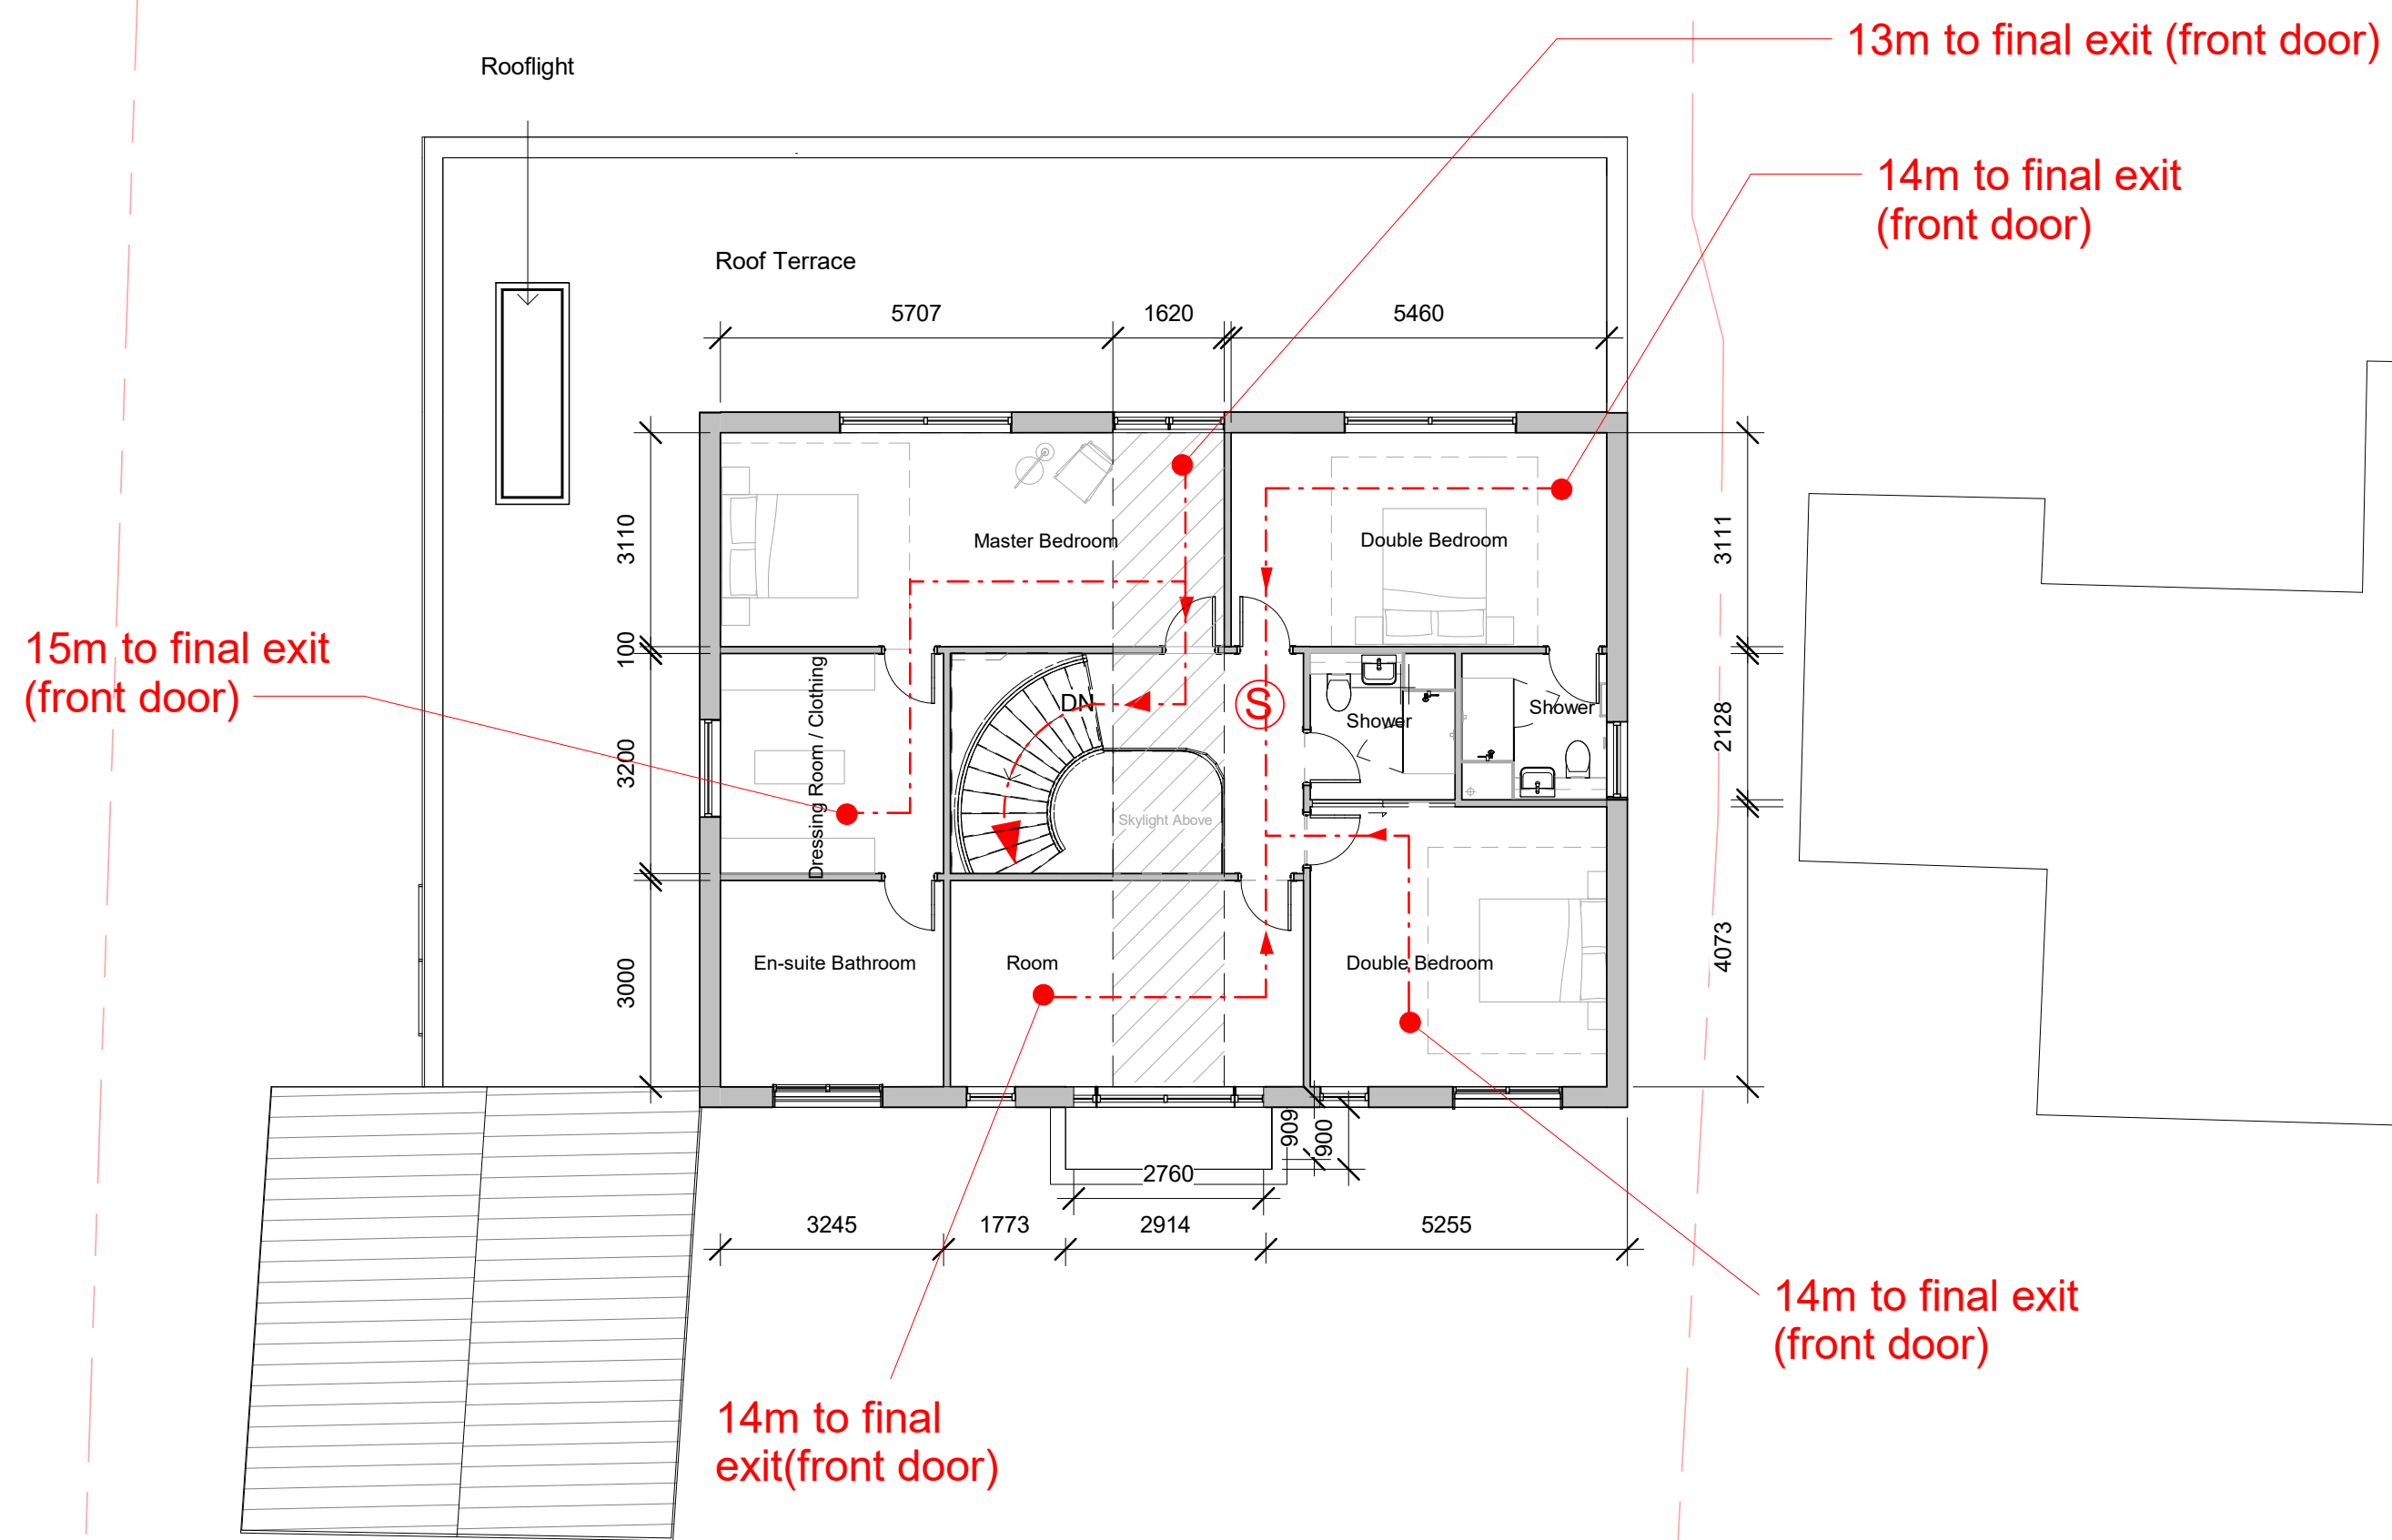

1 Proposed First Floor _1/100 Fire Strategy

1 : 100

A 20/02/2022 For Revised Planning Application
rev. date description
drawing status

For Planning



190 Tulse Hill,
London SW2 3BU
020 8671 8780
<http://unicorn-services.com/>

project 5 Copse Wood Way
job number 19062021 WW
drawn 1 : 100@A1
scale
date created 20/09/202122

drawing title Proposed First Floor Plan - Fire Strategy
drawing number A501
revision A