




Notes
© KLC Architects Ltd
This drawing is solely for the use of the intended recipient and is not to be passed in any form to a third party without our written consent
All errors and omissions to be reported to the Architect. All areas are approximate and subject to confirmation, Contractor to check all dimensions.
Site boundaries are approximate and are to be confirmed by Land Registry

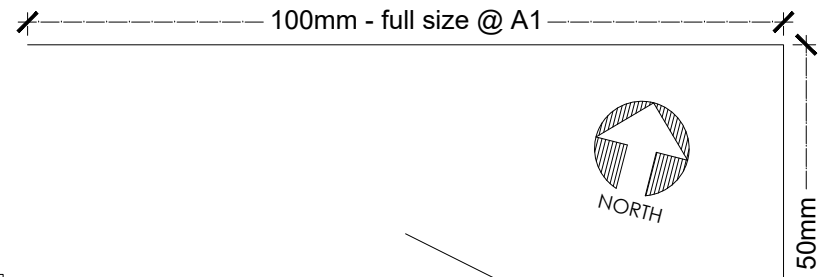



PLANNING

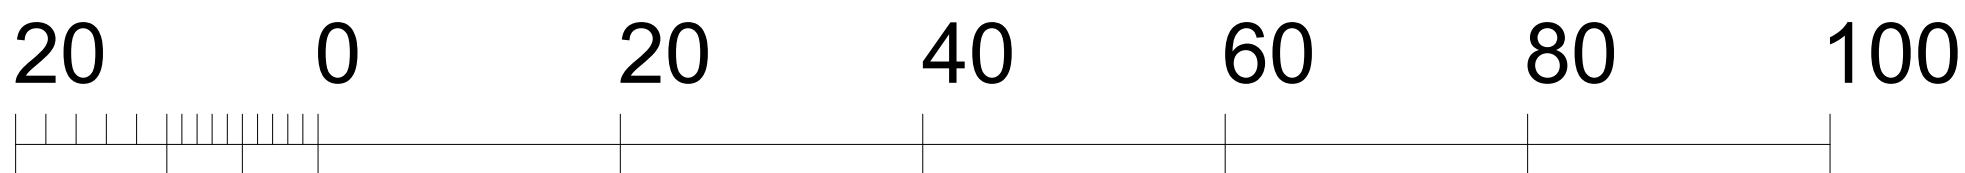


N

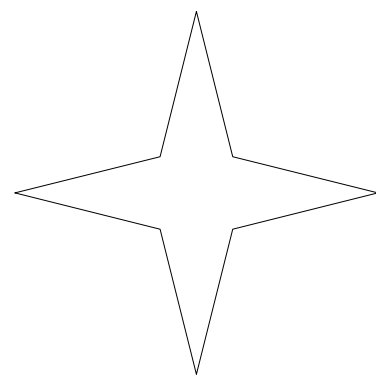

Metres

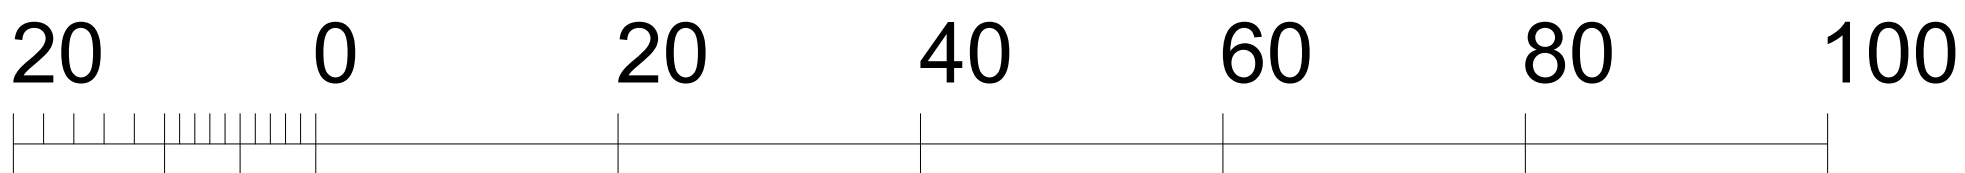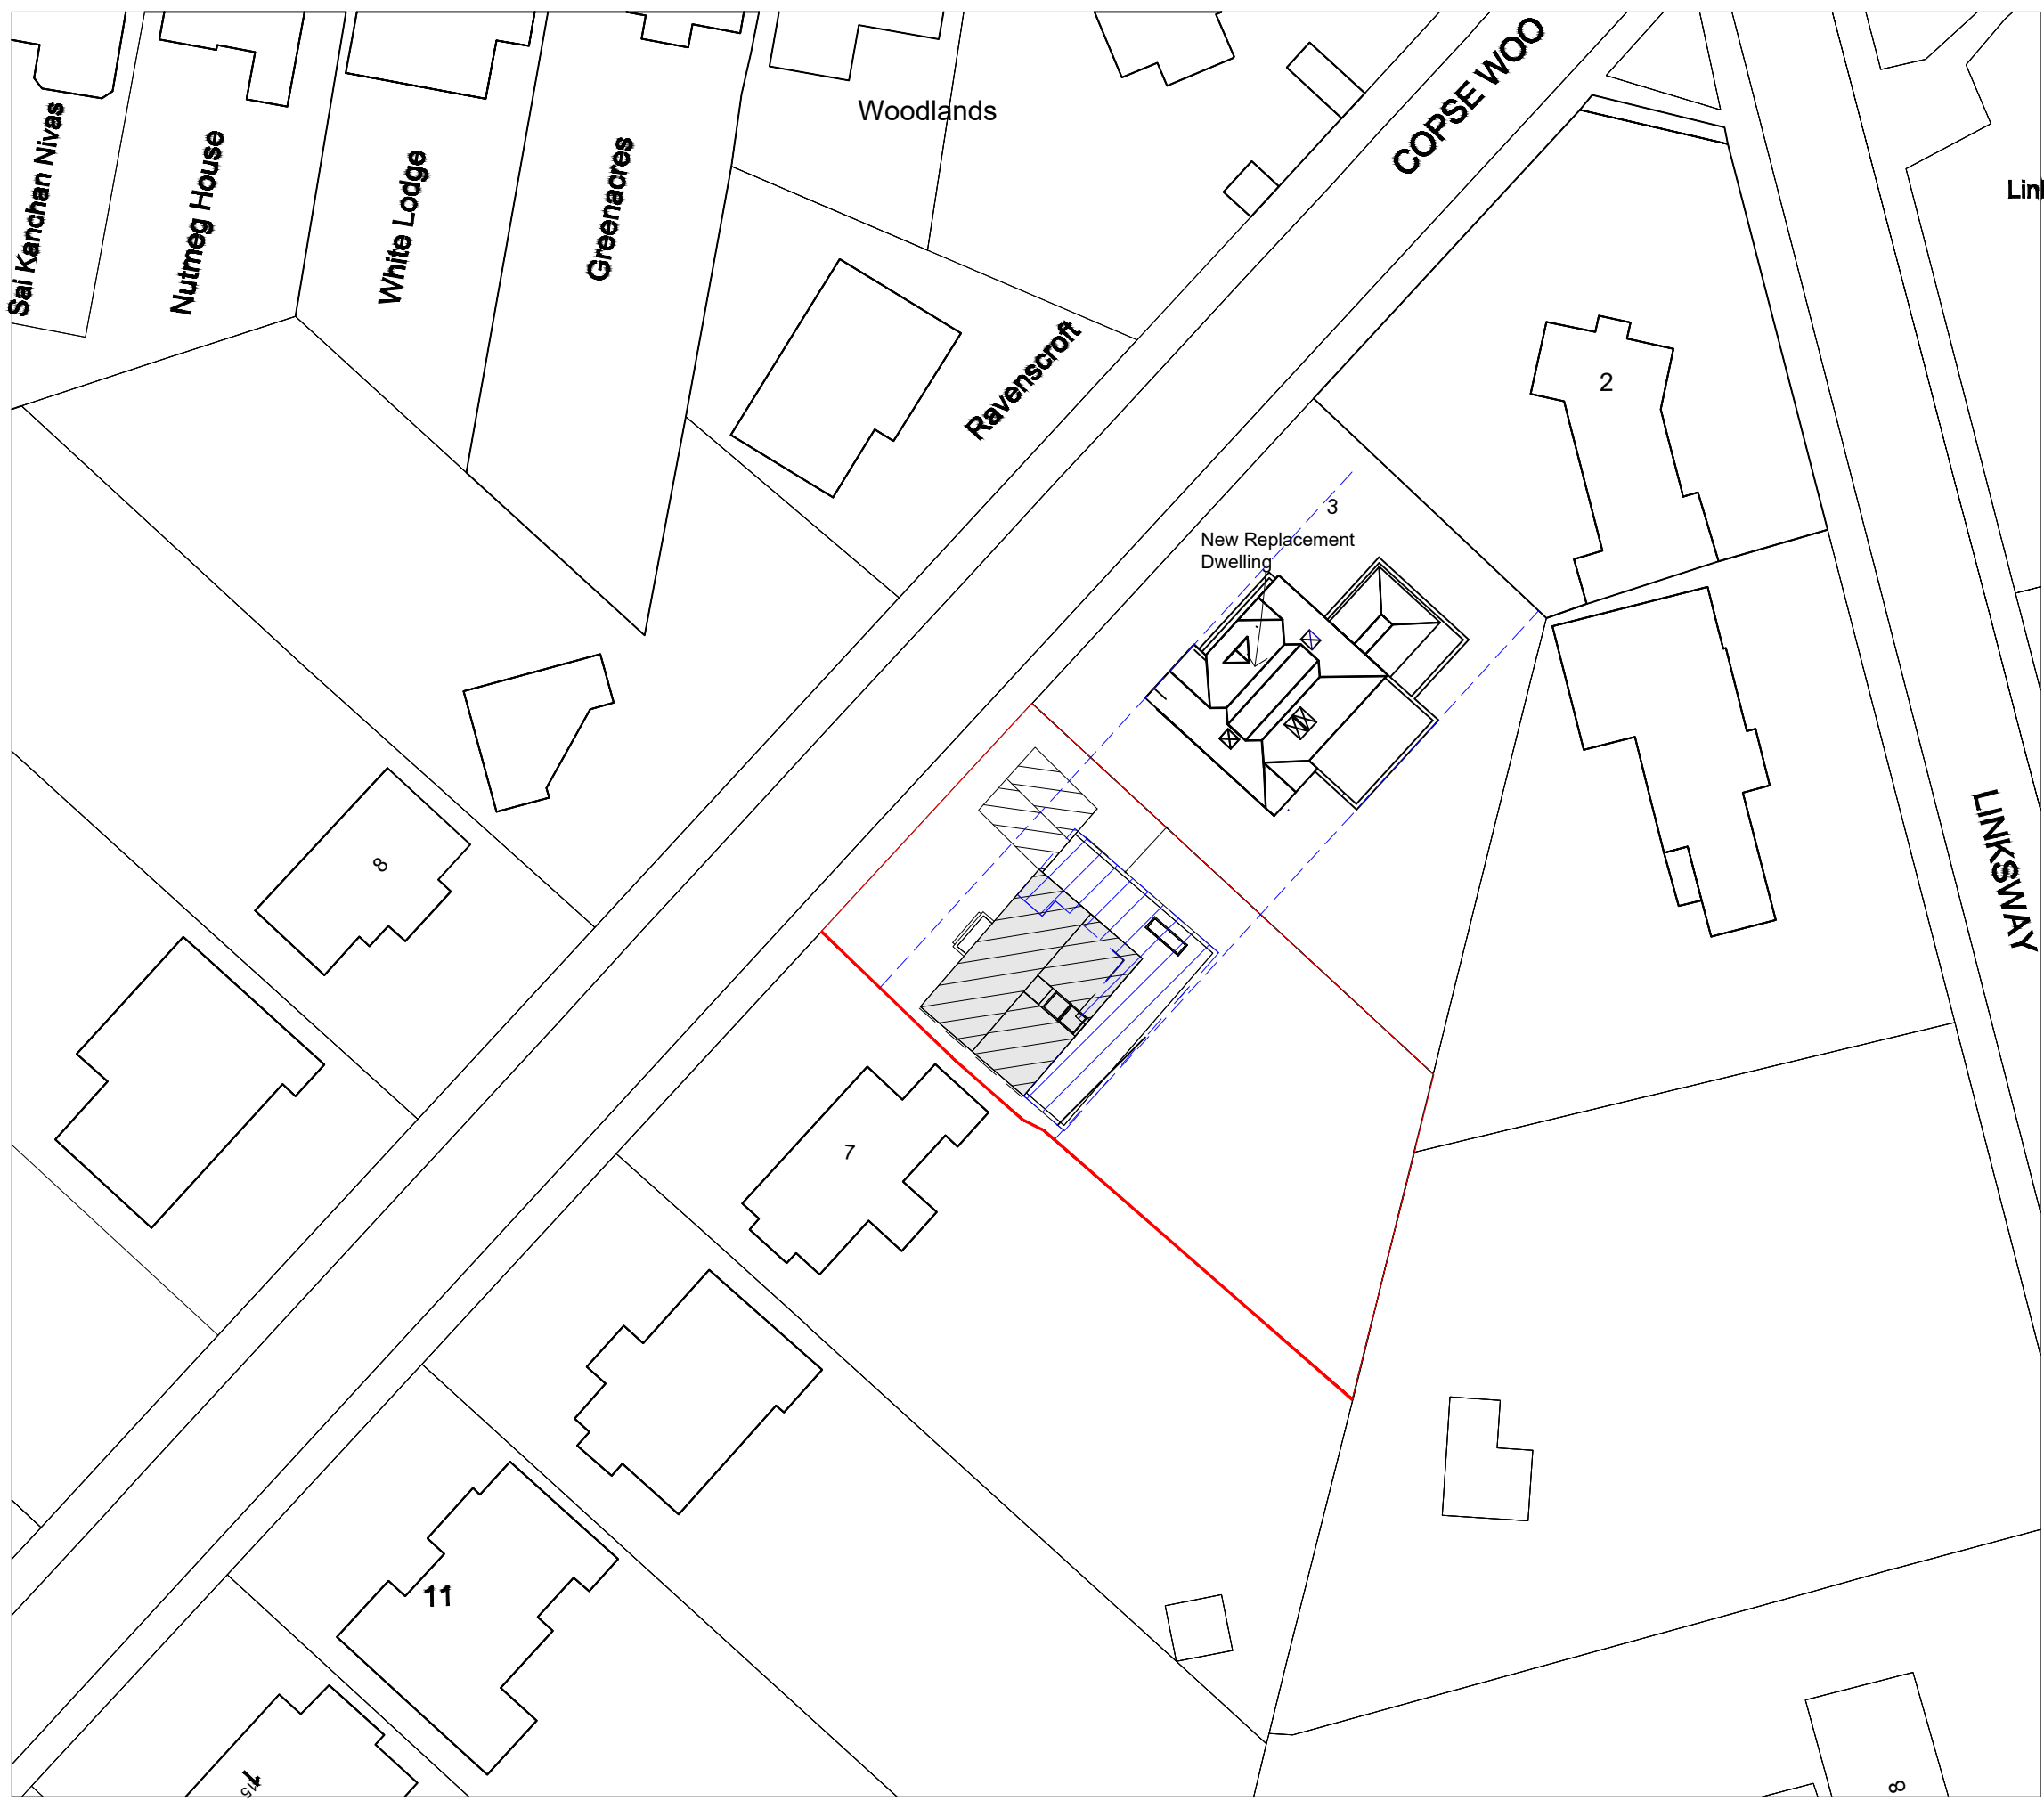

N

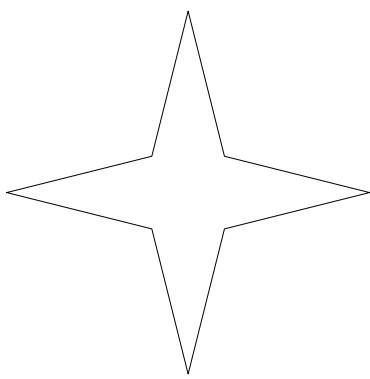

Metres

Rev D 01/07/2022 For Revised Planning Application

Rev C 30/06/2022 For Revised Planning Application

Rev B 20/02/2022 For Revised Planning Application

Rev A 20/09/2021 For Planning Application

KLC Architects RIBA
Architecture : Interiors : Space Planning : Design
250 YORK ROAD, BATTERSEA, LONDON
Tel: 02034758040 E: design@klc-architects.com


Client: Unicorn Services Ltd
190 Tulse Hill,
London SW2 3BU
020 8671 8780

Project: 5 Cope Wood Way


Title: Location Plans
Job No: 222-XX

Scale: 1:500 @ A1 Date: 22-09-2021
Drawn by: WW Rev Date: 30-06-2022
Checked by: MK Rev by: KB
Drwg No: A100 Rev: D


Notes
© KLC Architects Ltd
This drawing is solely for the use of the intended recipient and is not to be passed in any form to a third party without our written consent
All errors and omissions to be reported to the Architect. All areas are approximate and subject to confirmation, Contractor to check all dimensions.
Site boundaries are approximate and are to be confirmed by Land Registry

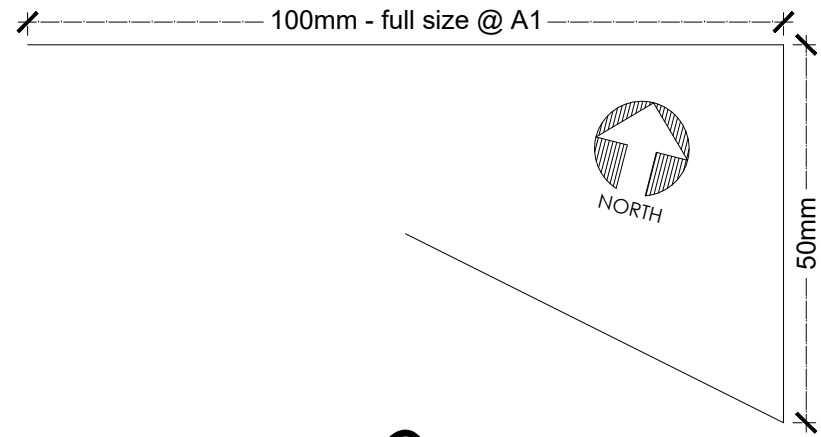

PLANNING

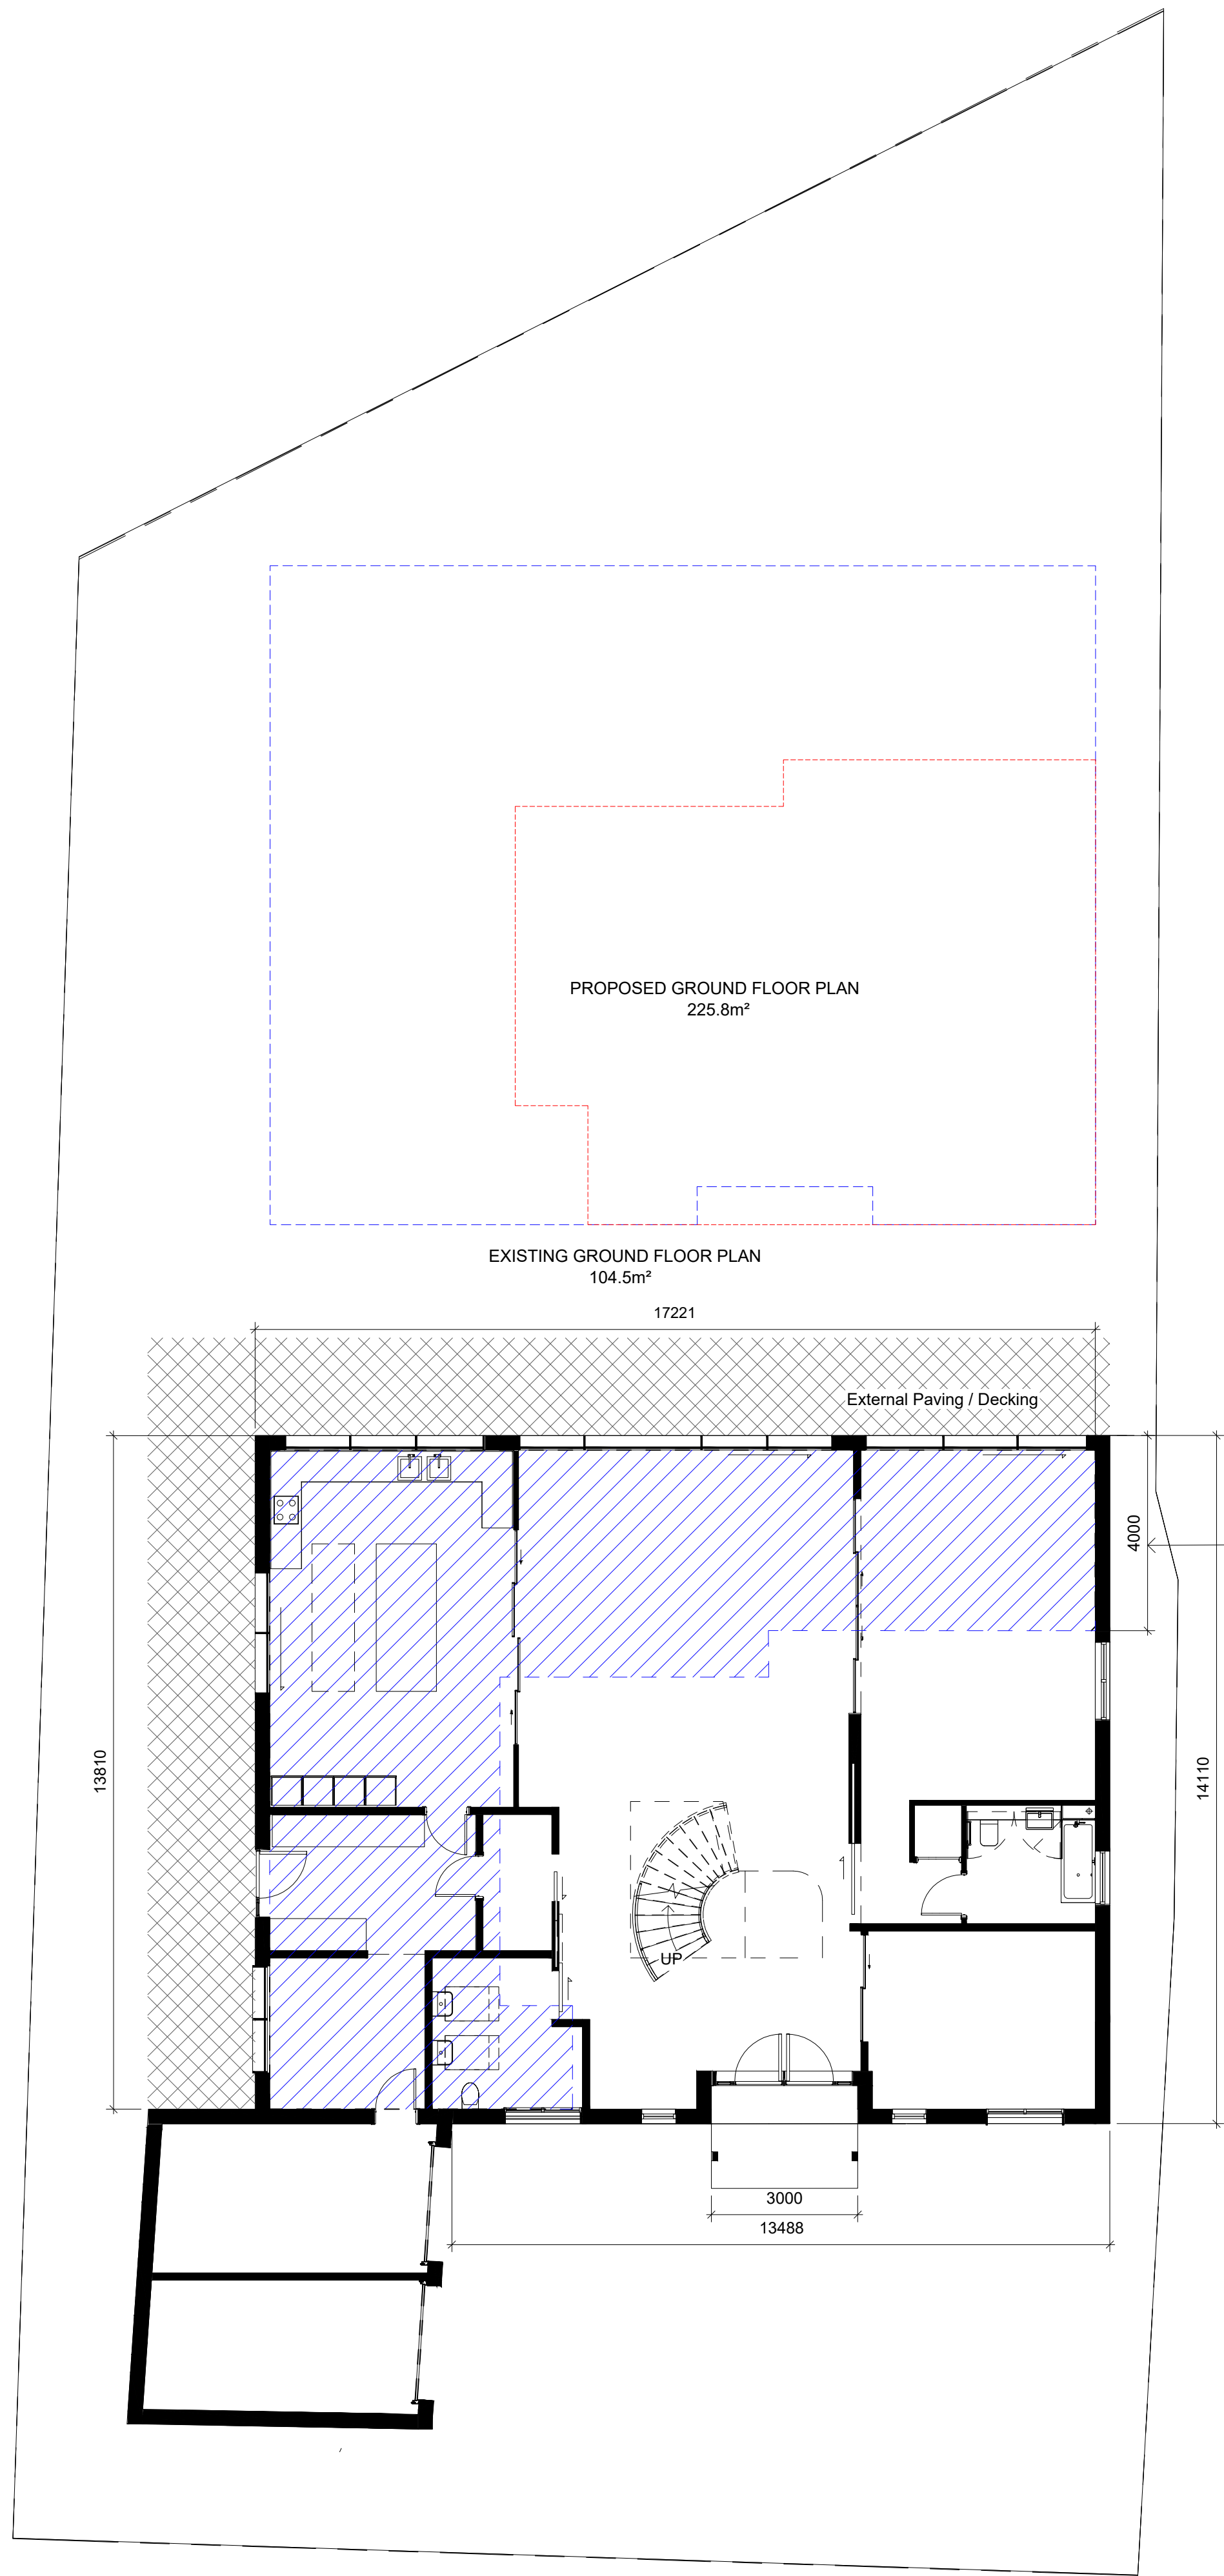

4-meters extension to the existing rear wall.

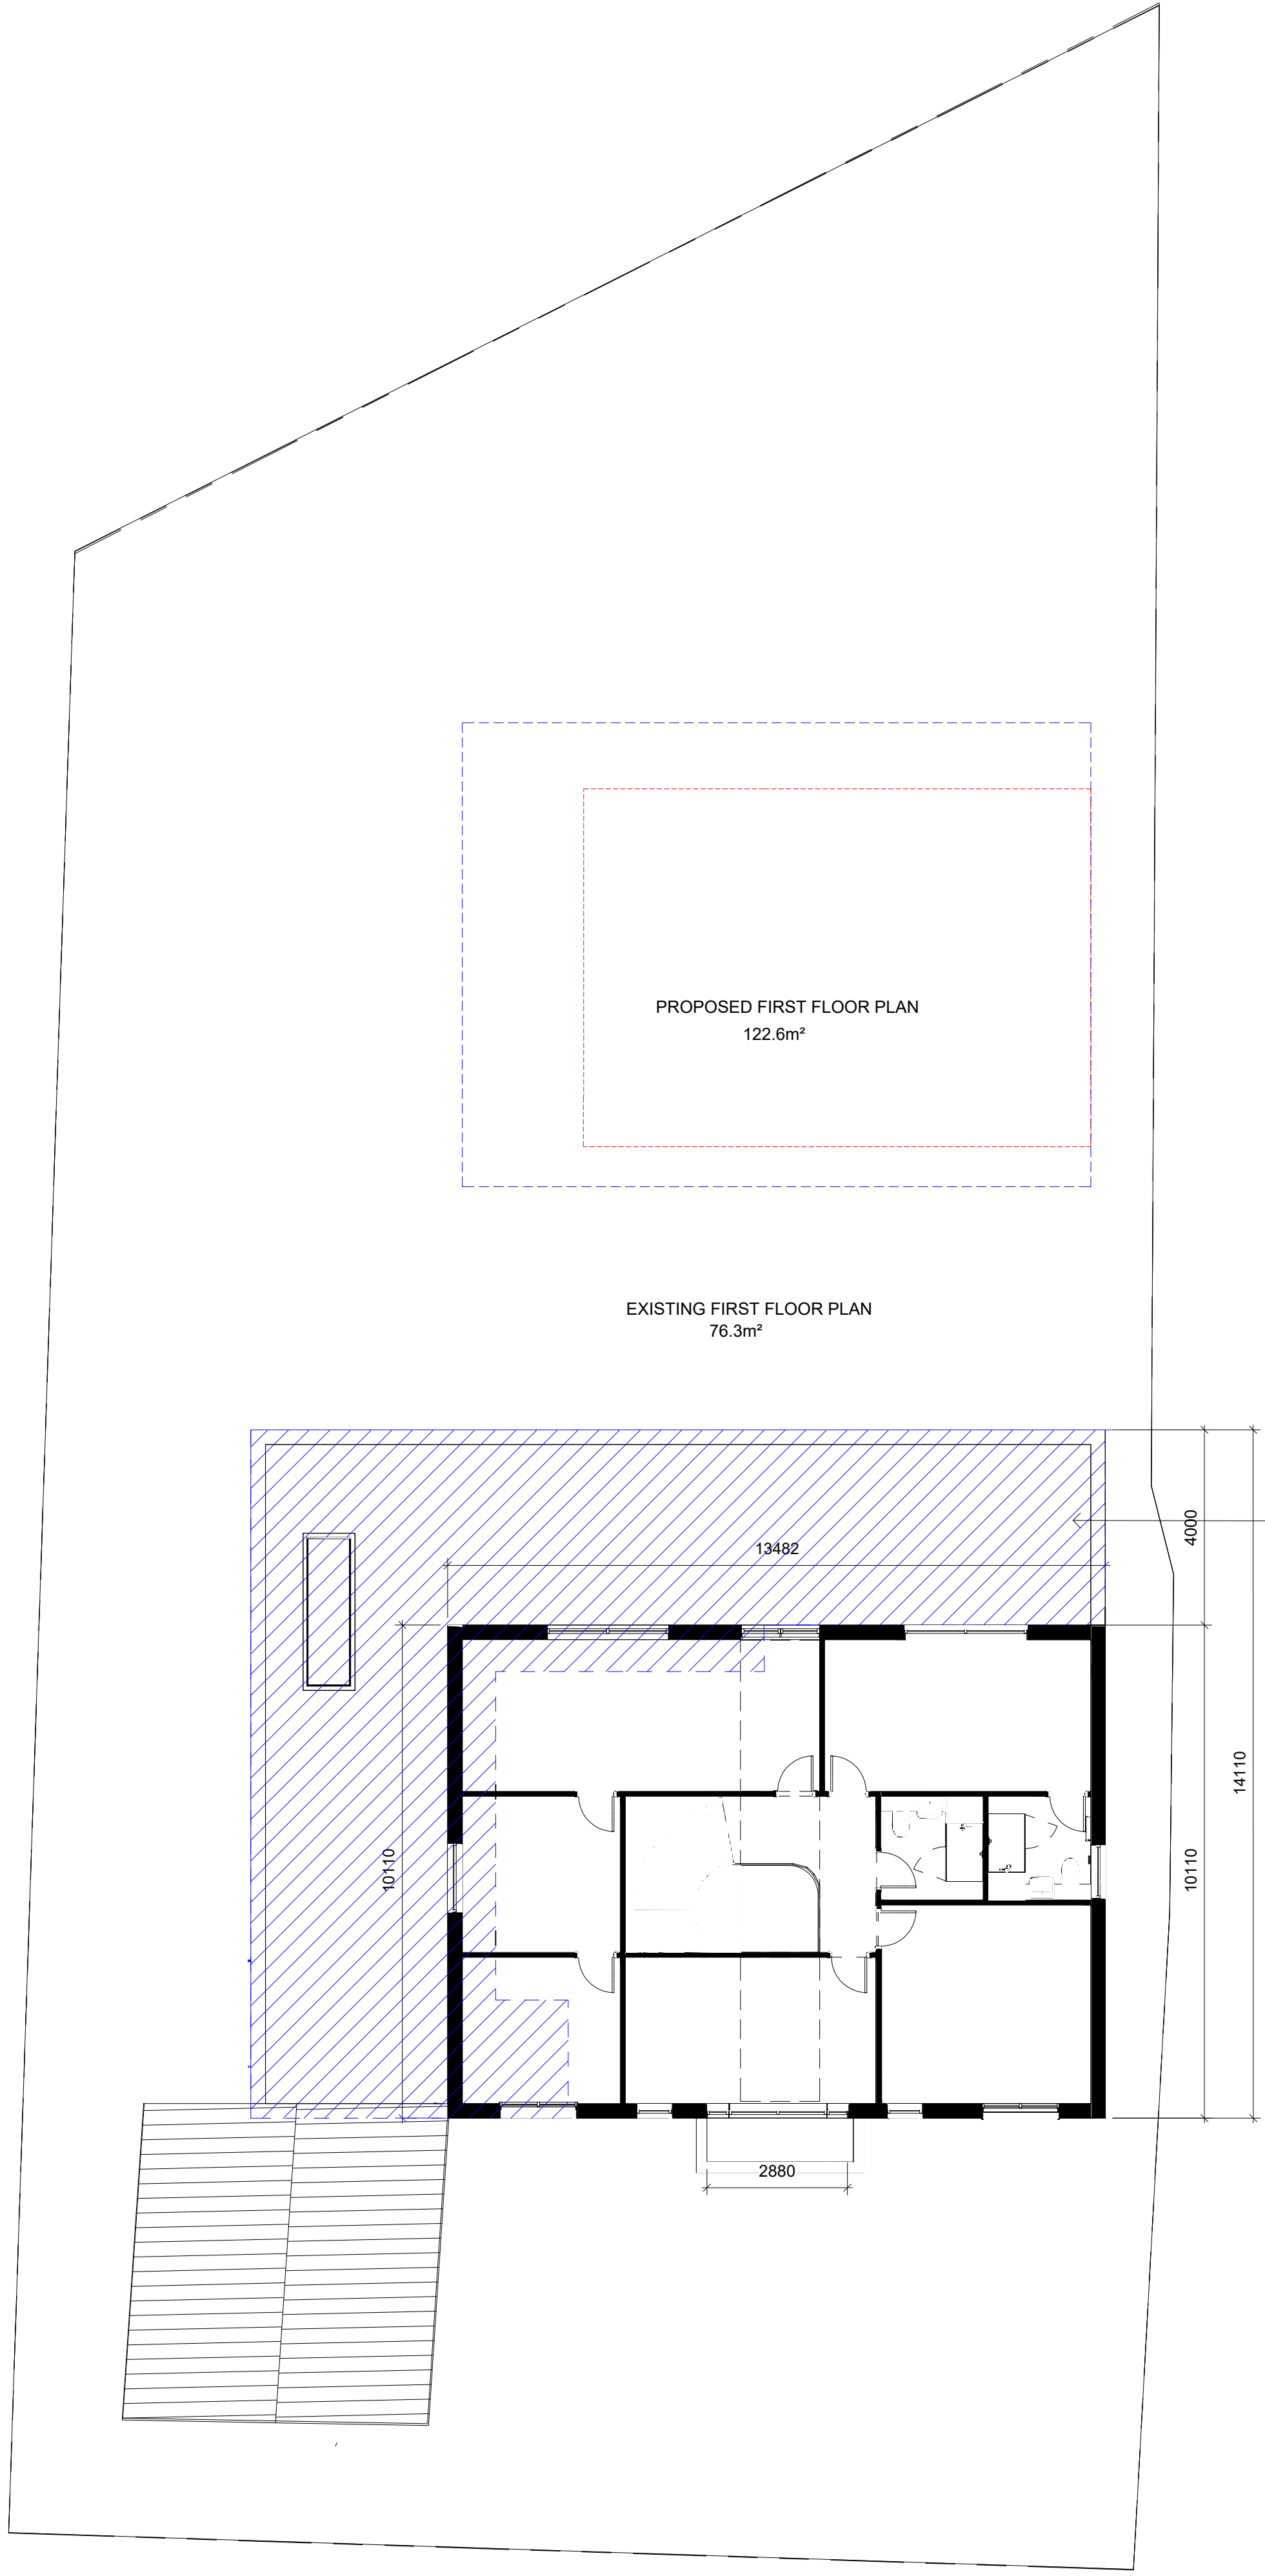

4 meters extension

Rev C 30/06/2022 For Revised Planning Application

Rev B 20/02/2022 For Revised Planning Application

Rev A 20/09/2021 For Planning Application


KLC Architects RIBA
Architecture : Interiors : Space Planning : Design
250 YORK ROAD, BATTERSEA, LONDON
Tel: 02034758040 E: design@klc-architects.com

Client: Unicorn Services Ltd
190 Tulse Hill,
London SW2 3BU
020 8671 8780


Project: 5 Copse Wood Way
0
0

Title: Proposed Plans 1/100
Job No: 222-XX

Scale: 1:100 @ A1 Date: 22-09-2021
Drawn by: WW Rev Date: 30-06-2022
Checked by: MK Rev by: KB
Drwg No: A201 Rev: C

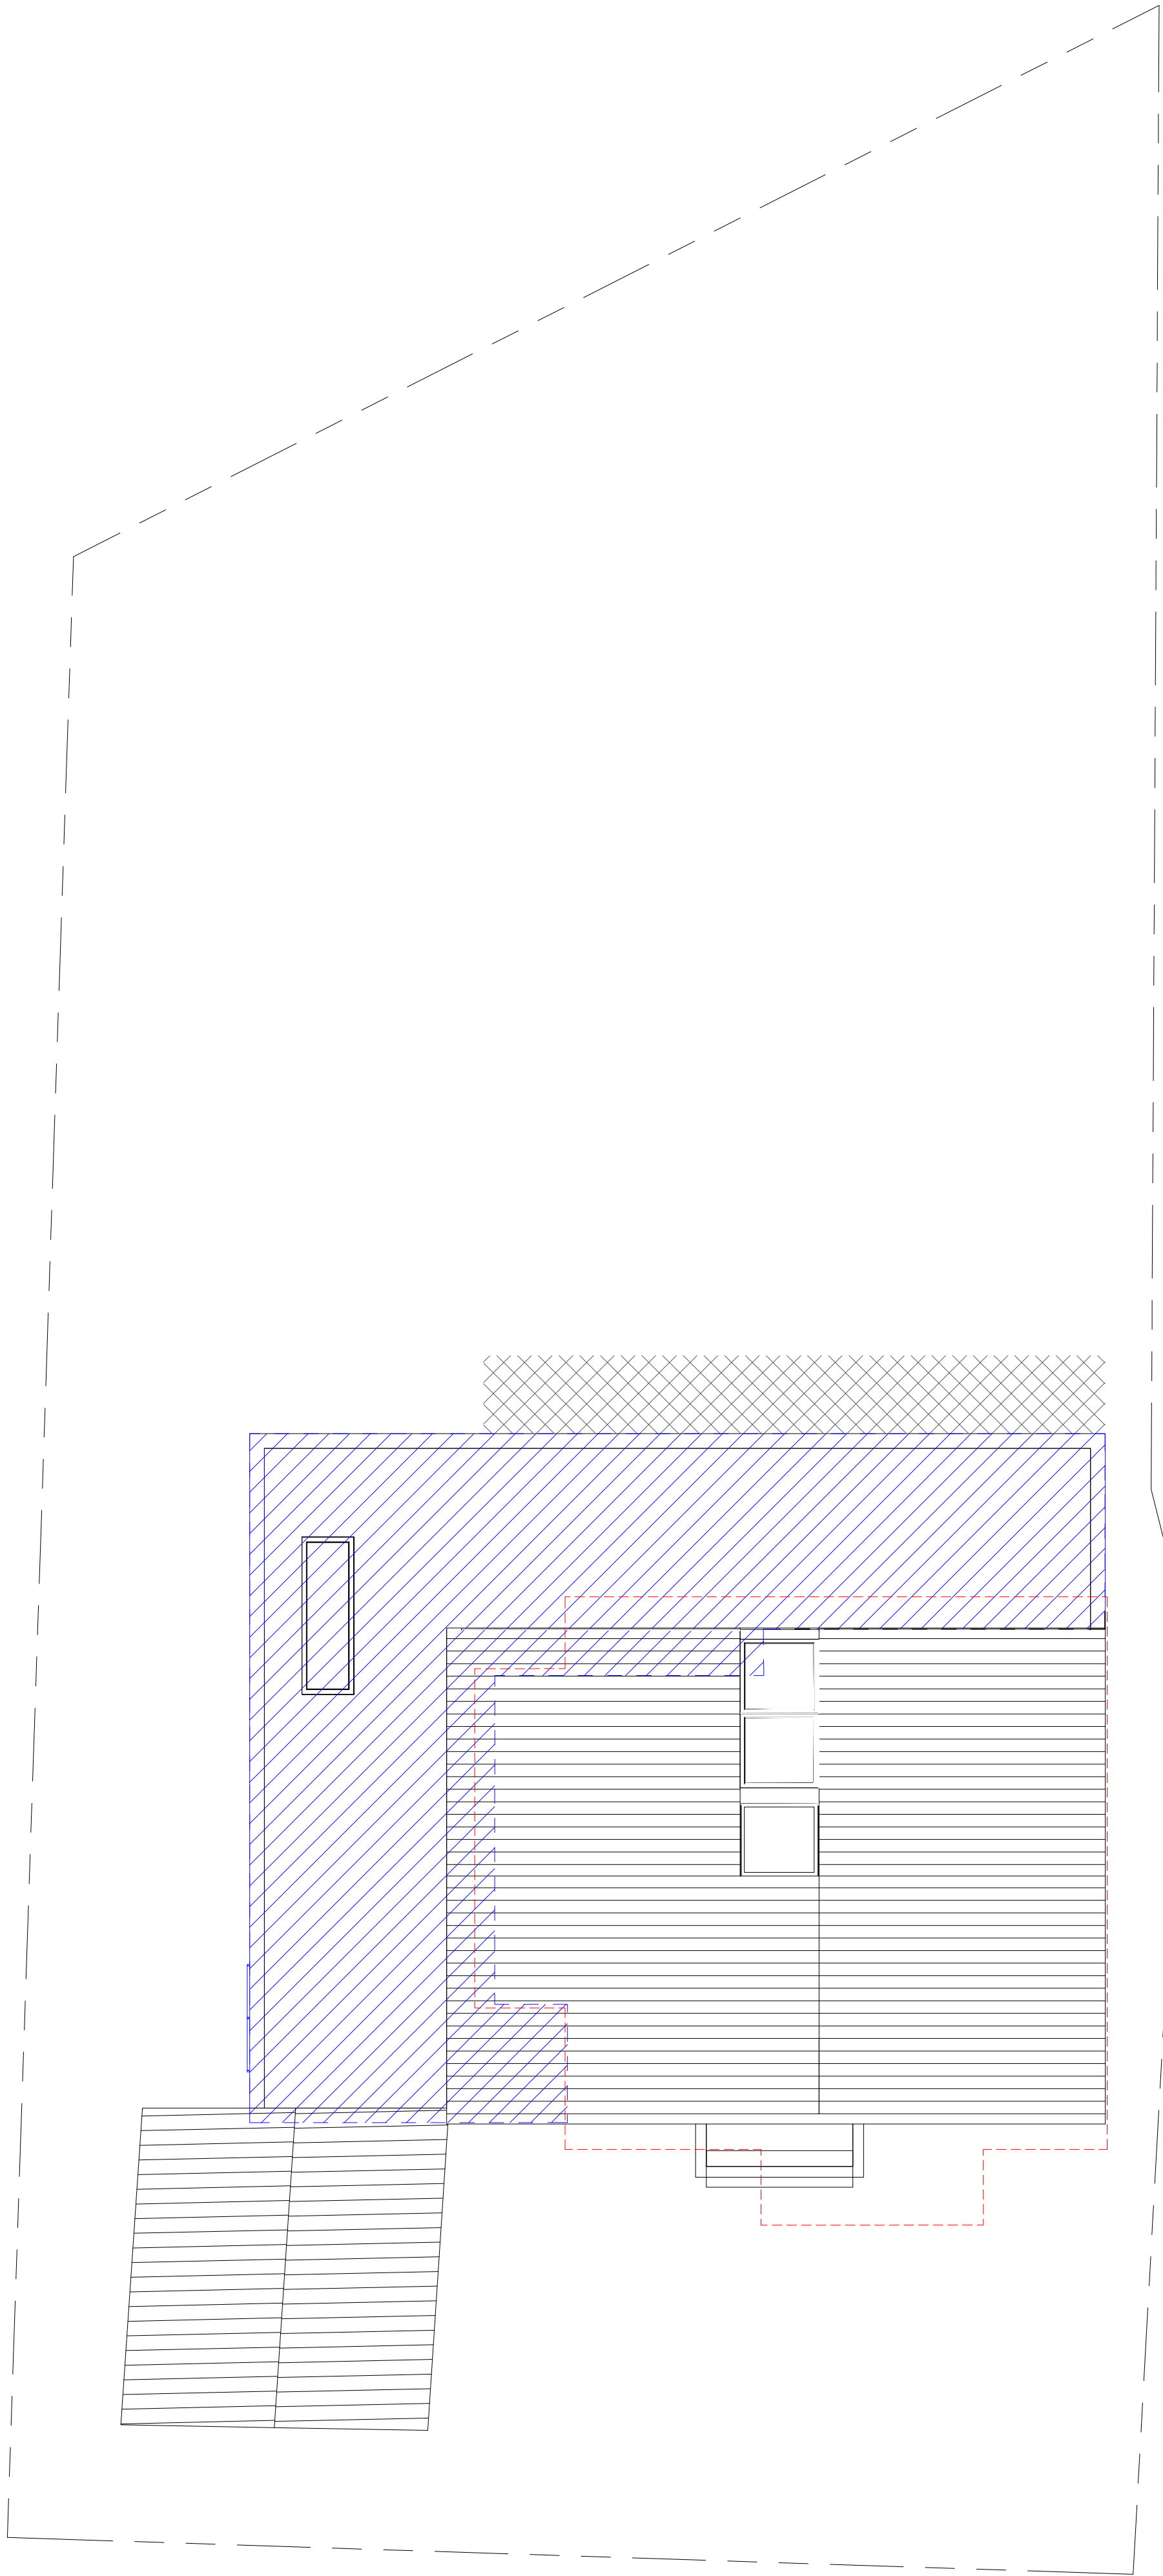

Notes
© KLC Architects Ltd
This drawing is solely for the use of the intended recipient and is not to be passed in any form to a third party without our written consent
All errors and omissions to be reported to the Architect. All areas are approximate and subject to confirmation, Contractor to check all dimensions.
Site boundaries are approximate and are to be confirmed by Land Registry

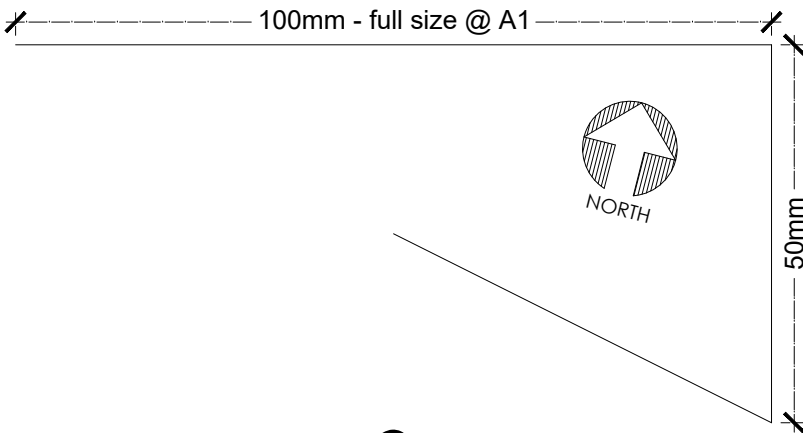

PLANNING

Rev C 30/06/2022 For Revised Planning Application

Rev B 20/02/2022 For Revised Planning Application

Rev A 20/09/2021 For Planning Application

KLC Architects RIBA
Architecture : Interiors : Space Planning : Design
250 YORK ROAD, BATTERSEA, LONDON
Tel: 02034758040 E: design@klc-architects.com


Client: Unicorn Services Ltd
190 Tulse Hill,
London SW2 3BU
020 8671 8780

Project: 5 Copse Wood Way
0
0

Title: Proposed Plans 1/100
Job No: 222-XX

Scale: 1:100 @ A1	Date: 22-09-2021
Drawn by: WW	Rev Date: 30-06-2022
Checked by: MK	Rev by: KB
Drwg No: A202	Rev: C


Notes
© KLC Architects Ltd
This drawing is solely for the use of the intended recipient and is not to be passed in any form to a third party without our written consent
All errors and omissions to be reported to the Architect. All areas are approximate and subject to confirmation, Contractor to check all dimensions.
Site boundaries are approximate and are to be confirmed by Land Registry

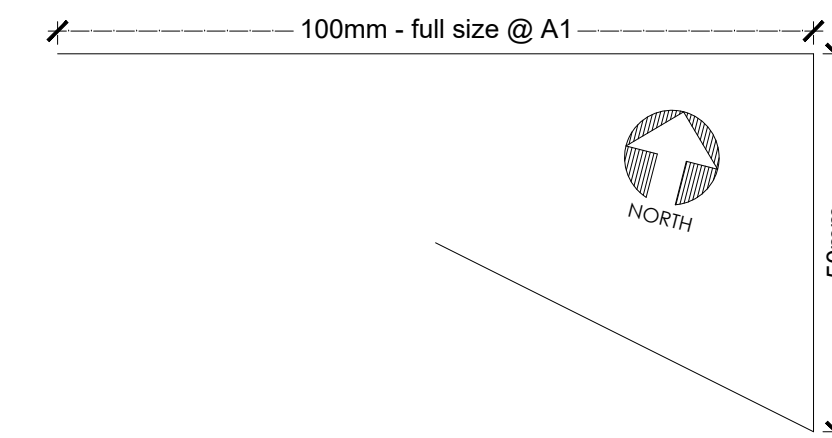

PLANNING

Secondary Entrance -

Single door with side glazing panel

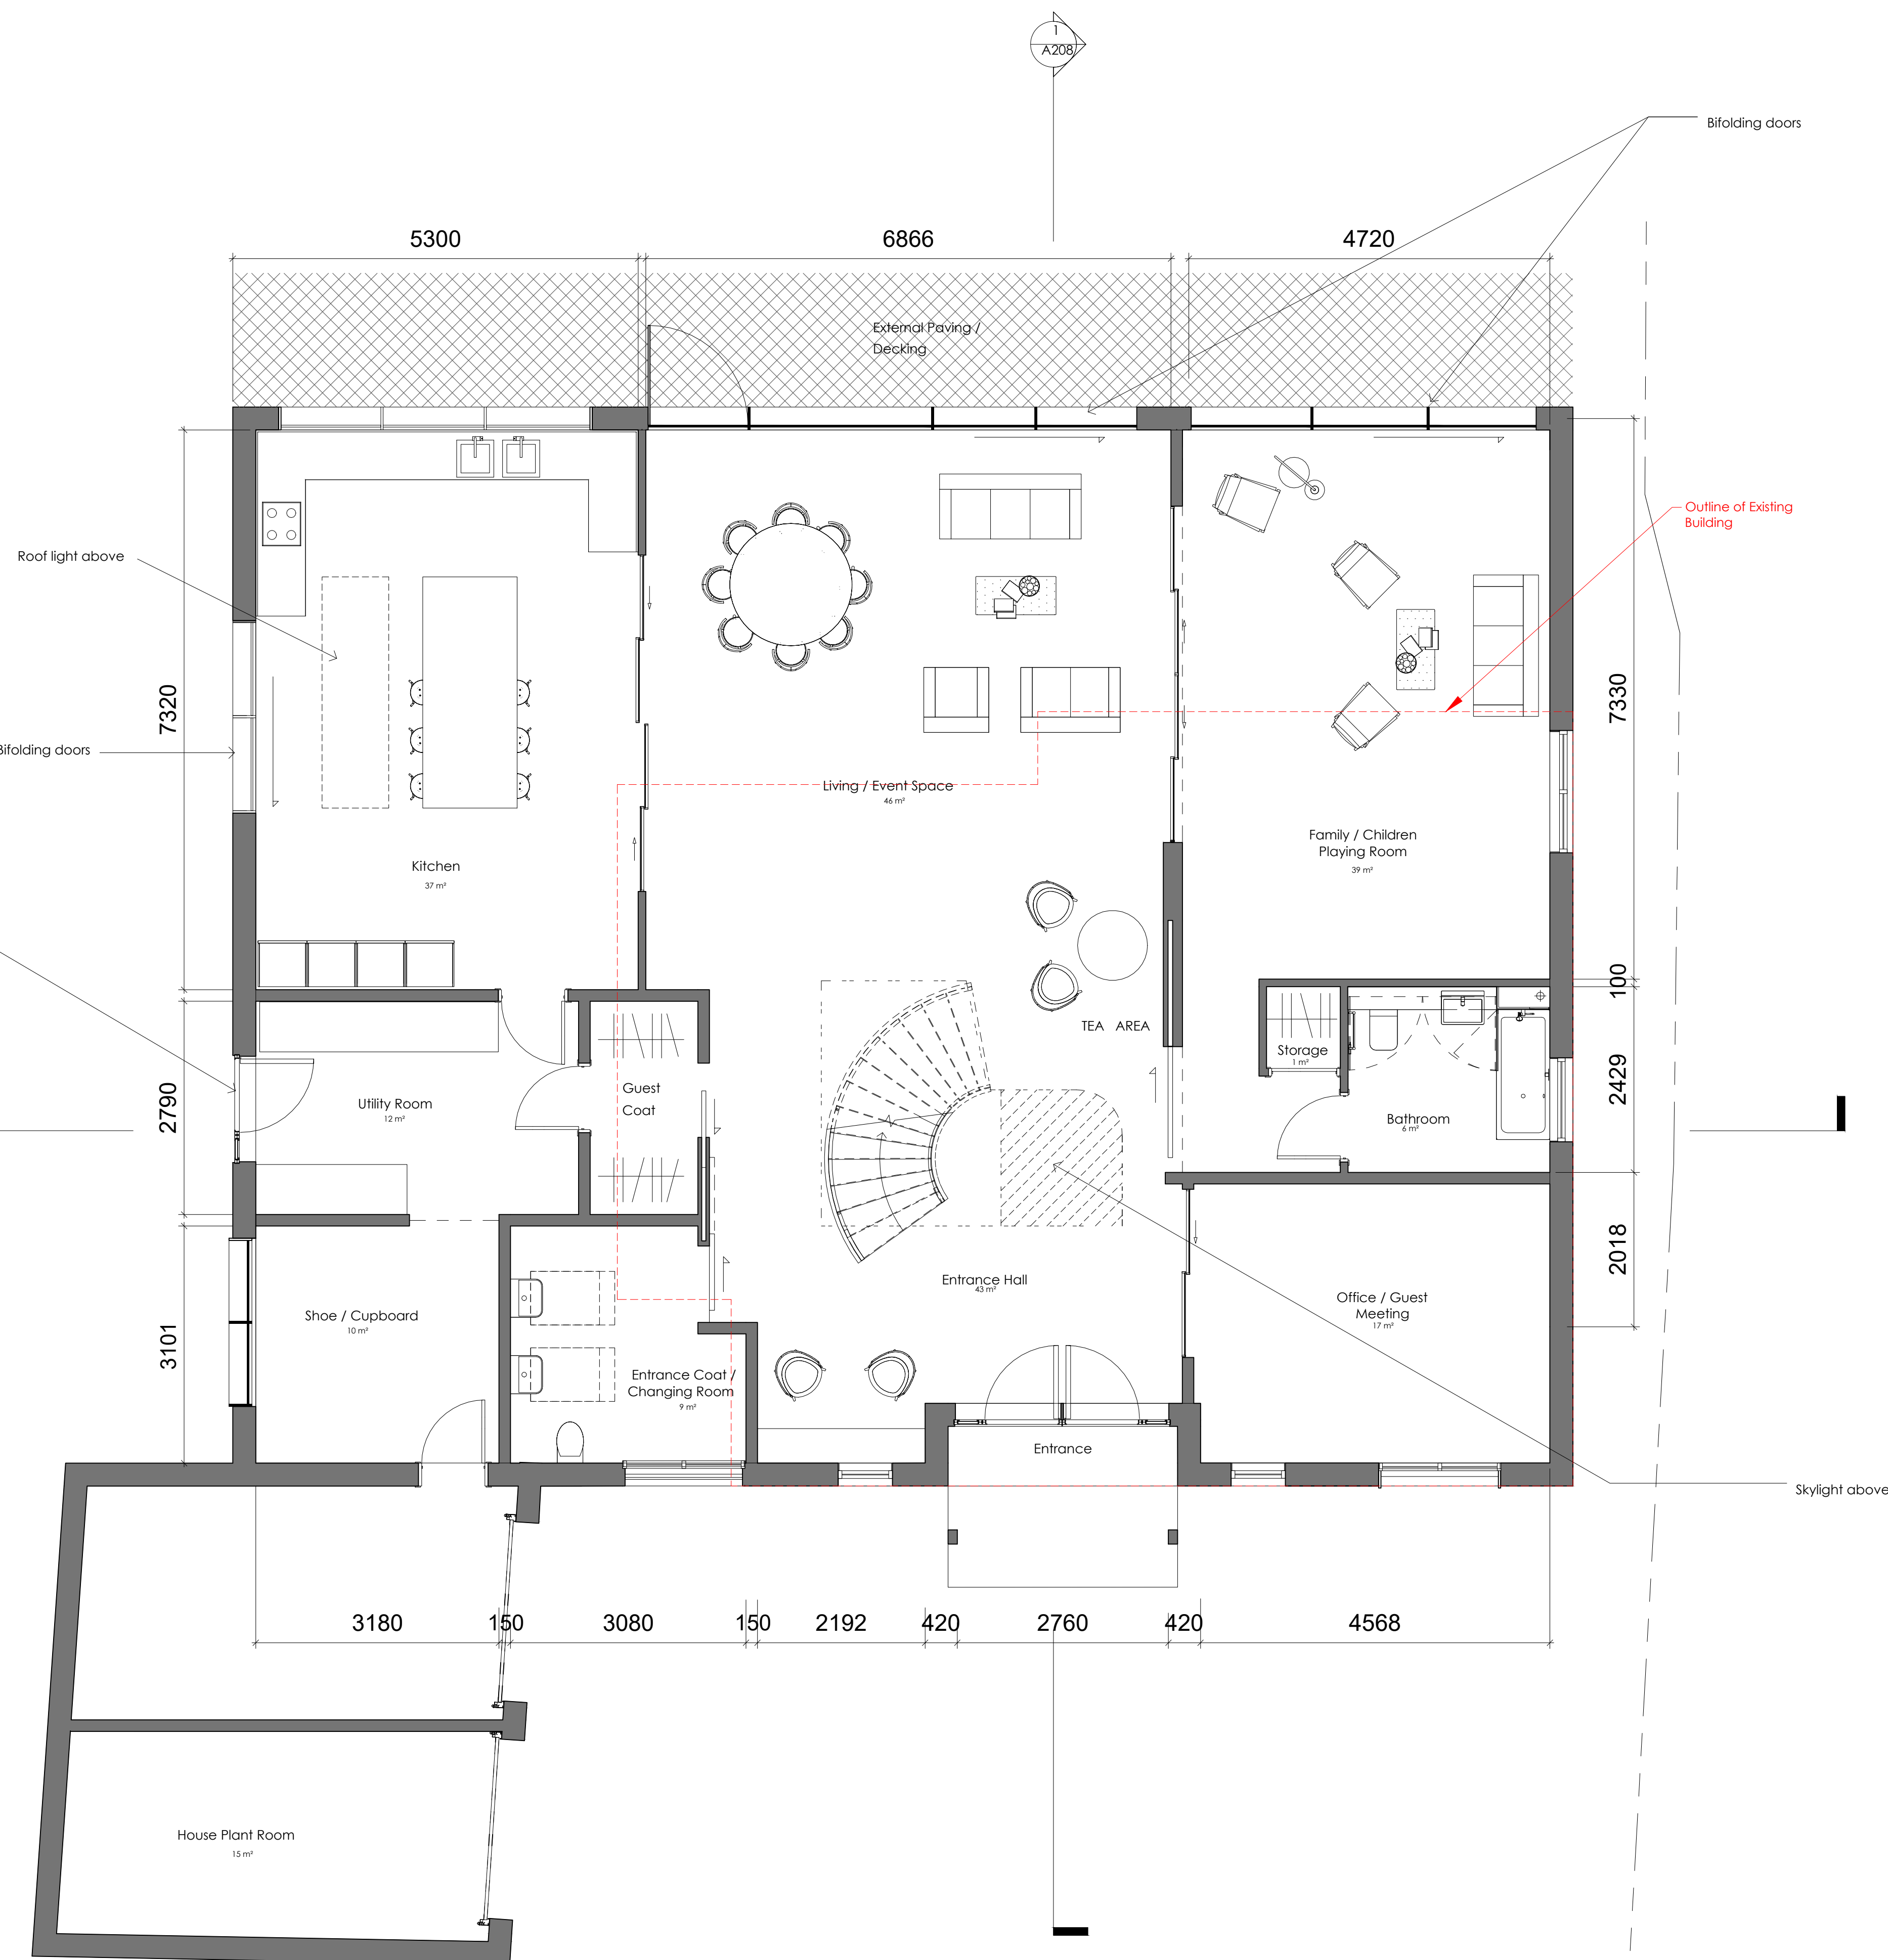

PROPOSED GROUND FLOOR PLAN

Rev C 30/06/2022 For Revised Planning Application

Rev B 20/02/2022 For Revised Planning Application

Rev A 20/09/2021 For Planning Application

KLC Architects RIBA
Architecture : Interiors : Space Planning : Design
250 YORK ROAD, BATTERSEA, LONDON
Tel: 02034758040 E: design@klc-architects.com


Client: Unicorn Services Ltd
190 Tulse Hill,
London SW2 3BU
020 8671 8780

Project: 5 Copse Wood Way


Title: Proposed Plans 1/50 Details _GF
Job No: 222-XX

Scale: 1:50 @ A1 Date: 22-09-2021
Drawn by: WW Rev Date: 30-06-2022
Checked by: MK Rev by: KB
Drwg No: A203 Rev: C

Notes
© KLC Architects Ltd
This drawing is solely for the use of the intended recipient and is not to be passed in any form to a third party without our written consent
All errors and omissions to be reported to the Architect. All areas are approximate and subject to confirmation, Contractor to check all dimensions.
Site boundaries are approximate and are to be confirmed by Land Registry

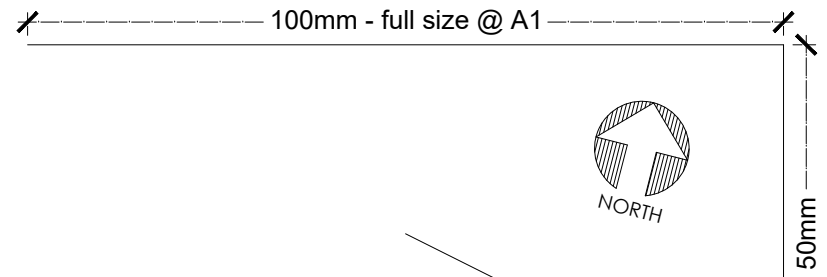

PLANNING

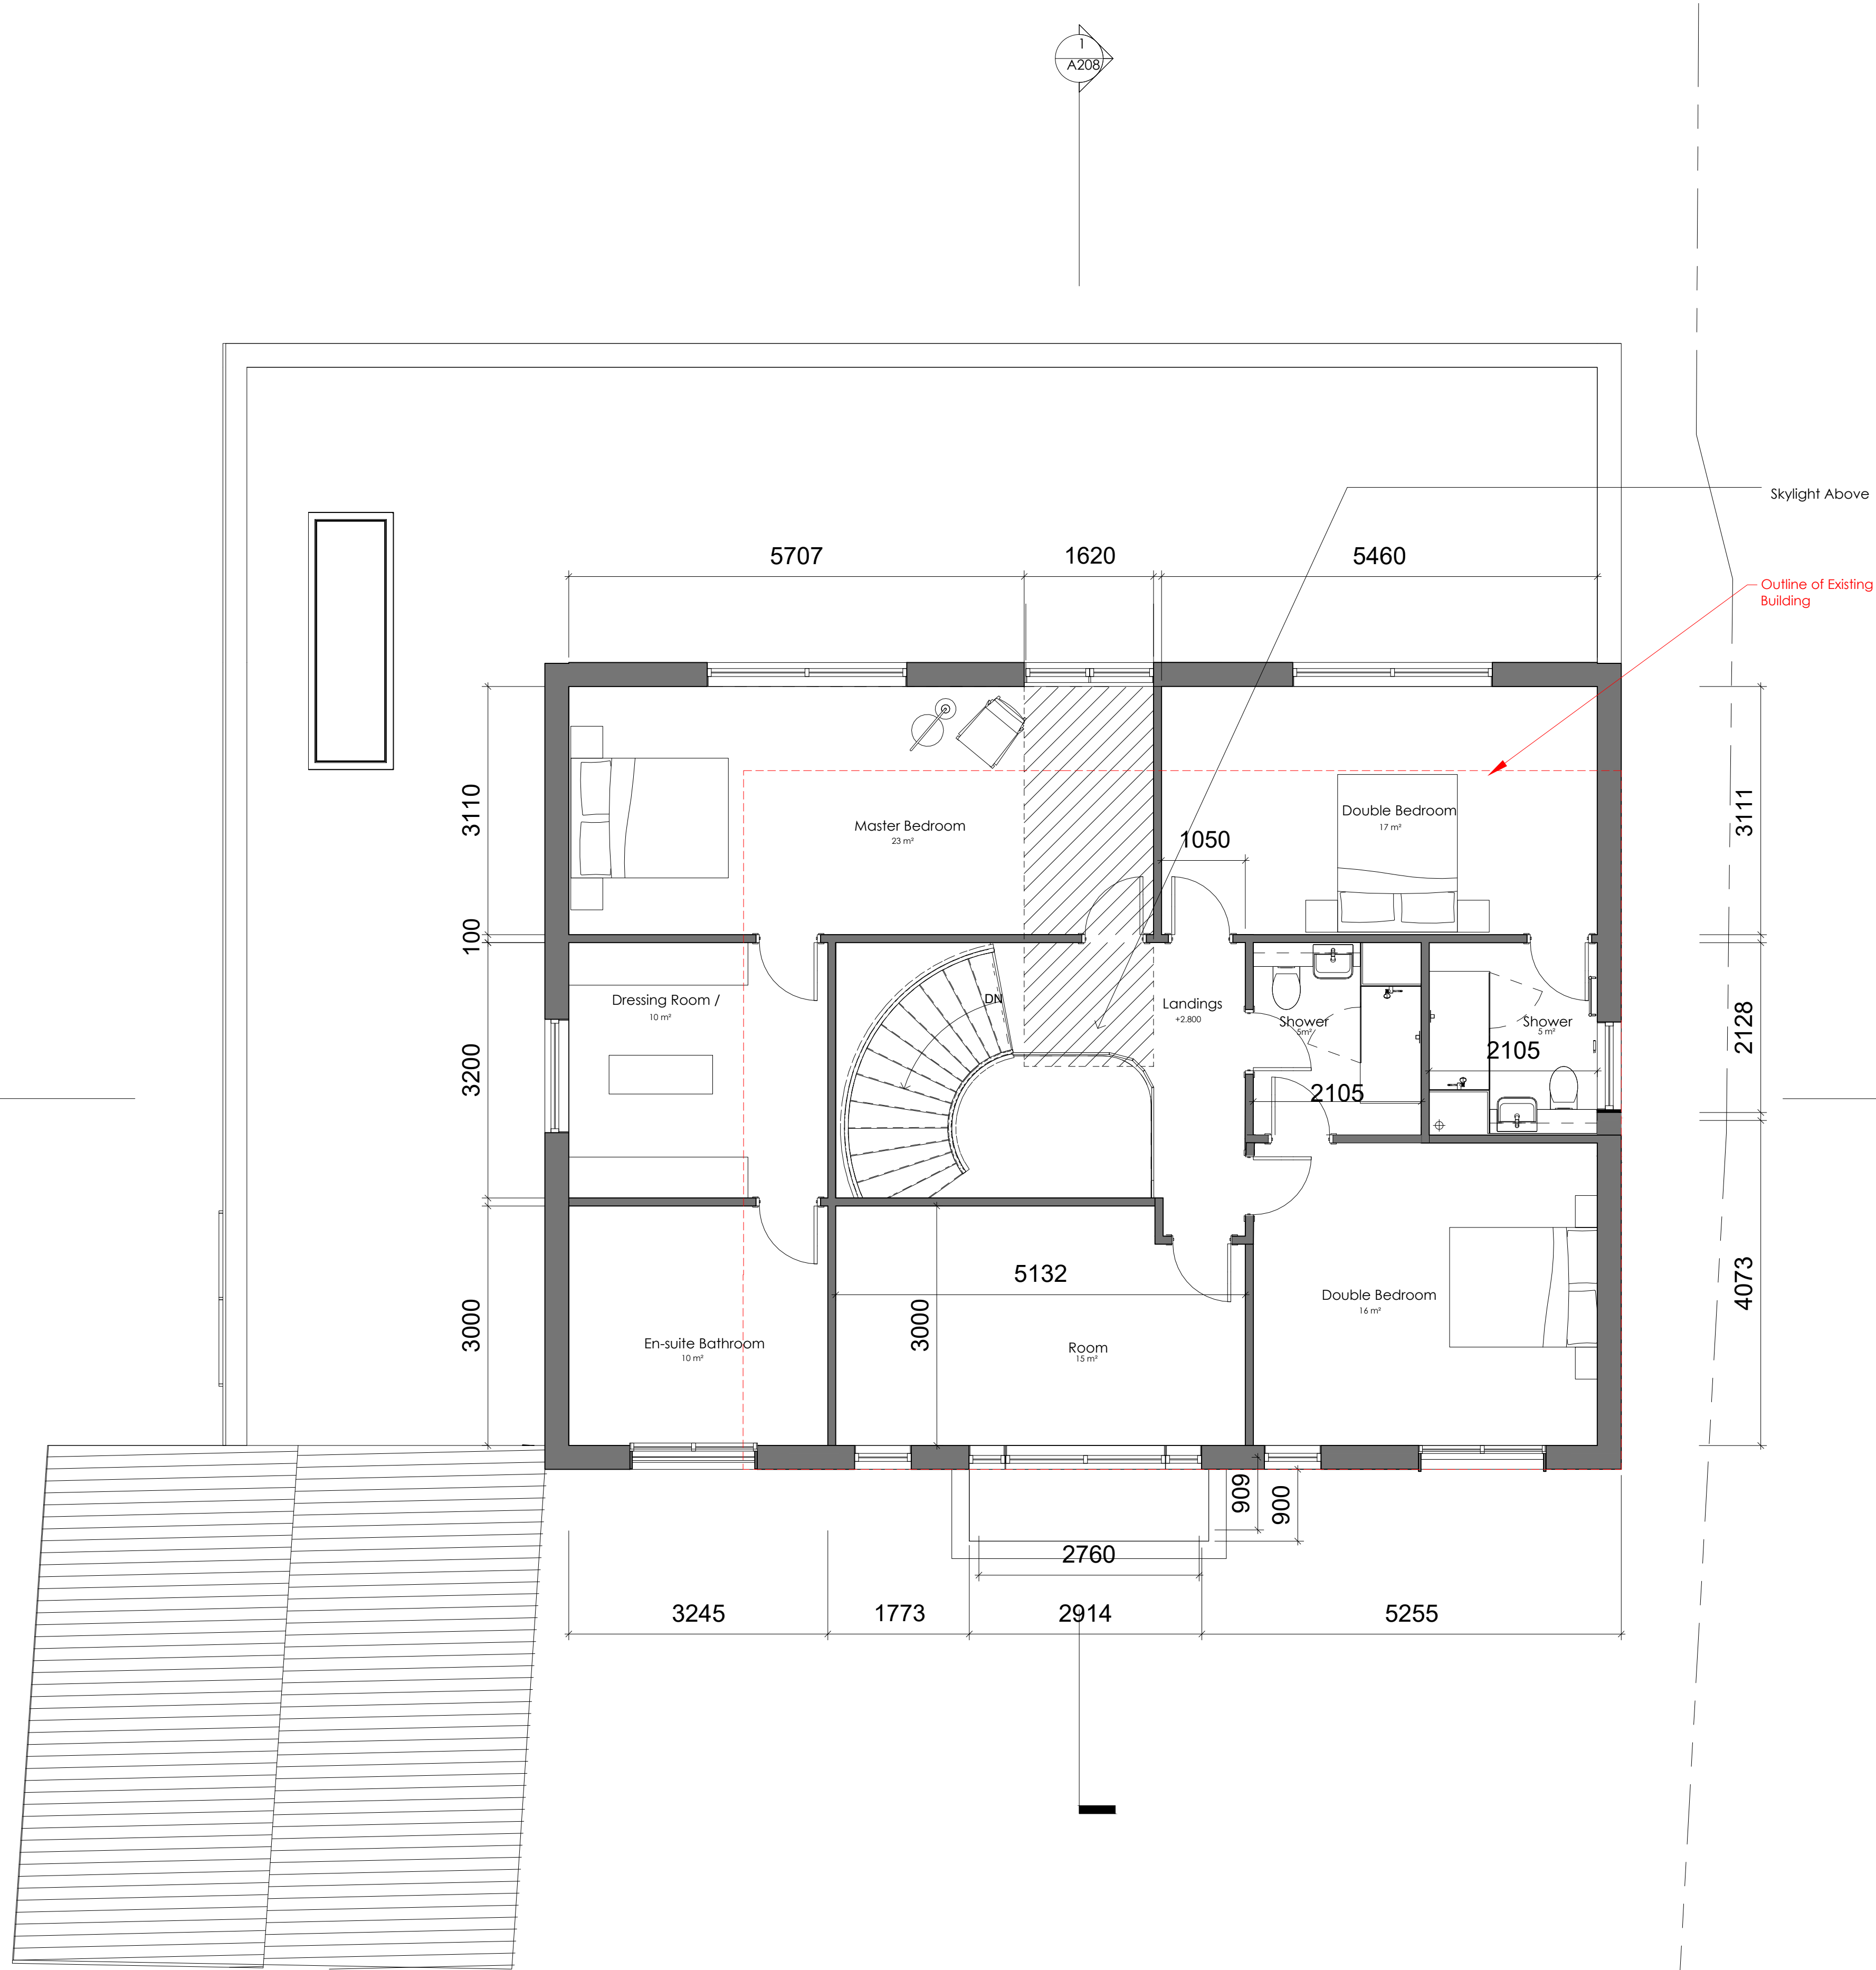

PROPOSED FIRST FLOOR PLAN

Rev C 30/06/2022 For Revised Planning Application

Rev B 20/02/2022 For Revised Planning Application

Rev A 20/09/2021 For Planning Application

KLC Architects RIBA
Architecture : Interiors : Space Planning : Design
250 YORK ROAD, BATTERSEA, LONDON
Tel: 02034758040 E: design@klc-architects.com


Client: Unicorn Services Ltd
190 Tulse Hill,
London SW2 3BU
020 8671 8780

Project: 5 Copse Wood Way



Title: Proposed Plans 1/50 Details _FF
Job No: 222-XX

Scale: 1:50 @ A1 Date: 22-09-2021
Drawn by: WW Rev Date: 30-06-2022
Checked by: MK Rev by: KB
Drwg No: A204 Rev: C

Notes
© KLC Architects Ltd
This drawing is solely for the use of the intended recipient and is not to be passed in any form to a third party without our written consent
All errors and omissions to be reported to the Architect. All areas are approximate and subject to confirmation, Contractor to check all dimensions.
Site boundaries are approximate and are to be confirmed by Land Registry

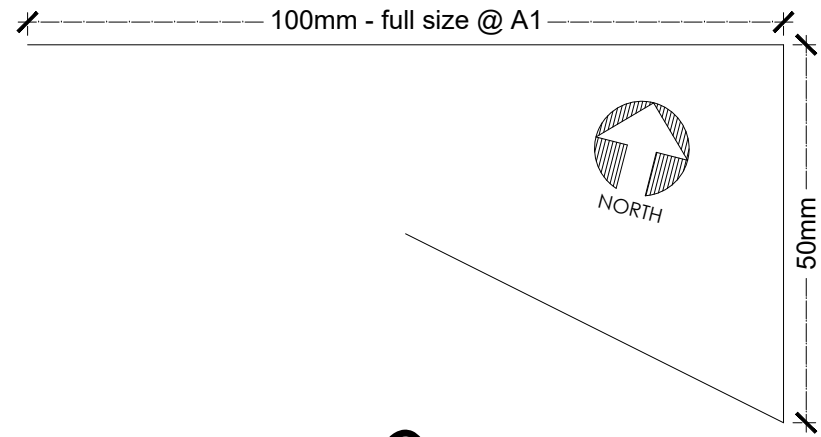

PLANNING

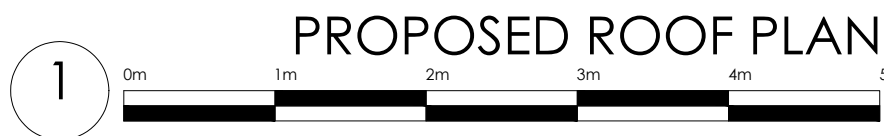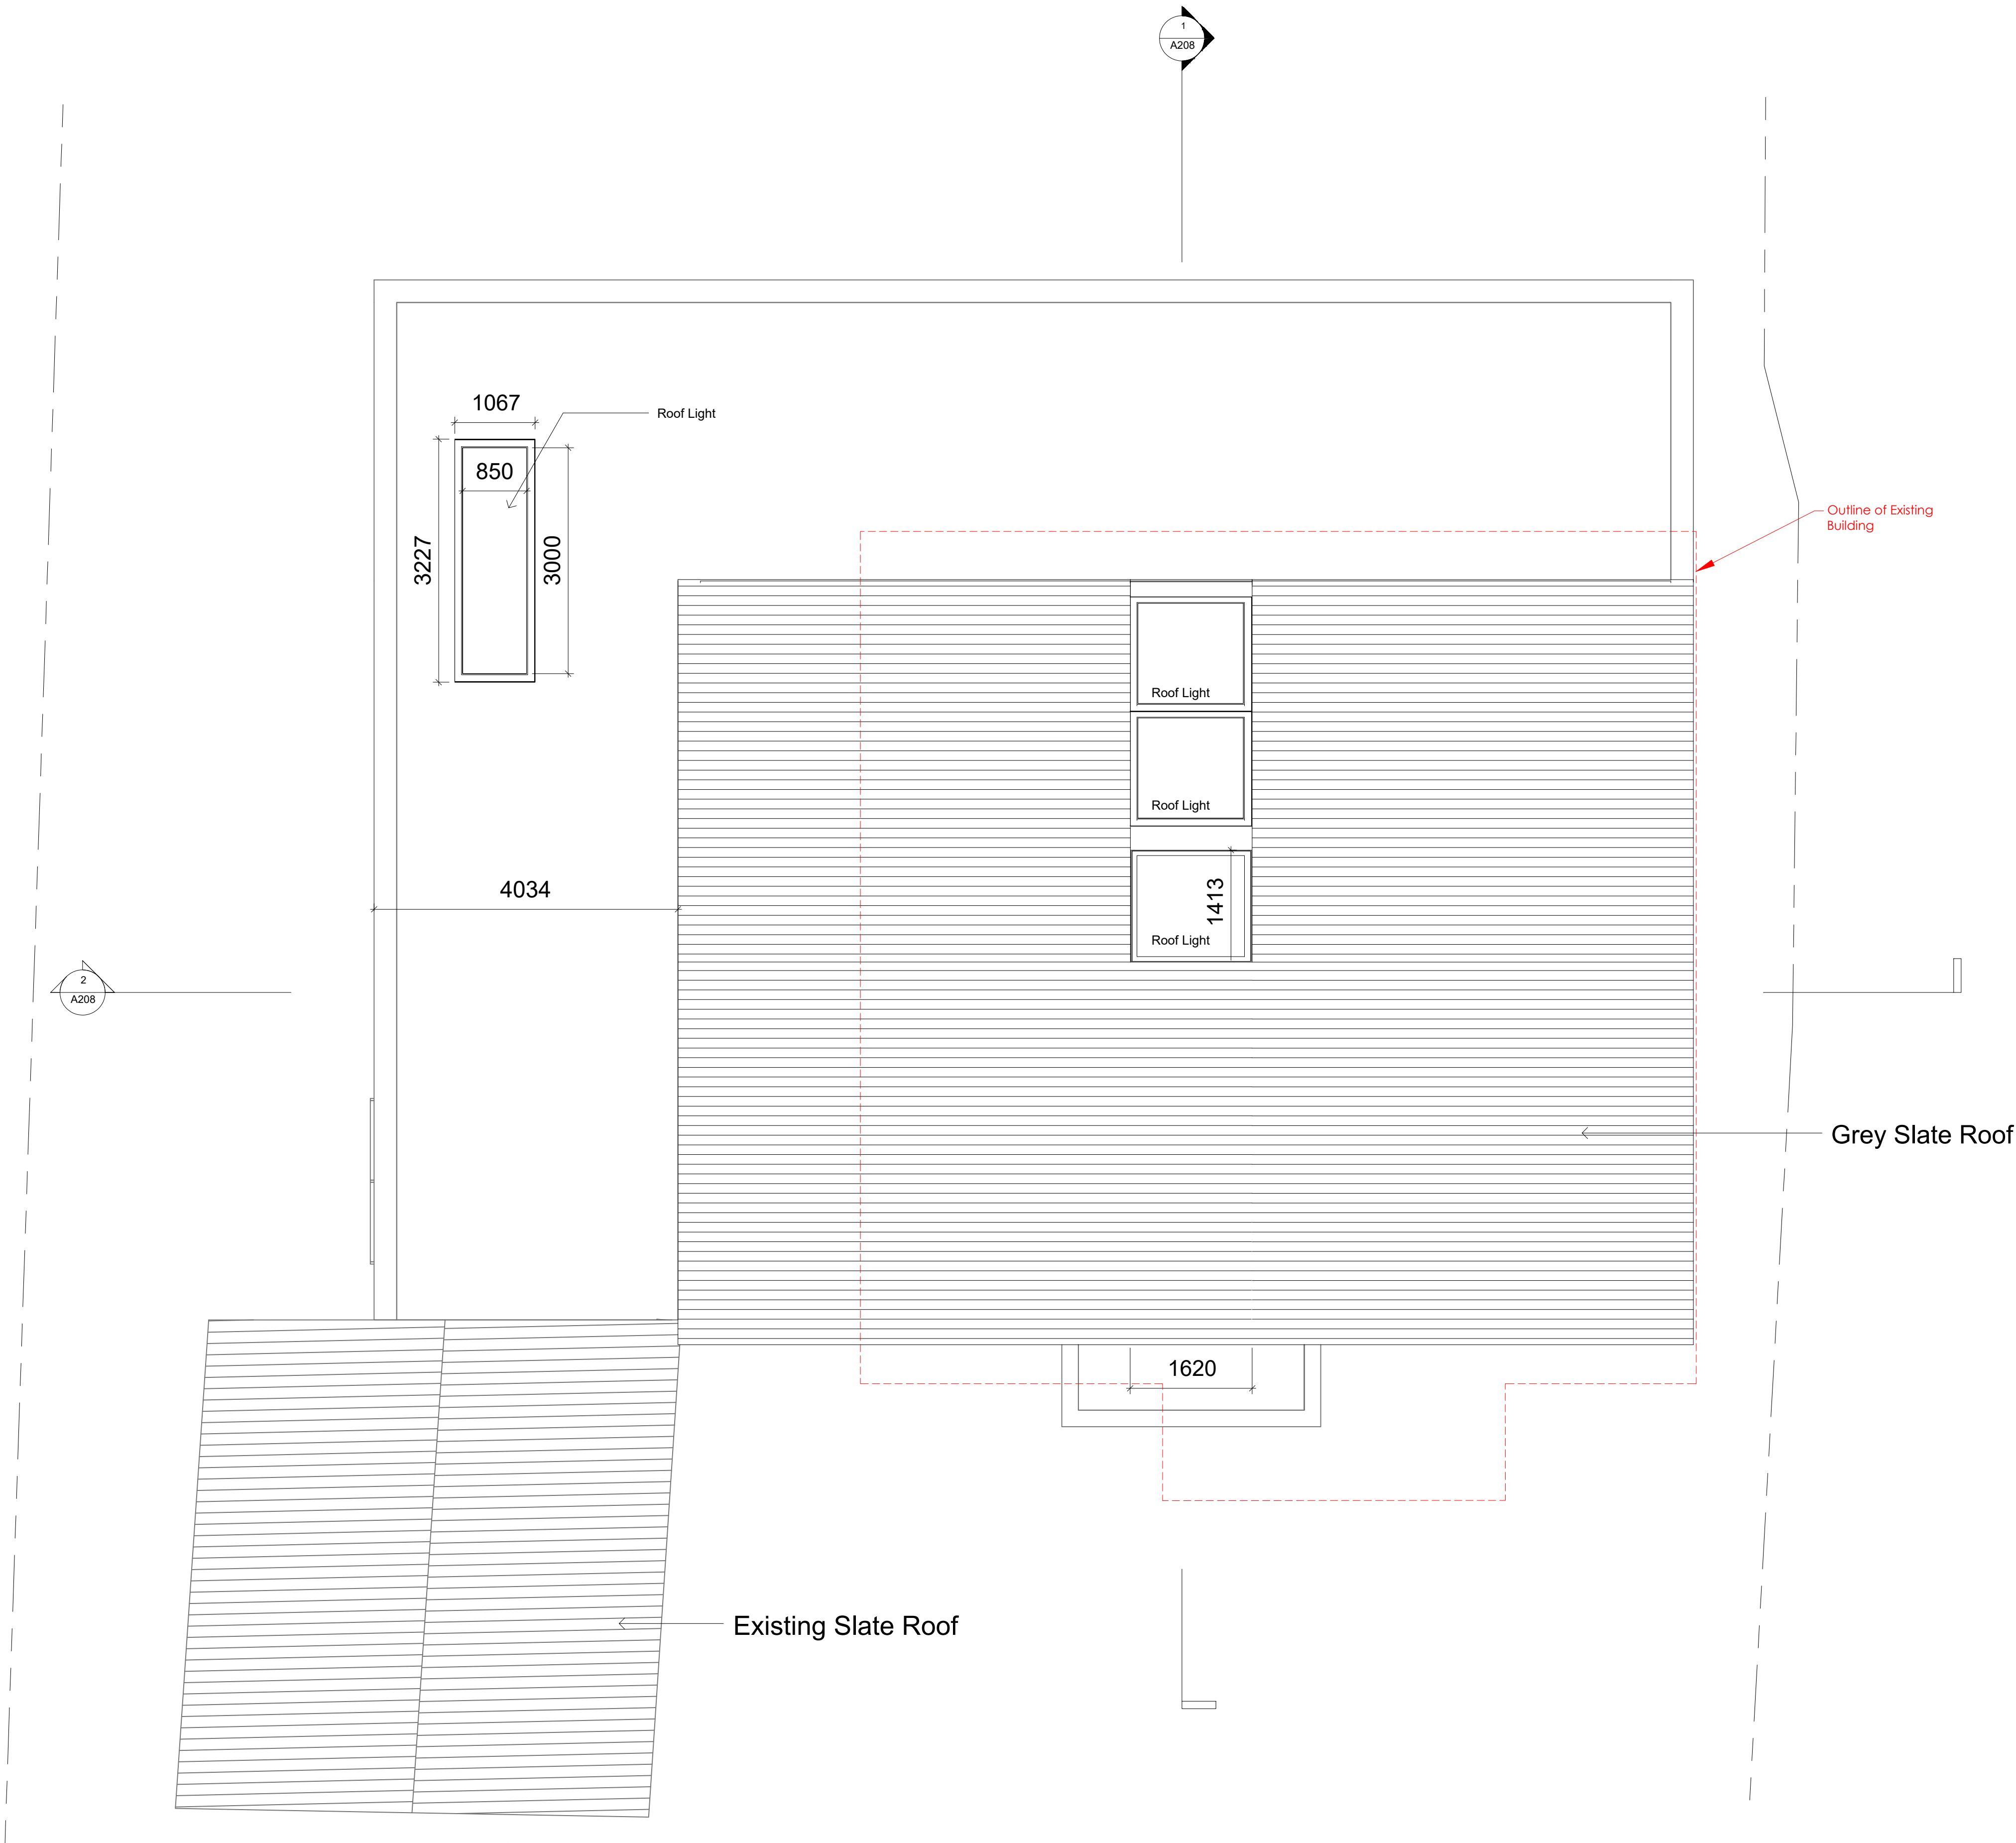

Rev C 30/06/2022 For Revised Planning Application

Rev B 20/02/2022 For Revised Planning Application

Rev A 20/09/2021 For Planning Application

KLC Architects RIBA
Architecture : Interiors : Space Planning : Design
250 YORK ROAD, BATTERSEA, LONDON
Tel: 02034758040 E: design@klc-architects.com


Client: Unicorn Services Ltd
190 Tulse Hill,
London SW2 3BU
020 8671 8780

Project: 5 Cope Wood Way

Title: Proposed Plans 1/50 Details _ROOF
Job No: 222-XX

Scale: 1:50 @ A1 Date: 22-09-2021
Drawn by: WW Rev Date: 30-06-2022
Checked by: MK Rev by: KB
Drwg No: A205 Rev: C


Notes
© KLC Architects Ltd
This drawing is solely for the use of the intended recipient and is not to be passed in any form to a third party without our written consent
All errors and omissions to be reported to the Architect. All areas are approximate and subject to confirmation. Contractor to check all dimensions.
Site boundaries are approximate and are to be confirmed by Land Registry

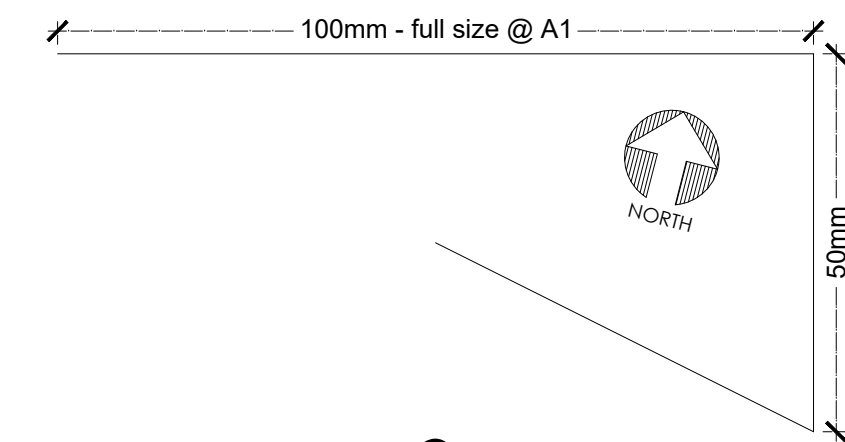

PLANNING



1 PROPOSED FRONT ELEVATION

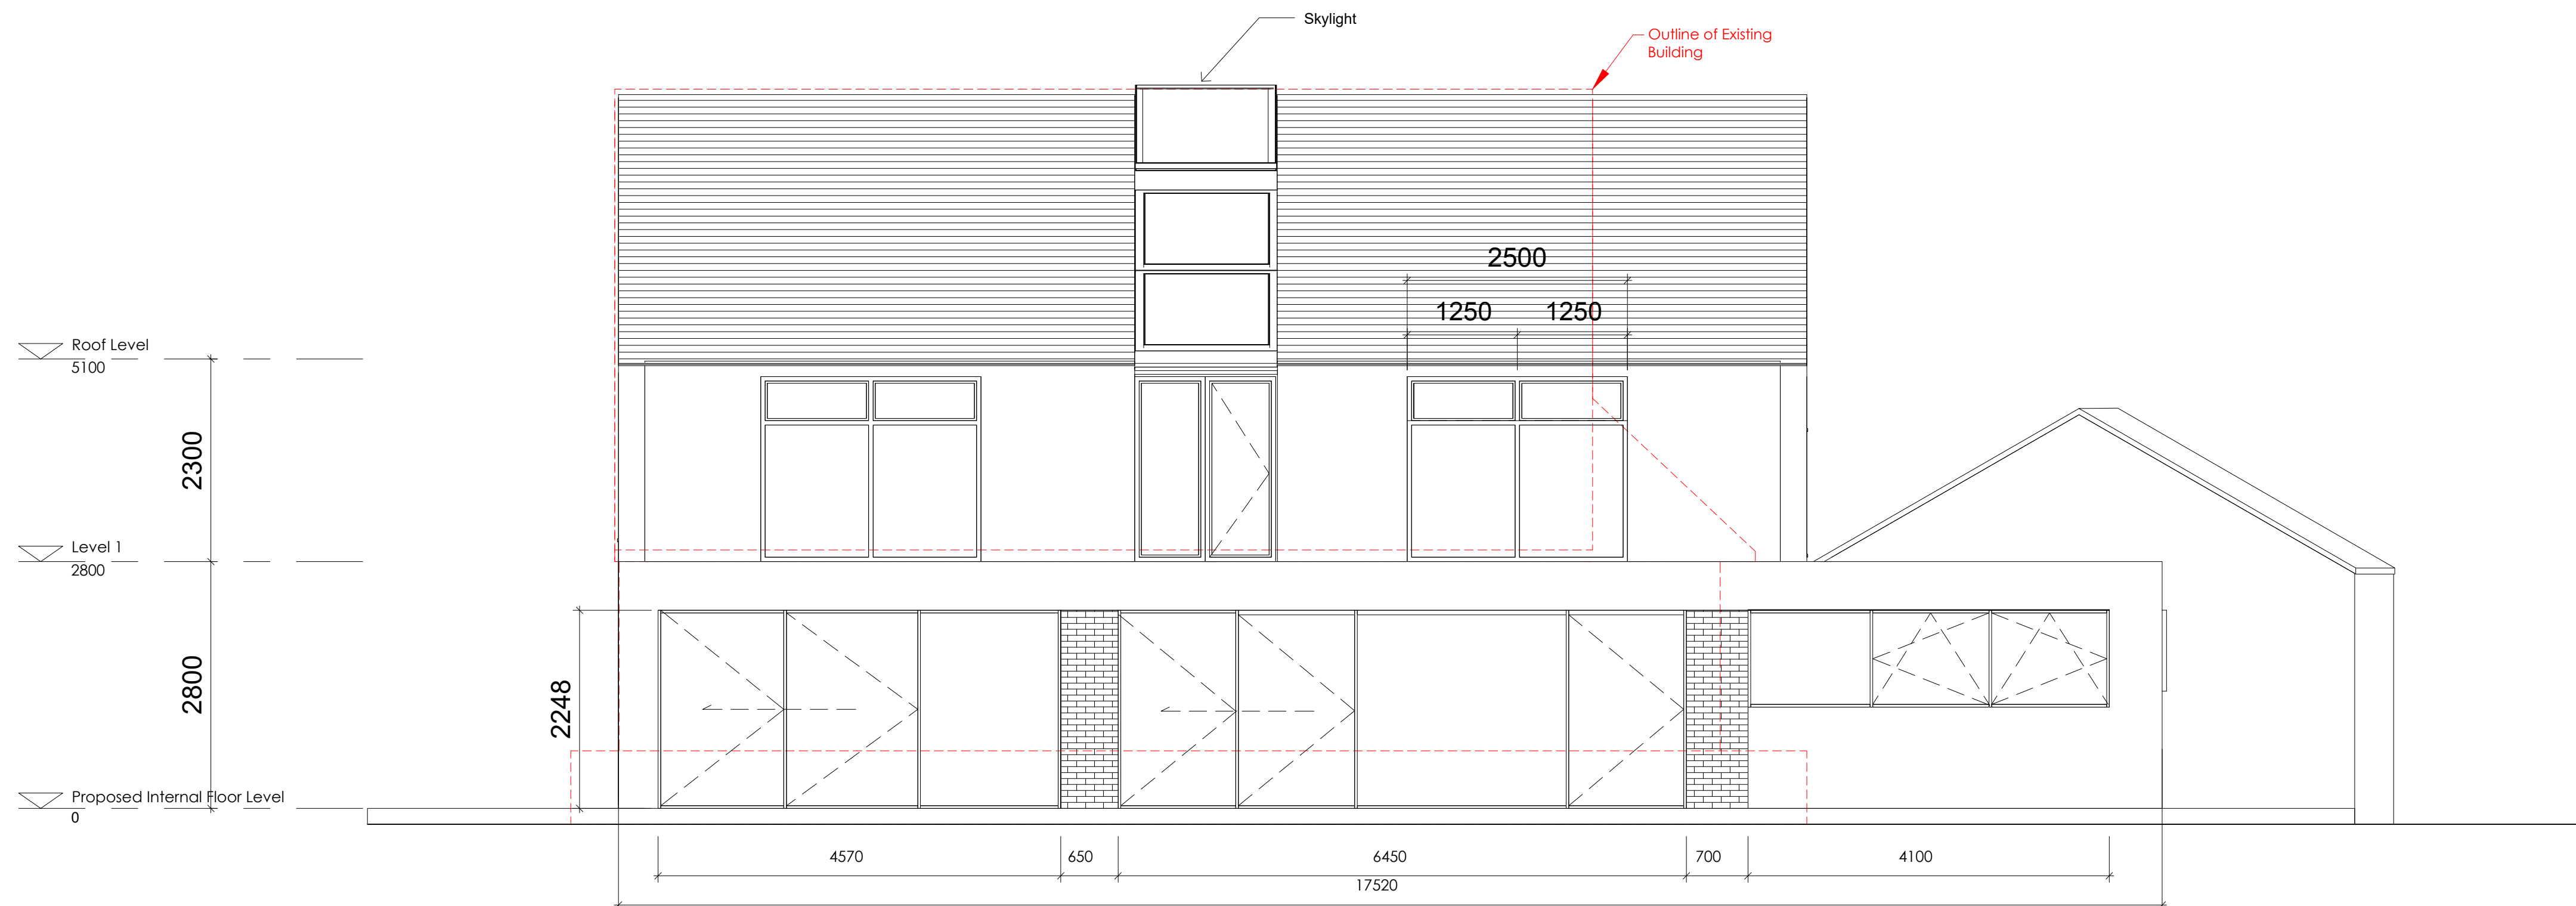

2 PROPOSED REAR ELEVATION

Rev C 30/06/2022 For Revised Planning Application

Rev B 20/02/2022 For Revised Planning Application

Rev A 20/09/2021 For Planning Application

KLC Architects RIBA
Architecture : Interiors : Space Planning : Design
250 YORK ROAD, BATTERSEA, LONDON
Tel: 02034758040 E: design@klc-architects.com


Client: Unicorn Services Ltd
190 Tulse Hill,
London SW2 3BU
020 8671 8780

Project: 5 Copse Wood Way


Title: Proposed Elevations
Job No: 222-XX

Scale: 1:50 @ A1 Date: 22-09-2021
Drawn by: WW Rev Date: 30-06-2022
Checked by: MK Rev by: KB
Drwg No: A206 Rev: C



Notes
© KLC Architects Ltd
This drawing is solely for the use of the intended recipient and is not to be passed in any form to a third party without our written consent
All errors and omissions to be reported to the Architect. All areas are approximate and subject to confirmation. Contractor to check all dimensions.
Site boundaries are approximate and are to be confirmed by Land Registry

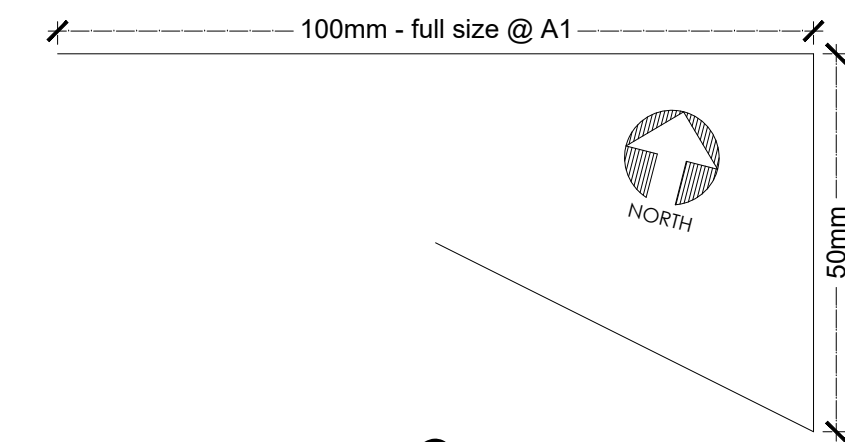


PLANNING

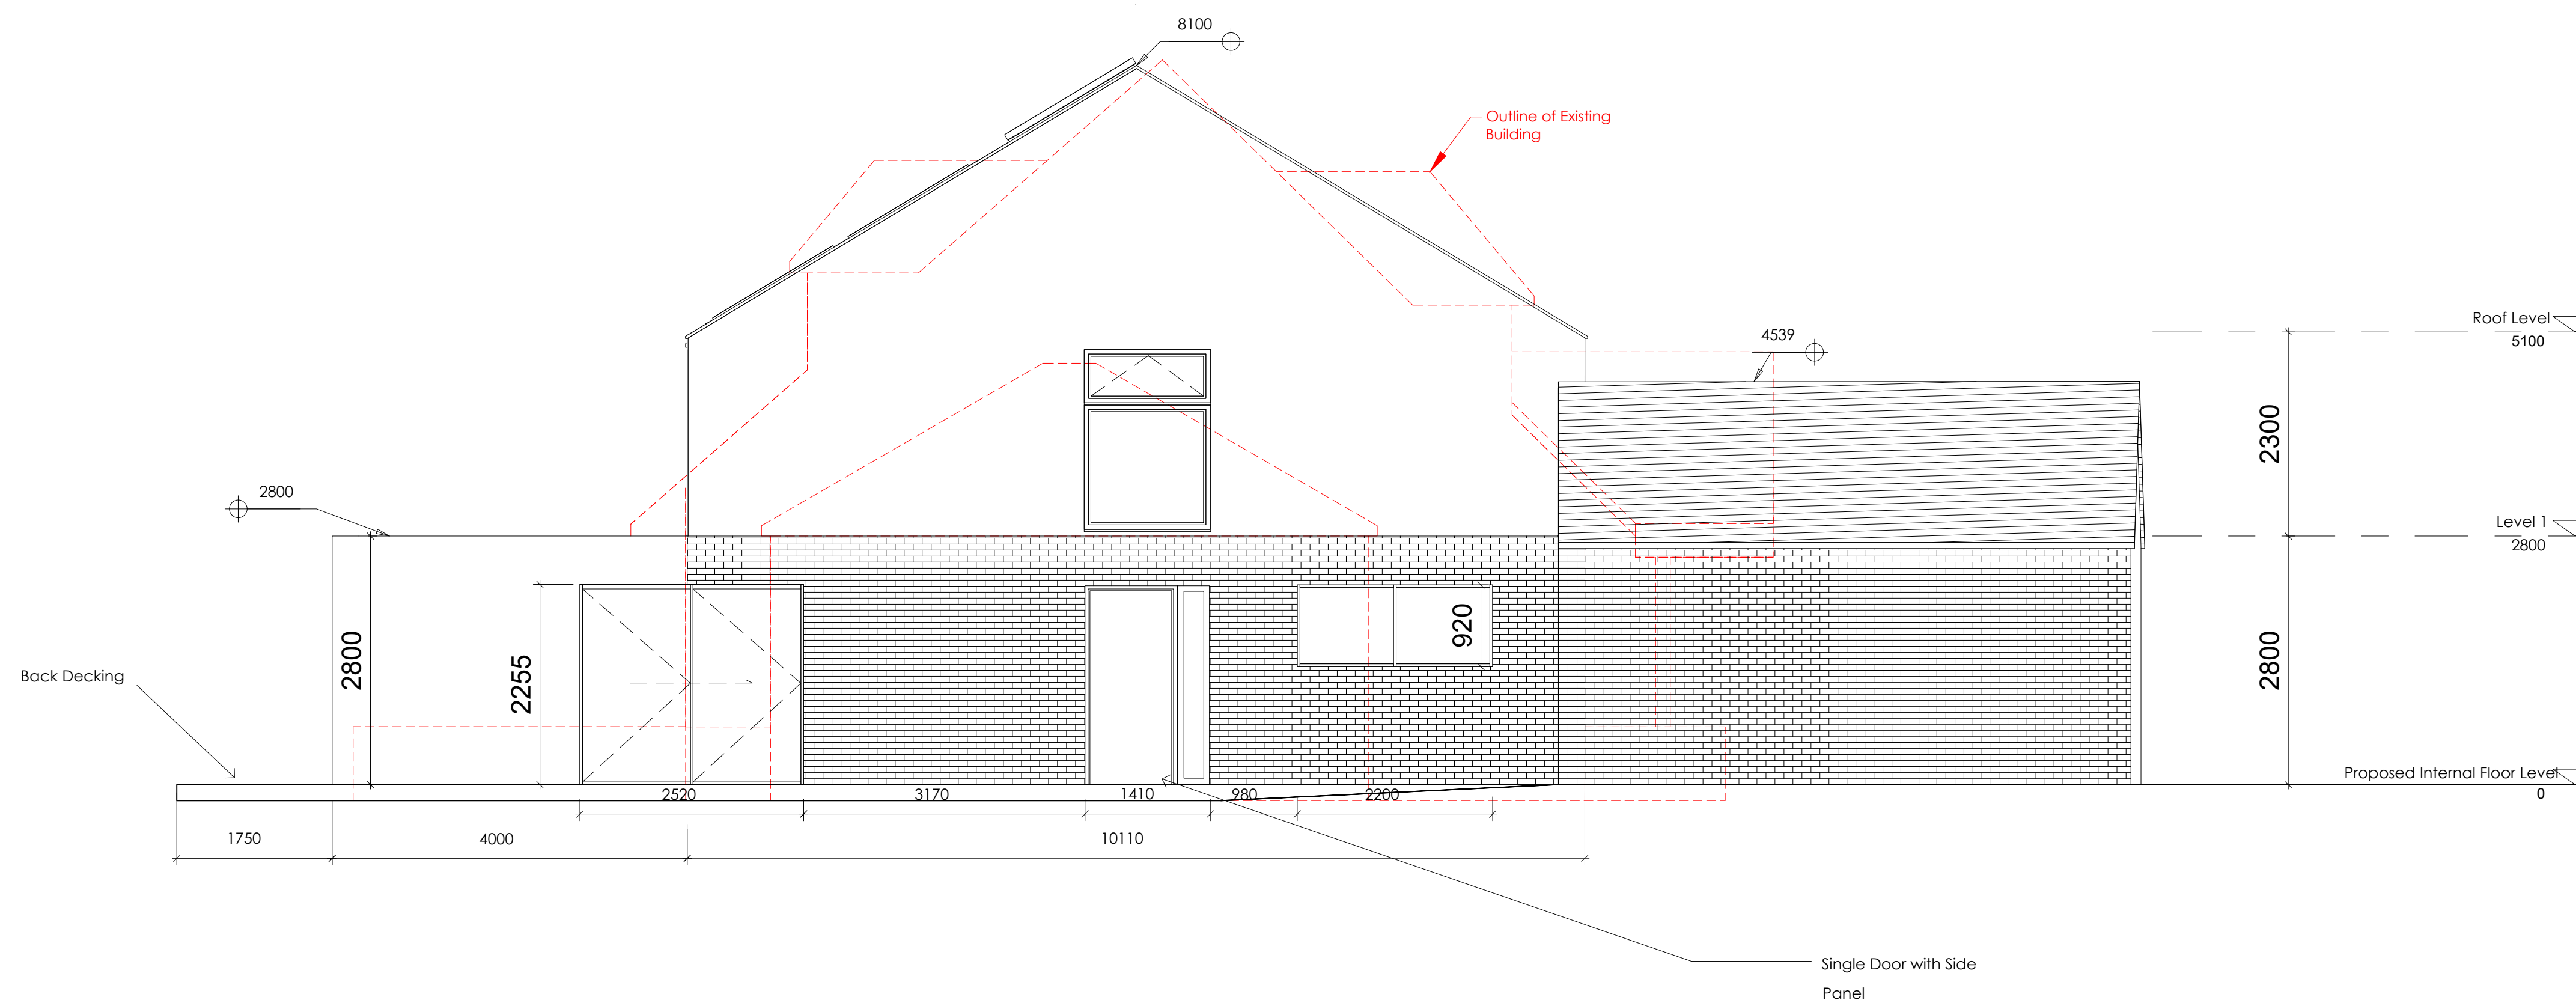

1 PROPOSED SIDE ELEVATION - EAST

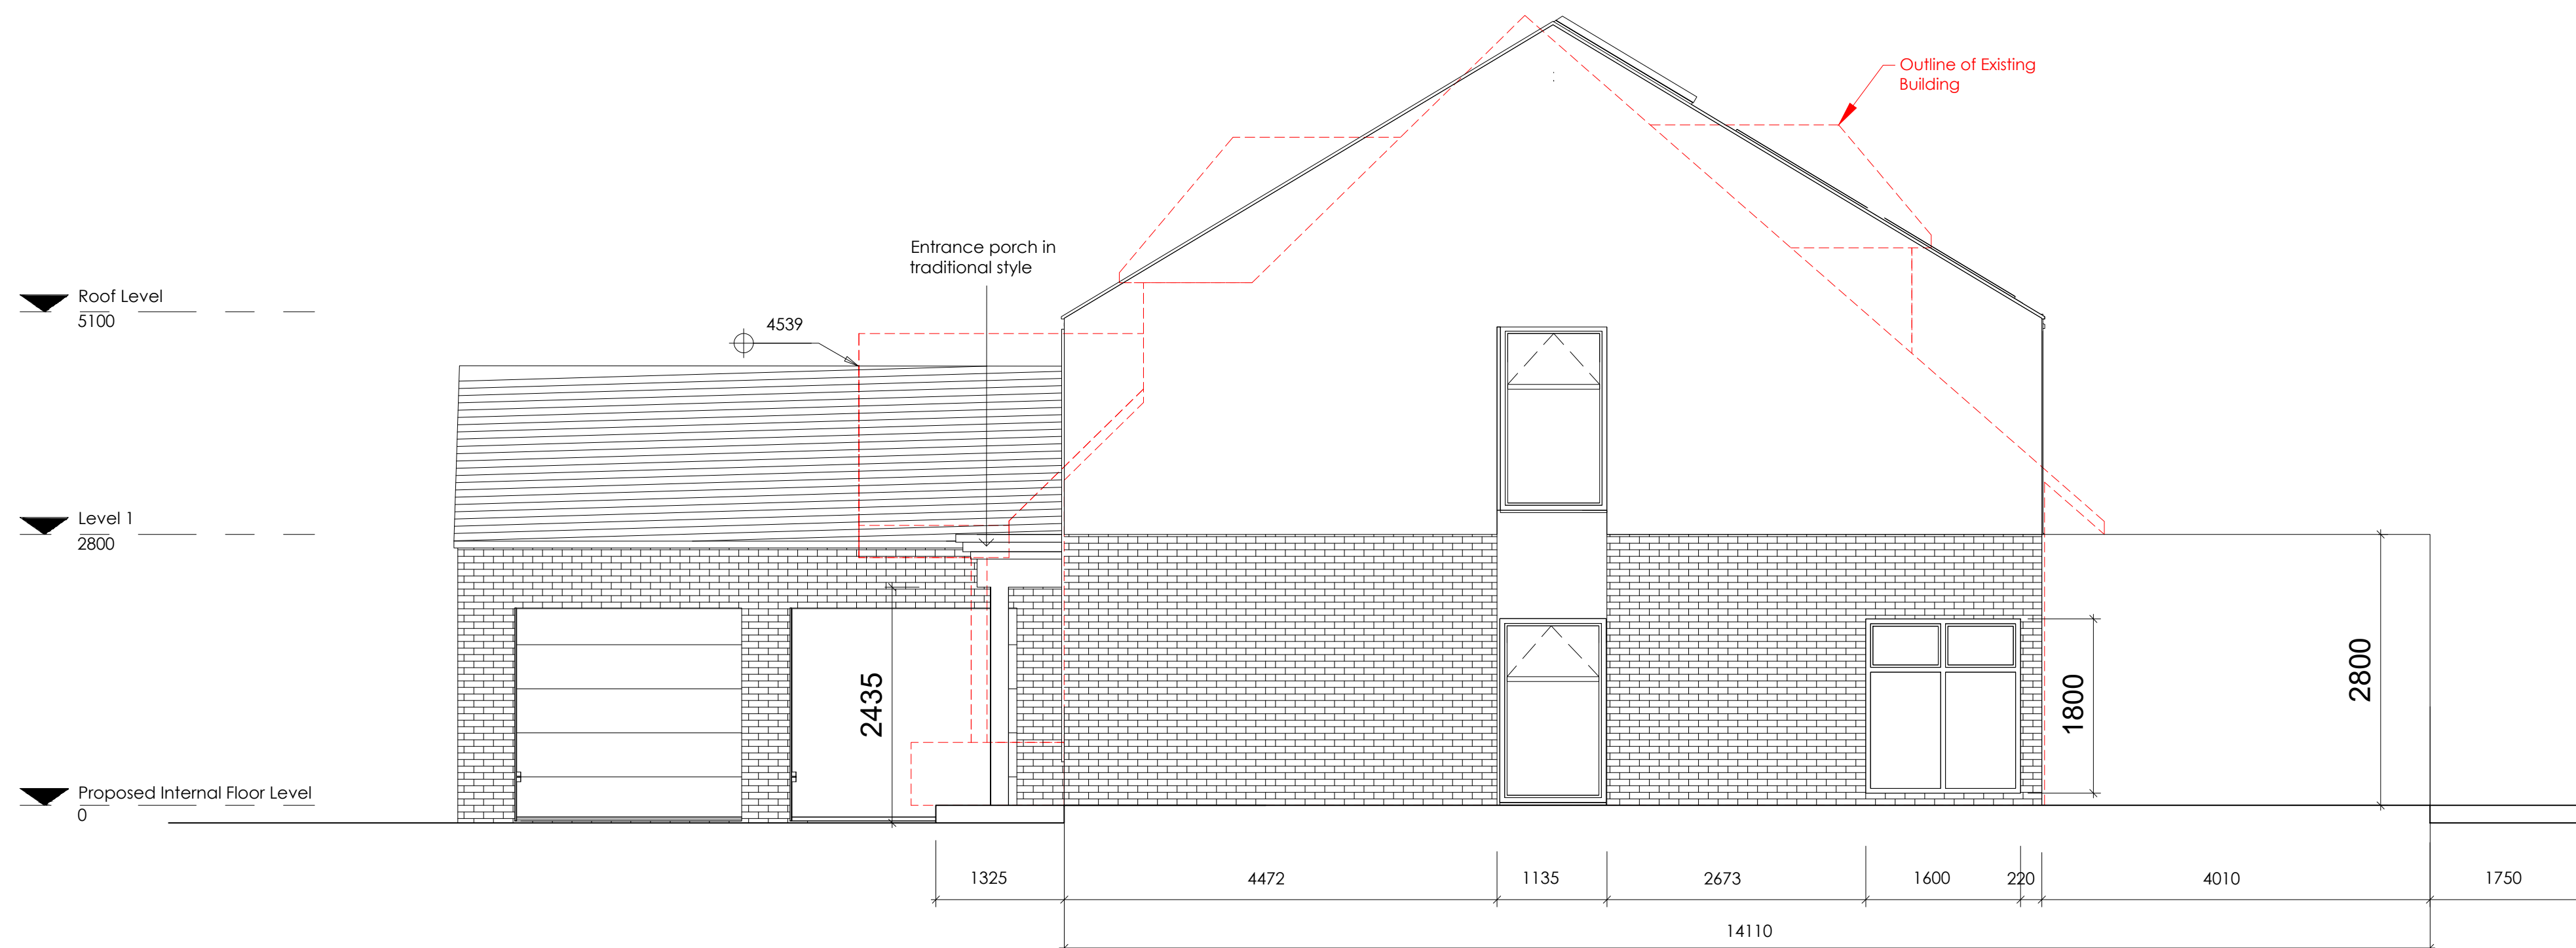 

2 PROPOSED SIDE ELEVATION - WEST

 

Rev C 30/06/2022 For Revised Planning Application

Rev B 20/02/2022 For Revised Planning Application

Rev A 20/09/2021 For Planning Application

KLC Architects RIBA
Architecture : Interiors : Space Planning : Design
250 YORK ROAD, BATTERSEA, LONDON
Tel: 02034758040 E: design@klc-architects.com


Client: Unicorn Services Ltd
190 Tulse Hill,
London SW2 3BU
020 8671 8780

Project: 5 Copse Wood Way


Title: Proposed Elevations
Job No: 222-XX

Scale: 1:50 @ A1 Date: 22-09-2021
Drawn by: WW Rev Date: 30-06-2022
Checked by: MK Rev by: KB
Drwg No: A207 Rev: C

Notes
© KLC Architects Ltd
This drawing is solely for the use of the intended recipient and is not to be passed in any form to a third party without our written consent
All errors and omissions to be reported to the Architect. All areas are approximate and subject to confirmation, Contractor to check all dimensions.
Site boundaries are approximate and are to be confirmed by Land Registry

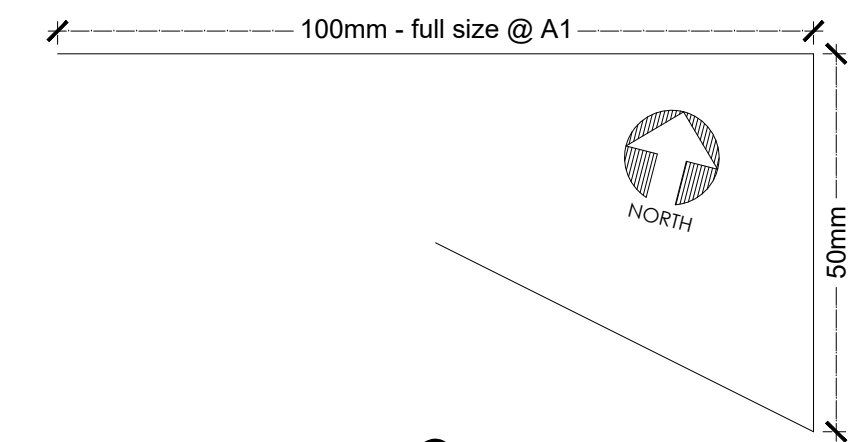

PLANNING

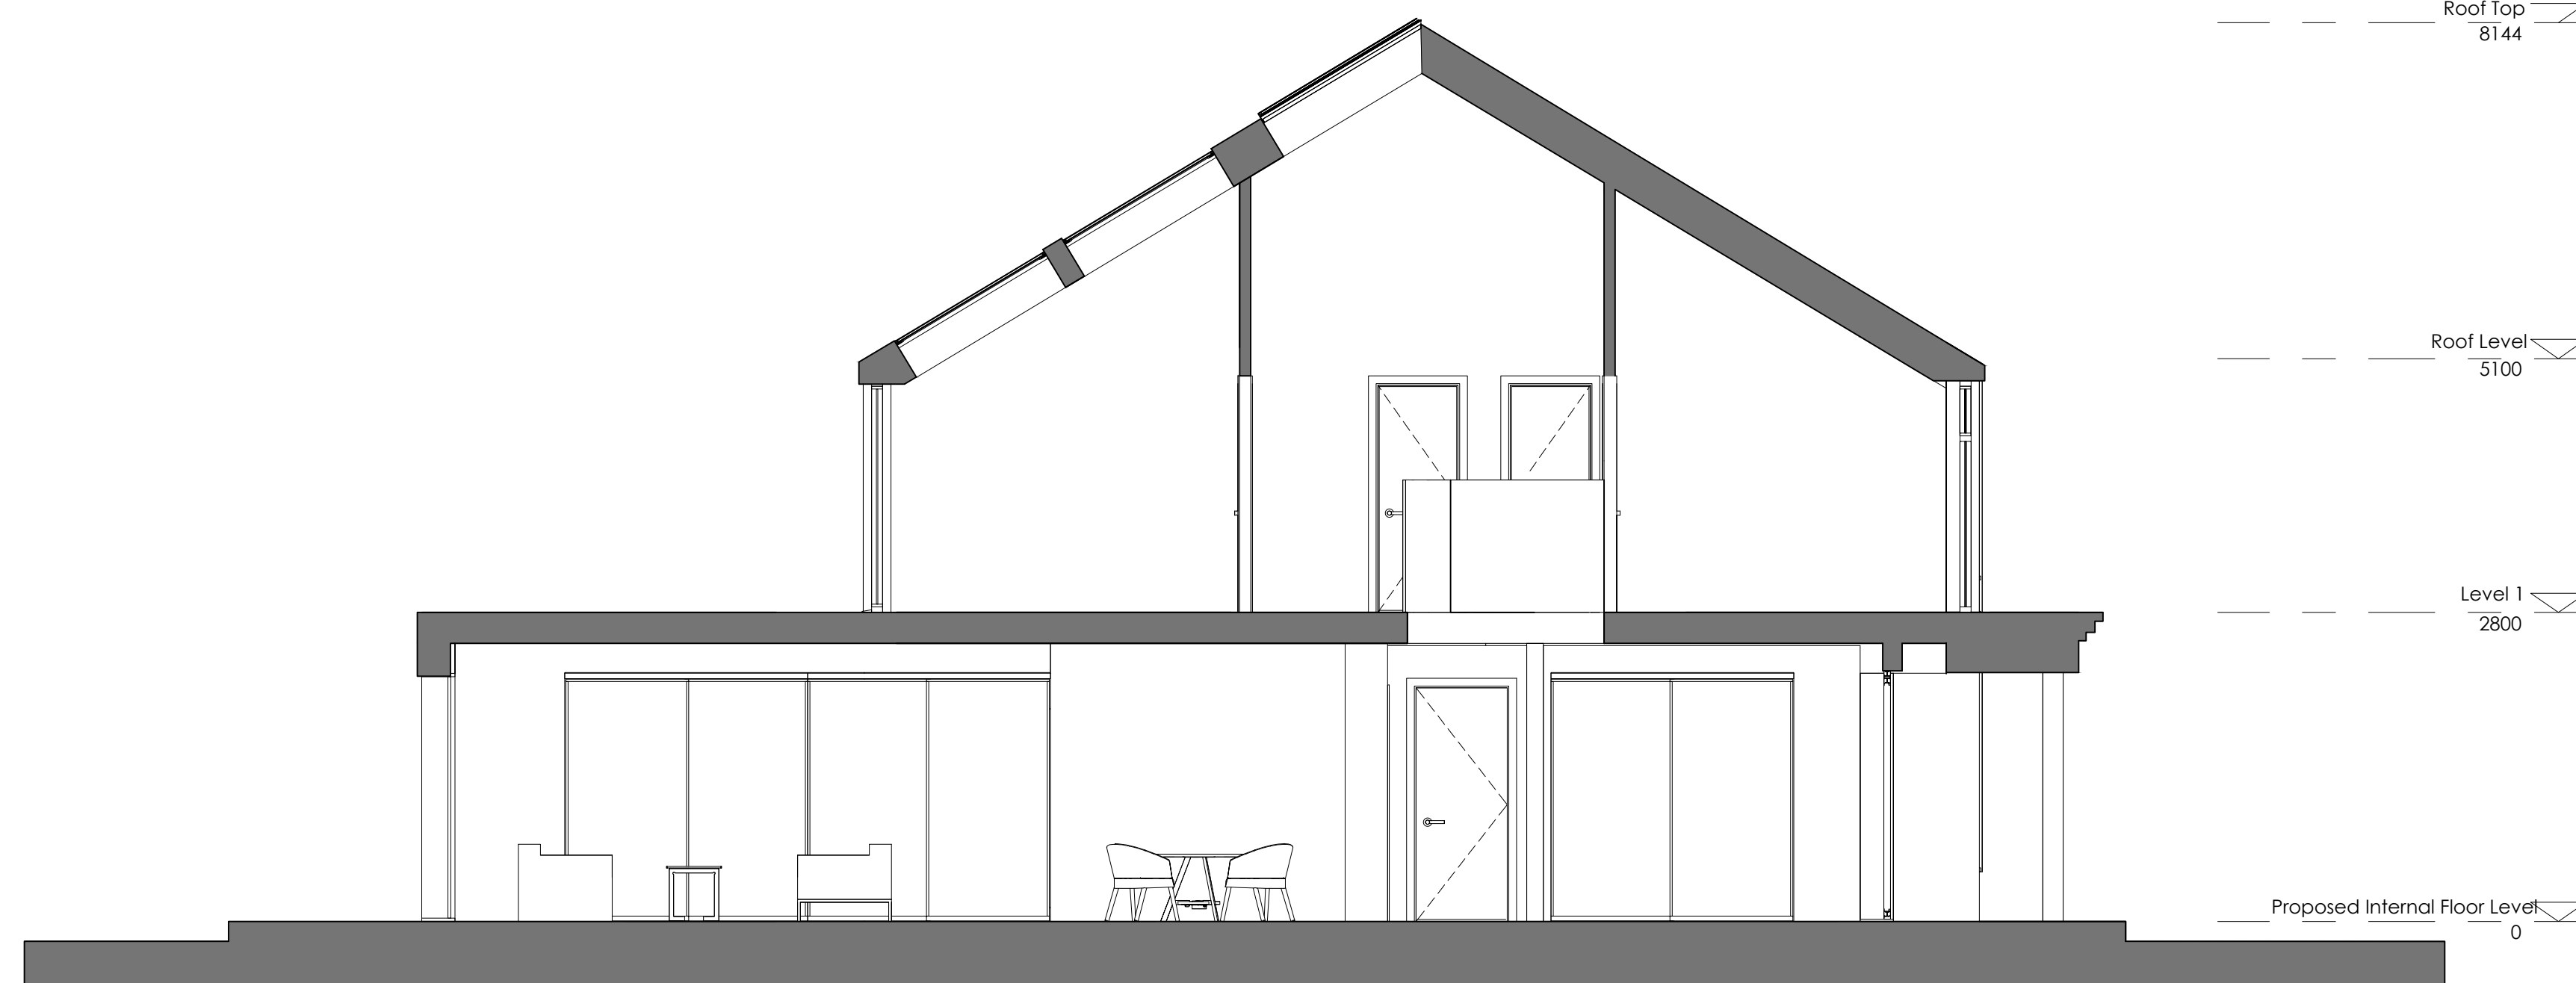

1 PROPOSED BUILDING SECTION NORTH - SOUTH



1 PROPOSED BUILDING SECTION WEST - EAST



Rev C 30/06/2022 For Revised Planning Application

Rev B 20/02/2022 For Revised Planning Application

Rev A 20/09/2021 For Planning Application

KLC Architects RIBA
Architecture : Interiors : Space Planning : Design
250 YORK ROAD, BATTERSEA, LONDON
Tel: 02034758040 E: design@klc-architects.com


Client: Unicorn Services Ltd
190 Tulse Hill,
London SW2 3BU
020 8671 8780

Project: 5 Copse Wood Way

Title: Proposed Sections
Job No: 222-XX

Scale: 1:50 @ A1 Date: 22-09-2021
Drawn by: WW Rev Date: 30-06-2022
Checked by: MK Rev by: KB
Drwg No: A208 Rev: C

Notes
© KLC Architects Ltd
This drawing is solely for the use of the intended recipient and is not to be passed in any form to a third party without our written consent
All errors and omissions to be reported to the Architect. All areas are approximate and subject to confirmation. Contractor to check all dimensions.
Site boundaries are approximate and are to be confirmed by Land Registry

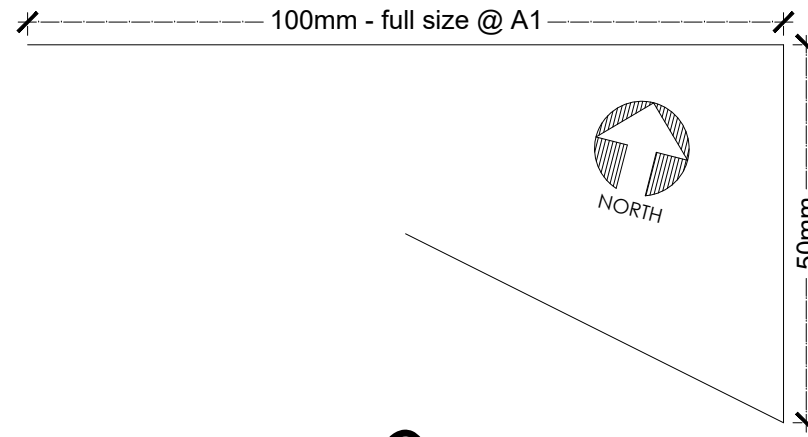

PLANNING




No.3 - Approved Planning

Hornbeam

PROPOSED STREET ELEVATION

No.5

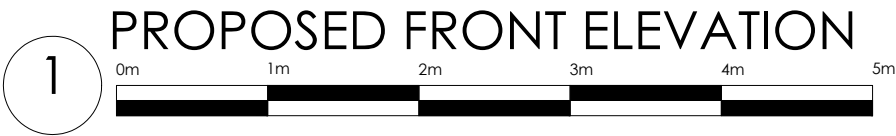


KLC Architects RIBA
Architecture : Interiors : Space Planning : Design
250 YORK ROAD, BATTERSEA, LONDON
Tel: 02034758040 E: design@klc-architects.com

Client: Unicorn Services Ltd
190 Tulse Hill,
London SW2 3BU
020 8671 8780

Project: 5 Cope Wood Way

Title: Proposed Street Elevation
Job No: 222-XX


Scale: 1:50 @ A1 Date: 22-09-2021
Drawn by: WW Rev Date: 30-06-2022
Checked by: MK Rev by: KB
Drwg No: A209 Rev:

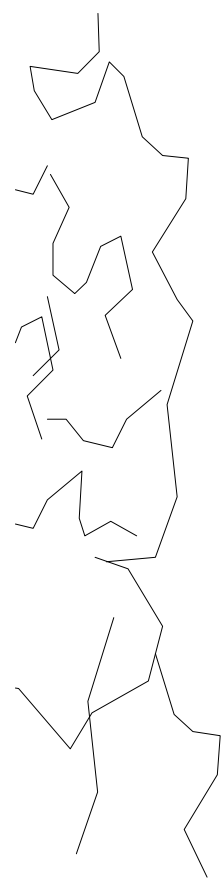

1 PROPOSED FRONT ELEVATION

No.5

Notes
© KLC Architects Ltd
This drawing is solely for the use of the intended recipient and is not to be passed in any form to a third party without our written consent
All errors and omissions to be reported to the Architect. All areas are approximate and subject to confirmation, Contractor to check all dimensions.
Site boundaries are approximate and are to be confirmed by Land Registry

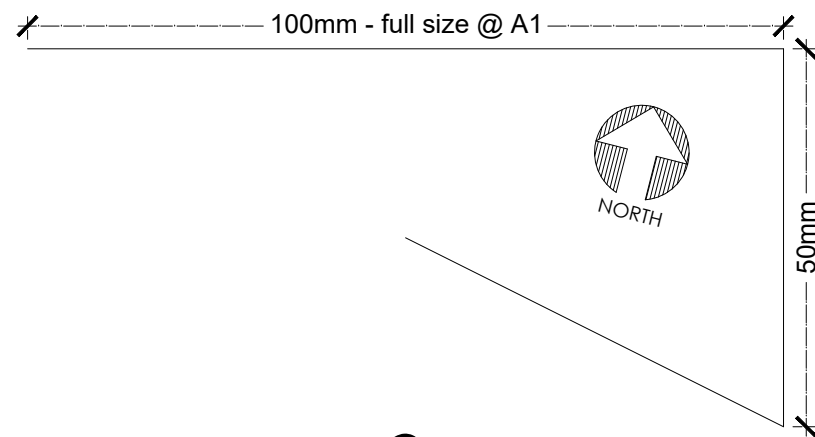

PLANNING

KLC Architects RIBA
Architecture : Interiors : Space Planning : Design
250 YORK ROAD, BATTERSEA, LONDON
Tel: 02034758040 E: design@klc-architects.com

Client: Unicorn Services Ltd
190 Tulse Hill,
London SW2 3BU
020 8671 8780


Project: 5 Cope Wood Way

Title: Proposed Street Elevation
Job No: 222-XX

Scale: 1:50 @ A1 Date: 22-09-2021
Drawn by: WW Rev Date: 30-06-2022
Checked by: MK Rev by: KB
Drwg No: A209 Rev:

COPSE WOOD WAY

7

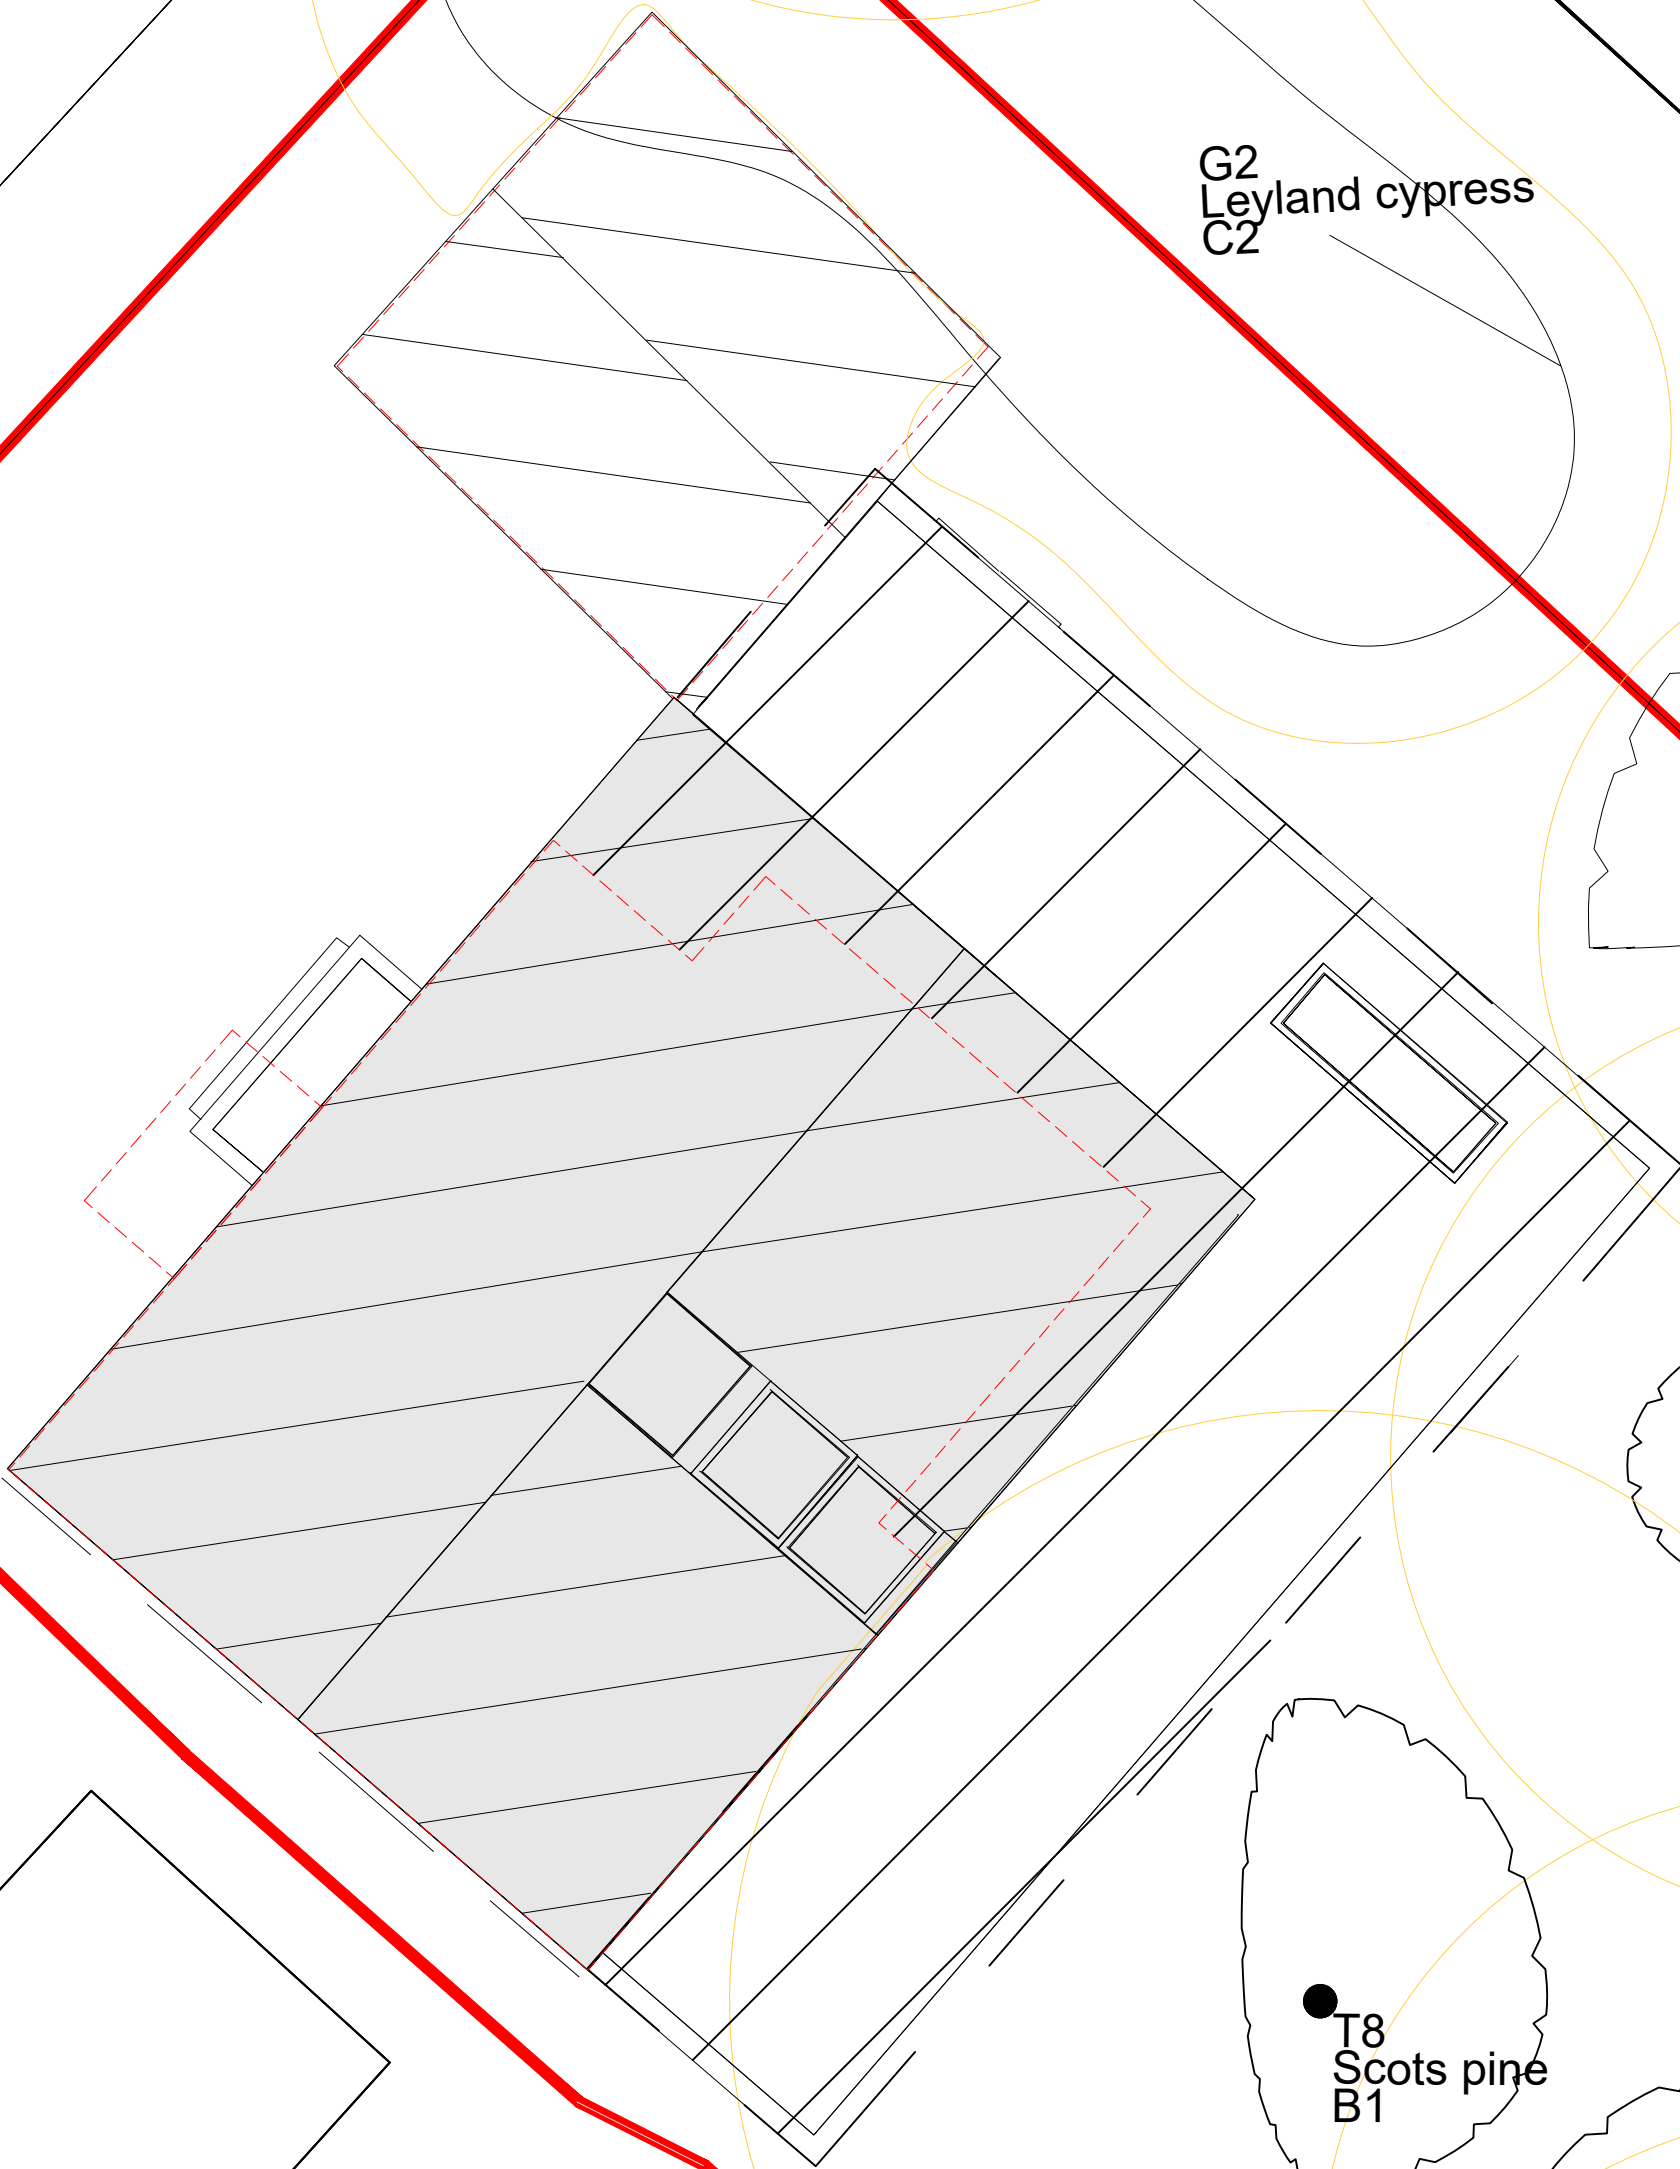

T1
Hornbeam
B1

G2
Leyland cypress
C2

T3
Silver birch
C1

New Replacement
Dwelling

G4
B2
Hornbeam

T6
Scots pine
B2

T5
Oak
B2

G7
B2
Hornbeam


T8
Scots pine
B1

T9
Scots pine
B1

G11
Hornbeam
B2

T10
Scots pine
B1

Notes
© KLC Architects Ltd
This drawing is solely for the use of the intended recipient and is not to be passed in any form to a third party without our written consent
All errors and omissions to be reported to the Architect. All areas are approximate and subject to confirmation, Contractor to check all dimensions.
Site boundaries are approximate and are to be confirmed by Land Registry

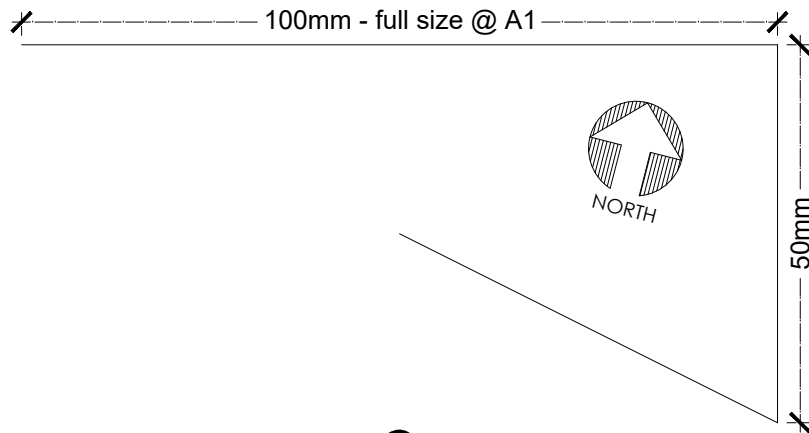

PLANNING

KLC Architects RIBA
Architecture : Interiors : Space Planning : Design
250 YORK ROAD, BATTERSEA, LONDON
Tel: 02034758040 E: design@klc-architects.com

Client: Unicorn Services Ltd
190 Tulse Hill,
London SW2 3BU
020 8671 8780

Project: 5 Copse Wood Way

Title: Proposed Site Plan
Job No: 222-XX

Scale: 1:50 @ A1	Date: 22-09-2021
Drawn by: WW	Rev Date: 30-06-2022
Checked by: MK	Rev by: KB
Drwg No: A211	Rev:


Notes
© KLC Architects Ltd
This drawing is solely for the use of the intended recipient and is not to be passed in any form to a third party without our written consent
All errors and omissions to be reported to the Architect.
All areas are approximate and subject to confirmation, Contractor to check all dimensions.
Site boundaries are approximate and are to be confirmed by Land Registry

100mm - full size @ A1



50mm

PLANNING

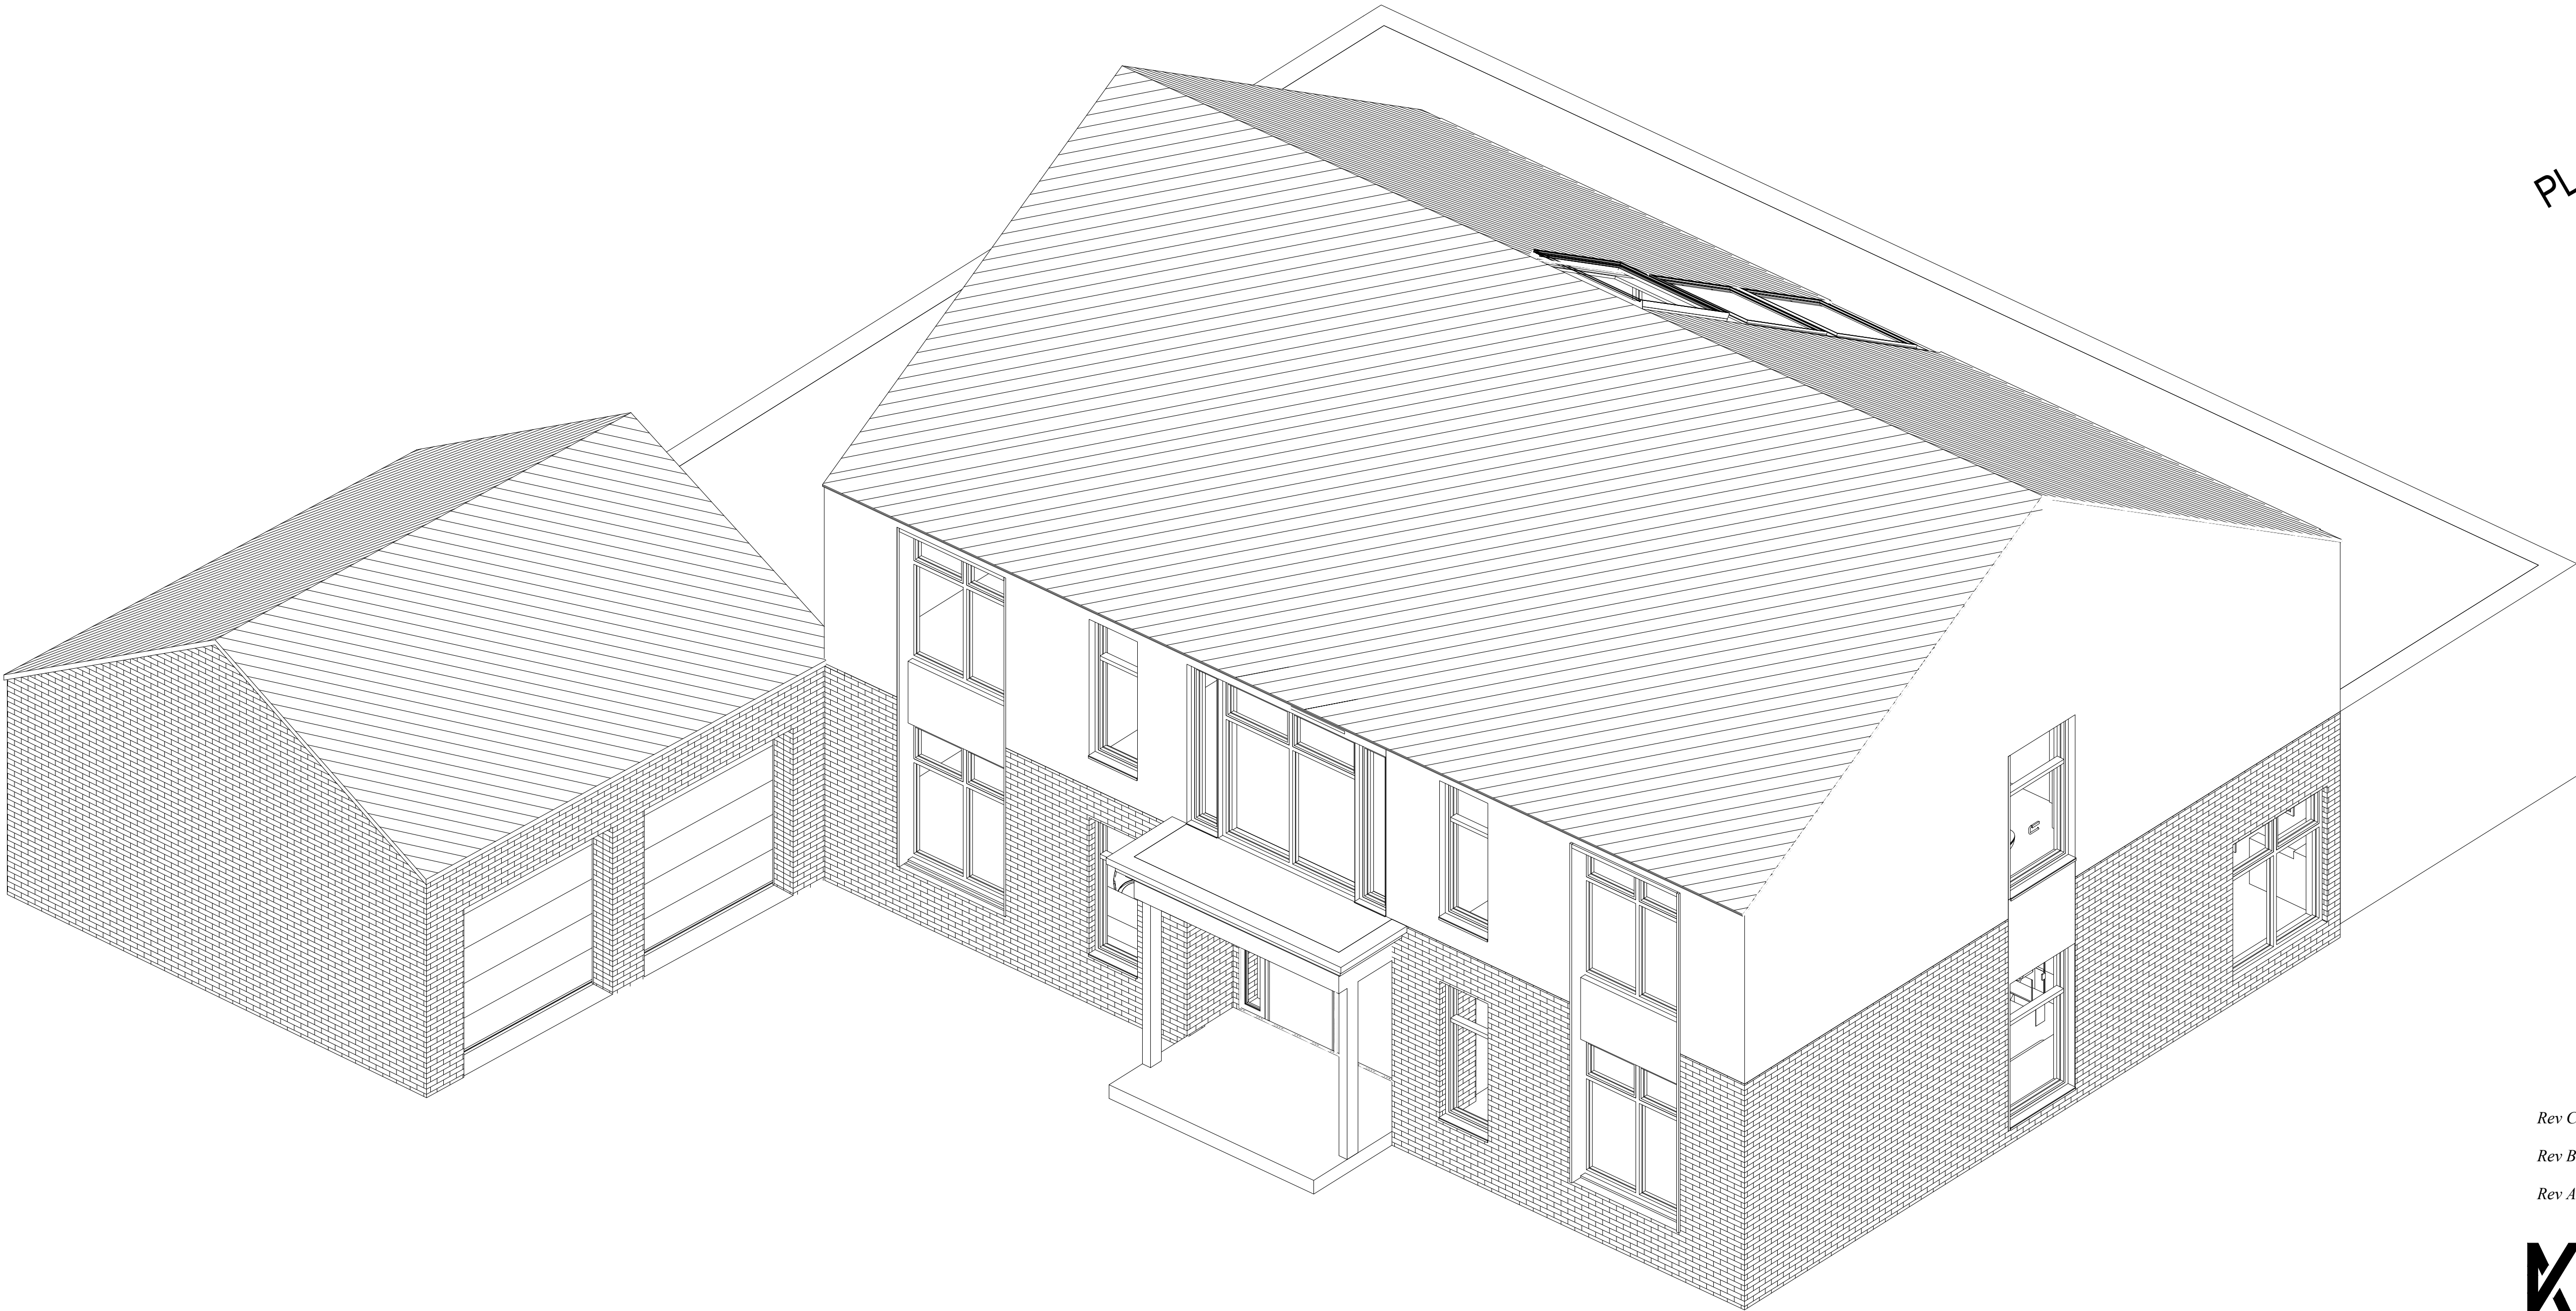

Rev C 30/06/2022 For Revised Planning Application

Rev B 20/02/2022 For Revised Planning Application

Rev A 20/09/2021 For Planning Application

KLC Architects RIBA
Architecture : Interiors : Space Planning : Design
250 YORK ROAD, BATTERSEA, LONDON
Tel: 02034758040 E: design@klc-architects.com

Client: Unicorn Services Ltd
190 Tulse Hill,
London SW2 3BU
020 8671 8780

Project: 5 Copse Wood Way

Title: 3D View
Job No: 222-XX

Scale: @ A1	Date: 22-09-2021
Drawn by: WW	Rev Date: 30-06-2022
Checked by: MK	Rev by: KB
Drwg No: A409	Rev: C


1

Proposed 3D front view



1 Proposed 3D back view

Notes
© KLC Architects Ltd
This drawing is solely for the use of the intended recipient and is not to be passed in any form to a third party without our written consent
All errors and omissions to be reported to the Architect.
All areas are approximate and subject to confirmation, Contractor to check all dimensions.
Site boundaries are approximate and are to be confirmed by Land Registry

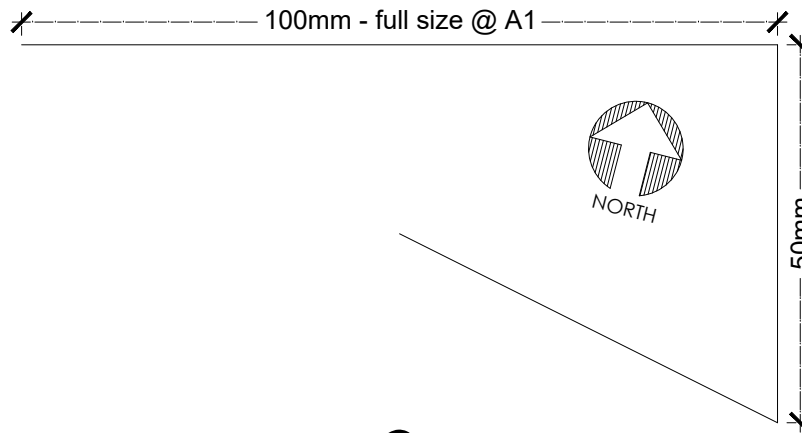

PLANNING

Rev C 30/06/2022 For Revised Planning Application

Rev B 20/02/2022 For Revised Planning Application

Rev A 20/09/2021 For Planning Application

KLC Architects RIBA
Architecture : Interiors : Space Planning : Design
250 YORK ROAD, BATTERSEA, LONDON
Tel: 02034758040 E: design@klc-architects.com


Client: Unicorn Services Ltd
190 Tulse Hill,
London SW2 3BU
020 8671 8780

Project: 5 Copse Wood Way


Title: 3D View
Job No: 222-XX

Scale: @ A1	Date: 22-09-2021
Drawn by: WW	Rev Date: 30-06-2022
Checked by: MK	Rev by: KB
Drwg No: A410	Rev: C

Notes
© KLC Architects Ltd
This drawing is solely for the use of the intended recipient and is not to be passed in any form to a third party without our written consent
All errors and omissions to be reported to the Architect.
All areas are approximate and subject to confirmation, Contractor to check all dimensions.
Site boundaries are approximate and are to be confirmed by Land Registry

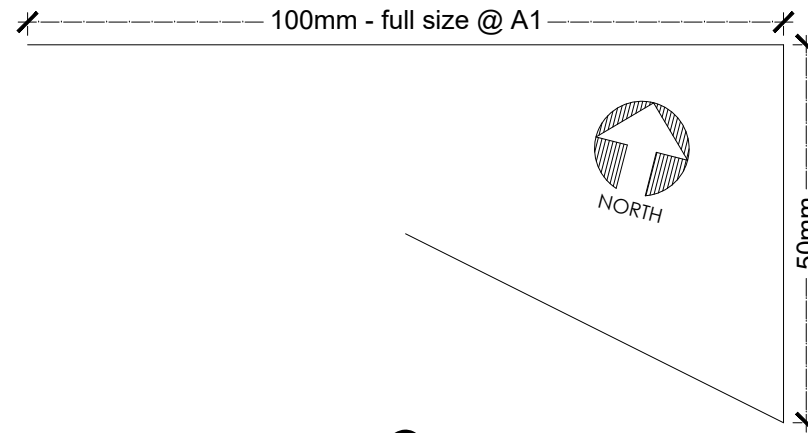

PLANNING

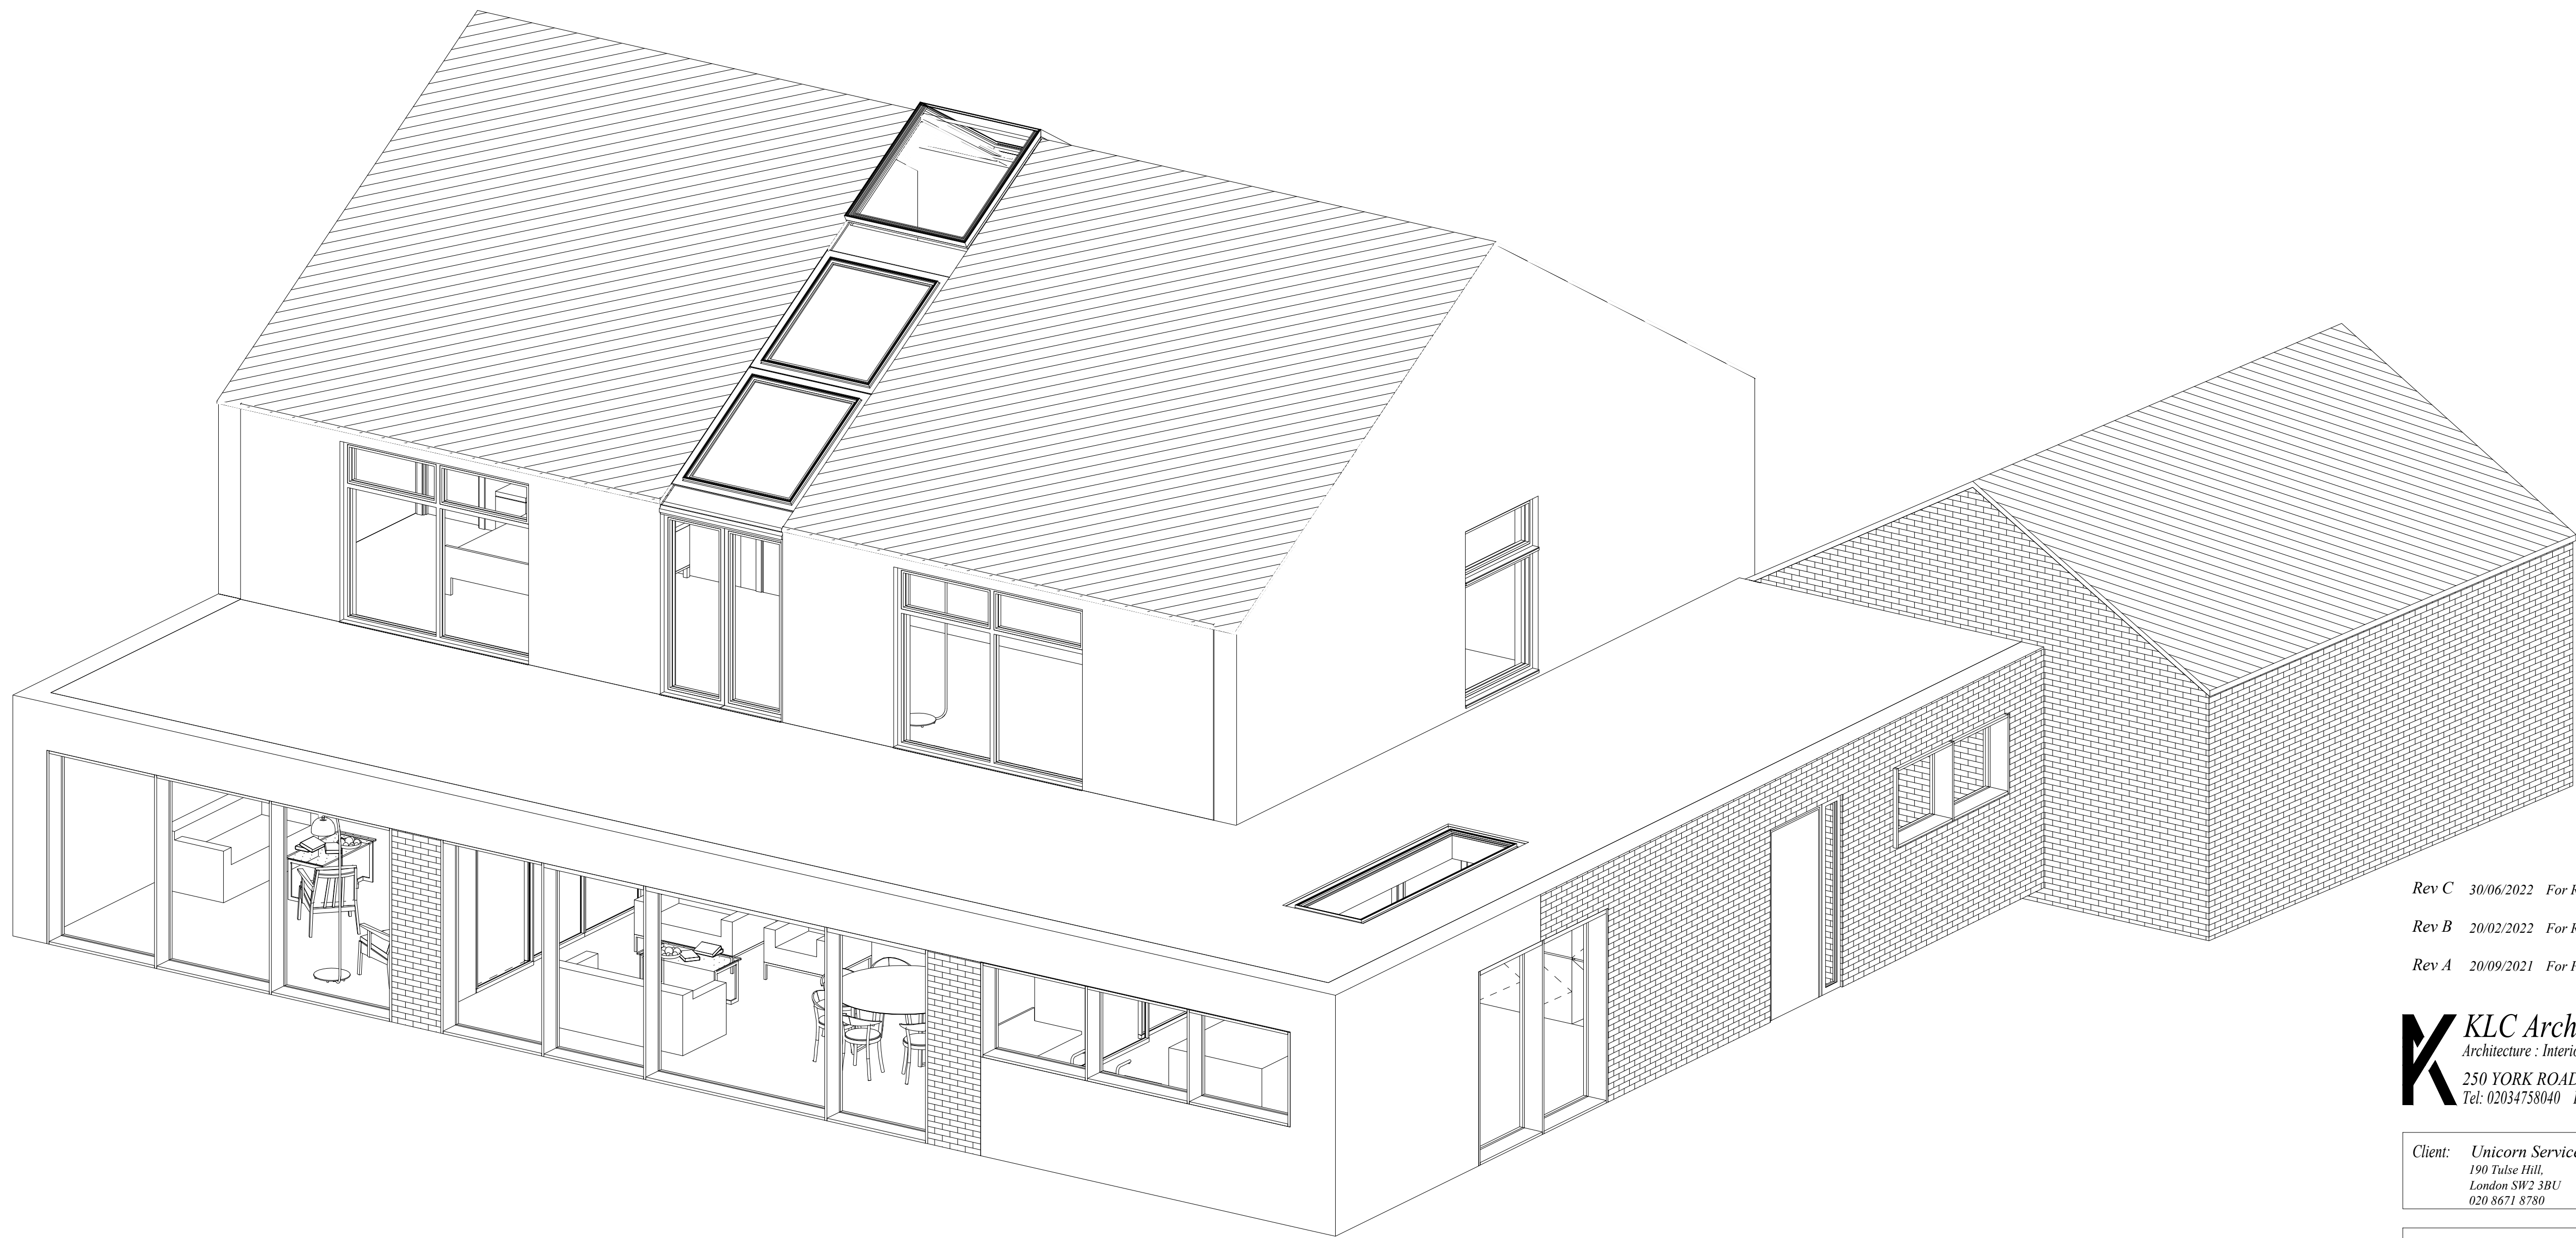

Rev C 30/06/2022 For Revised Planning Application

Rev B 20/02/2022 For Revised Planning Application

Rev A 20/09/2021 For Planning Application

KLC Architects RIBA
Architecture : Interiors : Space Planning : Design
250 YORK ROAD, BATTERSEA, LONDON
Tel: 02034758040 E: design@klc-architects.com

Client: Unicorn Services Ltd
190 Tulse Hill,
London SW2 3BU
020 8671 8780

Project: 5 Copse Wood Way


Title: 3D View
Job No: 222-XX

Scale: @ A1	Date: 22-09-2021
Drawn by: WW	Rev Date: 30-06-2022
Checked by: MK	Rev by: KB
Drwg No: A411	Rev: C

1

Proposed 3D back view -East

Notes
© KLC Architects Ltd
This drawing is solely for the use of the intended recipient and is not to be passed in any form to a third party without our written consent
All errors and omissions to be reported to the Architect. All areas are approximate and subject to confirmation, Contractor to check all dimensions.
Site boundaries are approximate and are to be confirmed by Land Registry

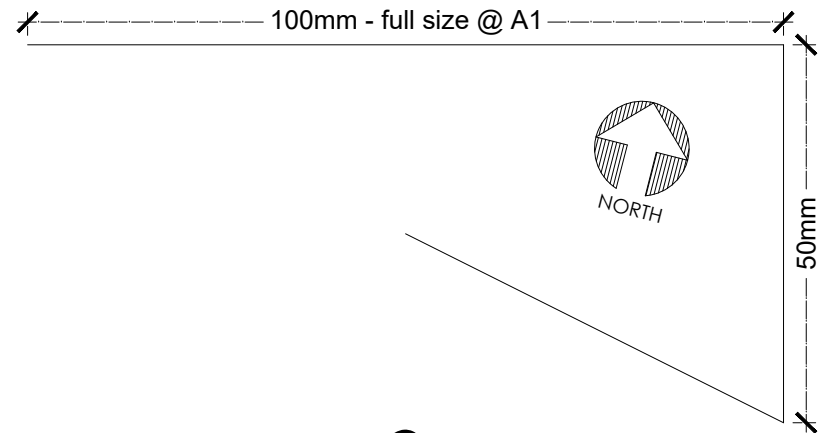

PLANNING



1 Proposed 3D front view -East

Rev C 30/06/2022 For Revised Planning Application

Rev B 20/02/2022 For Revised Planning Application

Rev A 20/09/2021 For Planning Application

KLC Architects RIBA
Architecture : Interiors : Space Planning : Design
250 YORK ROAD, BATTERSEA, LONDON
Tel: 02034758040 E: design@klc-architects.com

Client: Unicorn Services Ltd
190 Tulse Hill,
London SW2 3BU
020 8671 8780

Project: 5 Cope Wood Way

Title: 3D View
Job No: 222-XX

Scale: @A1	Date: 22-09-2021
Drawn by: WW	Rev Date: 30-06-2022
Checked by: MK	Rev by: KB
Drwg No: A412	Rev: C