




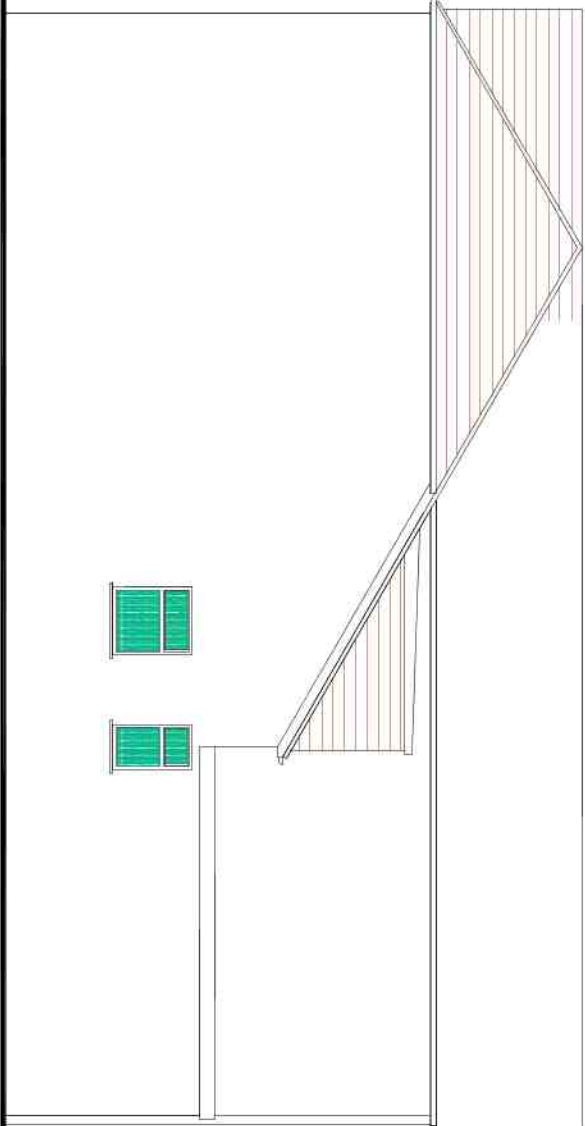


Proposed End Elevation

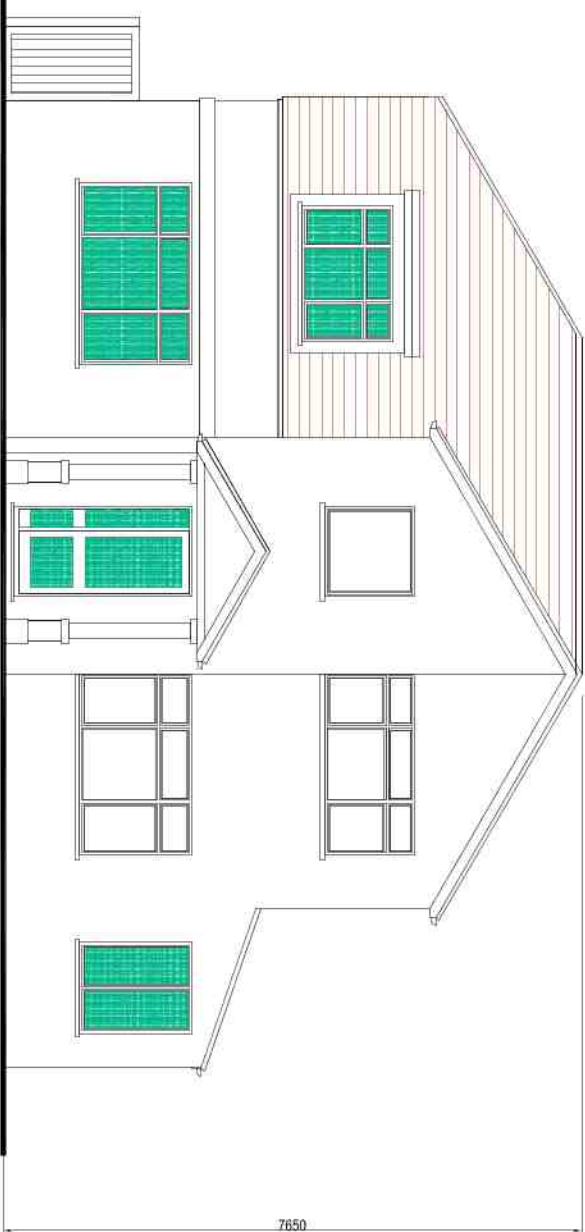


Proposed Front Elevation

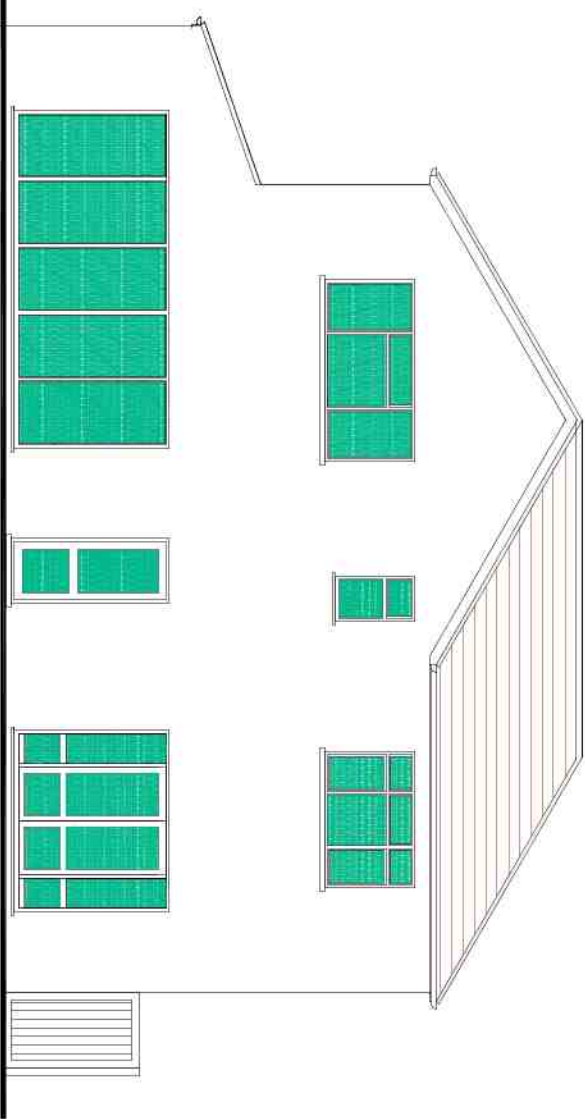


Proposed Rear Elevation

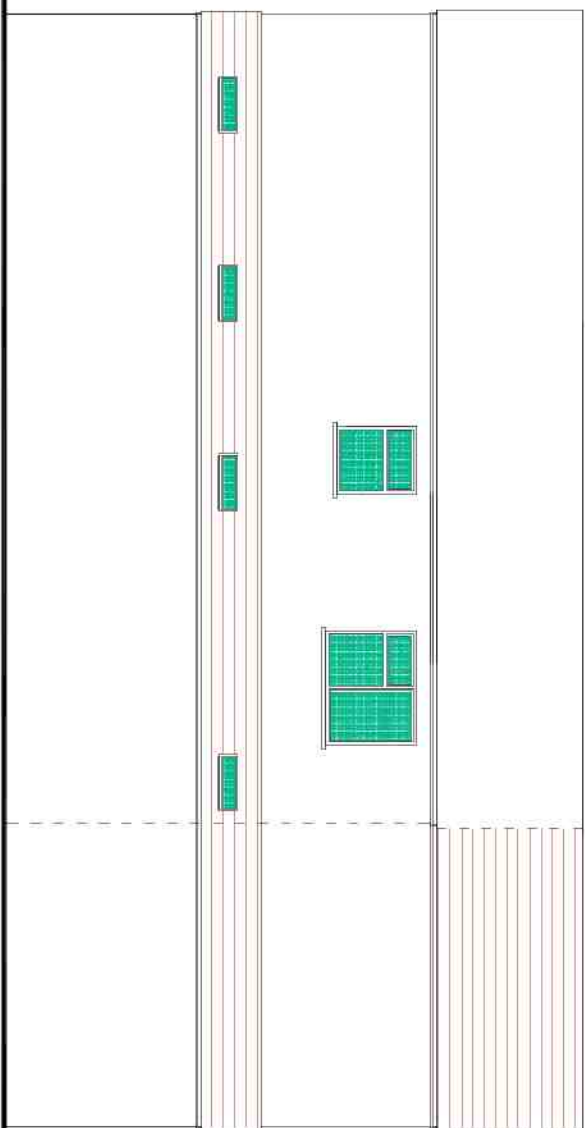




Proposed End Elevation

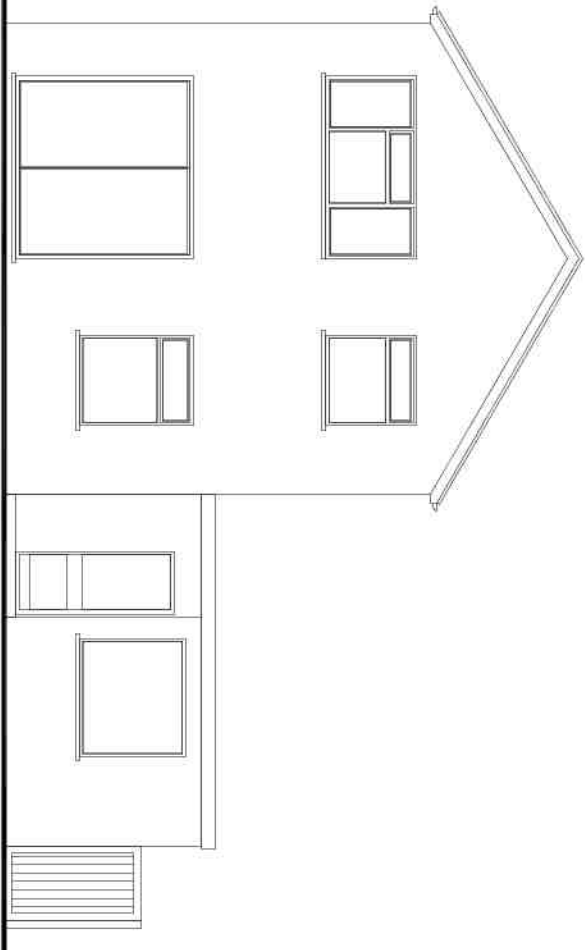


Existing Rear Elevation

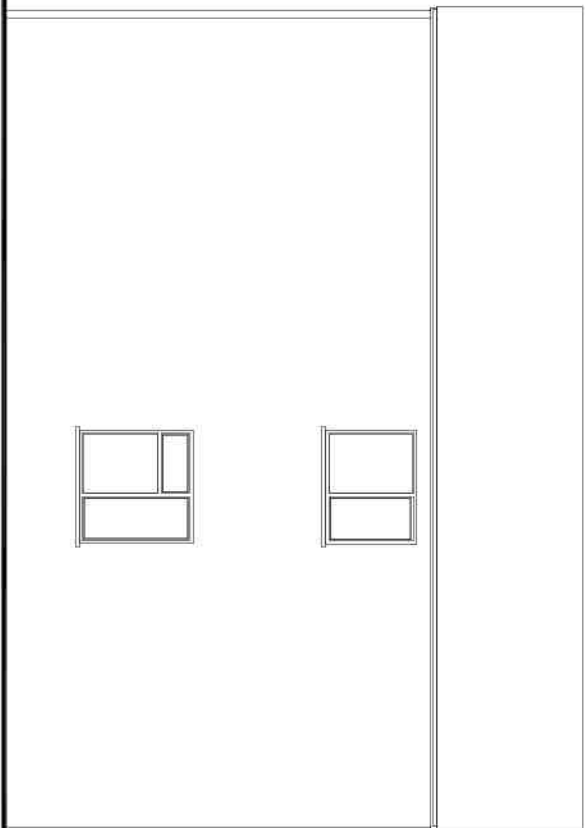


Existing End Elevation

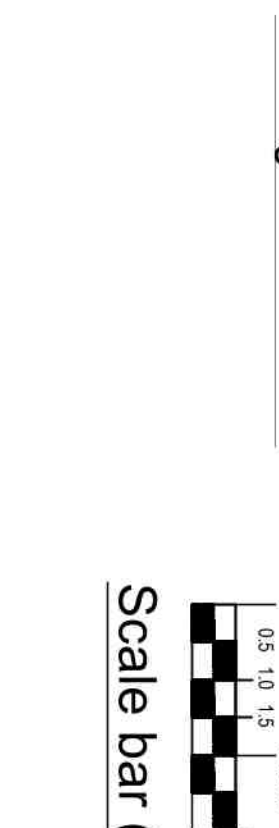 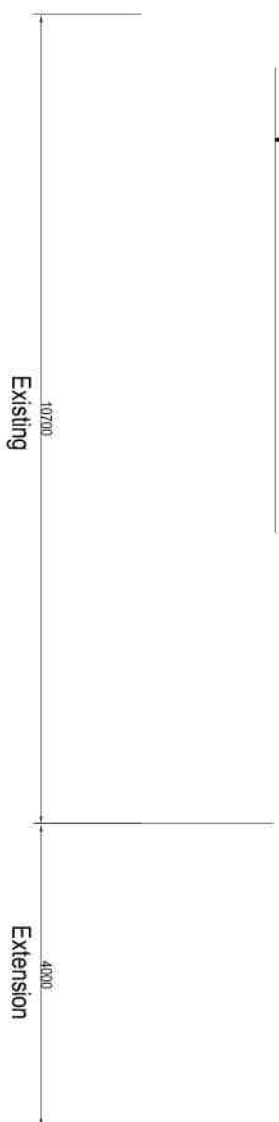

Scale bar (1:100)

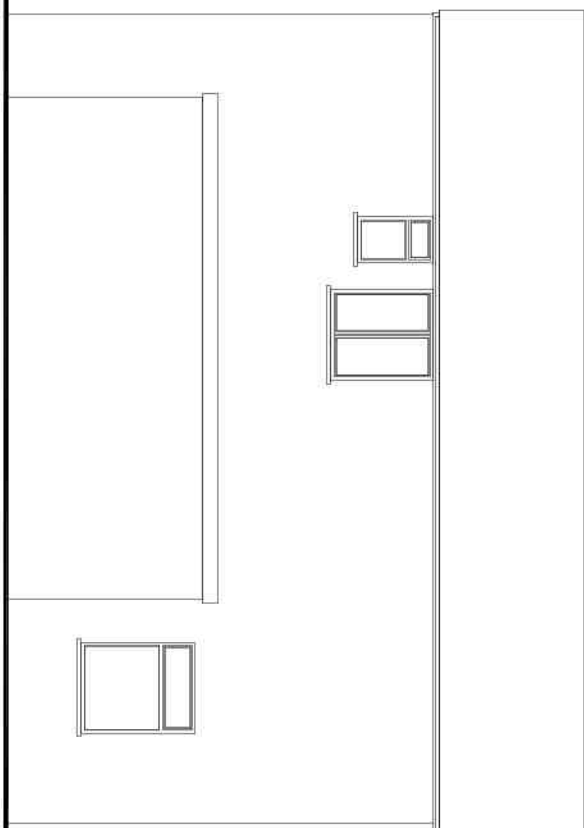

Existing End Elevation

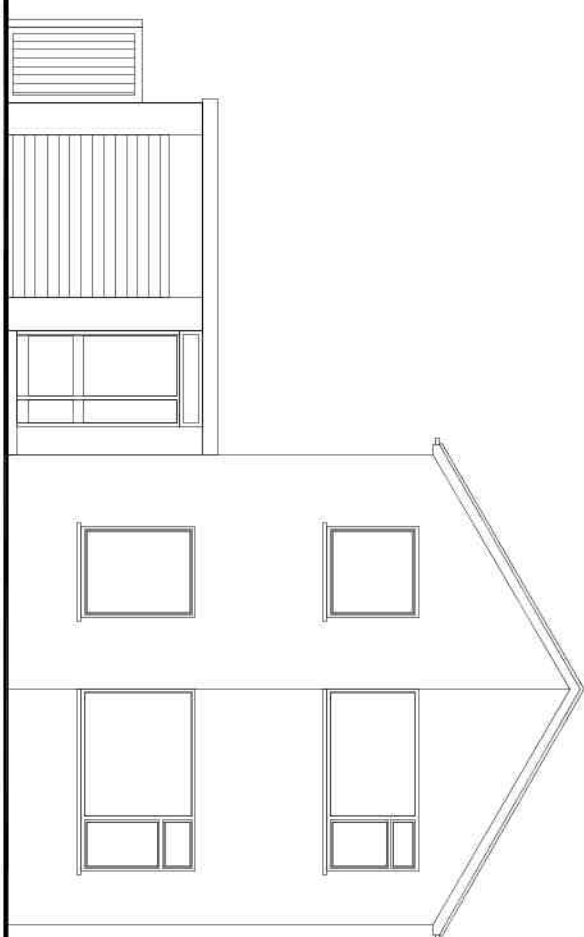

Existing Front Elevation

Notes:

Do not scale this drawing.

Copyright of this drawing belongs to MJO Architecture.

No copying is permitted without the written consent of the company.

Contractor to inform MJO Architecture of any proposed changes or any subsequent variation.

No responsibility is accepted by MJO Architecture for any consequences arising from unintentional mistakes on this drawing.

MJO Architecture accepts no responsibility for any structural building, and calculations for all structural design.

Revision	Date	Description
1		
m.j.o. architecture		
22 Alifan Park, Sheikh Mujibur Rahman Road, Q17, Dhaka 1215, Bangladesh		
Tel: 020 8571 3967 Fax: 020 8574 2766		
Name: Salman Rizvi		
Site: 22 Welford Road, Northwood HA6 3NT		
Title: Existing and Proposed Elevations		
Scale: 1:100	Date: July, 2018	
on A1 paper		
Drawn by: 1518/AT/PL02	Key: E	