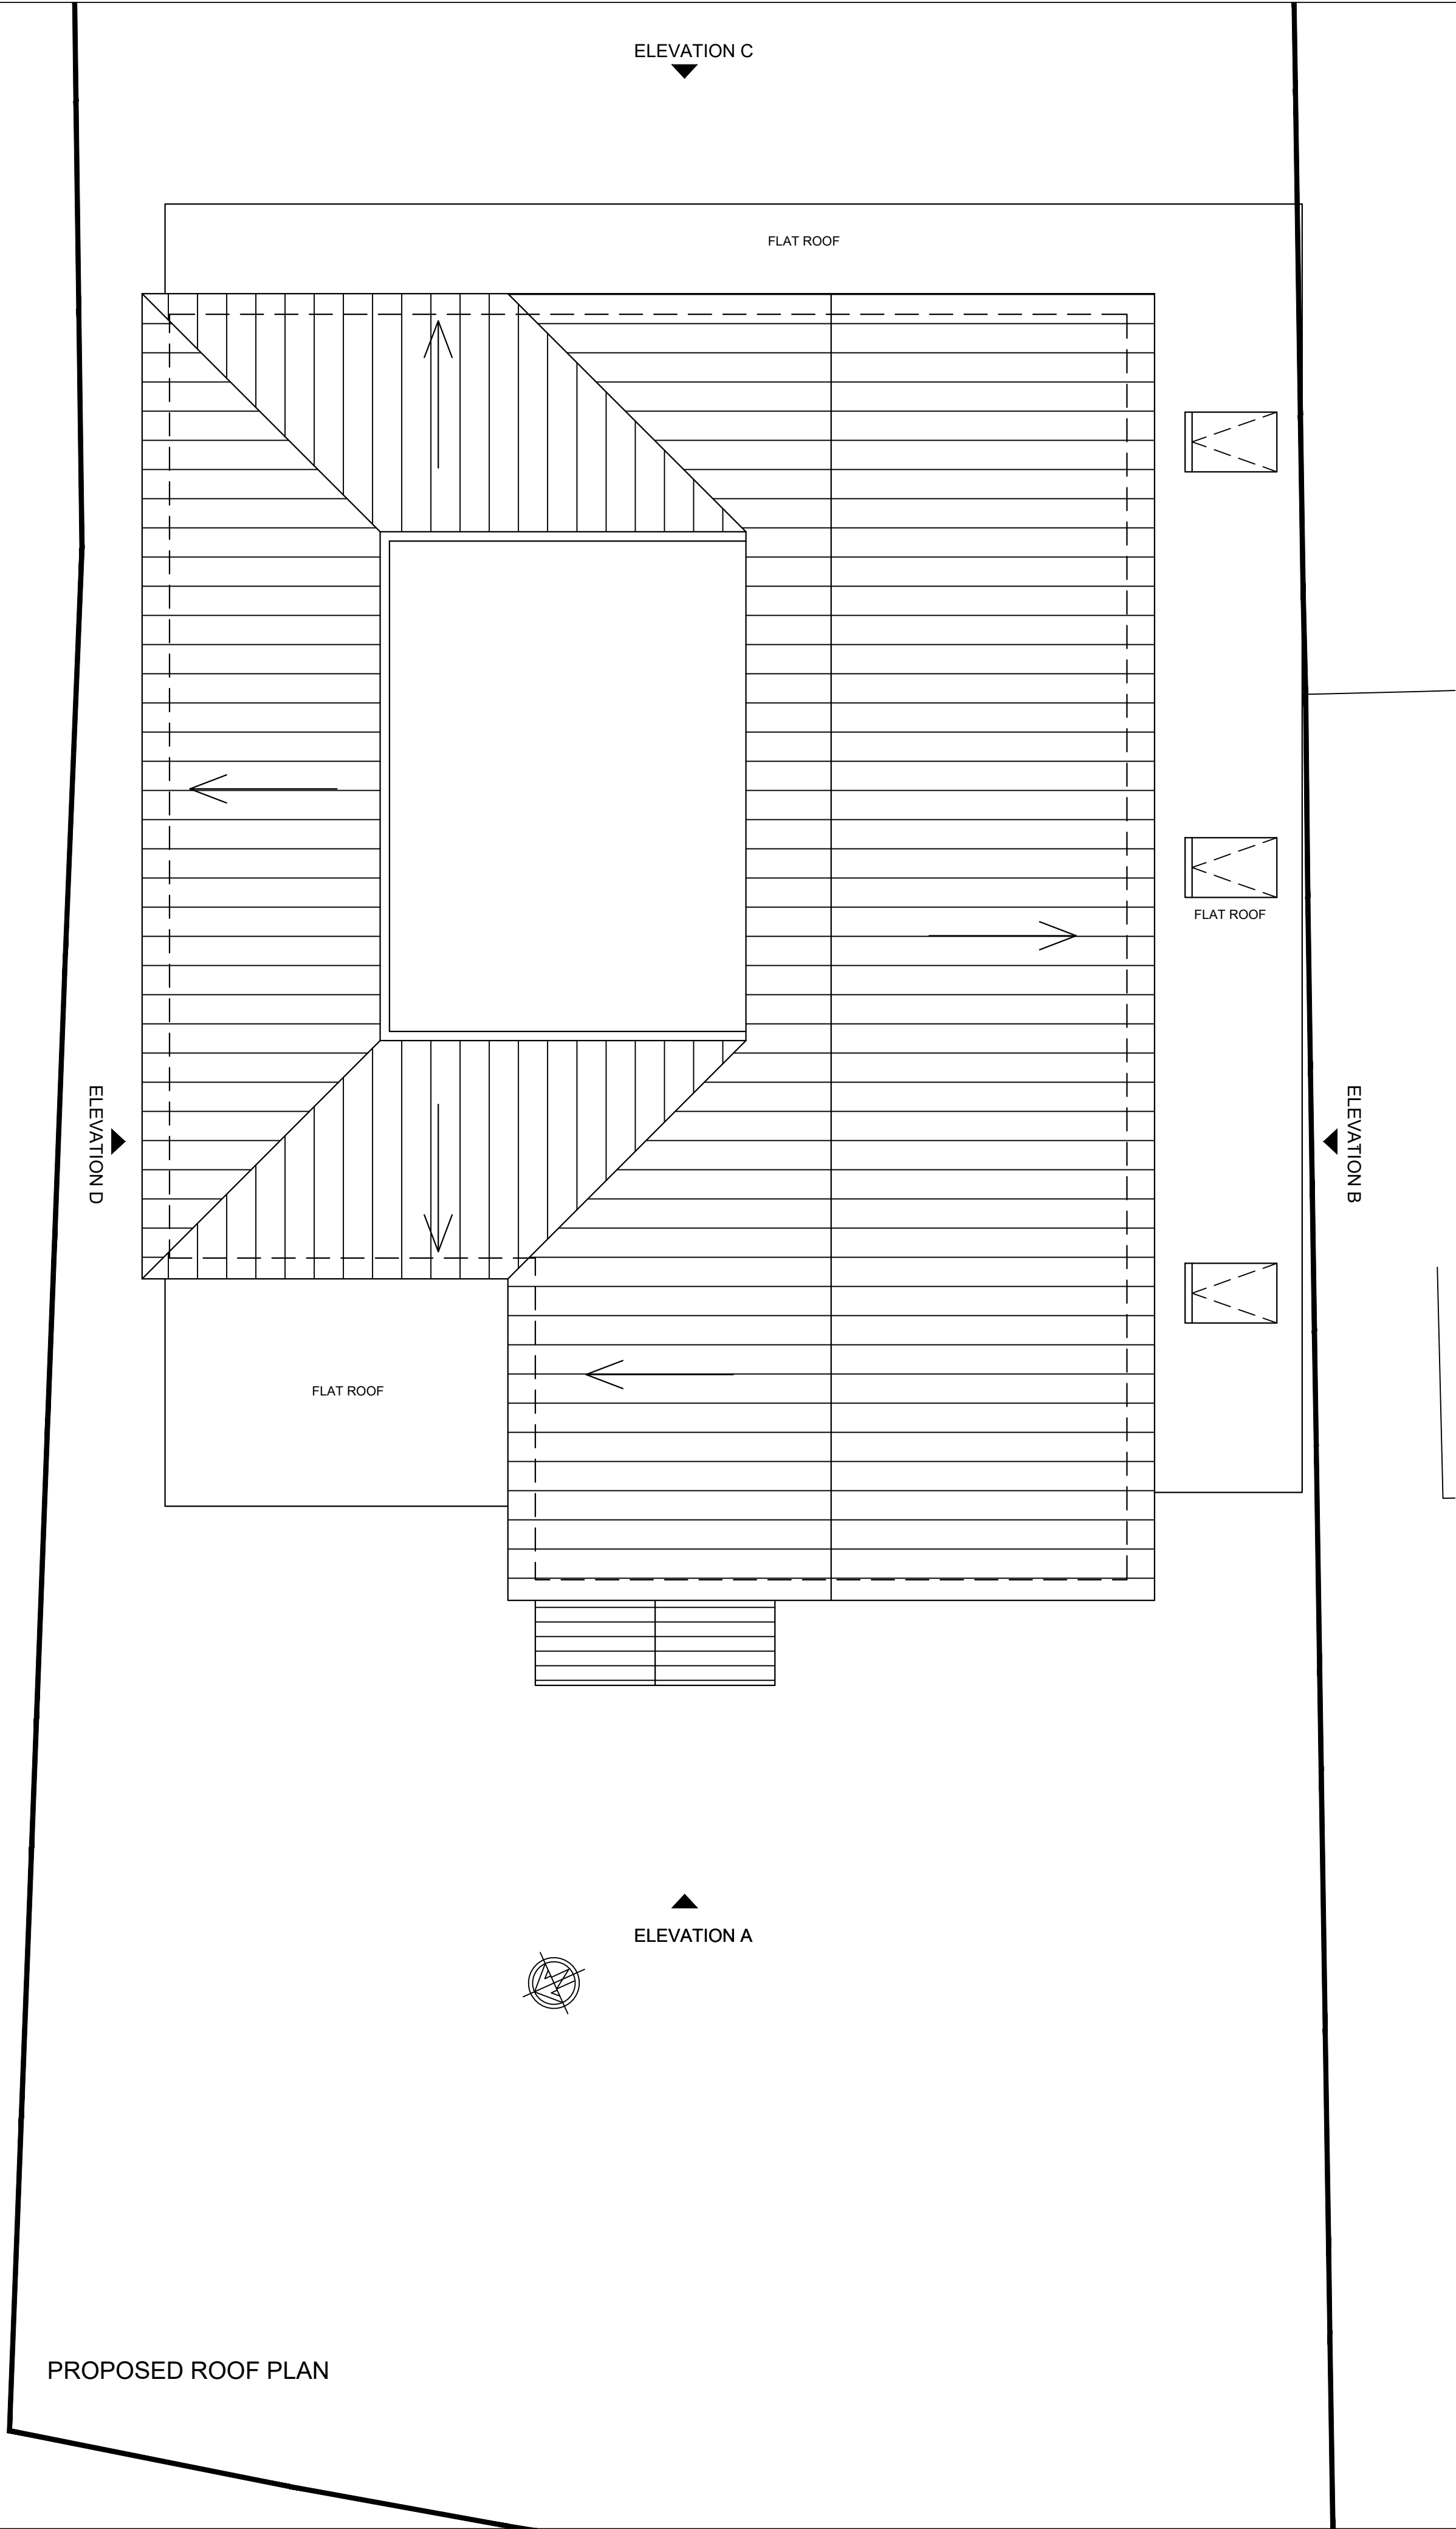


General Notes

© ABAY ARCHITECTURE RIBA

All dimensions and levels to be checked on site and any discrepancies to be reported to the architect before construction.

Written dimensions to be taken in preference to scaled dimensions.

Rev	Date	Amendment
CLIENT		
MR. S. RIZVI 22 WATFORD ROAD NORTHWOOD HA6 3NT		
PROJECT		
PROPOSED Roof Plan		
DATE		
08.08.21		
SCALE		
1:50 @ A1		
DRAWN		
NA		
REV		
DRAWING NUMBER		
1213-P-006		
Neha Abayawardana RIBA abay.architecture@yahoo.com		