





proposed front elevation




proposed rear elevation

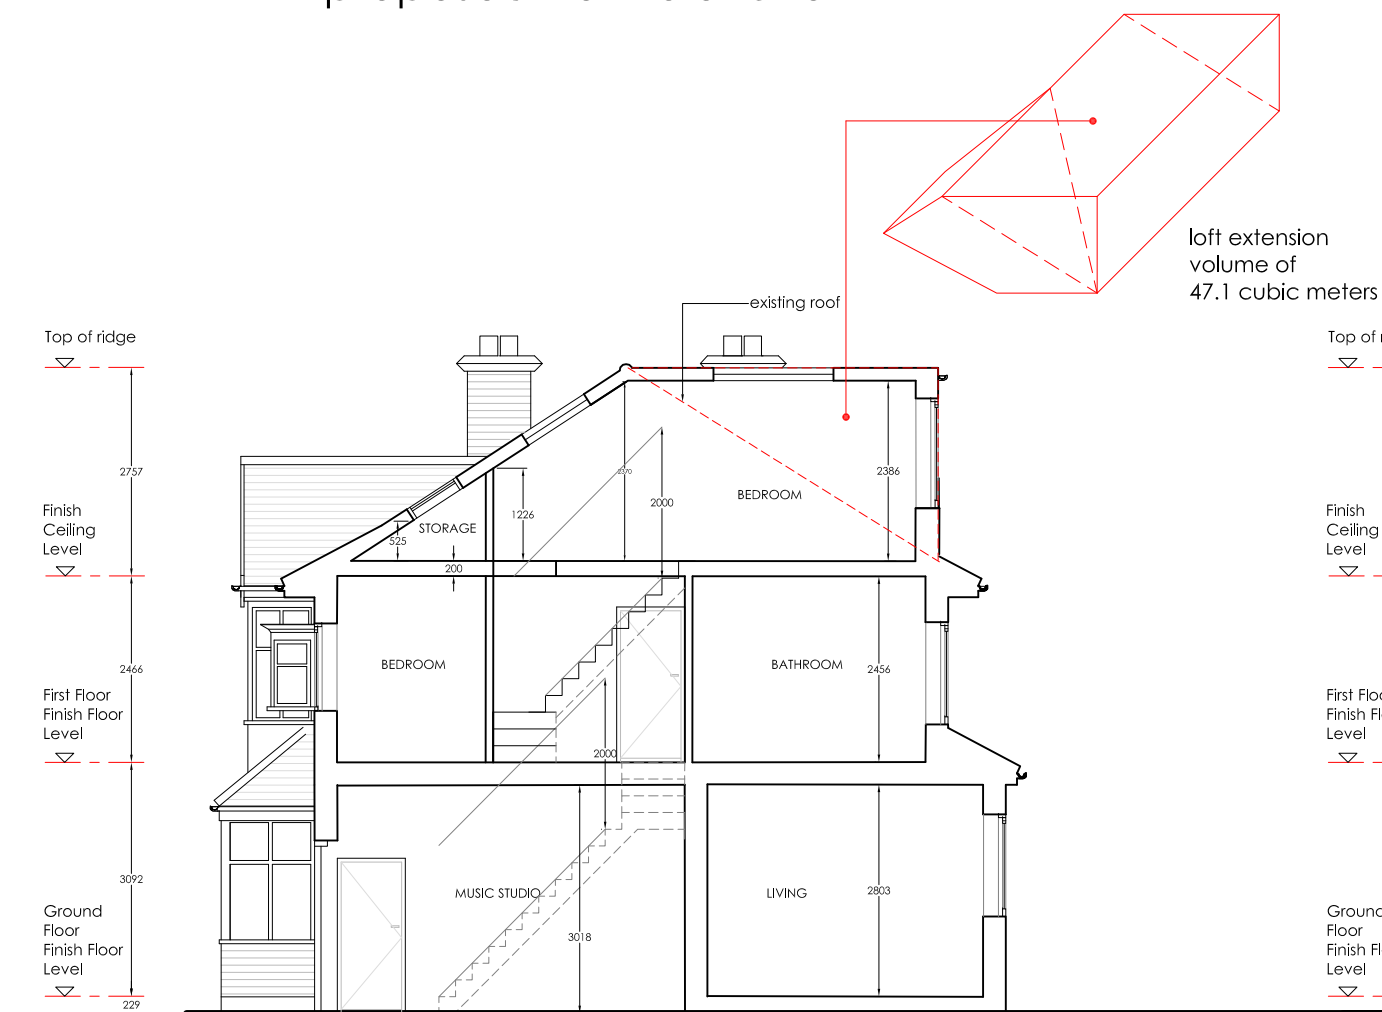


proposed section a-a

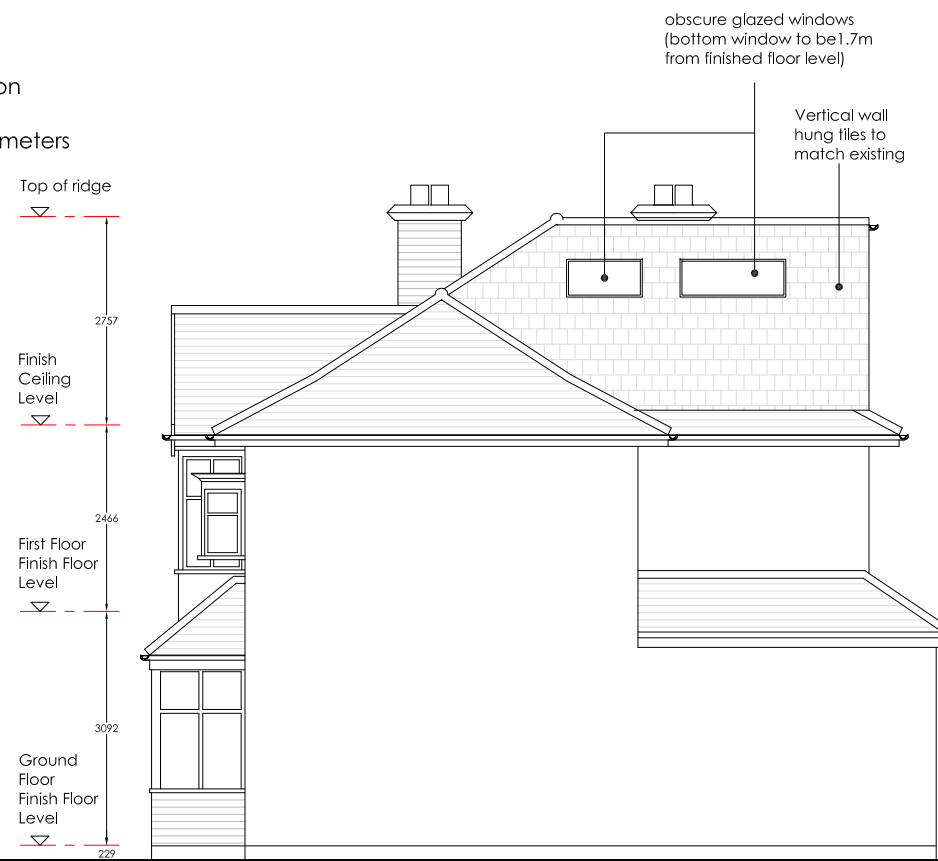

proposed east elevation

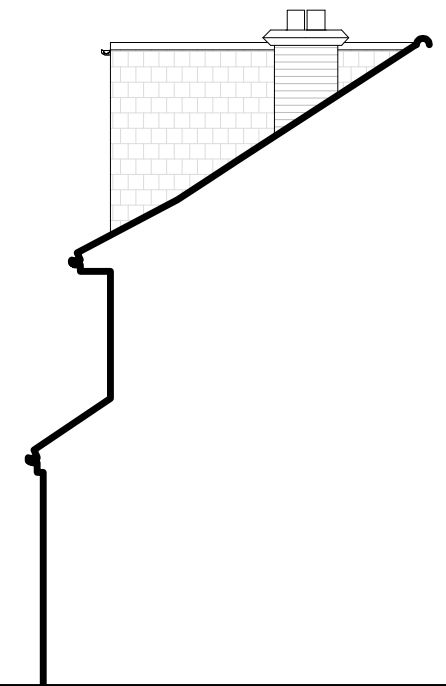

proposed west elevation

 

rev01: 30/08/20 - dormer set in by 300mm from shared boundary after planner's comment.

**motion**architecture t: +44 (0)759 007 7000 e: suraj@motionarchitecture.com  
Unit 2, Durham Yard, Teesdale street, London E2 6QF

43 The Chase, HA5 1SH PROPOSED section & elevations  
SCALE: 1:100@A3 DWG NO: 43TC\_020 REV: 01 DATE: August 2020

This drawing is copyright

All dimensions to be checked on site

