




Location plan
1:1250 @A3


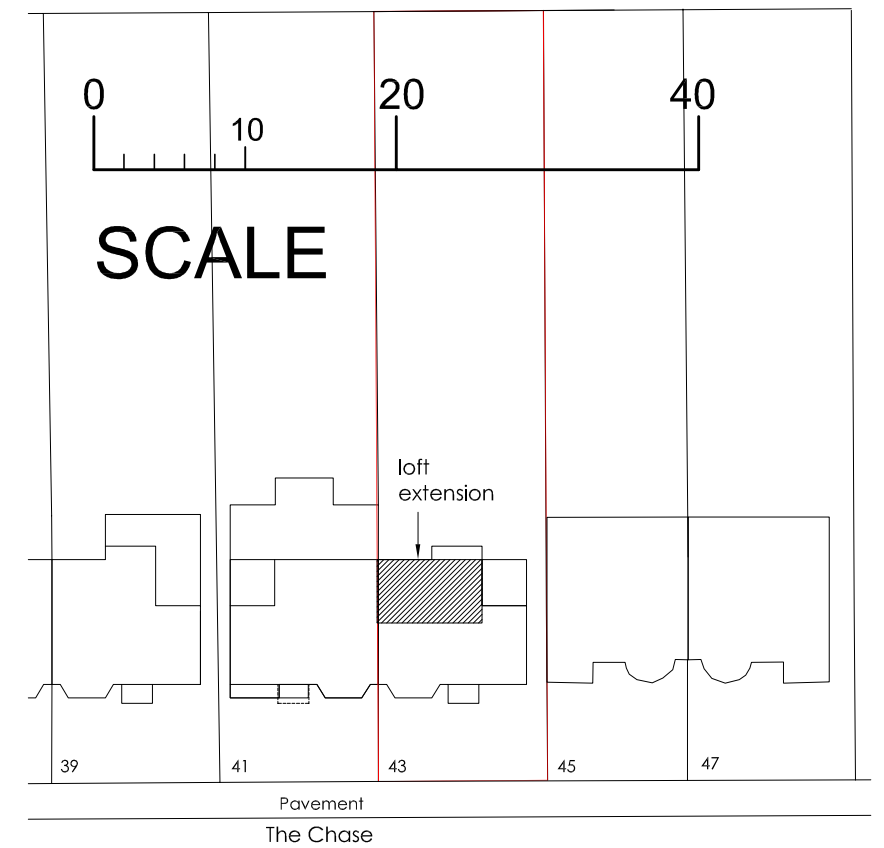


Proposed site plan
1:500 @A3



existing and proposed ground floor

existing first floor

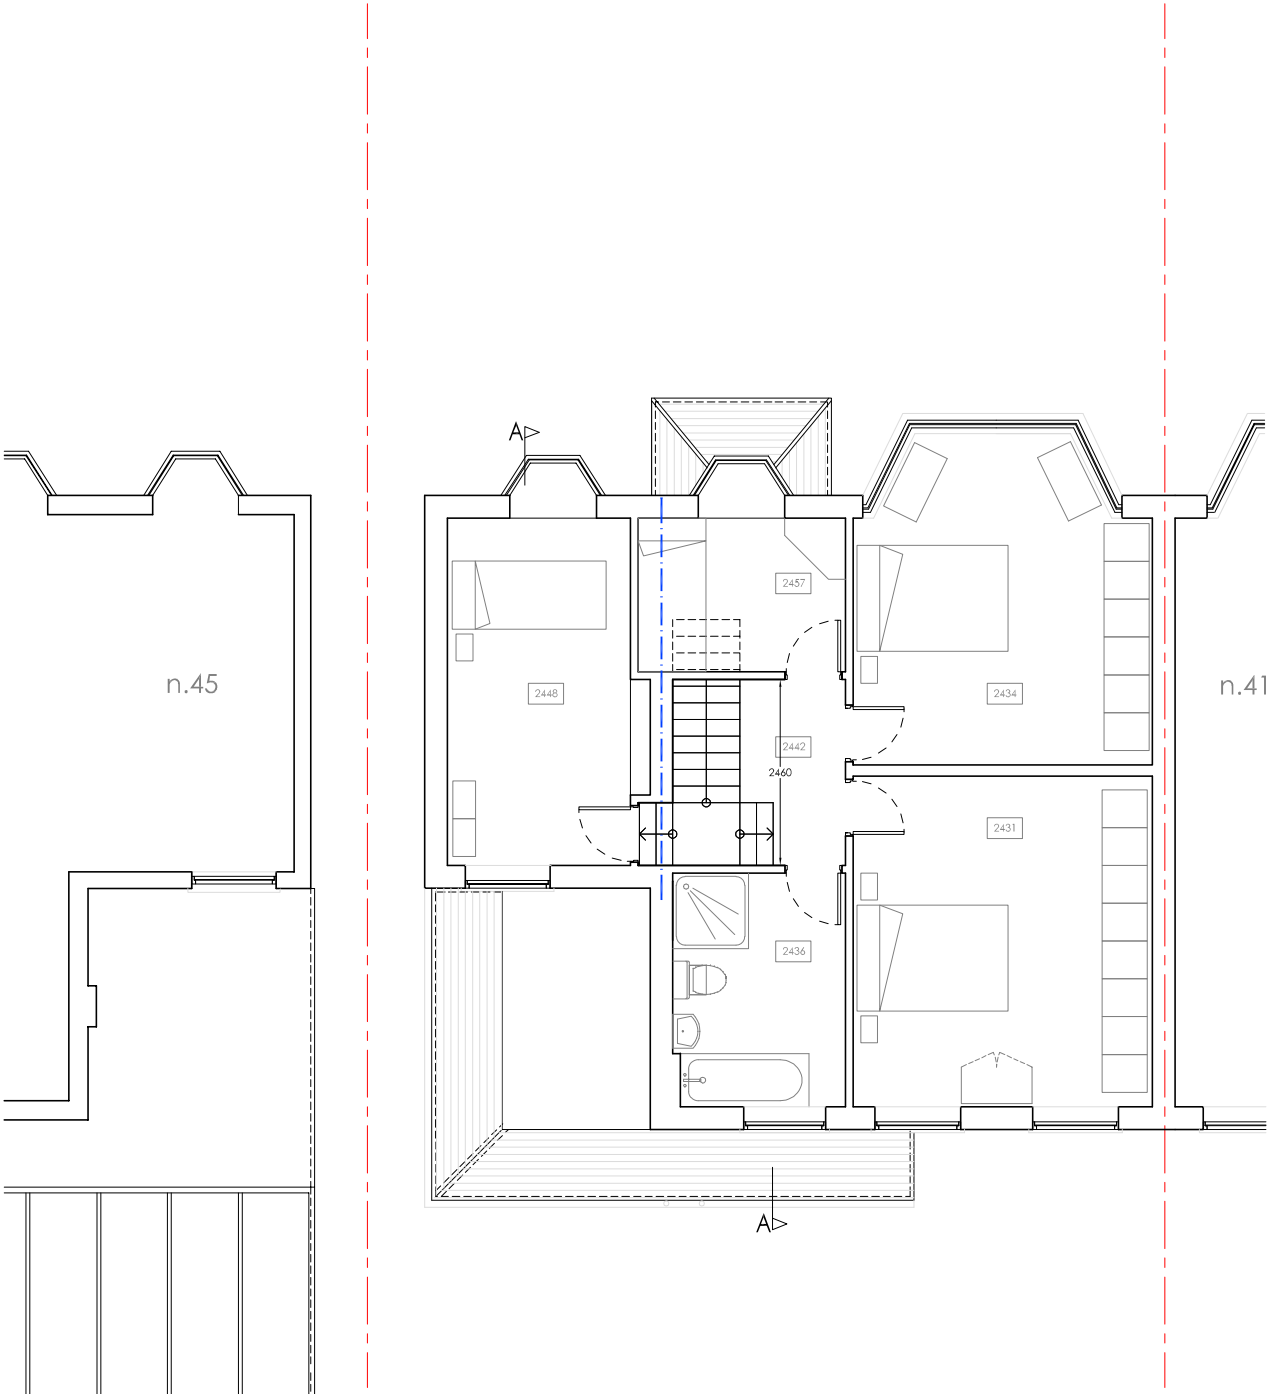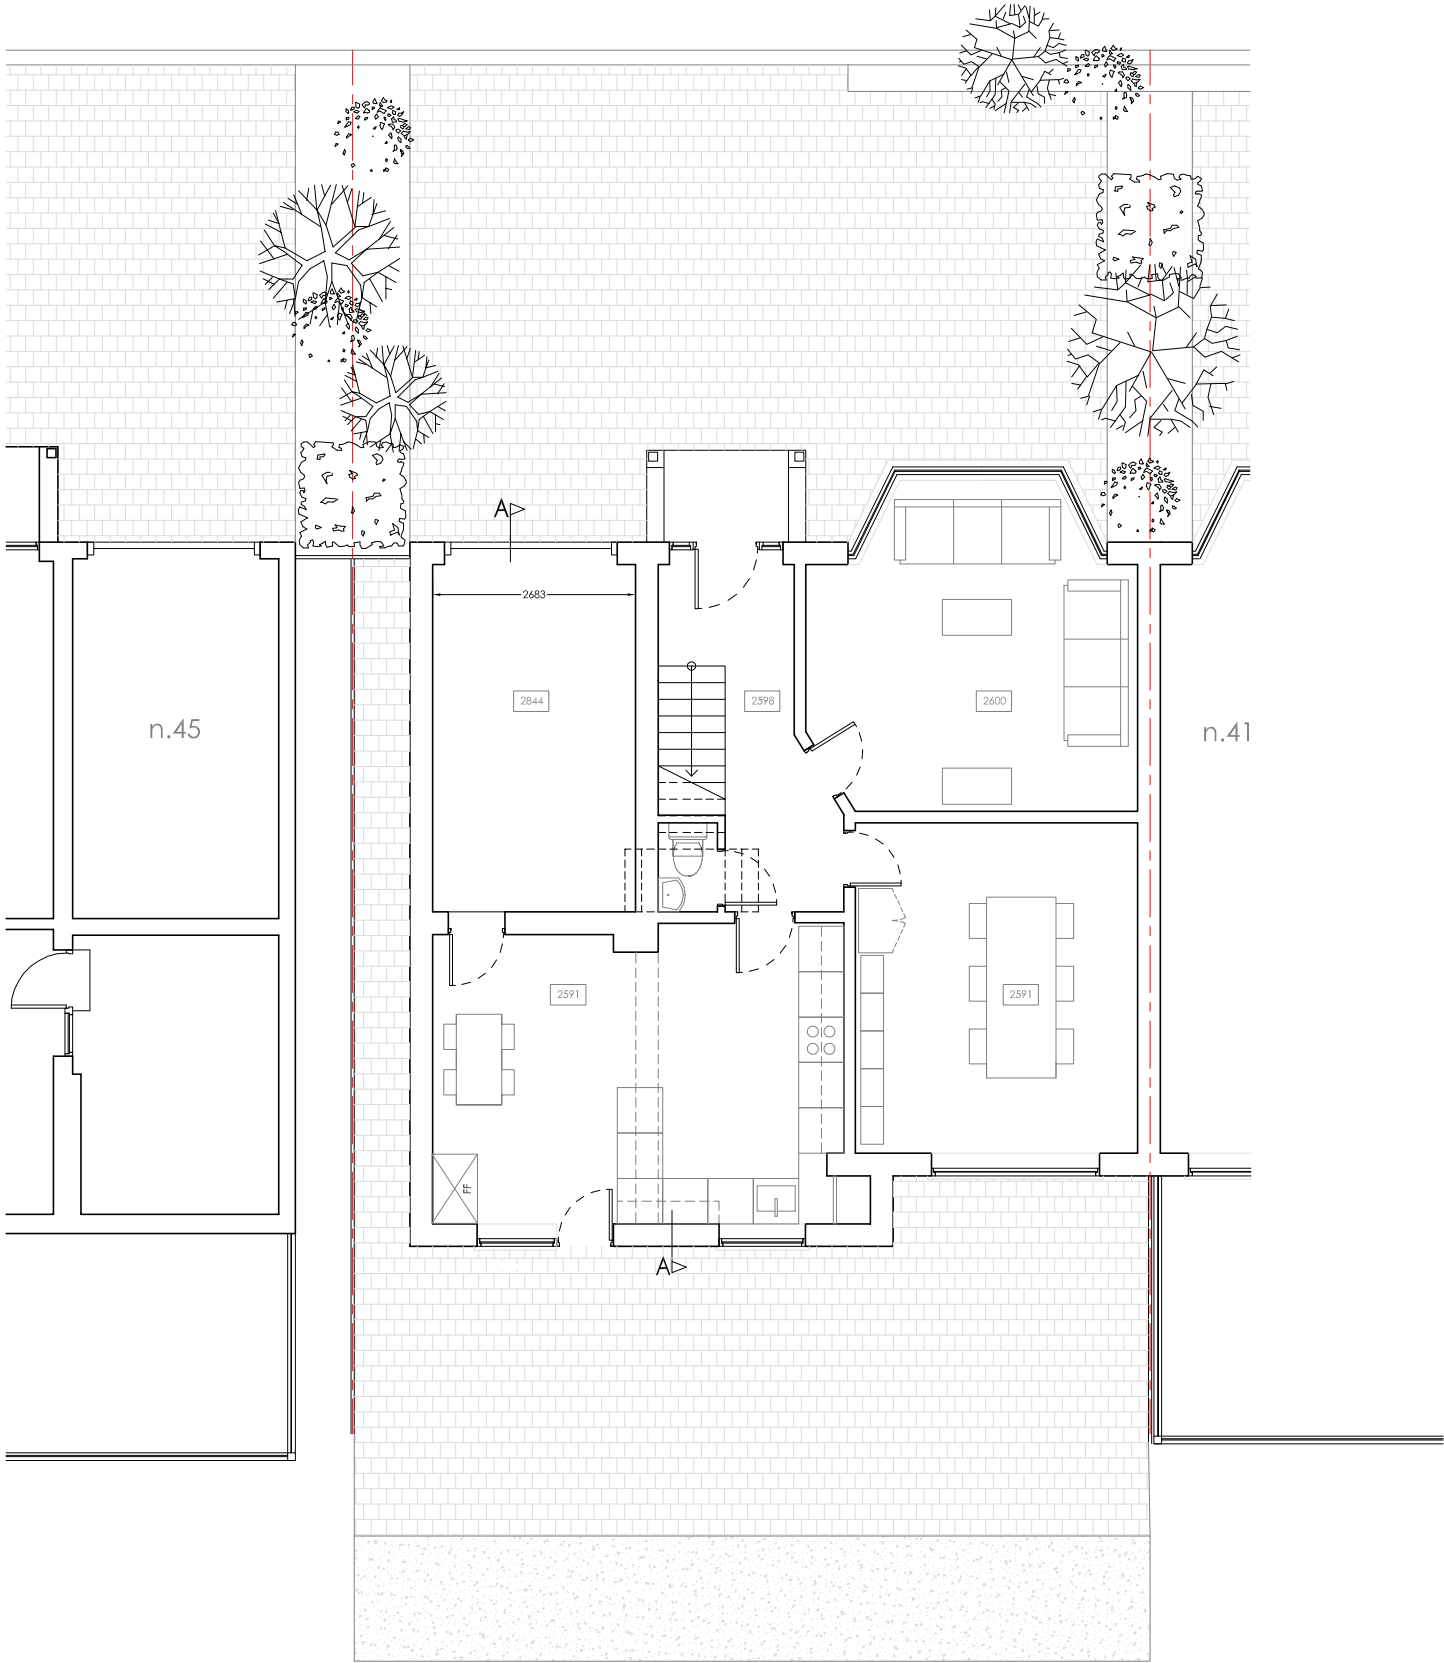

0m 1 2 3 4 5 6m
1:100 SCALE

motionarchitecture t: +44 (0)759 007 7000 e: suraj@motionarchitecture.com
Unit 2, Durham Yard, Teesdale street, London E2 6QF


43 The Chase, HA5 1SH EXISTING & PROPOSED ground floor and EXISTING first floor plans
SCALE: 1:100@A3 DWG NO: 43TC_015 REV: 00 DATE: July 2020

This drawing is copyright


All dimensions to be checked on site



existing loft floor plan

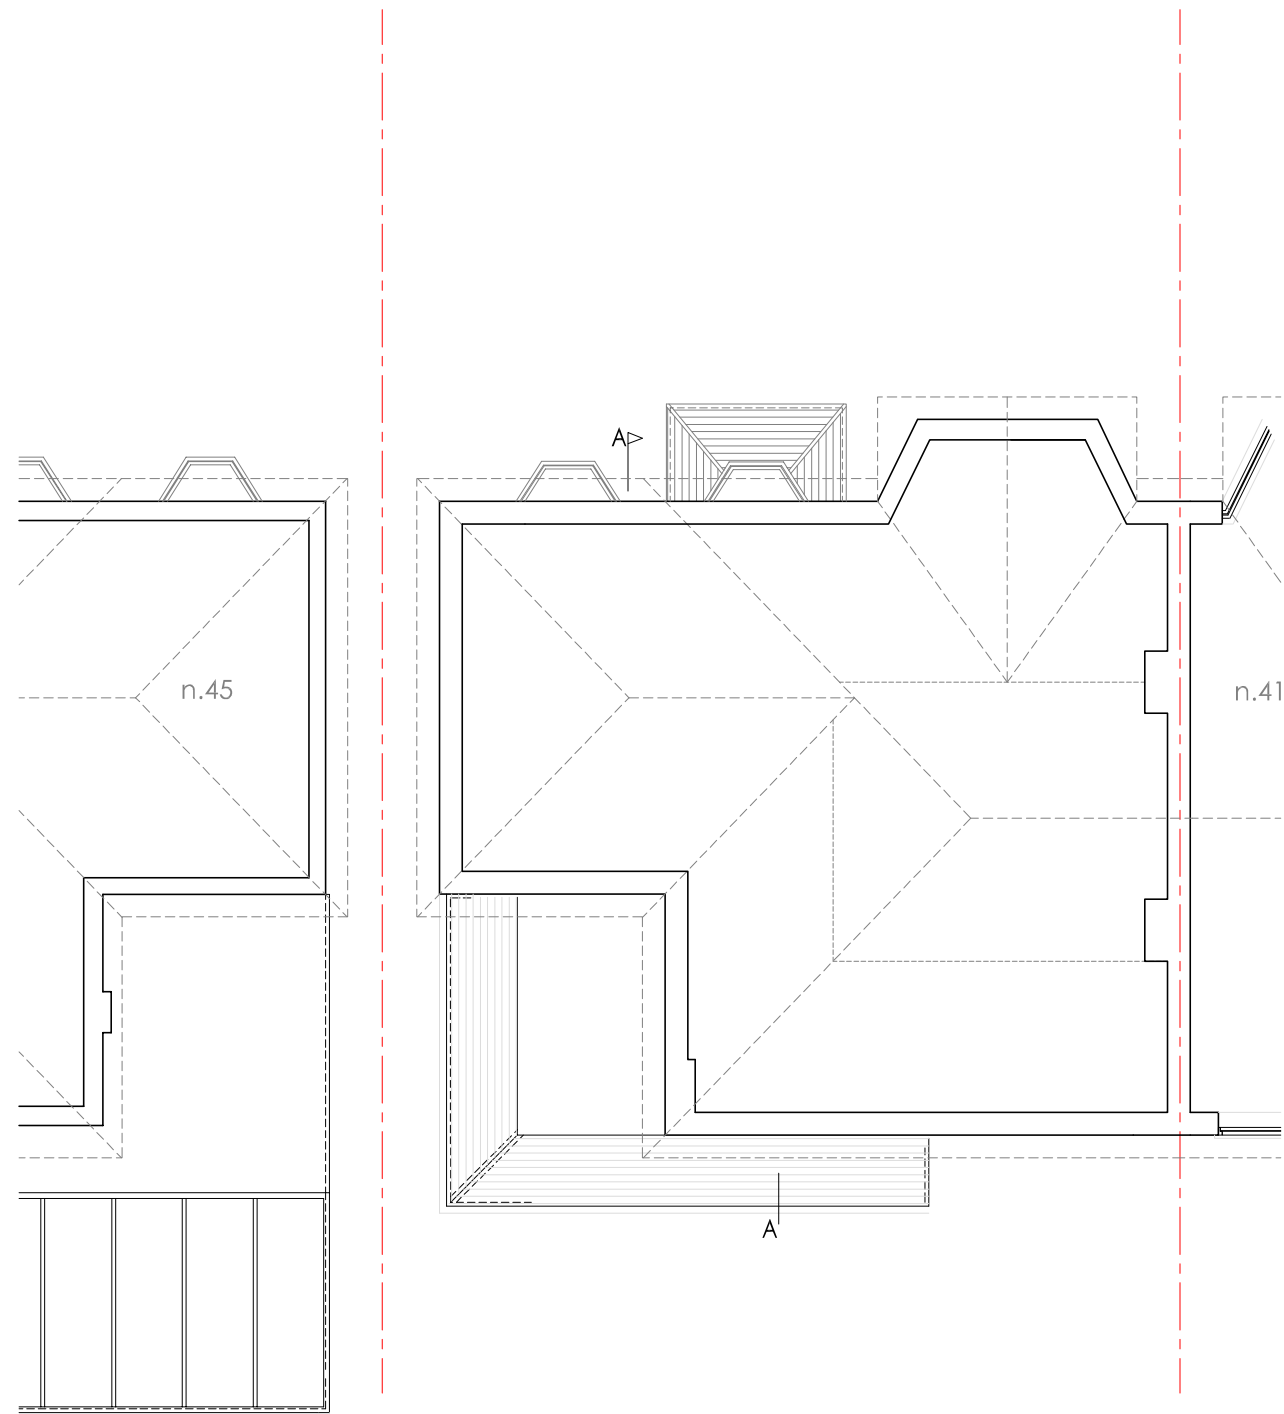

existing roof plan

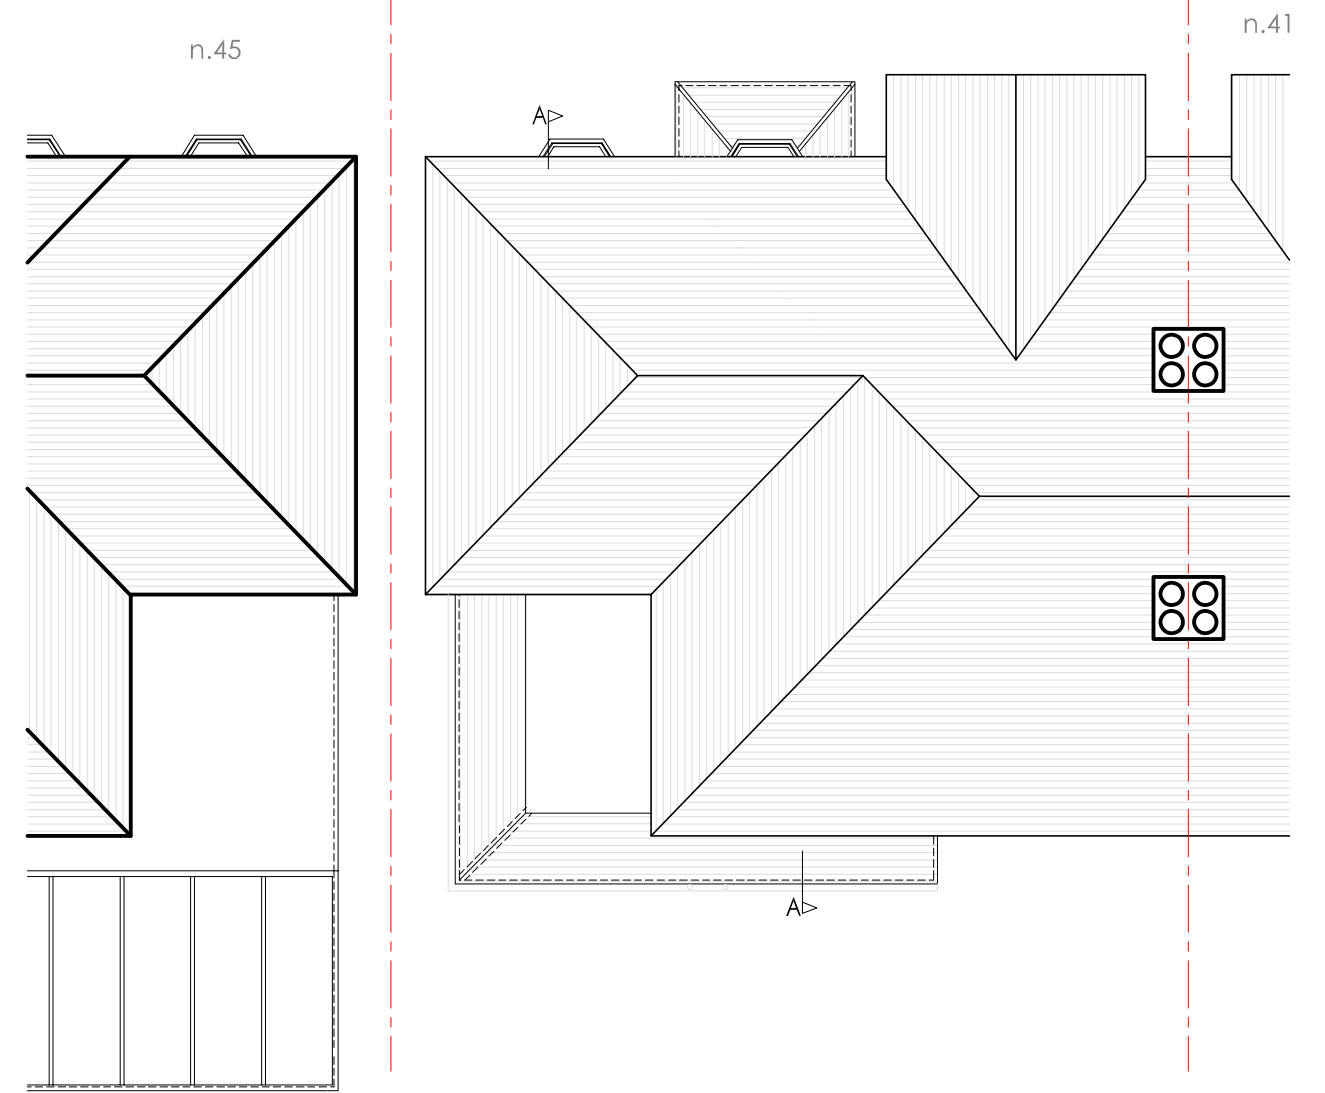

0m 1 2 3 4 5 6m
1:100 SCALE


motionarchitecture t: +44 (0)759 007 7000 e: suraj@motionarchitecture.com
Unit 2, Durham Yard, Teesdale street, London E2 6QF

43 The Chase, HA5 1SH EXISTING loft plans and roof plans
SCALE: 1:100@A3 DWG NO: 43TC_016 REV: 00 DATE: July 2020

This drawing is copyright

All dimensions to be checked on site



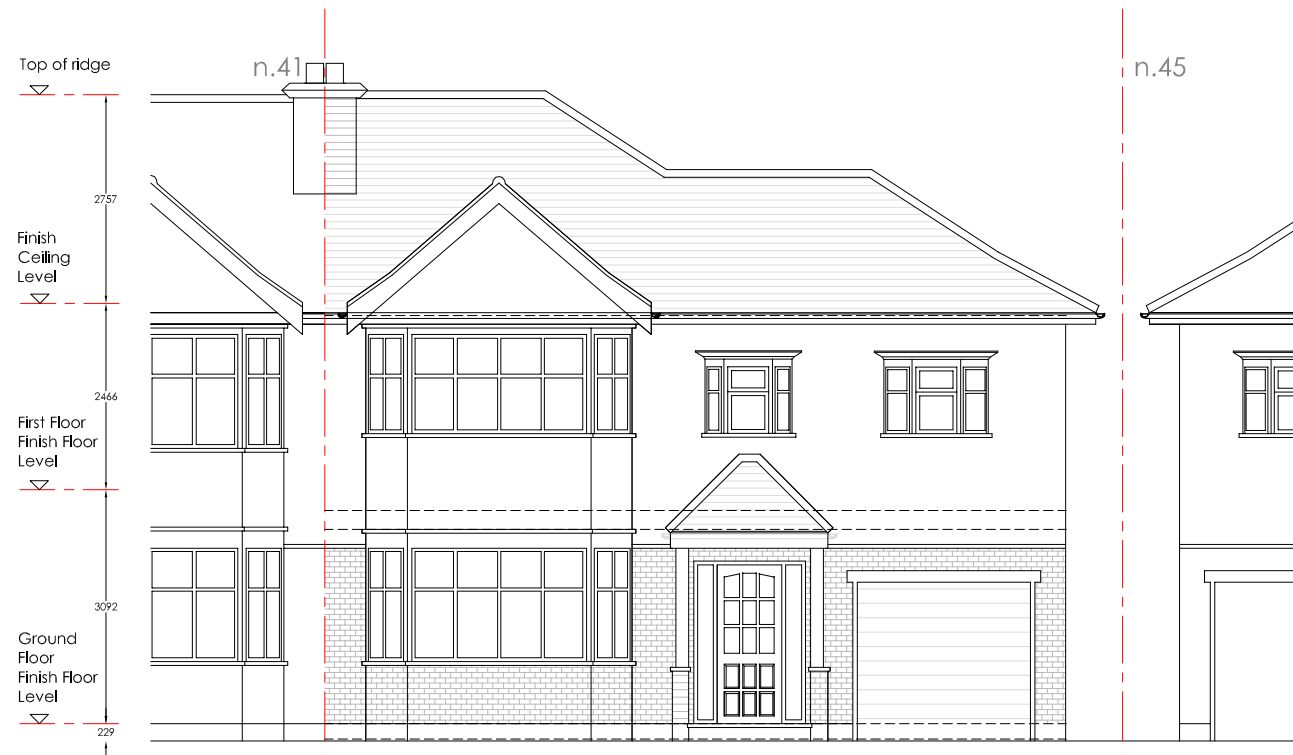

existing front elevation




existing rear elevation



existing section a-a



existing east elevation

 

motionarchitecture t: +44 (0)759 007 7000 e: suraj@motionarchitecture.com
Unit 2, Durham Yard, Teesdale street, London E2 6QF

43 The Chase, HA5 1SH EXISTING elevations and section
SCALE: 1:100@A3 DWG NO: 43TC_017 REV: 00 DATE: July 2020

This drawing is copyright




All dimensions to be checked on site



proposed first floor

proposed loft floor plan

proposed roof plan

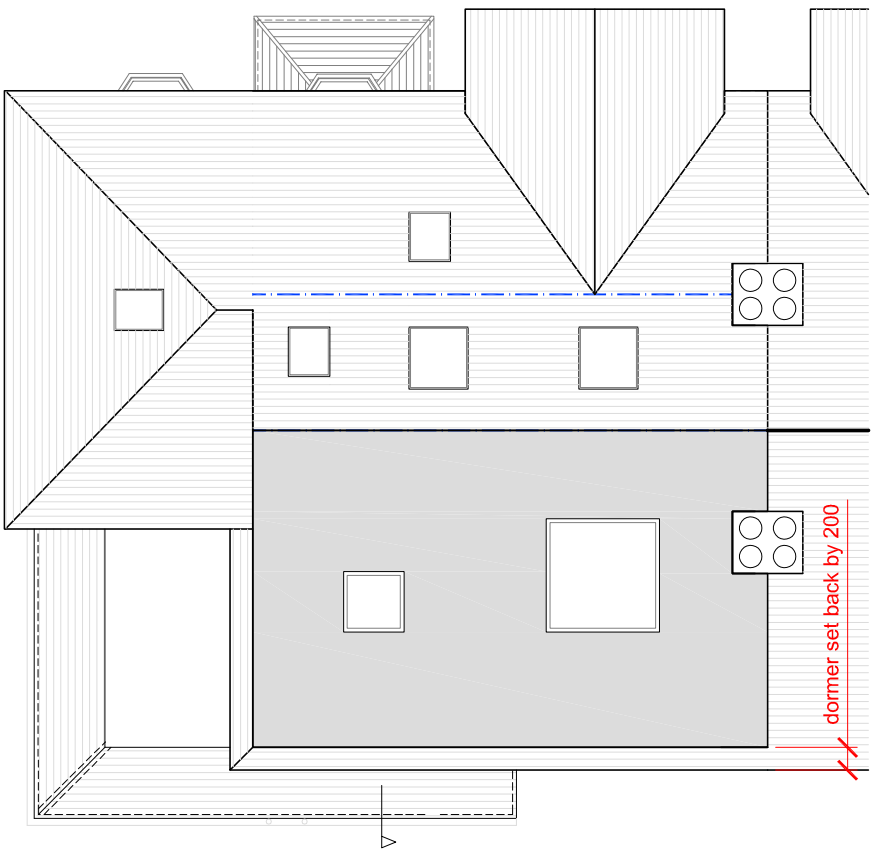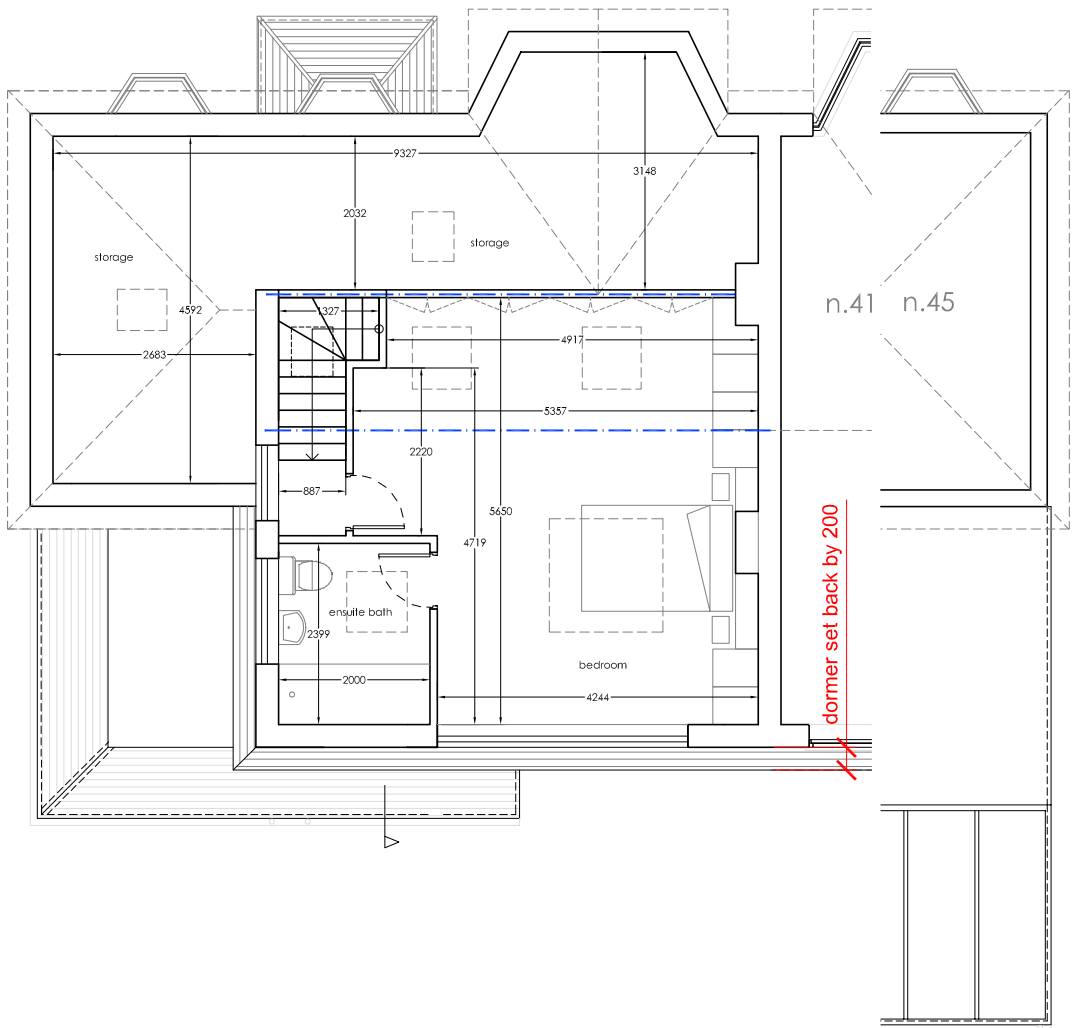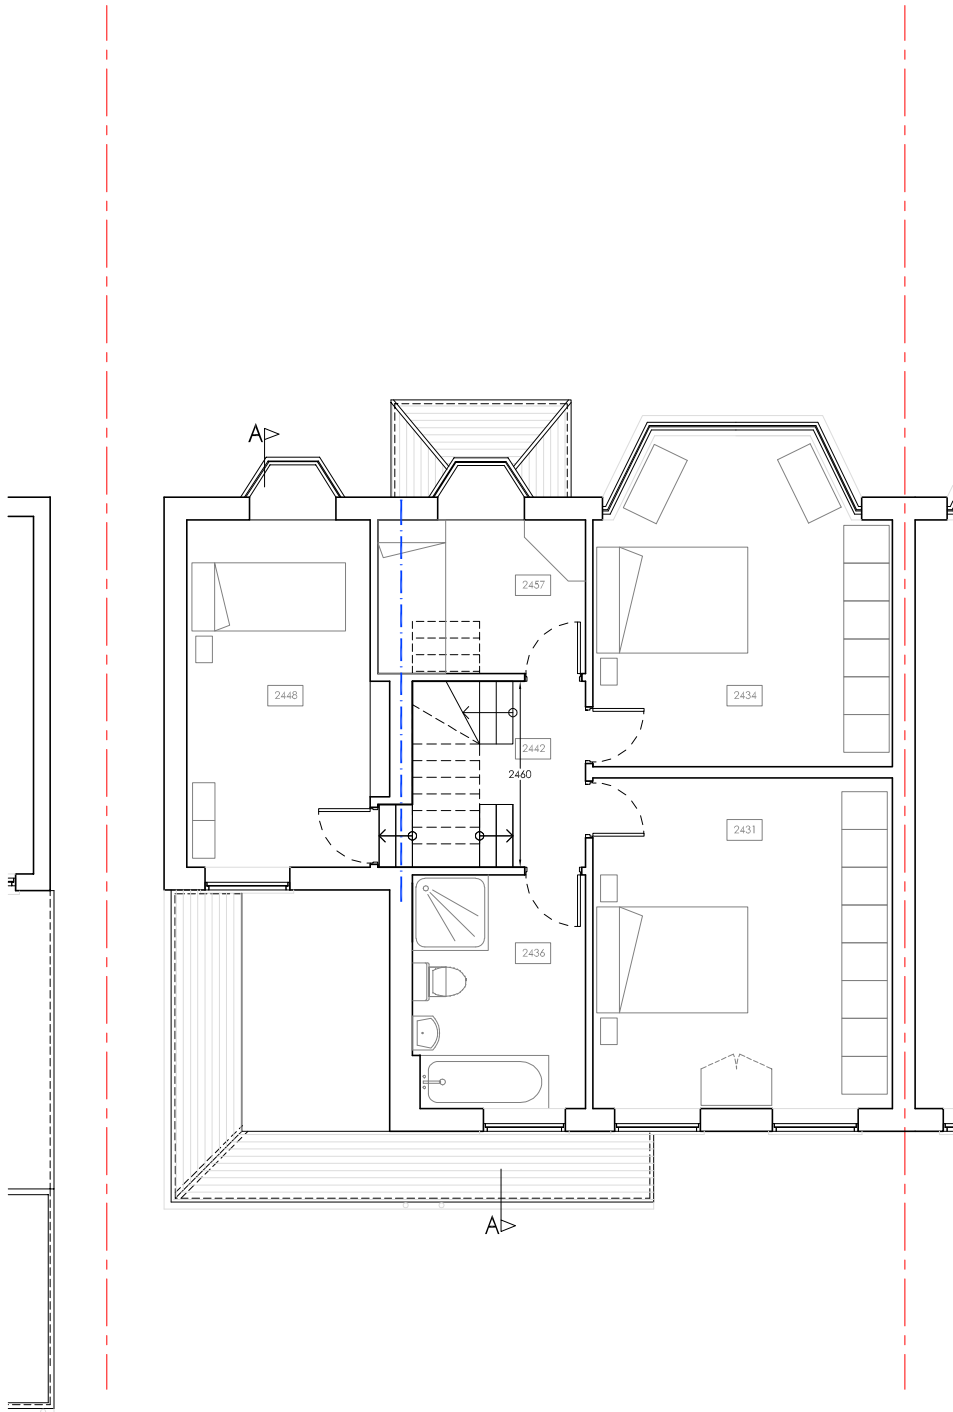

0m 1 2 3 4 5 6m
1:100 SCALE

motionarchitecture t: +44 (0)759 007 7000 e: suraj@motionarchitecture.com
Unit 2, Durham Yard, Teesdale street, London E2 6QF

43 The Chase, HA5 1SH PROPOSED first floor, roof & loft plans
SCALE: 1:100@A3 DWG NO: 43TC_018 REV: 00 DATE: July 2020

This drawing is copyright

All dimensions to be checked on site







proposed front elevation



proposed rear elevation

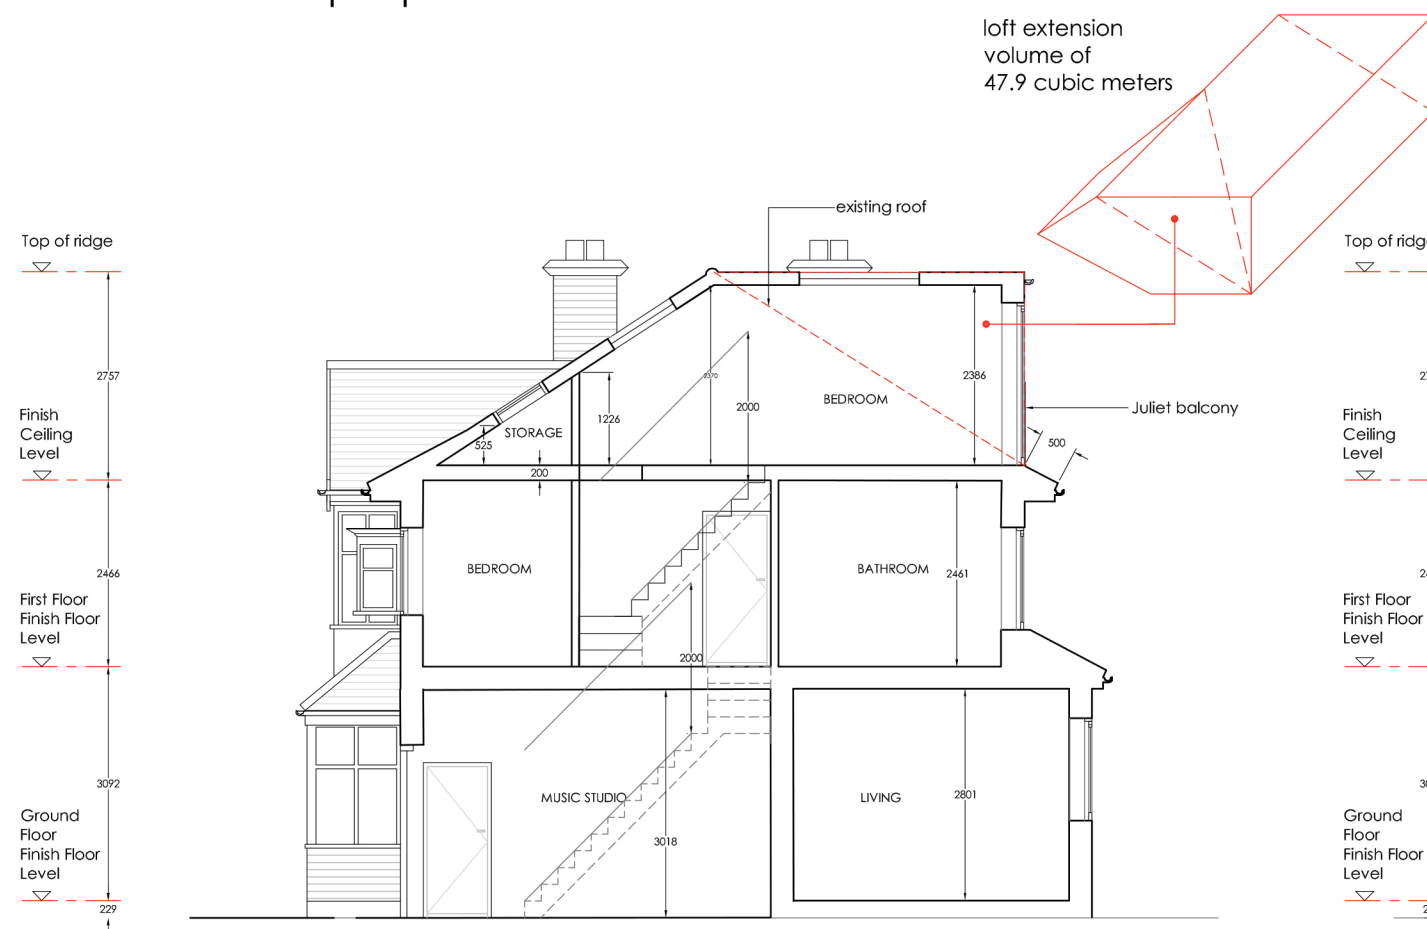


proposed section a-a

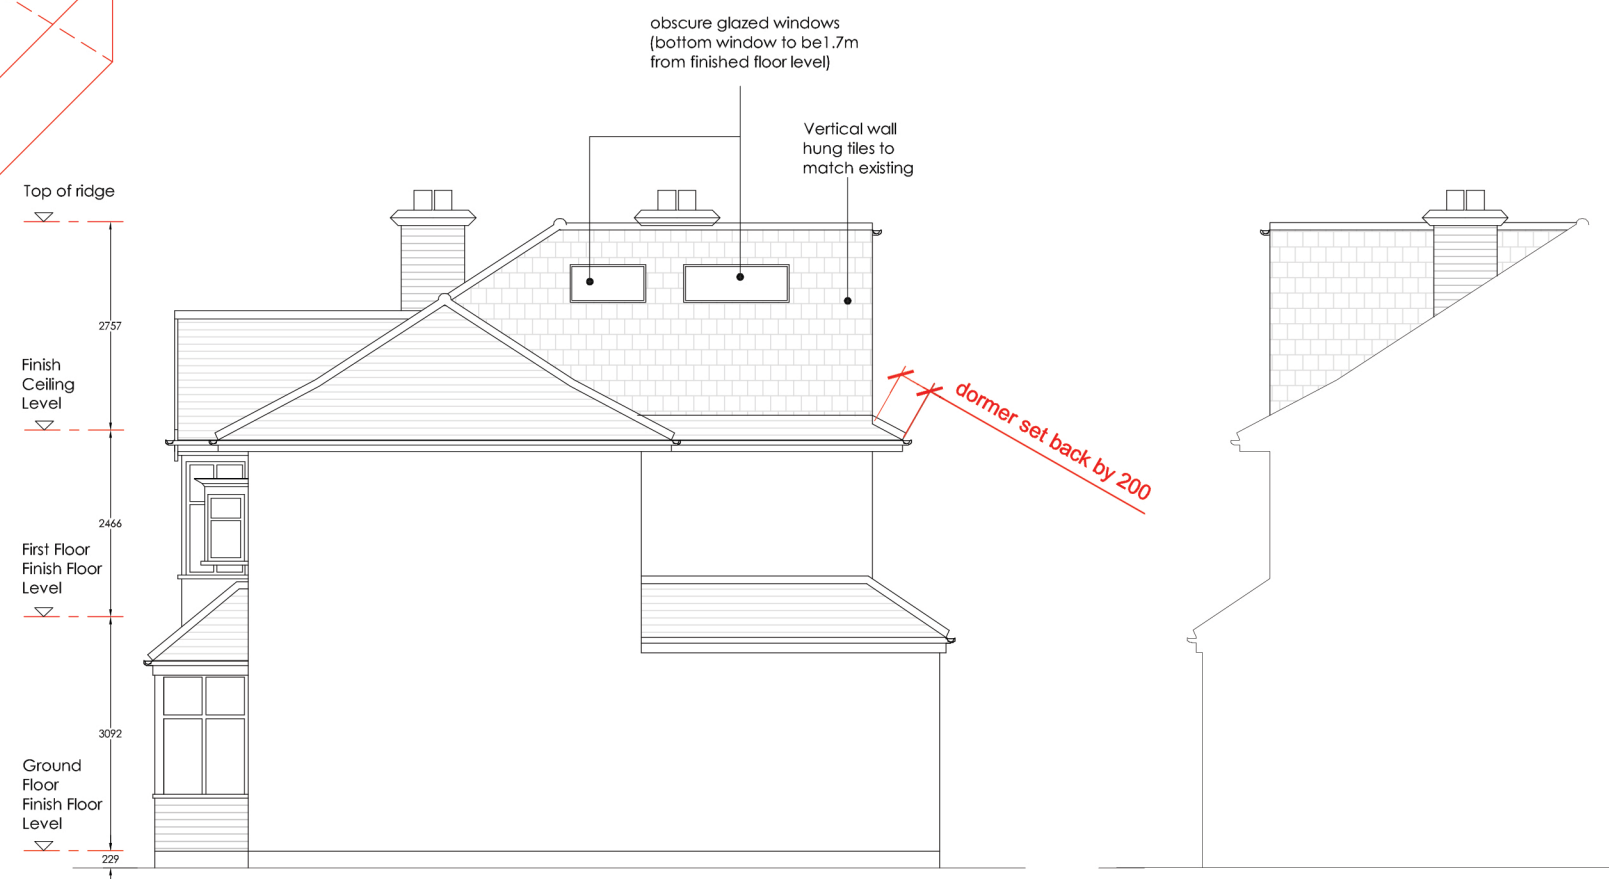

proposed east elevation

proposed west elevation

 

motionarchitecture t: +44 (0)759 007 7000 e: suraj@motionarchitecture.com
Unit 2, Durham Yard, Teesdale street, London E2 6QF

43 The Chase, HA5 1SH
SCALE: 1:100@A3 DWG NO: 43TC_019 REV: 00 DATE: July 2020

This drawing is copyright

All dimensions to be checked on site

