




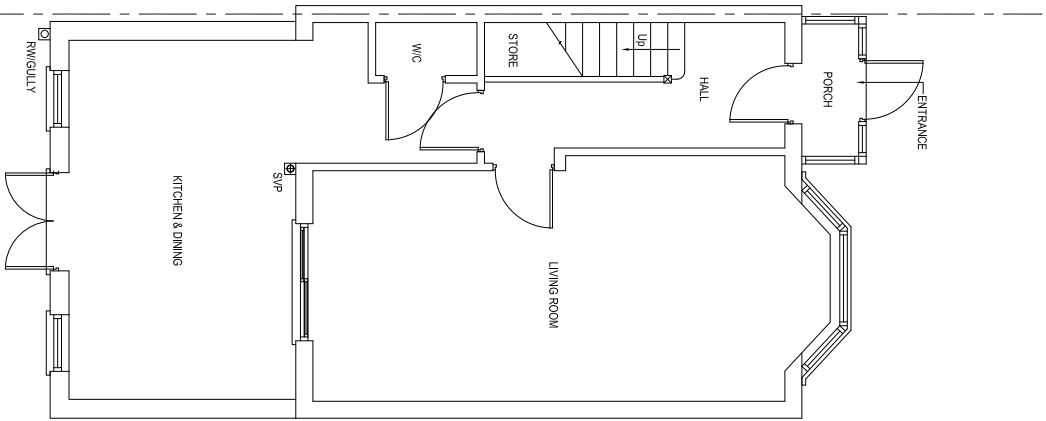

EXISTING GROUND FLOOR PLAN

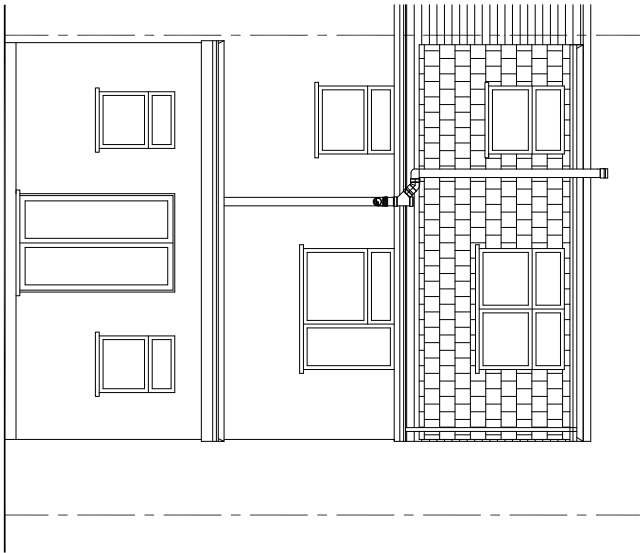


EXISTING REAR ELEVATION

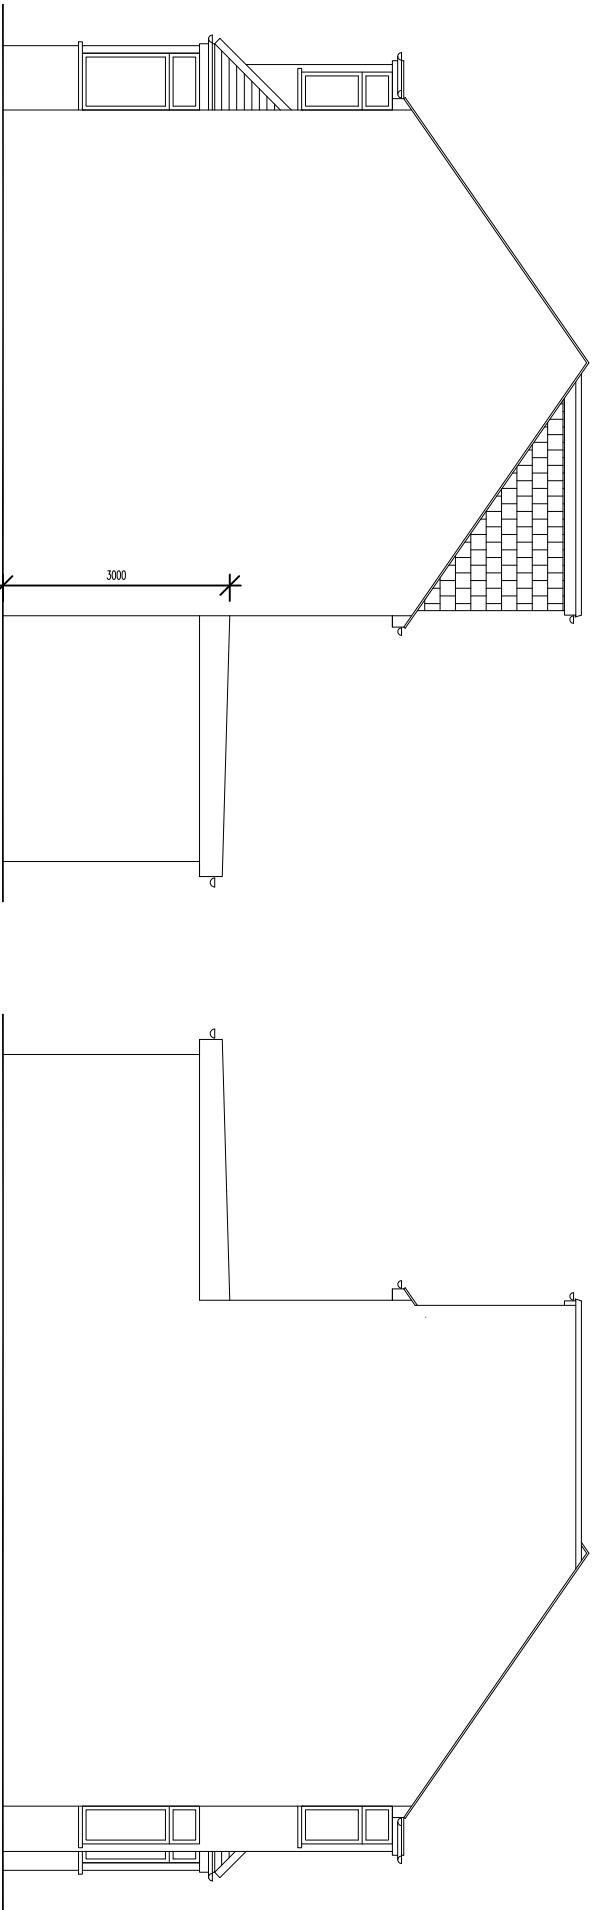

EXISTING SIDE ELEVATION

EXISTING SIDE ELEVATION

 

SCALE - 1 : 100.

No.		DESCRIPTION		DATE	
Client		Scale		Drawing Title	
Job Title		1 : 100.		EXISTING GROUND FLOOR PLAN & ELEVATIONS	
113 MINTERNE WAYE, HAYES, UB4 0PF		Drawn by		Drawing No.	
Date		OCT 2020		01	