

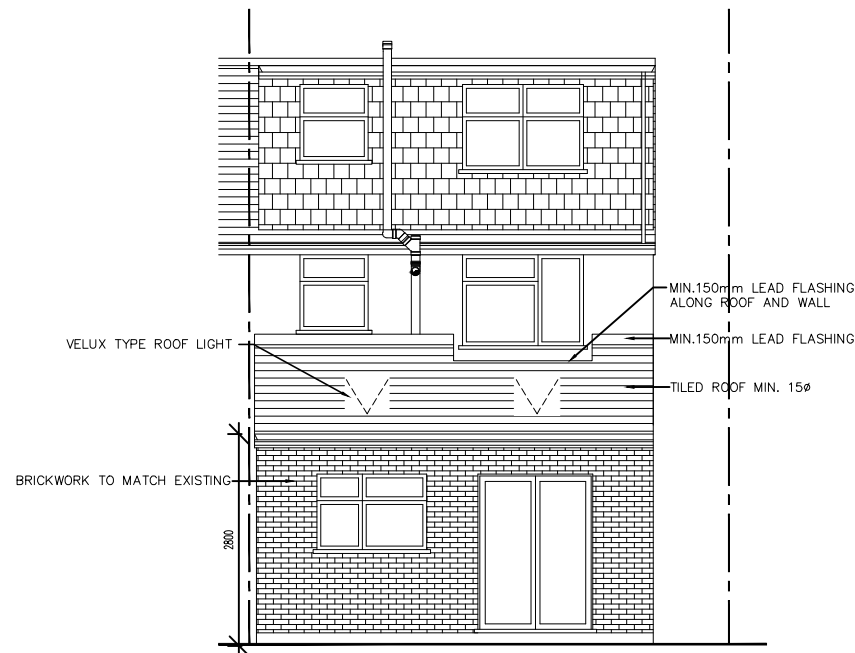


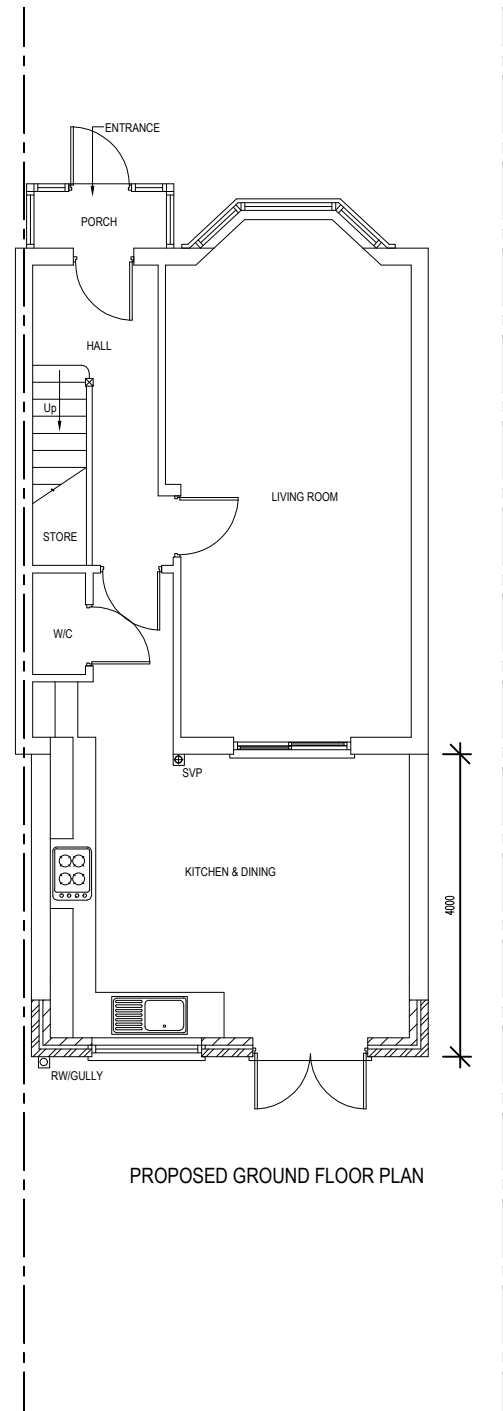


PROPOSED REAR ELEVATION


V - VELUX WINDOW
THE ROOFLIGHT PROPOSED IN THE FRONT ROOF SLOP WILL NOT PROTRUDE MORE THAN 150mm BEYOND THE PLANE OF THE SLOPE OF THE ORIGINAL ROOF WHEN MEASURED FROM PERPENDICULAR WITH THE EXTERNAL SURFACE OF THE ORIGINAL ROOF.

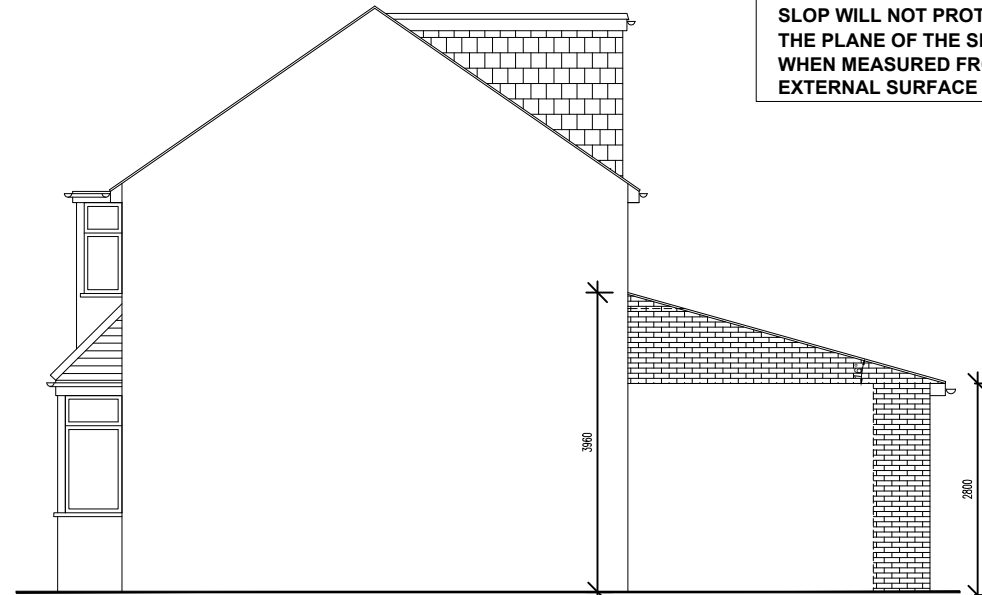

PROPOSED SIDE ELEVATION

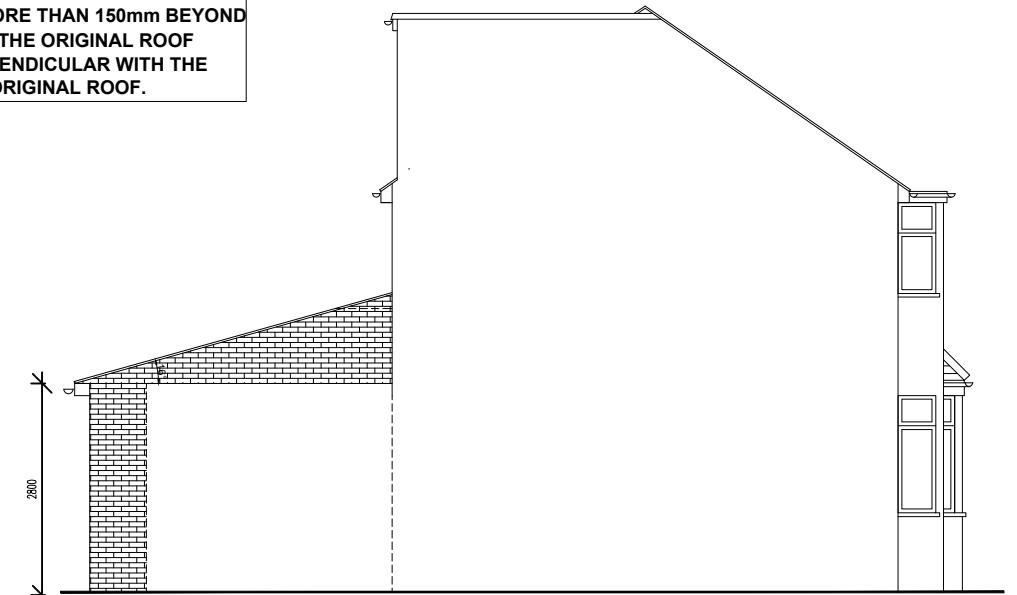

PROPOSED SIDE ELEVATION

 

SCALE - 1 : 100.

Client				Scale				Size				Drawing Title			
113 MINTERNE WAYE, HAYES, UB4 0PF				1 : 100.				A3				PROPOSED GROUND FLOOR PLAN & ELEVATIONS			
Job Title				Drawn by				Drawing No.				02			
				Date											