


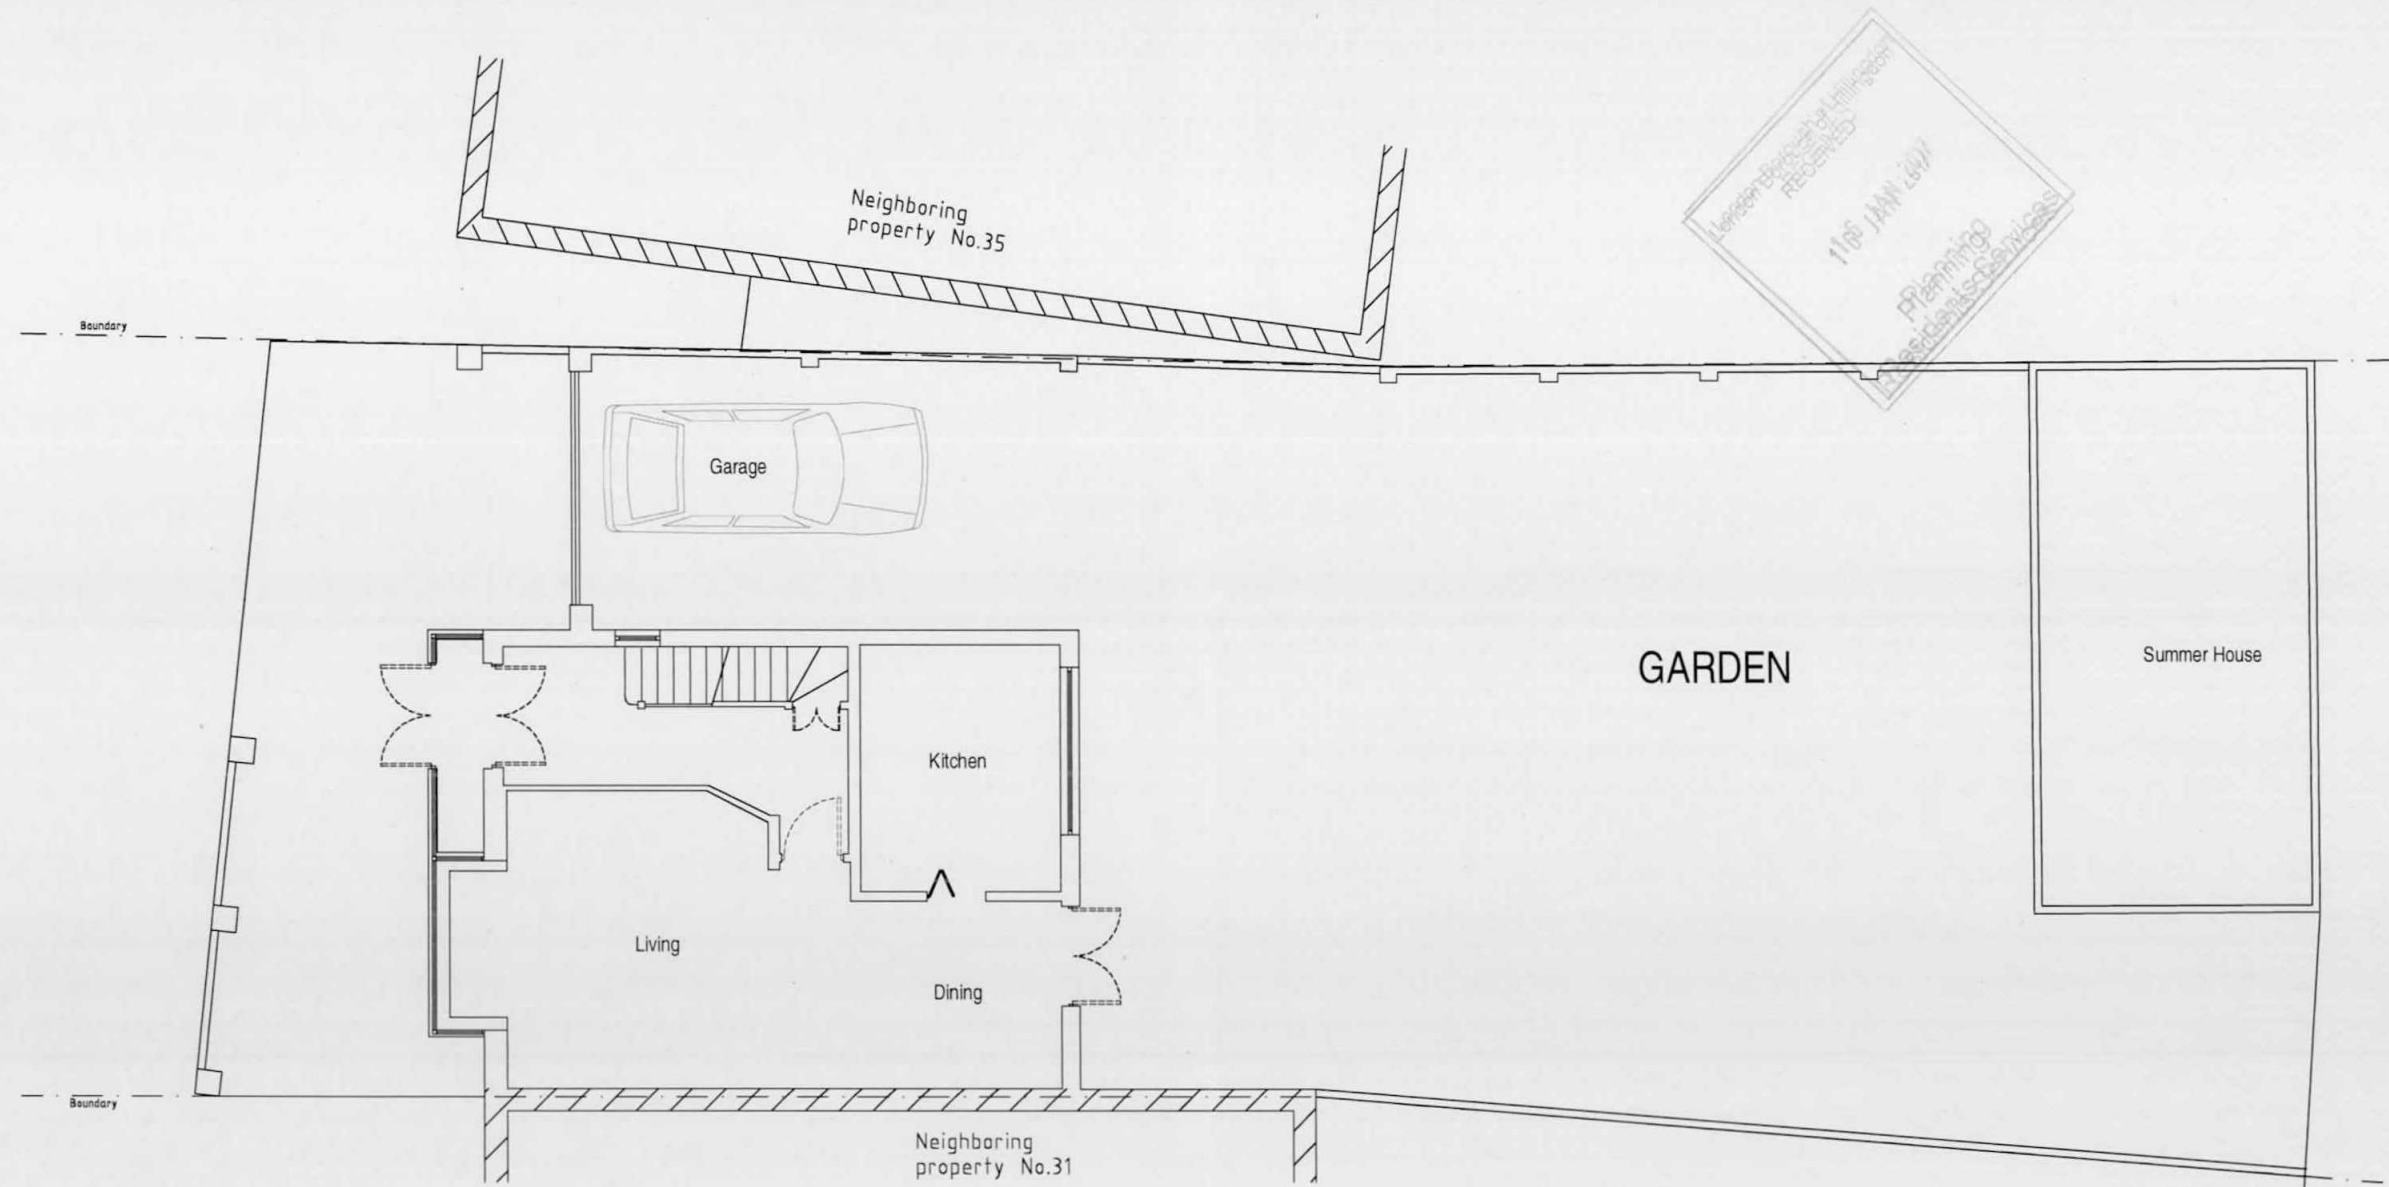

GROUND FLOOR PLAN (Existing)

rev:	revision notes:	date:
deg status:		
drawn by:	drawn date:	scale:
BDC	DEC 16	1:100
project title:	33 MOUNT ROAD HAYES MIDDLESEX UB3 3LJ	
deg title:	LOFT CONVERSION	
deg no:	3316/10	rev: A