




EXISTING REAR ELEVATION


Redland 49 concrete
interlocking roof tiles

white windows

Pebbledash render wall finish

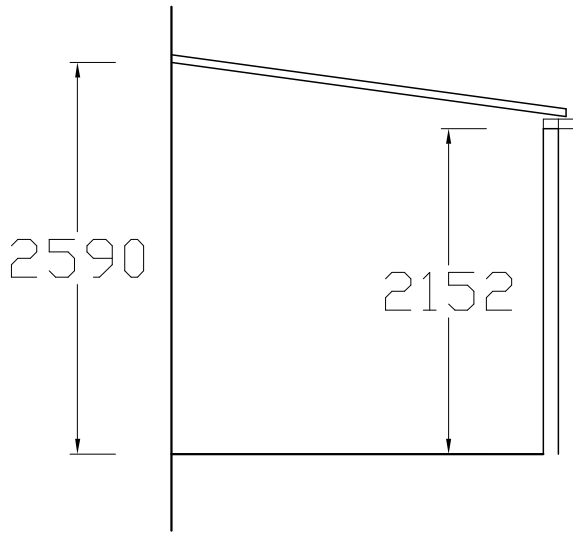


SECTION

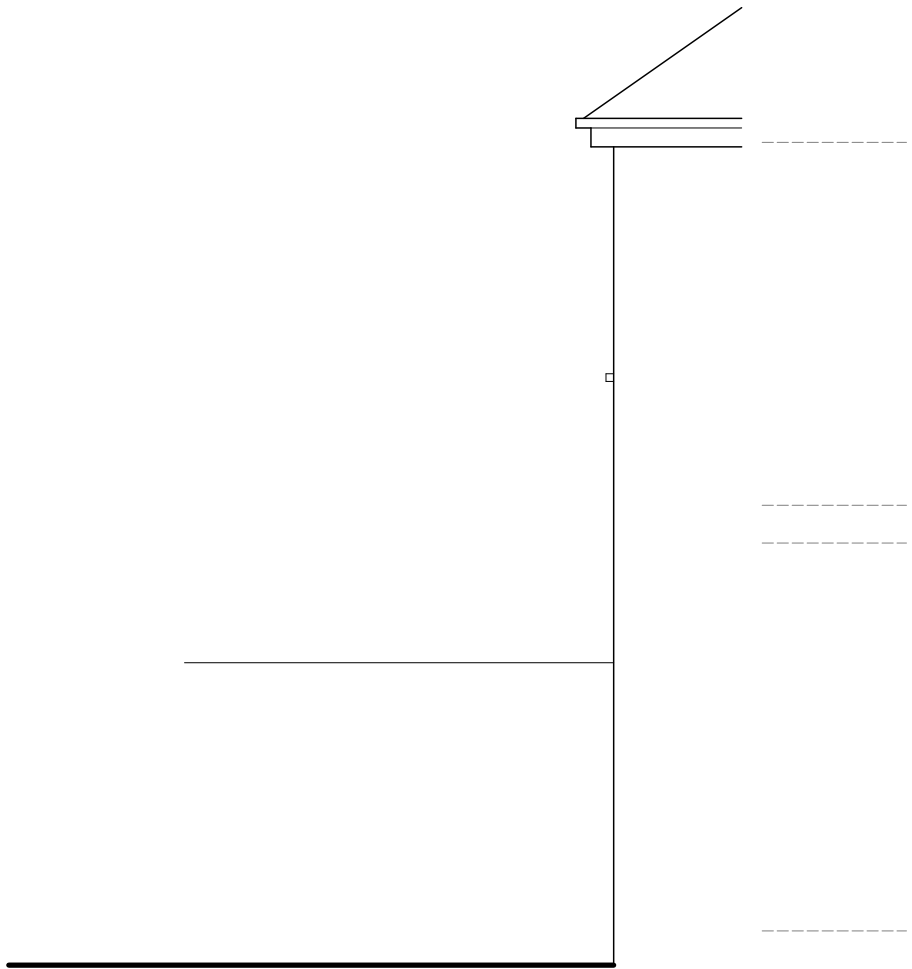


EXISTING SIDE




EXISTING SIDE ELEVATION

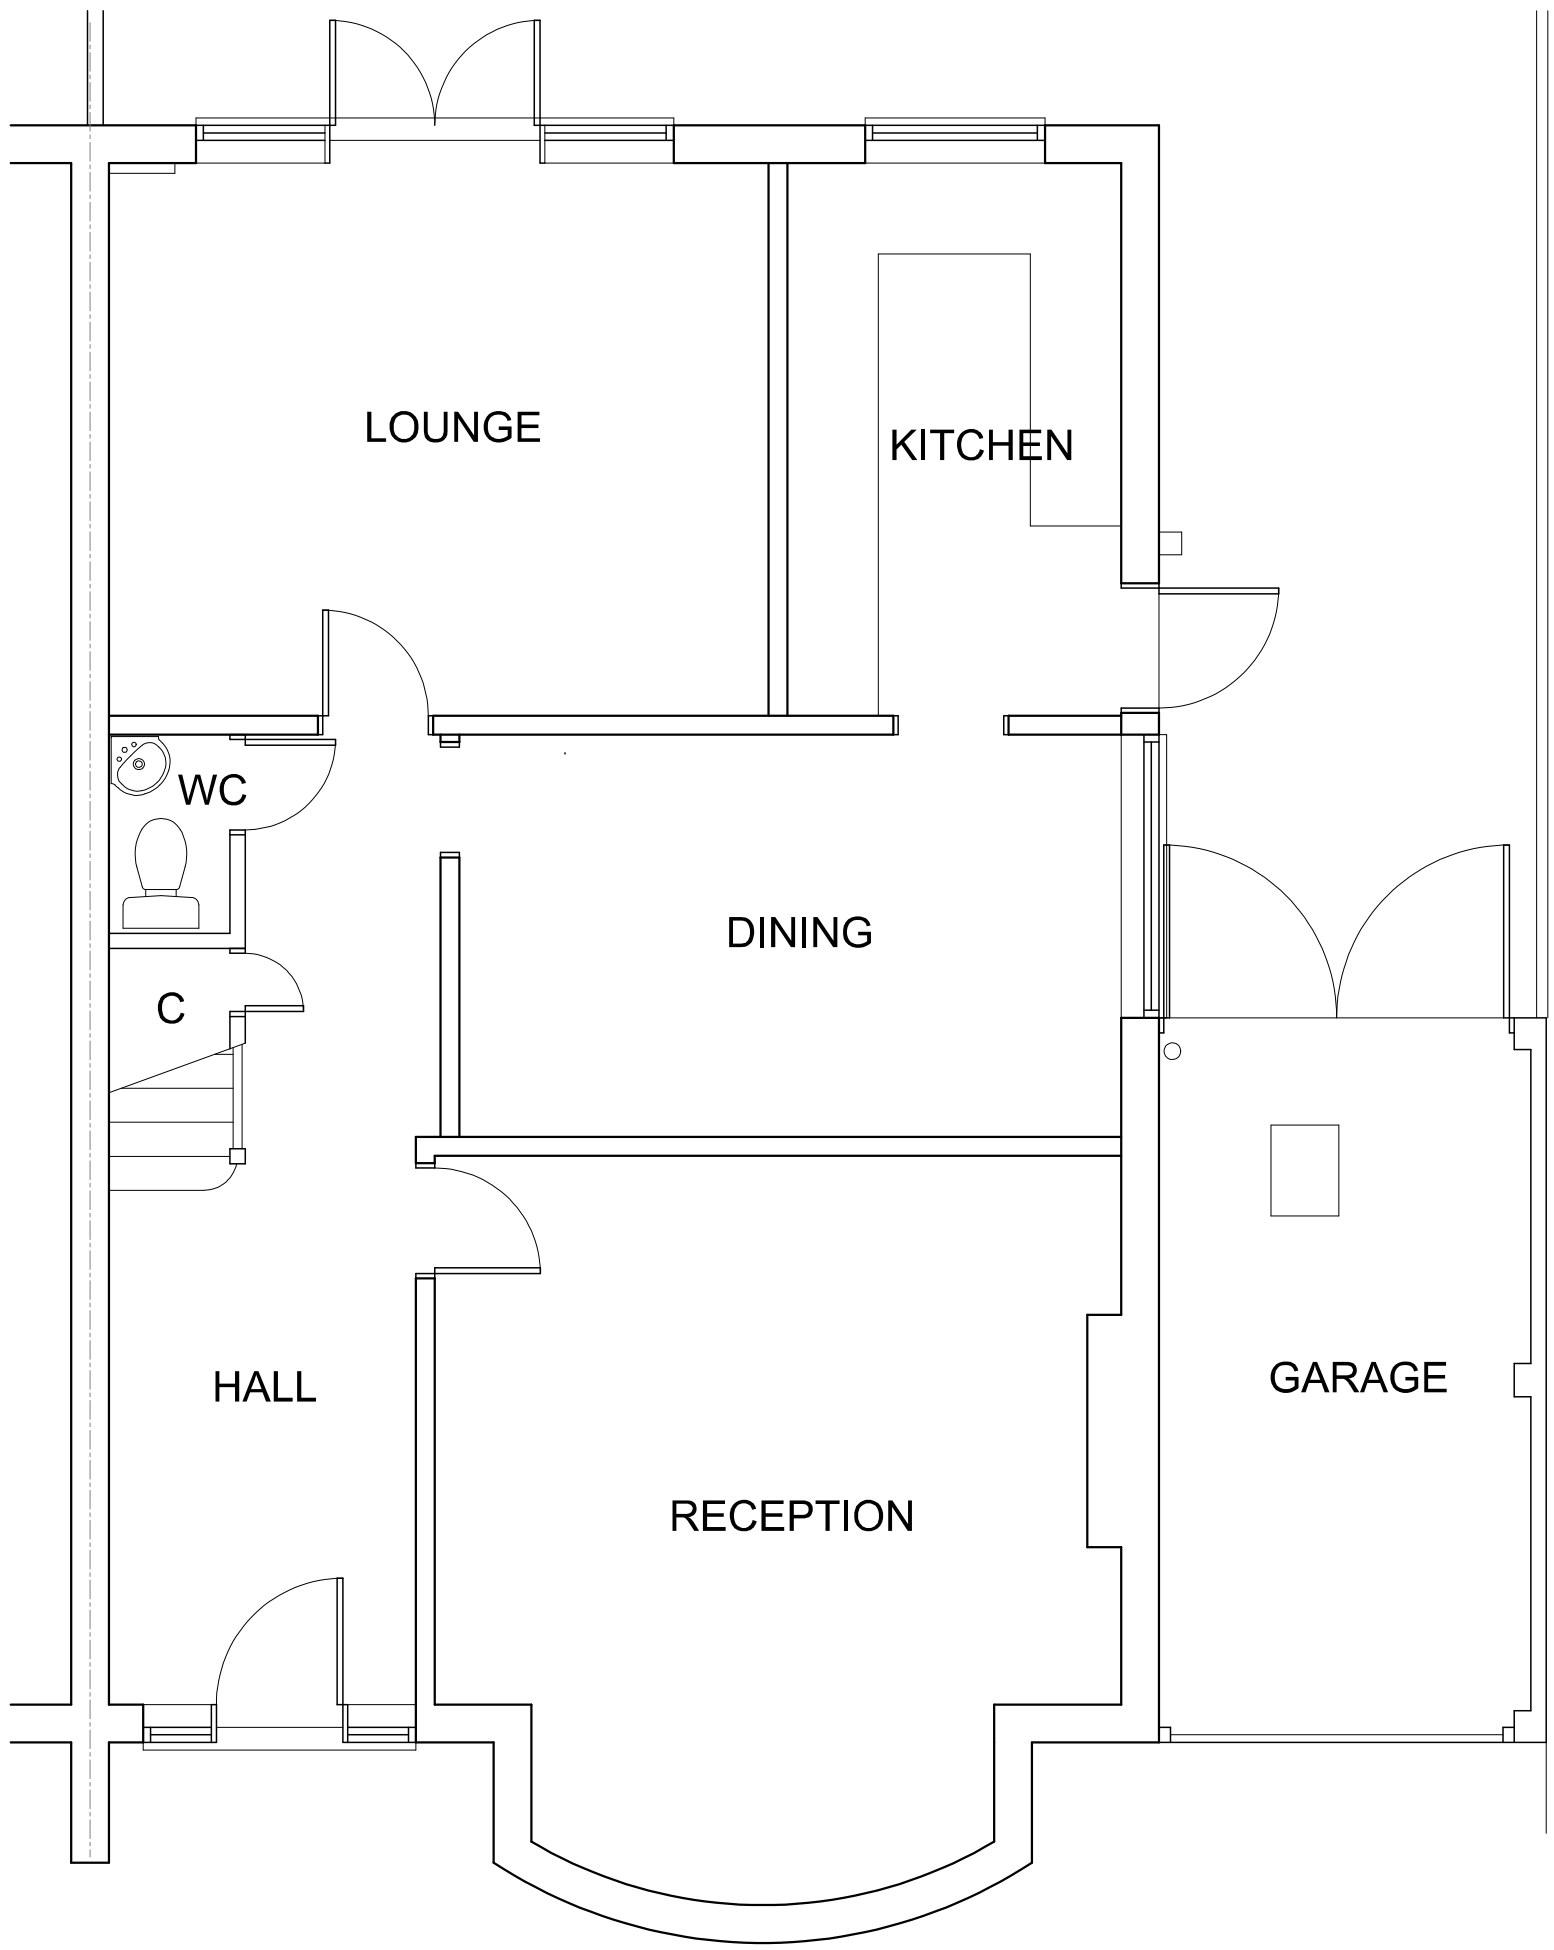

EXISTING GROUND FLOOR PLAN

 

scale

 

EXISTING FRONT ELEVATION

Revision	Description	Date
This drawing must not be re-issued, loaned or copied without consent of M. Baldwin ©		
www.plansdesigned.co.uk Mark Baldwin (MRIC, MCIOB, MCIAI) CHARTERED SURVEYING & ARCHITECTURAL CONSULTANT Telephone : 01895 254456		
Client: Mr & Mrs A. Christy.		
Project: 27 SOUTH DRIVE, RUISLIP HA4 8EU.		
Description: EXISTING PLANS & ELEVATIONS.		
Scale: 1:50 @ A1	Date: Feb 14,	
Project No: MB / 2031 / 1	Rev.	-