




PROPOSED REAR ELEVATION

SECTION




PROPOSED SIDE


PROPOSED SIDE ELEVATION

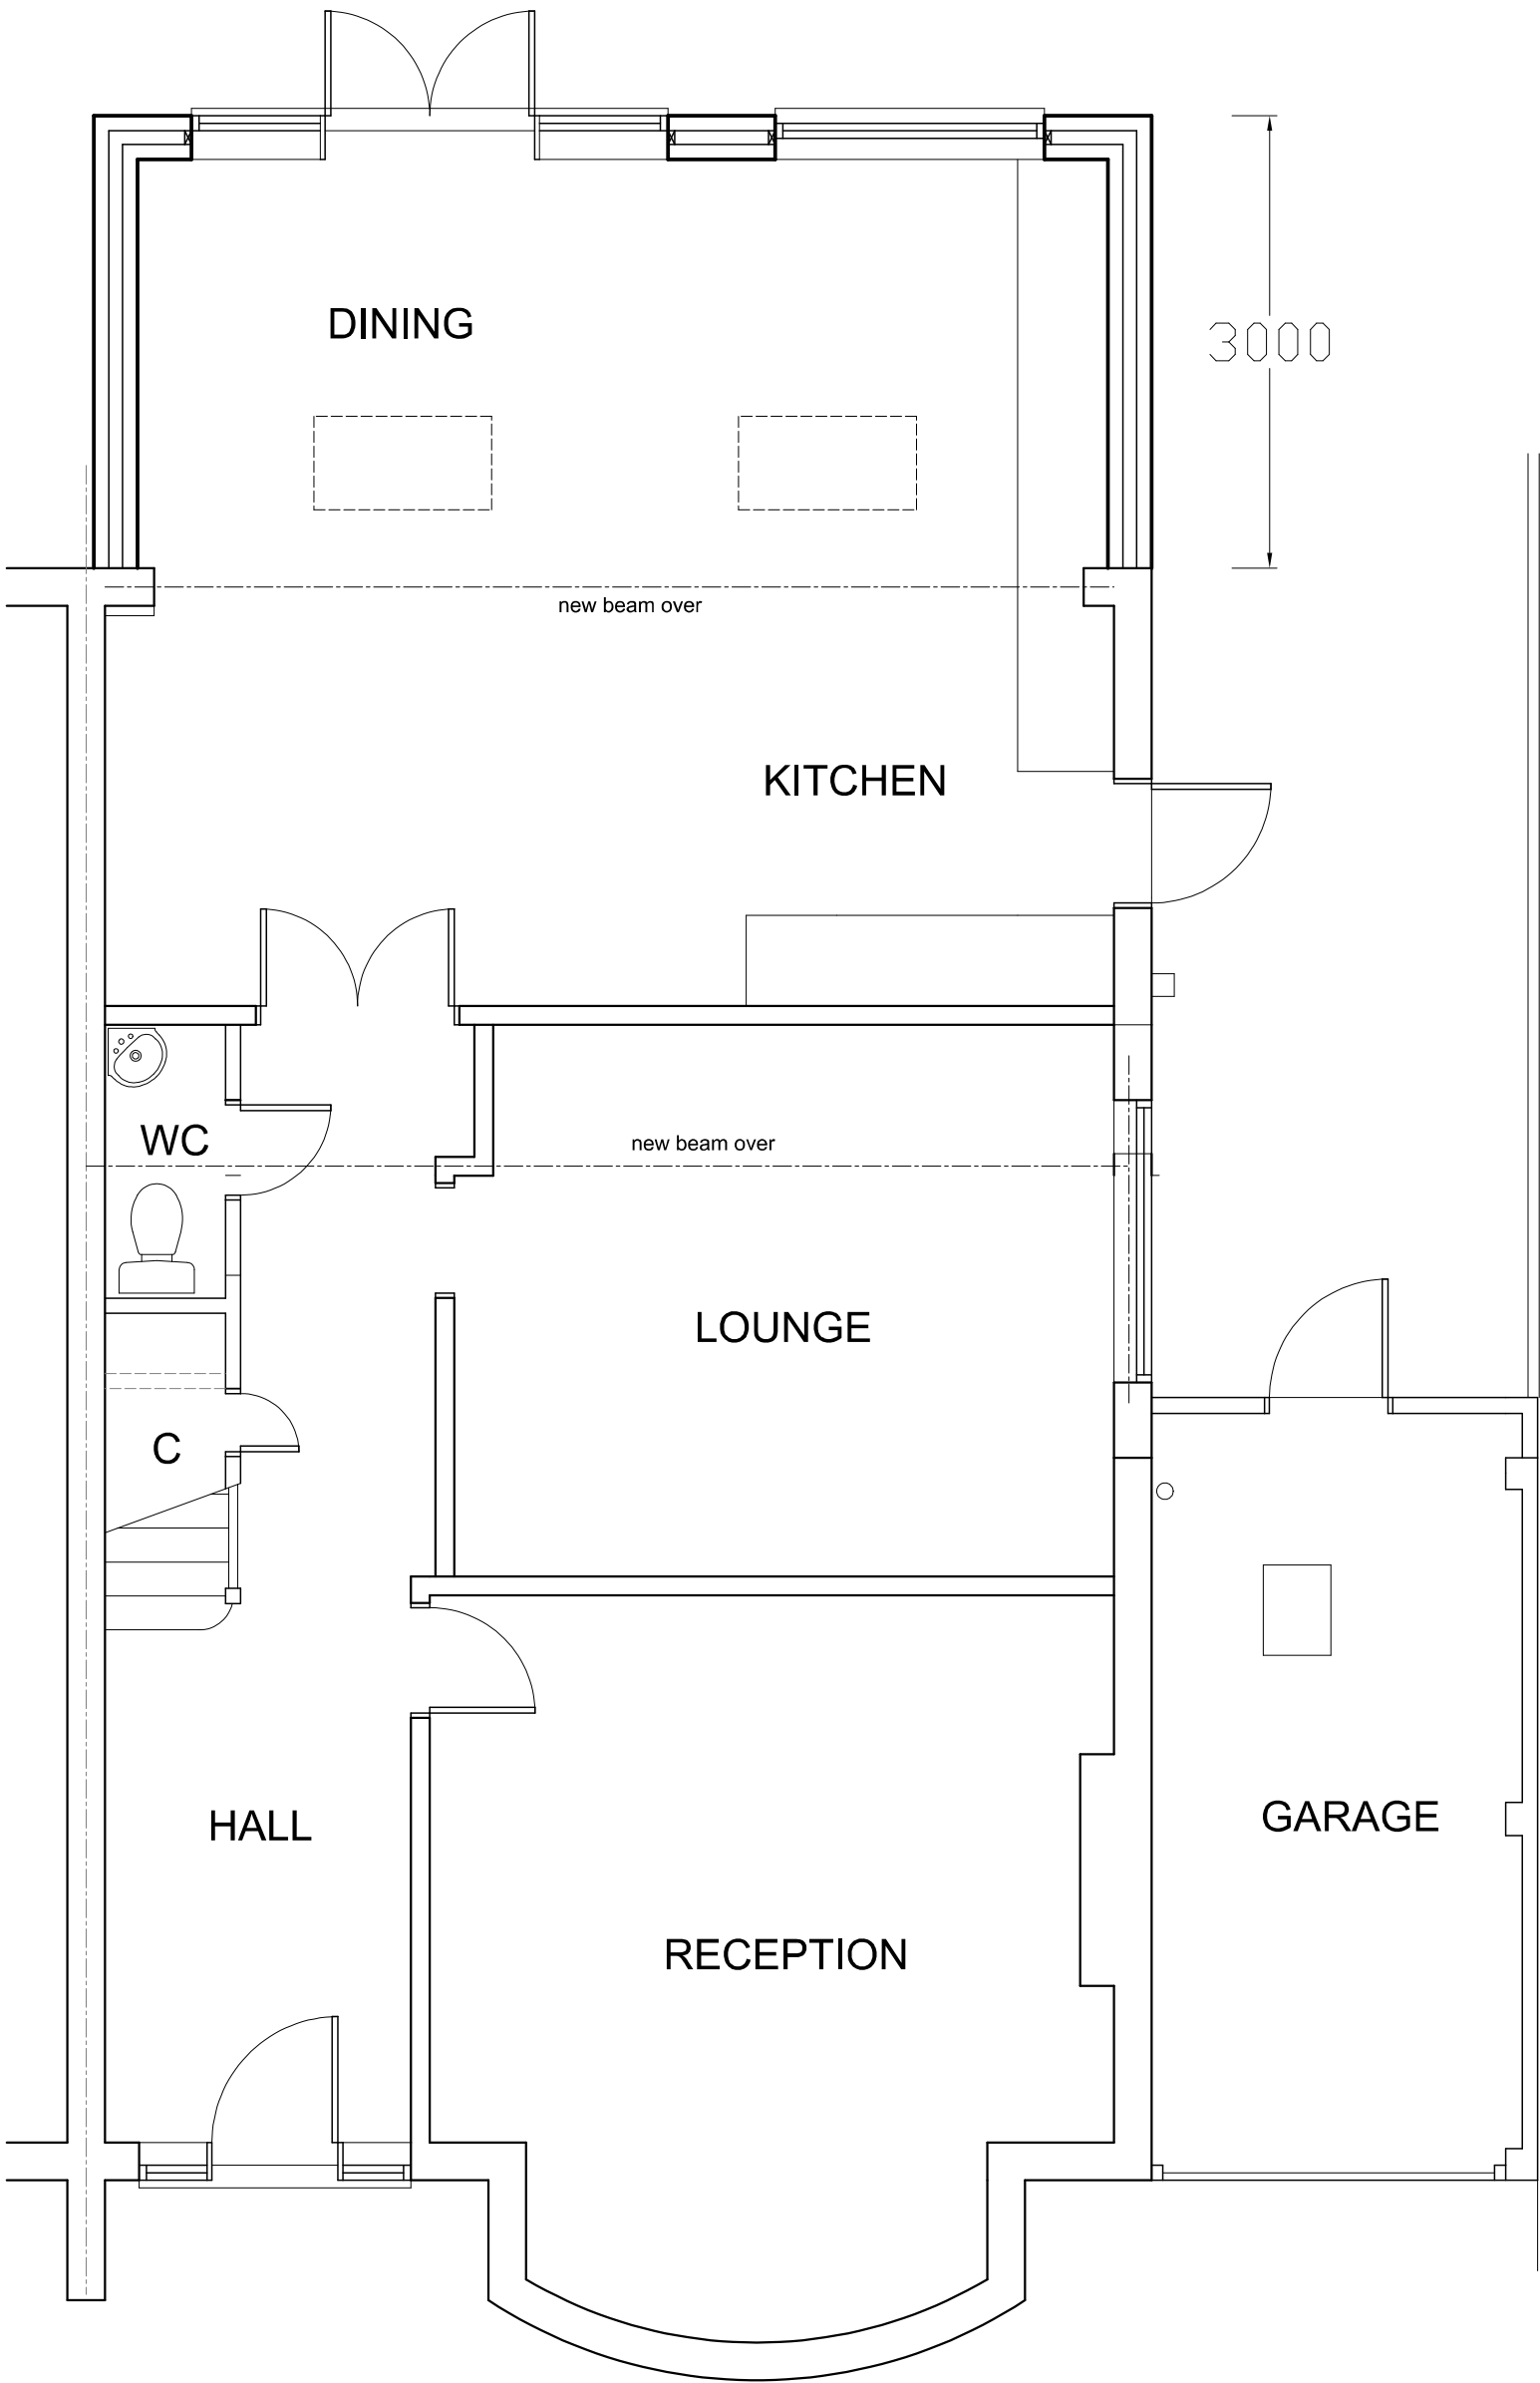

PROPOSED GROUND FLOOR PLAN

 

scale

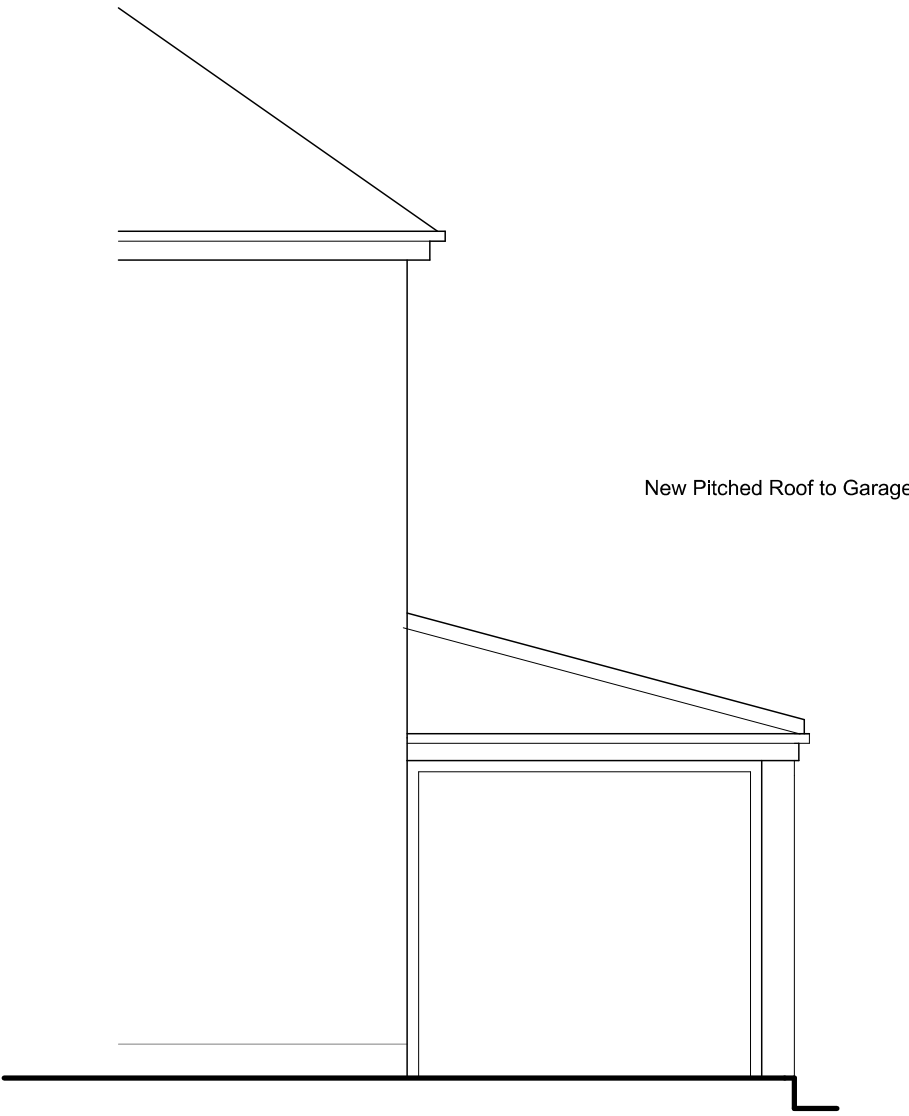

PROPOSED FRONT ELEVATION

Revision	Description	Date
This drawing must not be re-issued, loaned or copied without consent of M. Baldwin ©		
www.plansdesigned.co.uk Mark Baldwin (MRIC, MCIOB, MCIAT) CHARTERED SURVEYING & ARCHITECTURAL CONSULTANT Telephone : 01895 254456		
Client: Mr & Mrs A. Christy.		
Project: 27 SOUTH DRIVE, RUISLIP HA4 8EU.		
Description: PROPOSED PLANS & ELEVATIONS.		
Scale: 1:50 @ A1	Date: Feb 14.	
Project No: MB / 2031 / 2	Rev. -	