



Notes:

THIS DRAWING MAY INCORPORATE INFORMATION FROM OTHER PROFESSIONALS. WE CANNOT ACCEPT RESPONSIBILITY FOR THE INTEGRITY AND ACCURACY OF SUCH INFORMATION.

DRAWINGS, SPECIFICATIONS AND SCHEDULES ARE TO BE READ IN CONJUNCTION WITH ALL RELEVANT ARCHITECTS AND CONSULTANTS DRAWINGS AND SPECIFICATIONS.

ANY DISCREPANCIES BETWEEN DRAWINGS/ SCHEDULES OR SPECIFICATIONS ARE TO BE REPORTED TO THE ARCHITECT/ ENGINEER/CONTRACT ADMINISTRATOR AT ONCE.

SETTING OUT TO BE AGREED ON SITE BETWEEN CLIENT AND CONTRACTOR.

ALL DIMENSIONS ARE IN MM UNLESS OTHERWISE STATED. ALL LEVELS ARE FINISHED FLOOR LEVELS UNLESS OTHERWISE STATED.

APPROXIMATE DIMENSIONS NOTED ON PLAN MAY BE SUBJECT TO VARIATION DUE TO STRUCTURAL VARIATIONS OR RESTRICTIONS ON SITES AND/ OR LOCAL AUTHORITY CONSTRAINTS ETC.

SEQUENCE OF WORK TO BE AGREED WITH THE CLIENT.


PARTY WALL NOTICES TO BE SERVED AND AGREEMENTS REACHED WITH ADJOINING NEIGHBOURS BEFORE ANY WORK COMMENCES ON SITE.

SCALING FOR PLANNING PURPOSES ONLY.

WORK TO BE CARRIED OUT IN ACCORDANCE WITH BYE-LAWS AND REGULATIONS OF LOCAL AUTHORITIES AND STATUTORY UNDERTAKERS.

PRINT PDF OF THE DWG IN ACTUAL SIZE.

REV:	DESCRIPTION:	BY:	DATE:
STATUS:			
CLIENT: Shahbaz Ahmed 18 Eastfields Pinner HA5 2SR			
DRAWN BY:			
SITE: 18 Eastfields HA5 2SR			
TITLE: Location Plan			
SCALE AT A3: 1:1250	DATE: 26.09.2021	DRAWN:	CHECKED:
PROJECT NO: 0229	DRAWING NO: 0229-001	REVISION: P1	

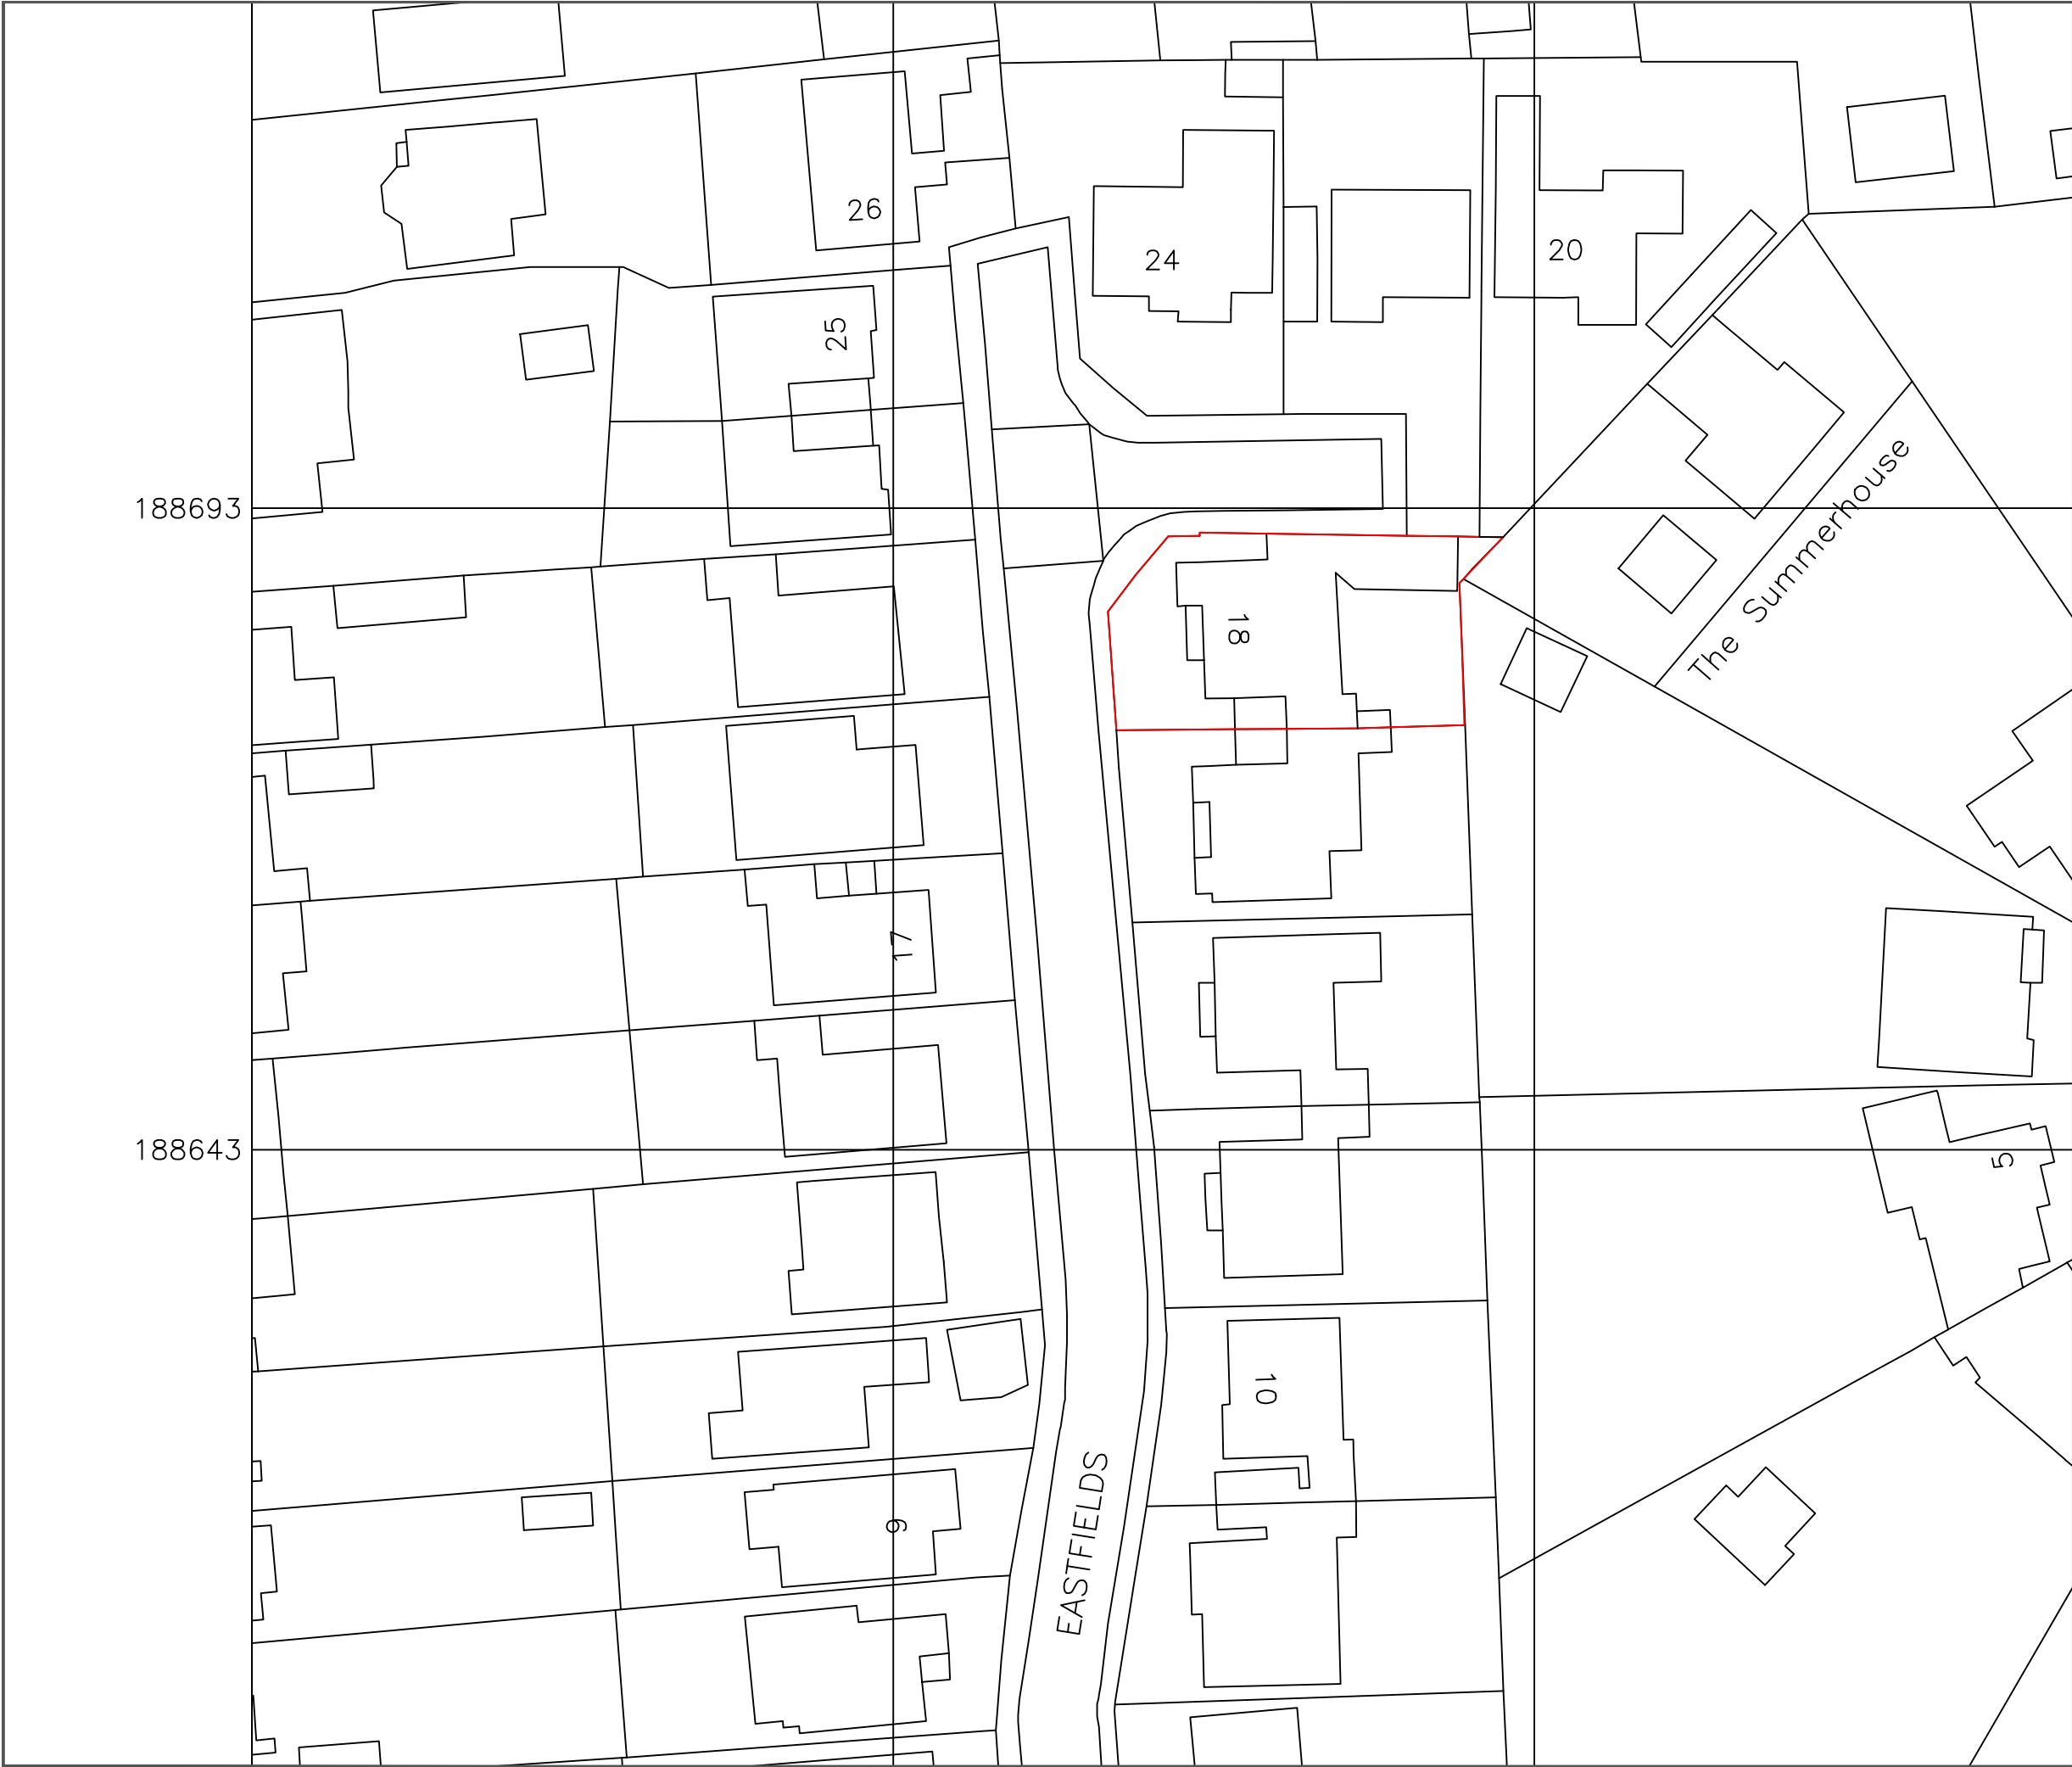

188693

188643

Notes:

THIS DRAWING MAY INCORPORATE INFORMATION FROM OTHER PROFESSIONALS. WE CANNOT ACCEPT RESPONSIBILITY FOR THE INTEGRITY AND ACCURACY OF SUCH INFORMATION.

DRAWINGS, SPECIFICATIONS AND SCHEDULES ARE TO BE READ IN CONJUNCTION WITH ALL RELEVANT ARCHITECTS AND CONSULTANTS DRAWINGS AND SPECIFICATIONS.

ANY DISCREPANCIES BETWEEN DRAWINGS/ SCHEDULES OR SPECIFICATIONS ARE TO BE REPORTED TO THE ARCHITECT/ ENGINEER/CONTRACT ADMINISTRATOR AT ONCE.

SETTING OUT TO BE AGREED ON SITE BETWEEN CLIENT AND CONTRACTOR.

ALL DIMENSIONS ARE IN MM UNLESS OTHERWISE STATED. ALL LEVELS ARE FINISHED FLOOR LEVELS UNLESS OTHERWISE STATED.

APPROXIMATE DIMENSIONS NOTED ON PLAN MAY BE SUBJECT TO VARIATION DUE TO STRUCTURAL VARIATIONS OR RESTRICTIONS ON SITES AND/ OR LOCAL AUTHORITY CONSTRAINTS ETC.

SEQUENCE OF WORK TO BE AGREED WITH THE CLIENT.


PARTY WALL NOTICES TO BE SERVED AND AGREEMENTS REACHED WITH ADJOINING NEIGHBOURS BEFORE ANY WORK COMMENCES ON SITE.

SCALING FOR PLANNING PURPOSES ONLY.

WORK TO BE CARRIED OUT IN ACCORDANCE WITH BYE-LAWS AND REGULATIONS OF LOCAL AUTHORITIES AND STATUTORY UNDERTAKERS.

PRINT PDF OF THE DWG IN ACTUAL SIZE.

REV:	DESCRIPTION:	BY:	DATE:
STATUS:			
CLIENT: Shahbaz Ahmed 18 Eastfields Pinner HA5 2SR			
DRAWN BY:			
SITE: 18 Eastfields HA5 2SR			
TITLE: Existing Block Plan			
SCALE AT A3: 1:500	DATE: 26.09.2021	DRAWN:	CHECKED:
PROJECT NO: 0229	DRAWING NO: 0229-002	REVISION: P1	

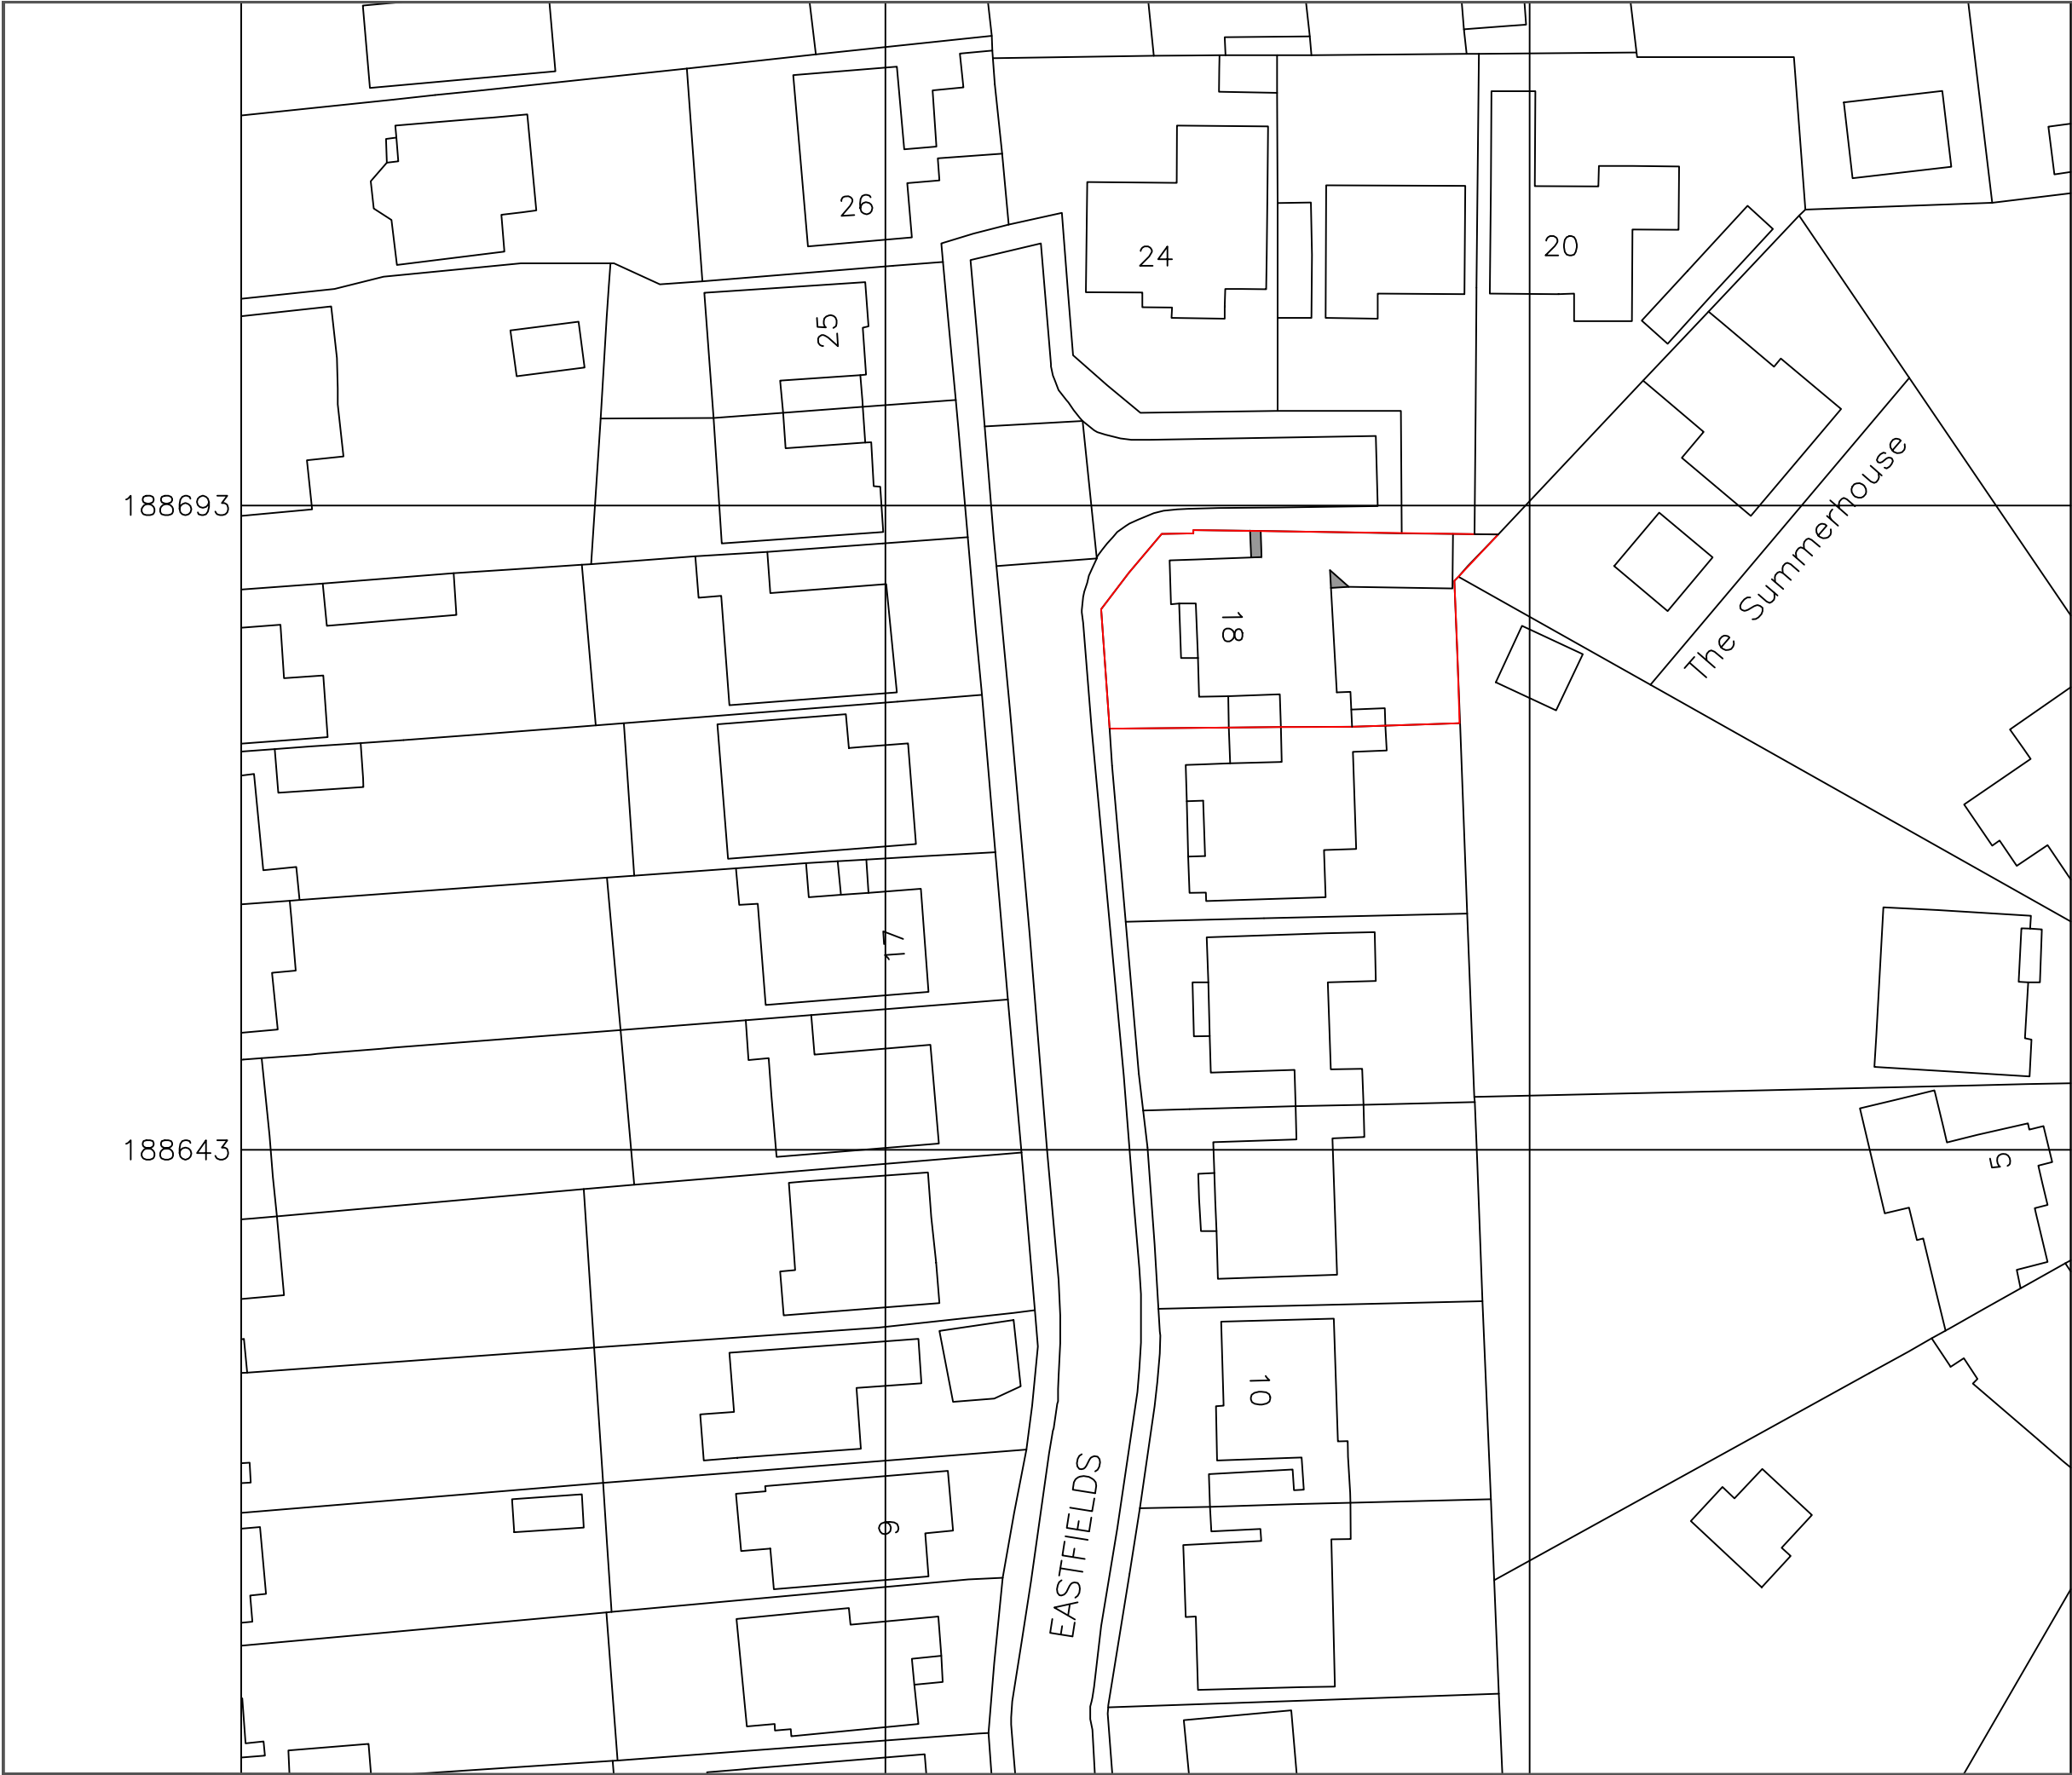

Notes:

THIS DRAWING MAY INCORPORATE INFORMATION FROM OTHER PROFESSIONALS. WE CANNOT ACCEPT RESPONSIBILITY FOR THE INTEGRITY AND ACCURACY OF SUCH INFORMATION.

DRAWINGS, SPECIFICATIONS AND SCHEDULES ARE TO BE READ IN CONJUNCTION WITH ALL RELEVANT ARCHITECTS AND CONSULTANTS DRAWINGS AND SPECIFICATIONS.

ANY DISCREPANCIES BETWEEN DRAWINGS/ SCHEDULES OR SPECIFICATIONS ARE TO BE REPORTED TO THE ARCHITECT/ ENGINEER/CONTRACT ADMINISTRATOR AT ONCE.

SETTING OUT TO BE AGREED ON SITE BETWEEN CLIENT AND CONTRACTOR.

ALL DIMENSIONS ARE IN MM UNLESS OTHERWISE STATED. ALL LEVELS ARE FINISHED FLOOR LEVELS UNLESS OTHERWISE STATED.

APPROXIMATE DIMENSIONS NOTED ON PLAN MAY BE SUBJECT TO VARIATION DUE TO STRUCTURAL VARIATIONS OR RESTRICTIONS ON SITES AND/ OR LOCAL AUTHORITY CONSTRAINTS ETC.

SEQUENCE OF WORK TO BE AGREED WITH THE CLIENT.

PARTY WALL NOTICES TO BE SERVED AND AGREEMENTS REACHED WITH ADJOINING NEIGHBOURS BEFORE ANY WORK COMMENCES ON SITE.



SCALING FOR PLANNING PURPOSES ONLY.

WORK TO BE CARRIED OUT IN ACCORDANCE WITH BYE-LAWS AND REGULATIONS OF LOCAL AUTHORITIES AND STATUTORY UNDERTAKERS.

PRINT PDF OF THE DWG IN ACTUAL SIZE.

REV:	DESCRIPTION:	BY:	DATE:
STATUS:			
CLIENT: Shahbaz Ahmed 18 Eastfields Pinner HA5 2SR			
DRAWN BY:			
SITE: 18 Eastfields HA5 2SR			
TITLE: Proposed Block Plan			
SCALE AT A3: 1:500	DATE: 26.09.2021	DRAWN:	CHECKED:
PROJECT NO: 0229	DRAWING NO: 0229-003	REVISION: P1	

KEY	
	Structure to be demolished
	Existing structure
	Proposed structure
	Flat roof
	Pitched roof
RWP	Rain water pipe

 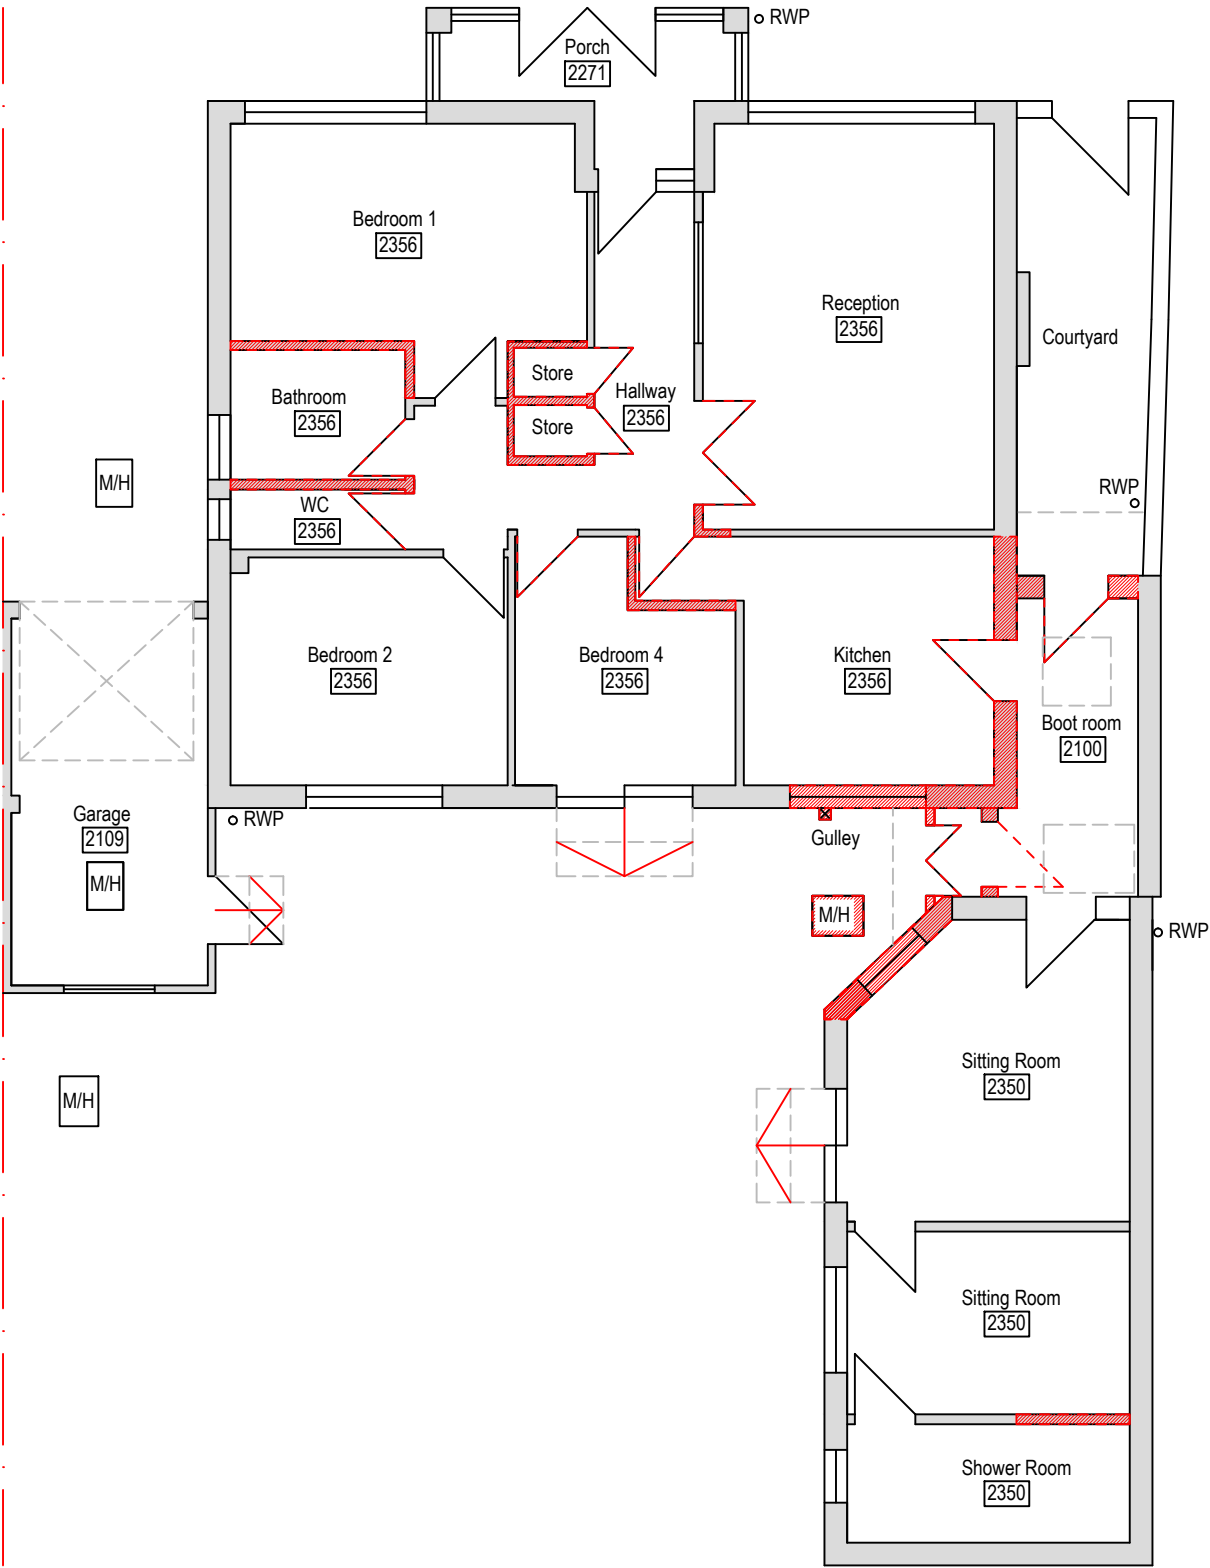

Notes:

THIS DRAWING MAY INCORPORATE INFORMATION FROM OTHER PROFESSIONALS. WE CANNOT ACCEPT RESPONSIBILITY FOR THE INTEGRITY AND ACCURACY OF SUCH INFORMATION.

DRAWINGS, SPECIFICATIONS AND SCHEDULES ARE TO BE READ IN CONJUNCTION WITH ALL RELEVANT ARCHITECTS AND CONSULTANTS DRAWINGS AND SPECIFICATIONS.

ANY DISCREPANCIES BETWEEN DRAWINGS/ SCHEDULES OR SPECIFICATIONS ARE TO BE REPORTED TO THE ARCHITECT/ ENGINEER/CONTRACT ADMINISTRATOR AT ONCE.

SETTING OUT TO BE AGREED ON SITE BETWEEN CLIENT AND CONTRACTOR.

ALL DIMENSIONS ARE IN MM UNLESS OTHERWISE STATED. ALL LEVELS ARE FINISHED FLOOR LEVELS UNLESS OTHERWISE STATED.

APPROXIMATE DIMENSIONS NOTED ON PLAN MAY BE SUBJECT TO VARIATION DUE TO STRUCTURAL VARIATIONS OR RESTRICTIONS ON SITES AND/ OR LOCAL AUTHORITY CONSTRAINTS ETC.

SEQUENCE OF WORK TO BE AGREED WITH THE CLIENT.

PARTY WALL NOTICES TO BE SERVED AND AGREEMENTS REACHED WITH ADJOINING NEIGHBOURS BEFORE ANY WORK COMMENCES ON SITE.


SCALING FOR PLANNING PURPOSES ONLY.

WORK TO BE CARRIED OUT IN ACCORDANCE WITH BYE-LAWS AND REGULATIONS OF LOCAL AUTHORITIES AND STATUTORY UNDERTAKERS.

PRINT PDF OF THE DWG IN ACTUAL SIZE.

REV:	DESCRIPTION:	BY:	DATE:
STATUS:			
CLIENT:	Shahbaz Ahmed 18 Eastfields Pinner HA5 2SR		
DRAWN BY:			
SITE:	18 Eastfields HA5 2SR		
TITLE:	Existing ground floor plan		
SCALE AT A3:	DATE:	DRAWN:	CHECKED:
1:100	26.09.2021		
PROJECT NO:	DRAWING NO:	REVISION:	
0229	0229-100	P1	

KEY	
	Structure to be demolished
	Existing structure
	Proposed structure
	Flat roof
	Pitched roof
RWP	Rain water pipe

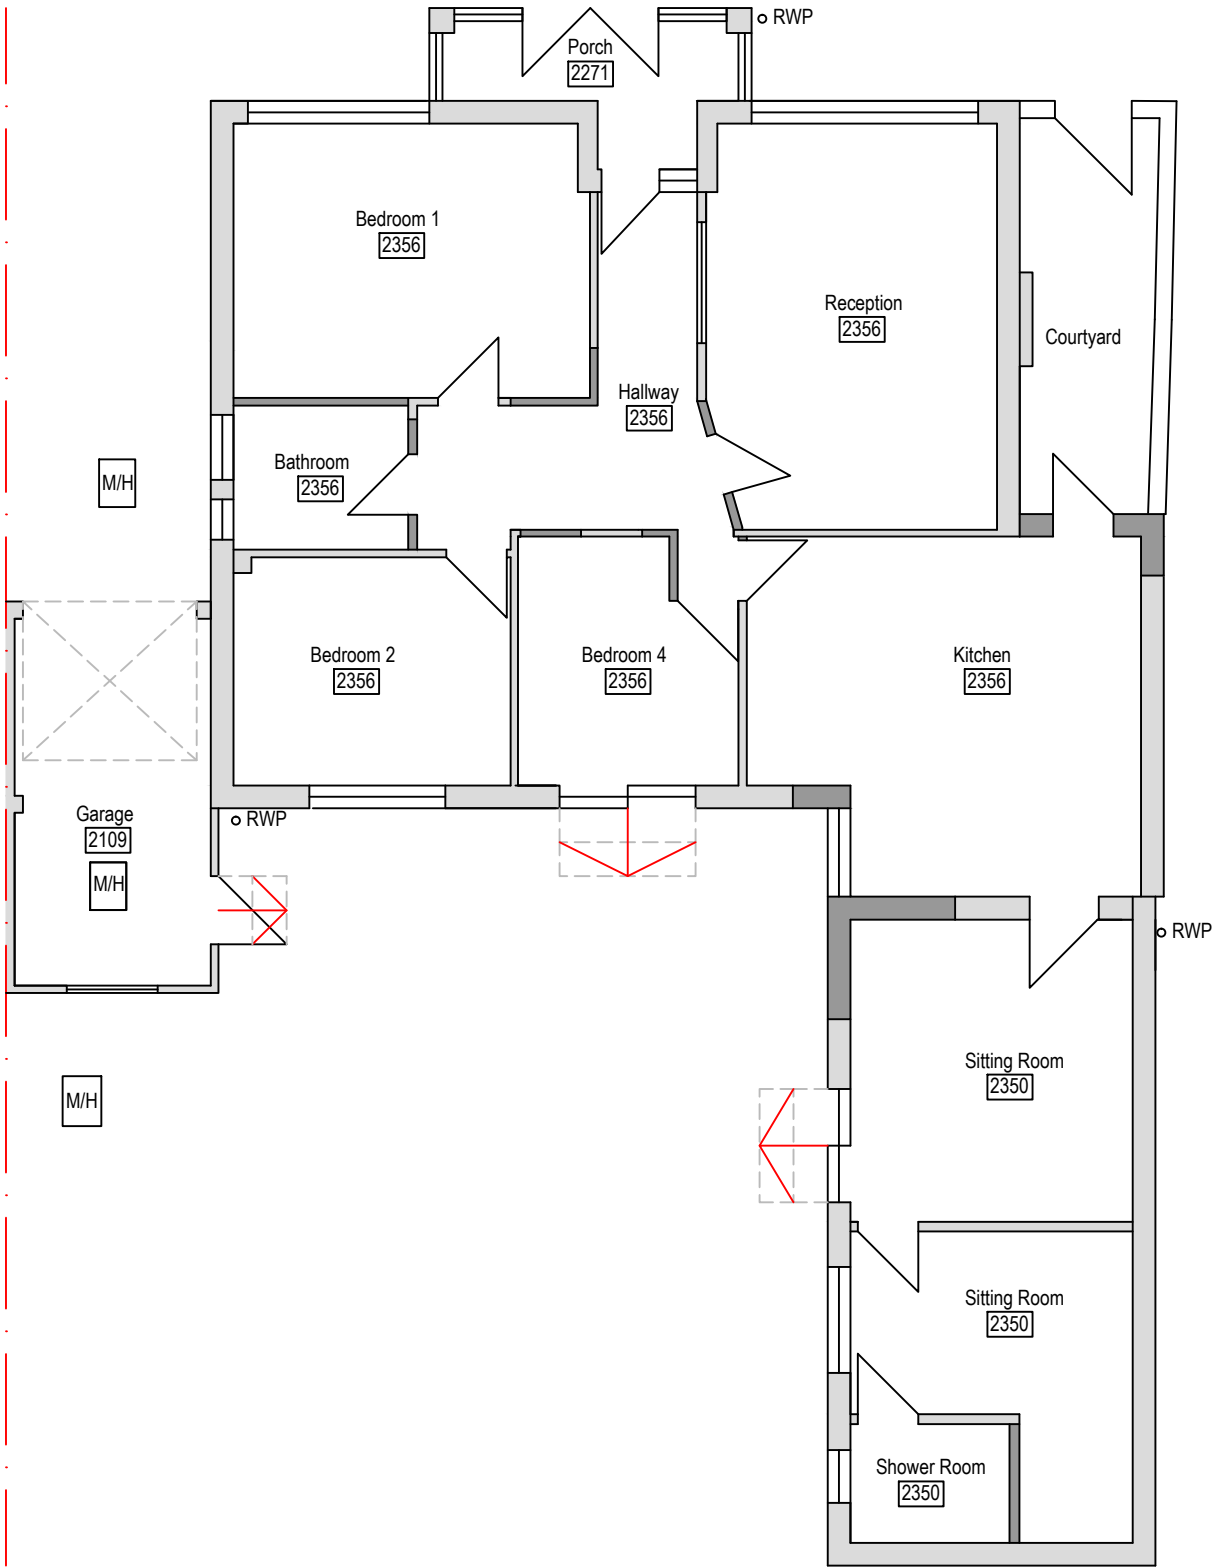

Notes:

THIS DRAWING MAY INCORPORATE INFORMATION FROM OTHER PROFESSIONALS. WE CANNOT ACCEPT RESPONSIBILITY FOR THE INTEGRITY AND ACCURACY OF SUCH INFORMATION.

DRAWINGS, SPECIFICATIONS AND SCHEDULES ARE TO BE READ IN CONJUNCTION WITH ALL RELEVANT ARCHITECTS AND CONSULTANTS DRAWINGS AND SPECIFICATIONS.

ANY DISCREPANCIES BETWEEN DRAWINGS/ SCHEDULES OR SPECIFICATIONS ARE TO BE REPORTED TO THE ARCHITECT/ ENGINEER/CONTRACT ADMINISTRATOR AT ONCE.

SETTING OUT TO BE AGREED ON SITE BETWEEN CLIENT AND CONTRACTOR.

ALL DIMENSIONS ARE IN MM UNLESS OTHERWISE STATED. ALL LEVELS ARE FINISHED FLOOR LEVELS UNLESS OTHERWISE STATED.

APPROXIMATE DIMENSIONS NOTED ON PLAN MAY BE SUBJECT TO VARIATION DUE TO STRUCTURAL VARIATIONS OR RESTRICTIONS ON SITES AND/ OR LOCAL AUTHORITY CONSTRAINTS ETC.

SEQUENCE OF WORK TO BE AGREED WITH THE CLIENT.

PARTY WALL NOTICES TO BE SERVED AND AGREEMENTS REACHED WITH ADJOINING NEIGHBOURS BEFORE ANY WORK COMMENCES ON SITE.



SCALING FOR PLANNING PURPOSES ONLY.

WORK TO BE CARRIED OUT IN ACCORDANCE WITH BYE-LAWS AND REGULATIONS OF LOCAL AUTHORITIES AND STATUTORY UNDERTAKERS.

PRINT PDF OF THE DWG IN ACTUAL SIZE.

REV:	DESCRIPTION:	BY:	DATE:
STATUS:			
CLIENT:	Shahbaz Ahmed 18 Eastfields Pinner HA5 2SR		
DRAWN BY:			
SITE:	18 Eastfields HA5 2SR		
TITLE:	Proposed ground floor plan		
SCALE AT A3:	DATE:	DRAWN:	CHECKED:
1:100	26.09.2021		
PROJECT NO:	DRAWING NO:	REVISION:	
0229	0229-110	P1	

KEY	
	Structure to be demolished
	Existing structure
	Proposed structure
	Flat roof
	Pitched roof
RWP	Rain water pipe

 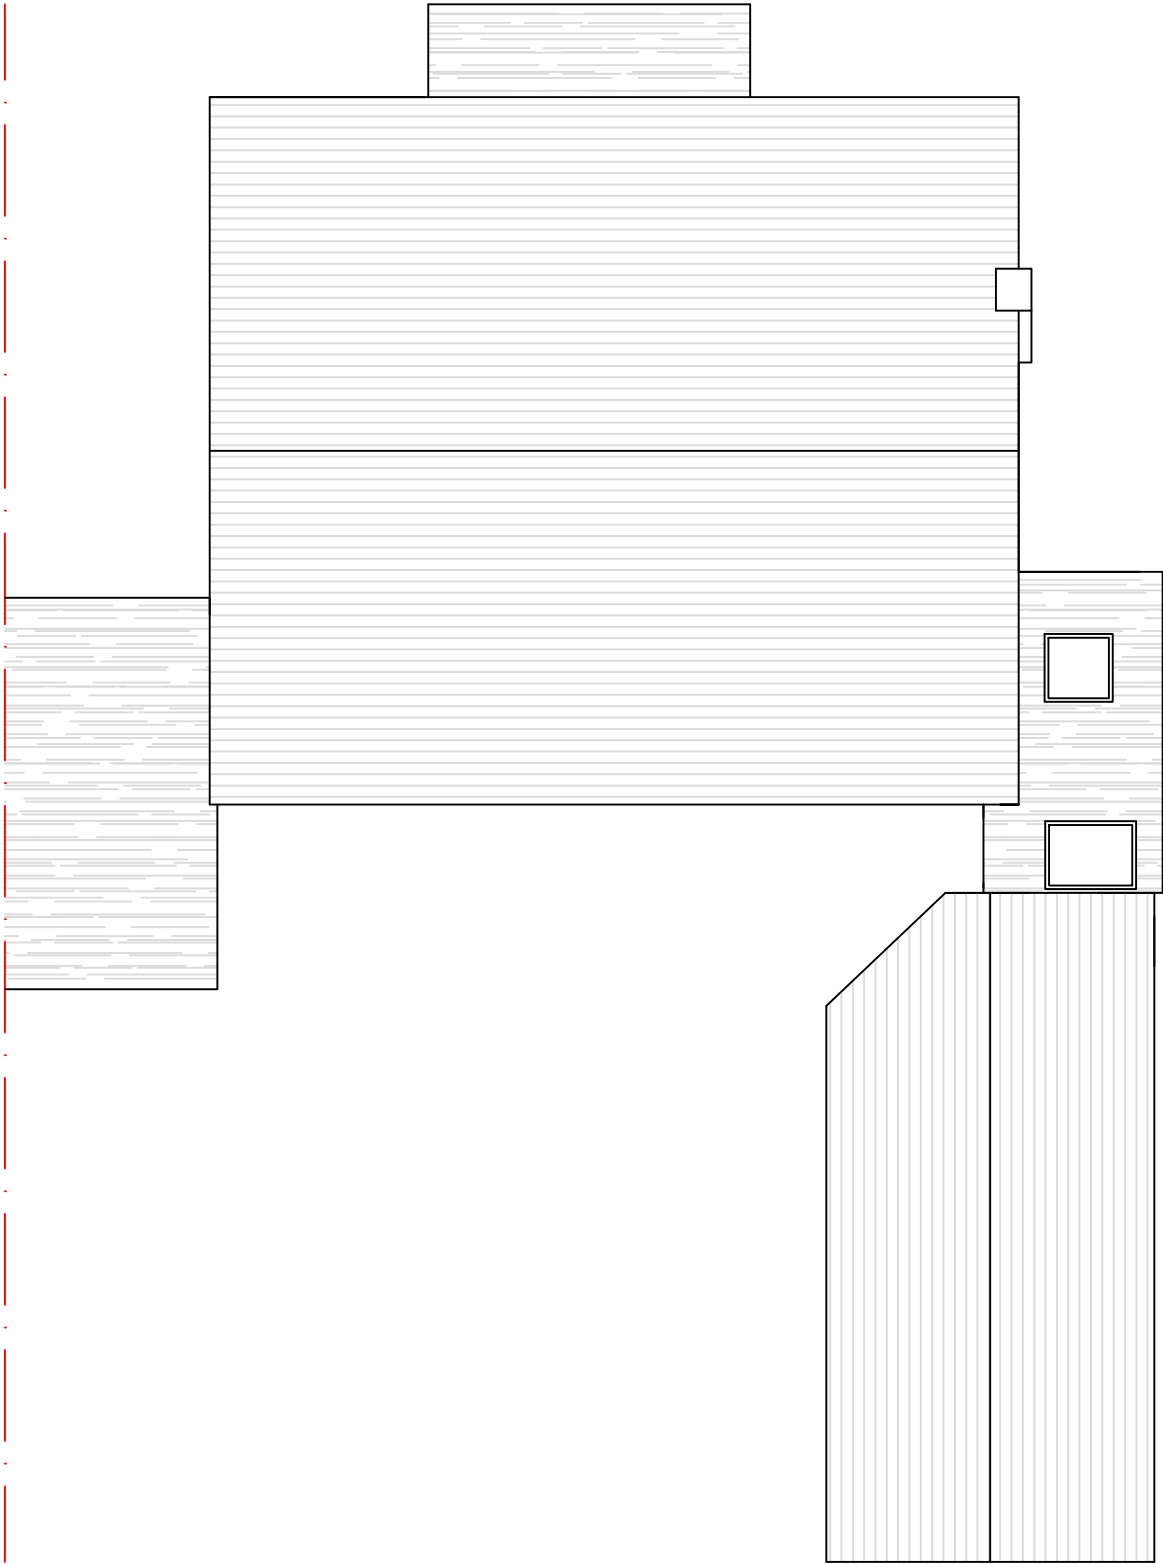

Notes:

THIS DRAWING MAY INCORPORATE INFORMATION FROM OTHER PROFESSIONALS. WE CANNOT ACCEPT RESPONSIBILITY FOR THE INTEGRITY AND ACCURACY OF SUCH INFORMATION.

DRAWINGS, SPECIFICATIONS AND SCHEDULES ARE TO BE READ IN CONJUNCTION WITH ALL RELEVANT ARCHITECTS AND CONSULTANTS DRAWINGS AND SPECIFICATIONS.

ANY DISCREPANCIES BETWEEN DRAWINGS/ SCHEDULES OR SPECIFICATIONS ARE TO BE REPORTED TO THE ARCHITECT/ ENGINEER/CONTRACT ADMINISTRATOR AT ONCE.

SETTING OUT TO BE AGREED ON SITE BETWEEN CLIENT AND CONTRACTOR.

ALL DIMENSIONS ARE IN MM UNLESS OTHERWISE STATED. ALL LEVELS ARE FINISHED FLOOR LEVELS UNLESS OTHERWISE STATED.

APPROXIMATE DIMENSIONS NOTED ON PLAN MAY BE SUBJECT TO VARIATION DUE TO STRUCTURAL VARIATIONS OR RESTRICTIONS ON SITES AND/ OR LOCAL AUTHORITY CONSTRAINTS ETC.

SEQUENCE OF WORK TO BE AGREED WITH THE CLIENT.

PARTY WALL NOTICES TO BE SERVED AND AGREEMENTS REACHED WITH ADJOINING NEIGHBOURS BEFORE ANY WORK COMMENCES ON SITE.



SCALING FOR PLANNING PURPOSES ONLY.

WORK TO BE CARRIED OUT IN ACCORDANCE WITH BYE-LAWS AND REGULATIONS OF LOCAL AUTHORITIES AND STATUTORY UNDERTAKERS.

PRINT PDF OF THE DWG IN ACTUAL SIZE.

REV:	DESCRIPTION:	BY:	DATE:
STATUS:			
CLIENT:	Shahbaz Ahmed 18 Eastfields Pinner HA5 2SR		
DRAWN BY:			
SITE:	18 Eastfields HA5 2SR		
TITLE:	Existing roof plan		
SCALE AT A3:	DATE:	DRAWN:	CHECKED:
1:100	26.09.2021		
PROJECT NO:	DRAWING NO:	REVISION:	
0229	0229-120	P1	

KEY	
	Structure to be demolished
	Existing structure
	Proposed structure
	Flat roof
	Pitched roof
RWP	Rain water pipe

 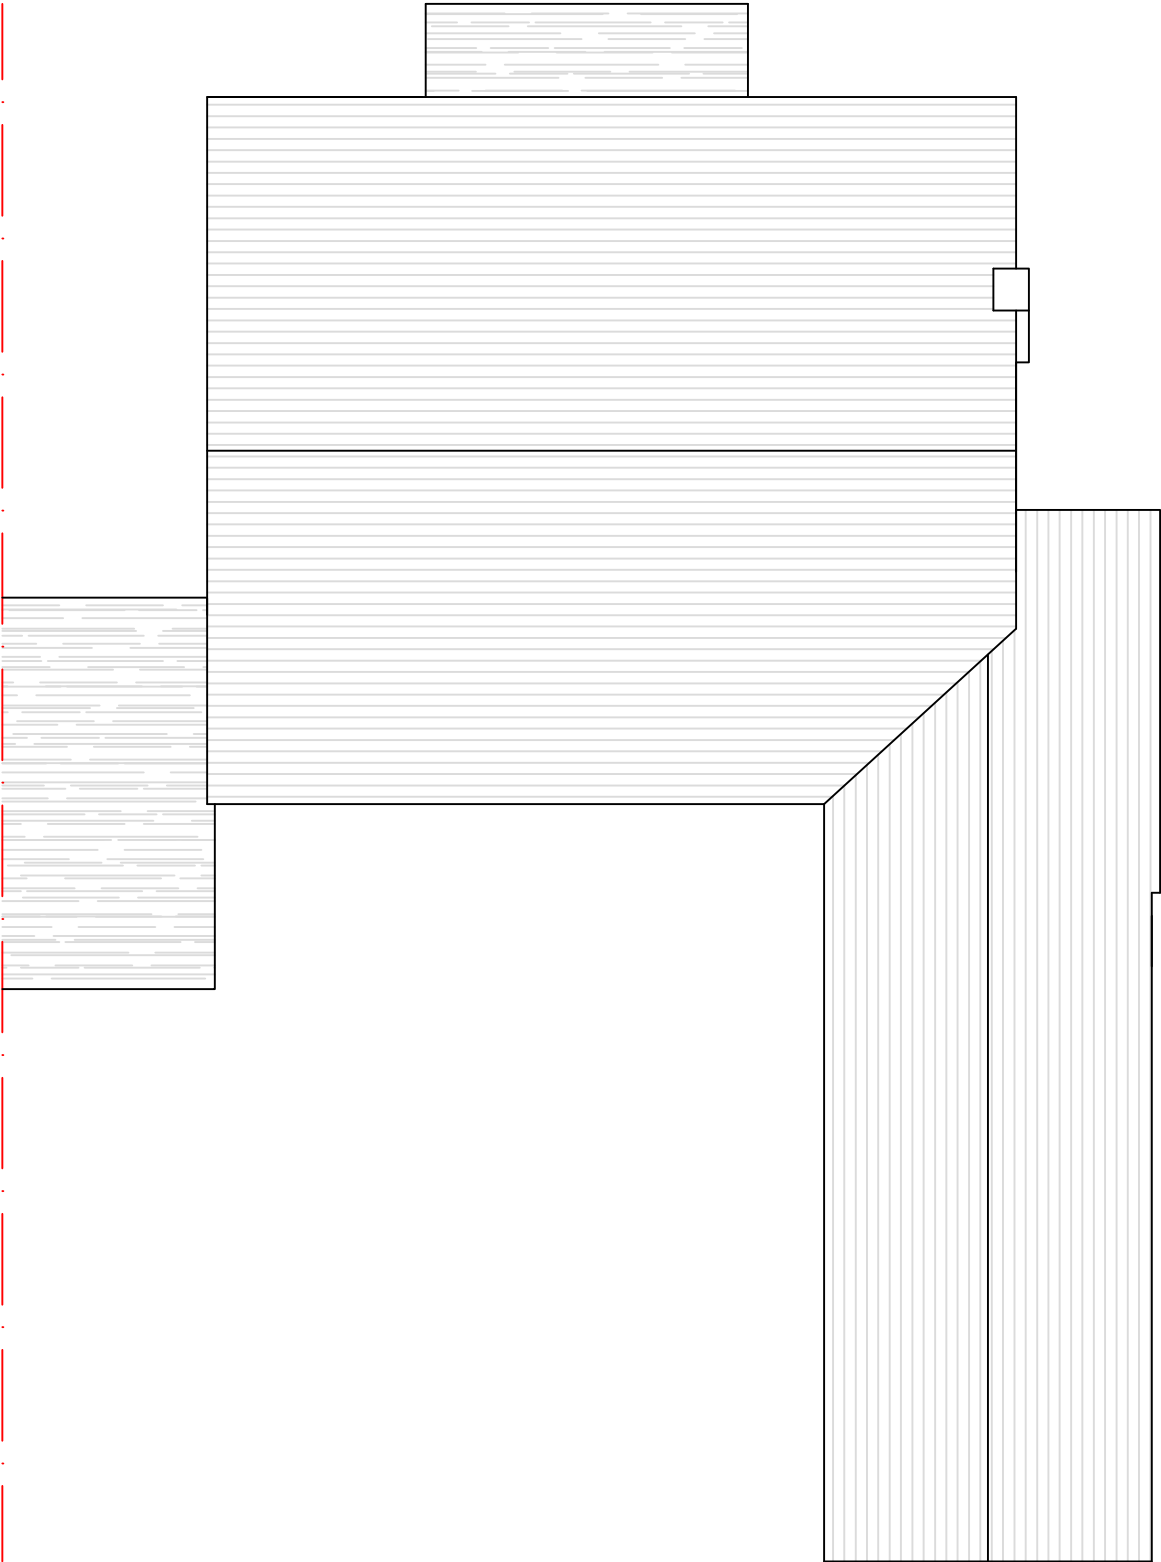

Notes:

THIS DRAWING MAY INCORPORATE INFORMATION FROM OTHER PROFESSIONALS. WE CANNOT ACCEPT RESPONSIBILITY FOR THE INTEGRITY AND ACCURACY OF SUCH INFORMATION.

DRAWINGS, SPECIFICATIONS AND SCHEDULES ARE TO BE READ IN CONJUNCTION WITH ALL RELEVANT ARCHITECTS AND CONSULTANTS DRAWINGS AND SPECIFICATIONS.

ANY DISCREPANCIES BETWEEN DRAWINGS/ SCHEDULES OR SPECIFICATIONS ARE TO BE REPORTED TO THE ARCHITECT/ ENGINEER/CONTRACT ADMINISTRATOR AT ONCE.

SETTING OUT TO BE AGREED ON SITE BETWEEN CLIENT AND CONTRACTOR.

ALL DIMENSIONS ARE IN MM UNLESS OTHERWISE STATED. ALL LEVELS ARE FINISHED FLOOR LEVELS UNLESS OTHERWISE STATED.

APPROXIMATE DIMENSIONS NOTED ON PLAN MAY BE SUBJECT TO VARIATION DUE TO STRUCTURAL VARIATIONS OR RESTRICTIONS ON SITES AND/ OR LOCAL AUTHORITY CONSTRAINTS ETC.

SEQUENCE OF WORK TO BE AGREED WITH THE CLIENT.

PARTY WALL NOTICES TO BE SERVED AND AGREEMENTS REACHED WITH ADJOINING NEIGHBOURS BEFORE ANY WORK COMMENCES ON SITE.




SCALING FOR PLANNING PURPOSES ONLY.

WORK TO BE CARRIED OUT IN ACCORDANCE WITH BYE-LAWS AND REGULATIONS OF LOCAL AUTHORITIES AND STATUTORY UNDERTAKERS.

PRINT PDF OF THE DWG IN ACTUAL SIZE.

REV:	DESCRIPTION:	BY:	DATE:
STATUS:			
CLIENT:	Shahbaz Ahmed 18 Eastfields Pinner HA5 2SR		
DRAWN BY:			
SITE:	18 Eastfields HA5 2SR		
TITLE:	Proposed roof plan		
SCALE AT A3:	DATE:	DRAWN:	CHECKED:
1:100	26.09.2021		
PROJECT NO:	DRAWING NO:	REVISION:	
0229	0229-130	P1	

KEY	
	Structure to be demolished
	Existing structure
	Proposed structure
	Flat roof
	Pitched roof
RWP	Rain water pipe

 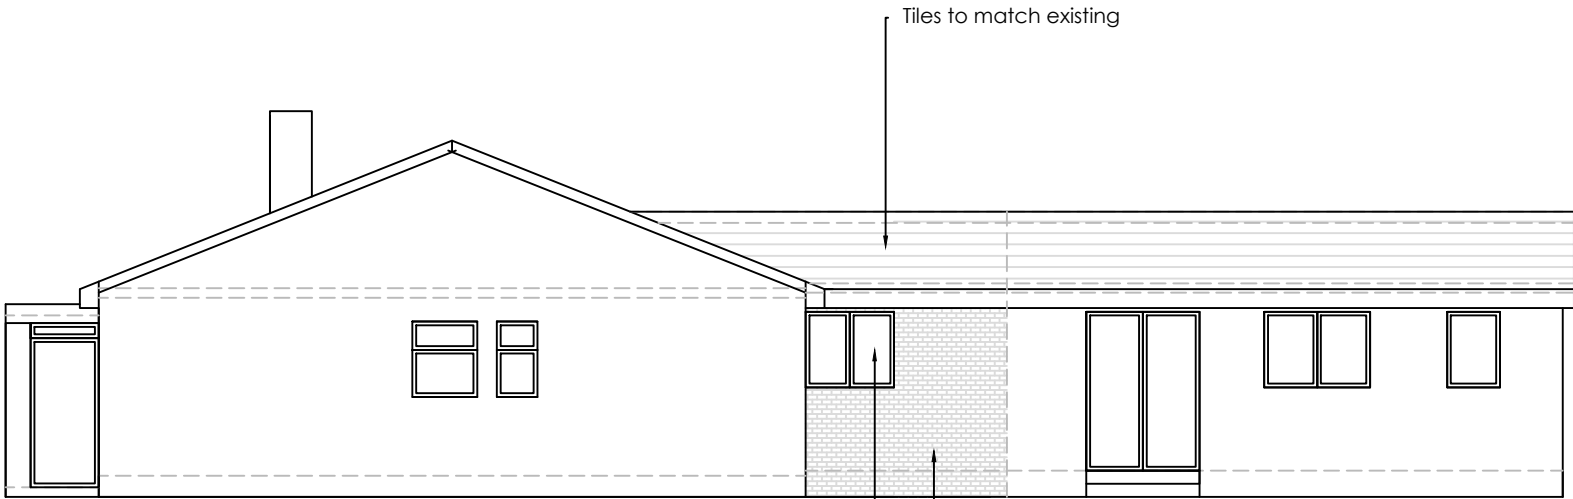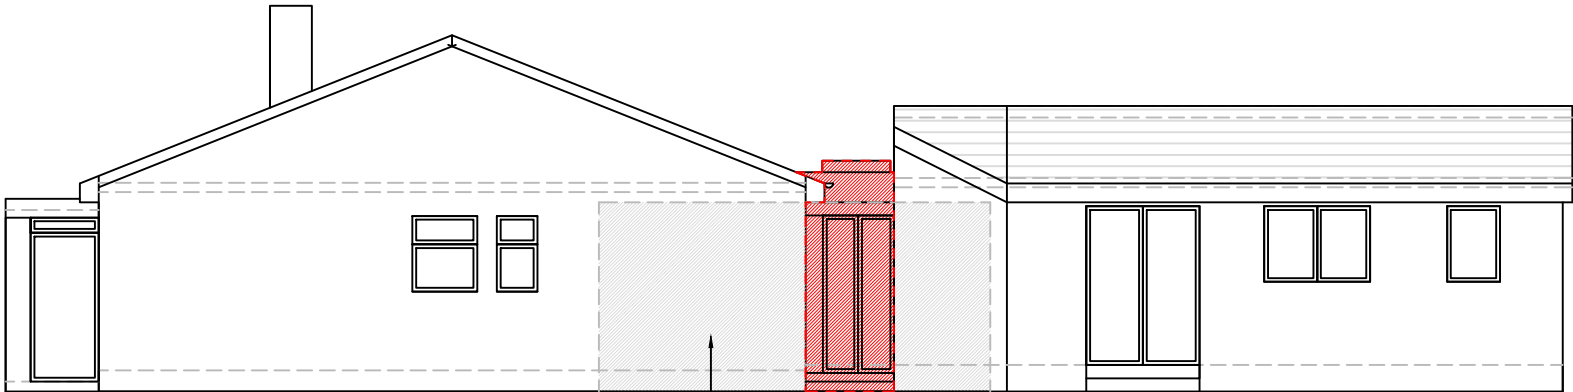

Notes:

THIS DRAWING MAY INCORPORATE INFORMATION FROM OTHER PROFESSIONALS. WE CANNOT ACCEPT RESPONSIBILITY FOR THE INTEGRITY AND ACCURACY OF SUCH INFORMATION.

DRAWINGS, SPECIFICATIONS AND SCHEDULES ARE TO BE READ IN CONJUNCTION WITH ALL RELEVANT ARCHITECTS AND CONSULTANTS DRAWINGS AND SPECIFICATIONS.

ANY DISCREPANCIES BETWEEN DRAWINGS/ SCHEDULES OR SPECIFICATIONS ARE TO BE REPORTED TO THE ARCHITECT/ ENGINEER/CONTRACT ADMINISTRATOR AT ONCE.

SETTING OUT TO BE AGREED ON SITE BETWEEN CLIENT AND CONTRACTOR.

ALL DIMENSIONS ARE IN MM UNLESS OTHERWISE STATED. ALL LEVELS ARE FINISHED FLOOR LEVELS UNLESS OTHERWISE STATED.

APPROXIMATE DIMENSIONS NOTED ON PLAN MAY BE SUBJECT TO VARIATION DUE TO STRUCTURAL VARIATIONS OR RESTRICTIONS ON SITES AND/ OR LOCAL AUTHORITY CONSTRAINTS ETC.

SEQUENCE OF WORK TO BE AGREED WITH THE CLIENT.

PARTY WALL NOTICES TO BE SERVED AND AGREEMENTS REACHED WITH ADJOINING NEIGHBOURS BEFORE ANY WORK COMMENCES ON SITE.




SCALING FOR PLANNING PURPOSES ONLY.

WORK TO BE CARRIED OUT IN ACCORDANCE WITH BYE-LAWS AND REGULATIONS OF LOCAL AUTHORITIES AND STATUTORY UNDERTAKERS.

PRINT PDF OF THE DWG IN ACTUAL SIZE.

REV:	DESCRIPTION:	BY:	DATE:
STATUS:			
CLIENT:	Shahbaz Ahmed 18 Eastfields Pinner HA5 2SR		
DRAWN BY:			
SITE:	18 Eastfields HA5 2SR		
TITLE:	Existing and proposed side elevations		
SCALE AT A3:	DATE:	DRAWN:	CHECKED:
1:100	26.09.2021		
PROJECT NO:	DRAWING NO:	REVISION:	
0229	0229-200	P1	

KEY	
	Structure to be demolished
	Existing structure
	Proposed structure
	Flat roof
	Pitched roof
RWP	Rain water pipe

 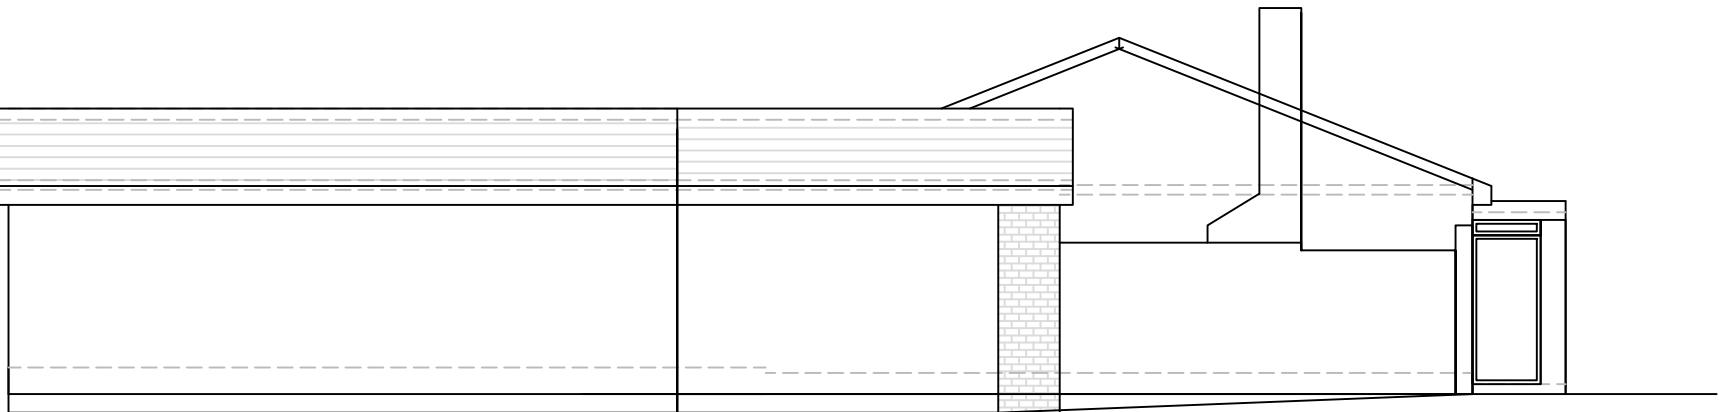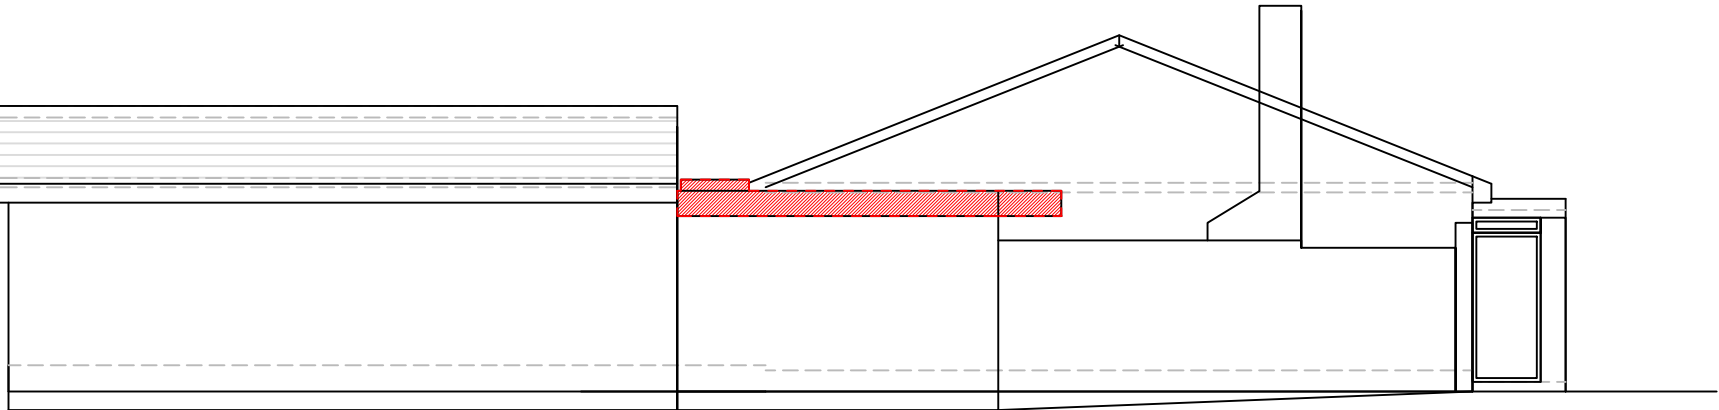

Notes:

THIS DRAWING MAY INCORPORATE INFORMATION FROM OTHER PROFESSIONALS. WE CANNOT ACCEPT RESPONSIBILITY FOR THE INTEGRITY AND ACCURACY OF SUCH INFORMATION.

DRAWINGS, SPECIFICATIONS AND SCHEDULES ARE TO BE READ IN CONJUNCTION WITH ALL RELEVANT ARCHITECTS AND CONSULTANTS DRAWINGS AND SPECIFICATIONS.

ANY DISCREPANCIES BETWEEN DRAWINGS/ SCHEDULES OR SPECIFICATIONS ARE TO BE REPORTED TO THE ARCHITECT/ ENGINEER/CONTRACT ADMINISTRATOR AT ONCE.

SETTING OUT TO BE AGREED ON SITE BETWEEN CLIENT AND CONTRACTOR.

ALL DIMENSIONS ARE IN MM UNLESS OTHERWISE STATED. ALL LEVELS ARE FINISHED FLOOR LEVELS UNLESS OTHERWISE STATED.

APPROXIMATE DIMENSIONS NOTED ON PLAN MAY BE SUBJECT TO VARIATION DUE TO STRUCTURAL VARIATIONS OR RESTRICTIONS ON SITES AND/ OR LOCAL AUTHORITY CONSTRAINTS ETC.

SEQUENCE OF WORK TO BE AGREED WITH THE CLIENT.

PARTY WALL NOTICES TO BE SERVED AND AGREEMENTS REACHED WITH ADJOINING NEIGHBOURS BEFORE ANY WORK COMMENCES ON SITE.




SCALING FOR PLANNING PURPOSES ONLY.

WORK TO BE CARRIED OUT IN ACCORDANCE WITH BYE-LAWS AND REGULATIONS OF LOCAL AUTHORITIES AND STATUTORY UNDERTAKERS.

PRINT PDF OF THE DWG IN ACTUAL SIZE.

REV:	DESCRIPTION:	BY:	DATE:
STATUS:			
CLIENT:	Shahbaz Ahmed 18 Eastfields Pinner HA5 2SR		
DRAWN BY:			
SITE:	18 Eastfields HA5 2SR		
TITLE:	Existing and proposed side elevations		
SCALE AT A3:	DATE:	DRAWN:	CHECKED:
1:100	26.09.2021		
PROJECT NO:	DRAWING NO:	REVISION:	
0229	0229-210	P1	

KEY	
	Structure to be demolished
	Existing structure
	Proposed structure
	Flat roof
	Pitched roof
RWP	Rain water pipe

 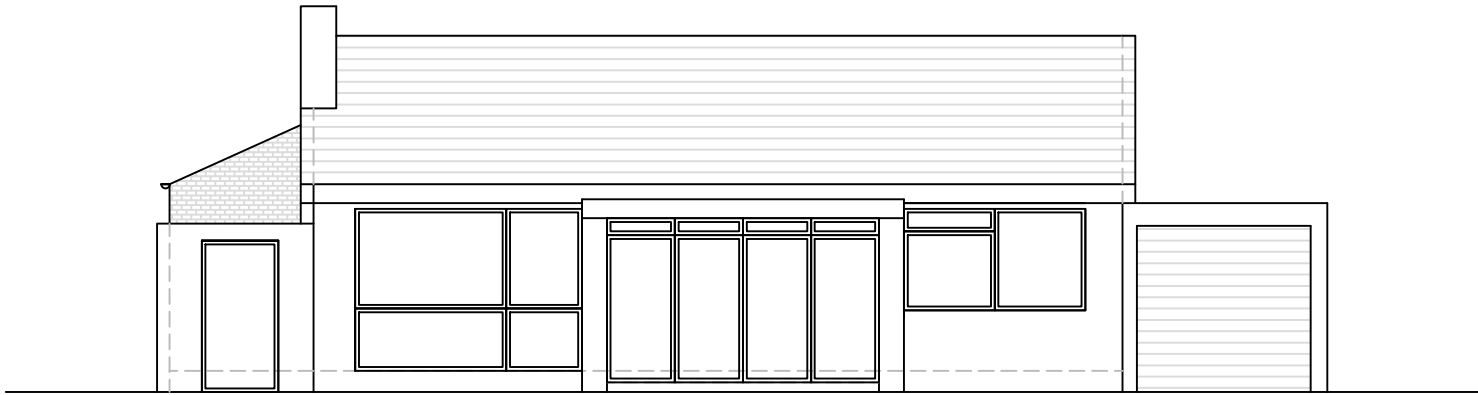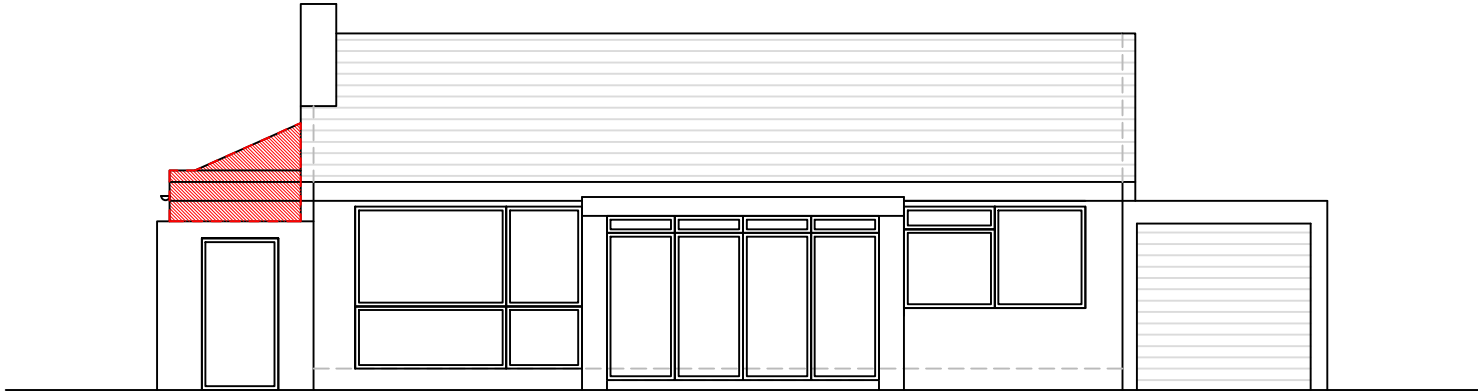

Notes:

THIS DRAWING MAY INCORPORATE INFORMATION FROM OTHER PROFESSIONALS. WE CANNOT ACCEPT RESPONSIBILITY FOR THE INTEGRITY AND ACCURACY OF SUCH INFORMATION.

DRAWINGS, SPECIFICATIONS AND SCHEDULES ARE TO BE READ IN CONJUNCTION WITH ALL RELEVANT ARCHITECTS AND CONSULTANTS DRAWINGS AND SPECIFICATIONS.

ANY DISCREPANCIES BETWEEN DRAWINGS/ SCHEDULES OR SPECIFICATIONS ARE TO BE REPORTED TO THE ARCHITECT/ ENGINEER/CONTRACT ADMINISTRATOR AT ONCE.

SETTING OUT TO BE AGREED ON SITE BETWEEN CLIENT AND CONTRACTOR.

ALL DIMENSIONS ARE IN MM UNLESS OTHERWISE STATED. ALL LEVELS ARE FINISHED FLOOR LEVELS UNLESS OTHERWISE STATED.

APPROXIMATE DIMENSIONS NOTED ON PLAN MAY BE SUBJECT TO VARIATION DUE TO STRUCTURAL VARIATIONS OR RESTRICTIONS ON SITES AND/ OR LOCAL AUTHORITY CONSTRAINTS ETC.

SEQUENCE OF WORK TO BE AGREED WITH THE CLIENT.

PARTY WALL NOTICES TO BE SERVED AND AGREEMENTS REACHED WITH ADJOINING NEIGHBOURS BEFORE ANY WORK COMMENCES ON SITE.




SCALING FOR PLANNING PURPOSES ONLY.

WORK TO BE CARRIED OUT IN ACCORDANCE WITH BYE-LAWS AND REGULATIONS OF LOCAL AUTHORITIES AND STATUTORY UNDERTAKERS.

PRINT PDF OF THE DWG IN ACTUAL SIZE.

REV:	DESCRIPTION:	BY:	DATE:
STATUS:			
CLIENT:	Shahbaz Ahmed 18 Eastfields Pinner HA5 2SR		
DRAWN BY:			
SITE:	18 Eastfields HA5 2SR		
TITLE:	Existing and proposed front elevations		
SCALE AT A3:	DATE:	DRAWN:	CHECKED:
1:100	26.09.2021		
PROJECT NO:	DRAWING NO:	REVISION:	
0229	0229-220	P1	

KEY	
	Structure to be demolished
	Existing structure
	Proposed structure
	Flat roof
	Pitched roof
RWP	Rain water pipe

 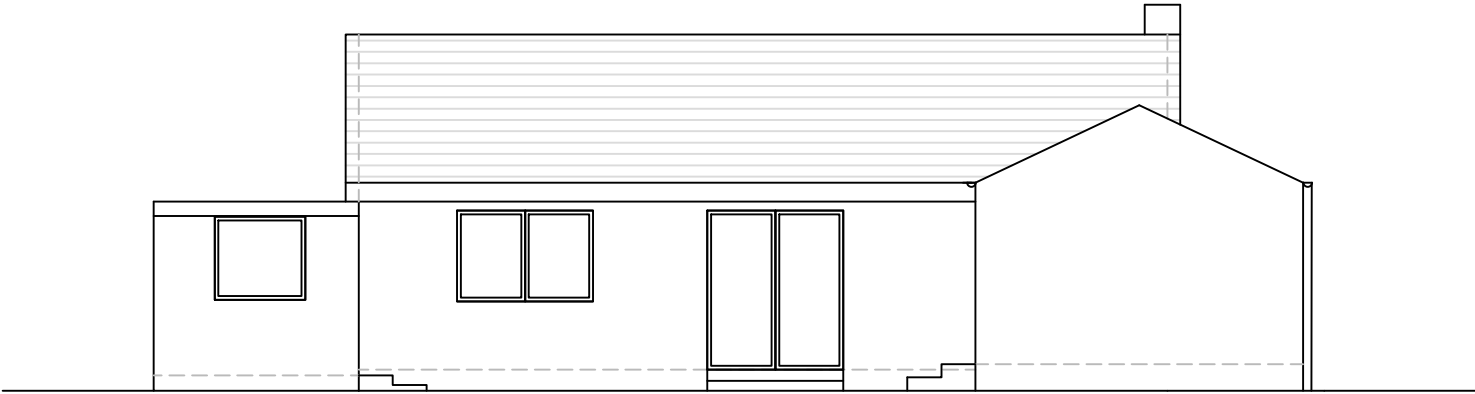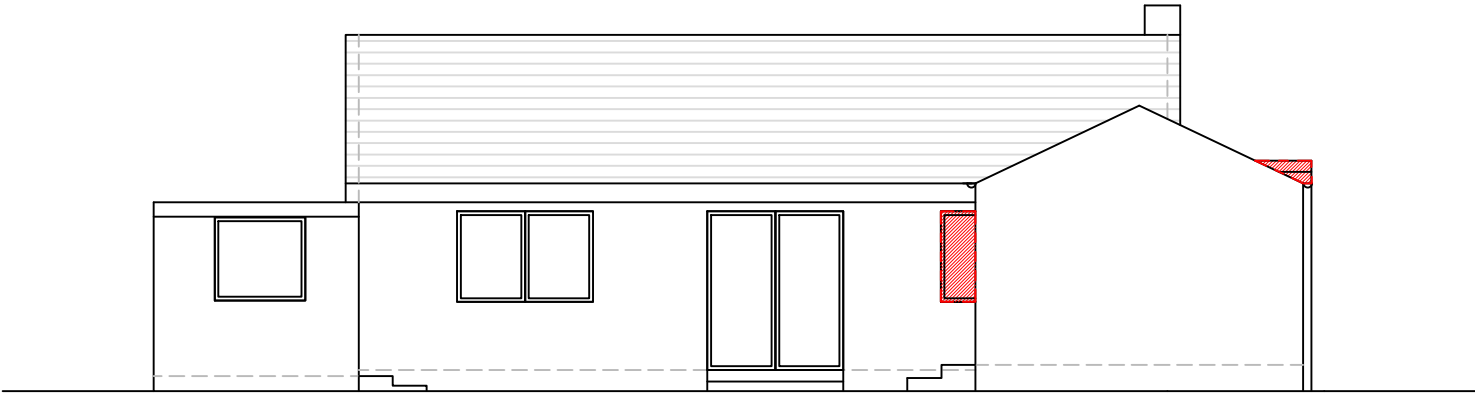

Notes:

THIS DRAWING MAY INCORPORATE INFORMATION FROM OTHER PROFESSIONALS. WE CANNOT ACCEPT RESPONSIBILITY FOR THE INTEGRITY AND ACCURACY OF SUCH INFORMATION.

DRAWINGS, SPECIFICATIONS AND SCHEDULES ARE TO BE READ IN CONJUNCTION WITH ALL RELEVANT ARCHITECTS AND CONSULTANTS DRAWINGS AND SPECIFICATIONS.

ANY DISCREPANCIES BETWEEN DRAWINGS/ SCHEDULES OR SPECIFICATIONS ARE TO BE REPORTED TO THE ARCHITECT/ ENGINEER/CONTRACT ADMINISTRATOR AT ONCE.

SETTING OUT TO BE AGREED ON SITE BETWEEN CLIENT AND CONTRACTOR.

ALL DIMENSIONS ARE IN MM UNLESS OTHERWISE STATED. ALL LEVELS ARE FINISHED FLOOR LEVELS UNLESS OTHERWISE STATED.

APPROXIMATE DIMENSIONS NOTED ON PLAN MAY BE SUBJECT TO VARIATION DUE TO STRUCTURAL VARIATIONS OR RESTRICTIONS ON SITES AND/ OR LOCAL AUTHORITY CONSTRAINTS ETC.

SEQUENCE OF WORK TO BE AGREED WITH THE CLIENT.

PARTY WALL NOTICES TO BE SERVED AND AGREEMENTS REACHED WITH ADJOINING NEIGHBOURS BEFORE ANY WORK COMMENCES ON SITE.

SCALING FOR PLANNING PURPOSES ONLY.

WORK TO BE CARRIED OUT IN ACCORDANCE WITH BYE-LAWS AND REGULATIONS OF LOCAL AUTHORITIES AND STATUTORY UNDERTAKERS.

PRINT PDF OF THE DWG IN ACTUAL SIZE.

REV:	DESCRIPTION:	BY:	DATE:
STATUS:			
CLIENT:	Shahbaz Ahmed 18 Eastfields Pinner HA5 2SR		
DRAWN BY:			
SITE:	18 Eastfields HA5 2SR		
TITLE:	Existing and proposed rear elevations		
SCALE AT A3:	DATE:	DRAWN:	CHECKED:
1:100	26.09.2021		
PROJECT NO:	DRAWING NO:	REVISION:	
0229	0229-230	P1	