



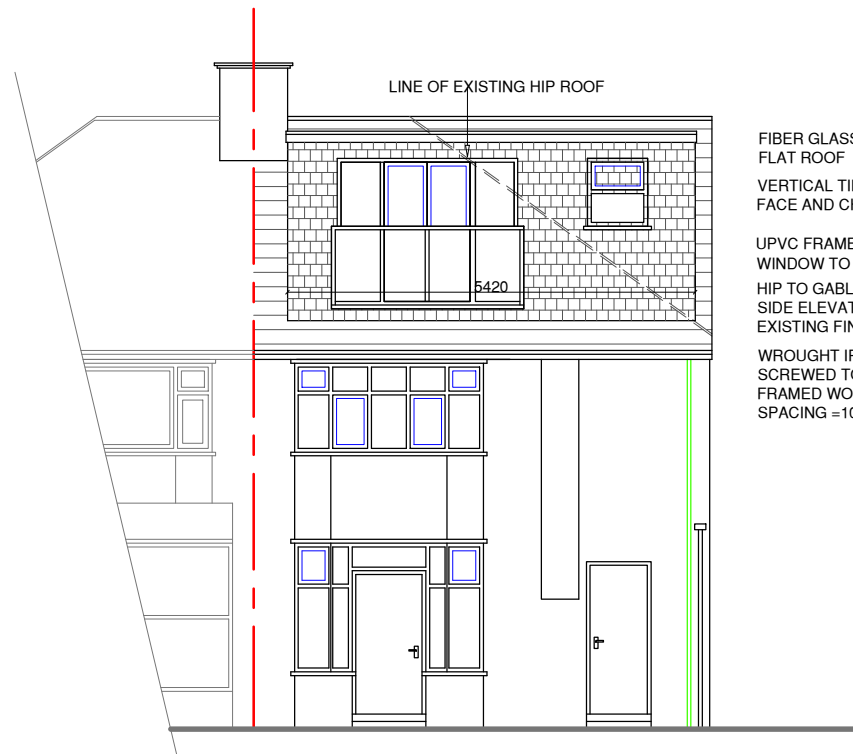


NO.4

PROPOSED REAR ELEVATION

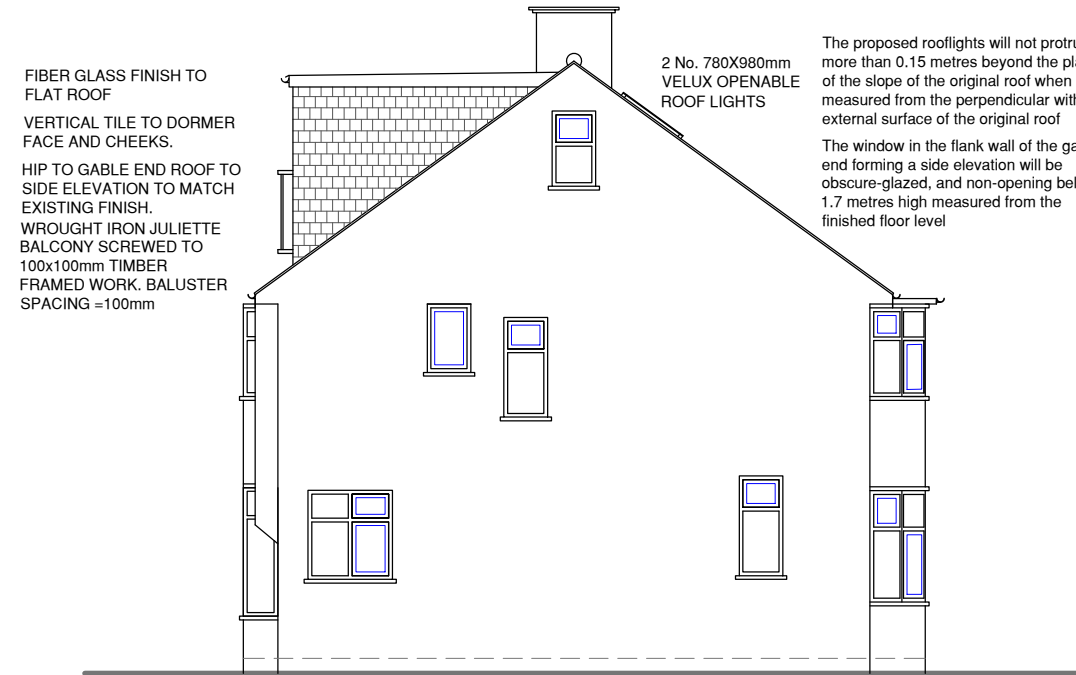


NO. 4
PROPOSED SIDE ELEVATION

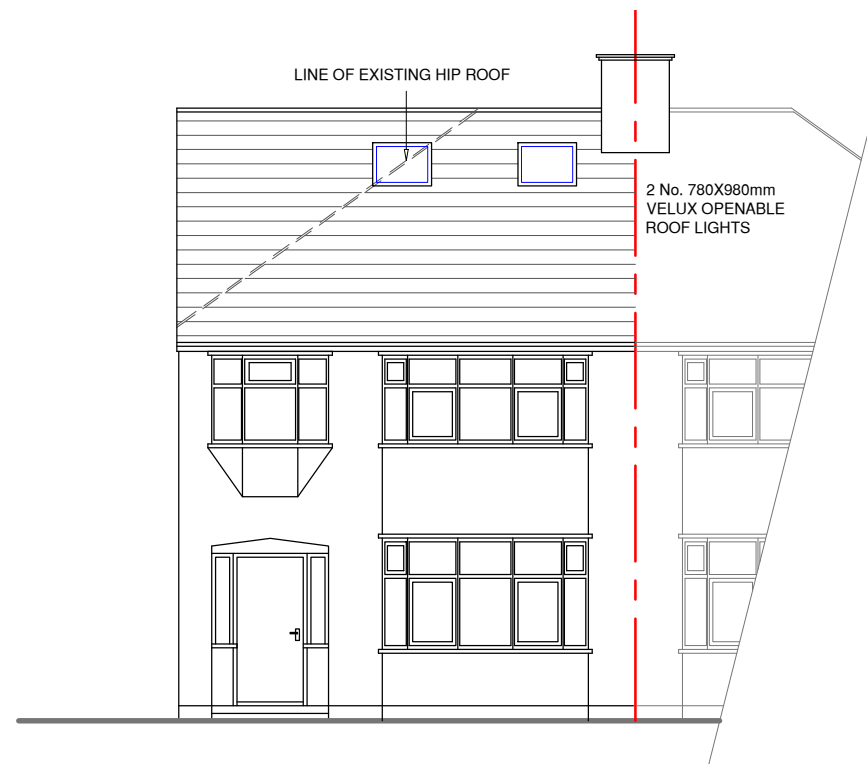

NO.4

PROPOSED FRONT ELEVATION

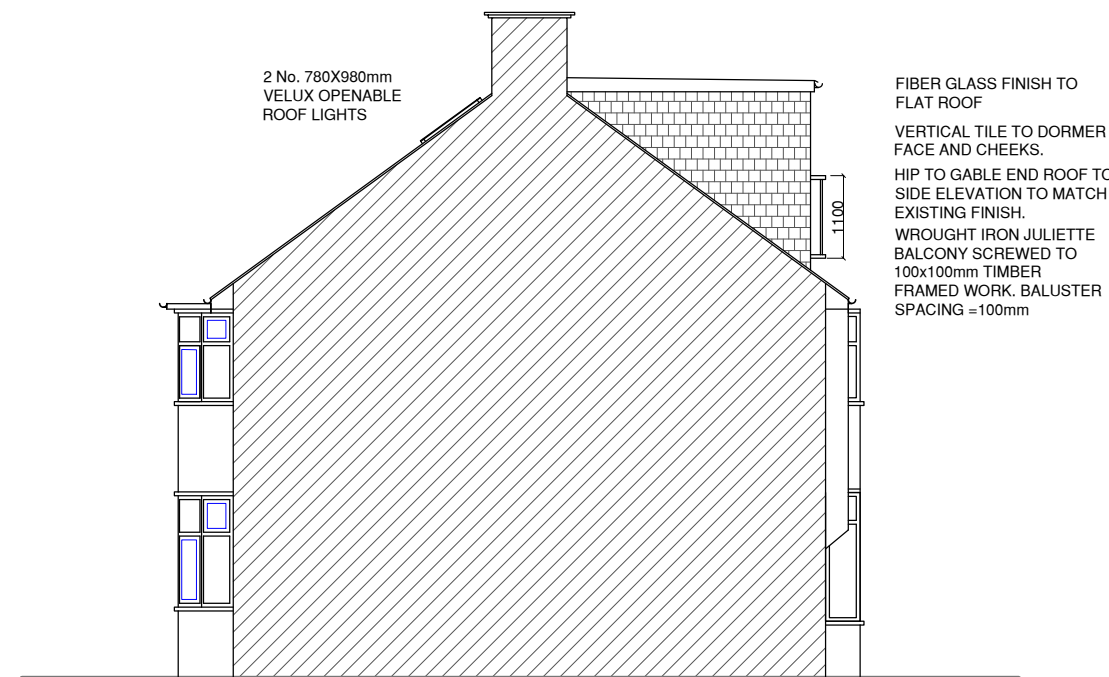

NO. 4
PROPOSED SIDE ELEVATION

NOTES :

[illegible]

Client: HJ PROPERTY UK LTD.

Job Title

4 COLBROOK AVENUE
HAYES
UB3 1TG

Drawing Title
PROPOSED ELEVATIONS

Scale: 1 : 100 (A3)

Date: APRIL 2021

Checked by:	Drawn by: RS
-------------	--------------

Drg No. TP/466/L04	Rev.
-----------------------	------