




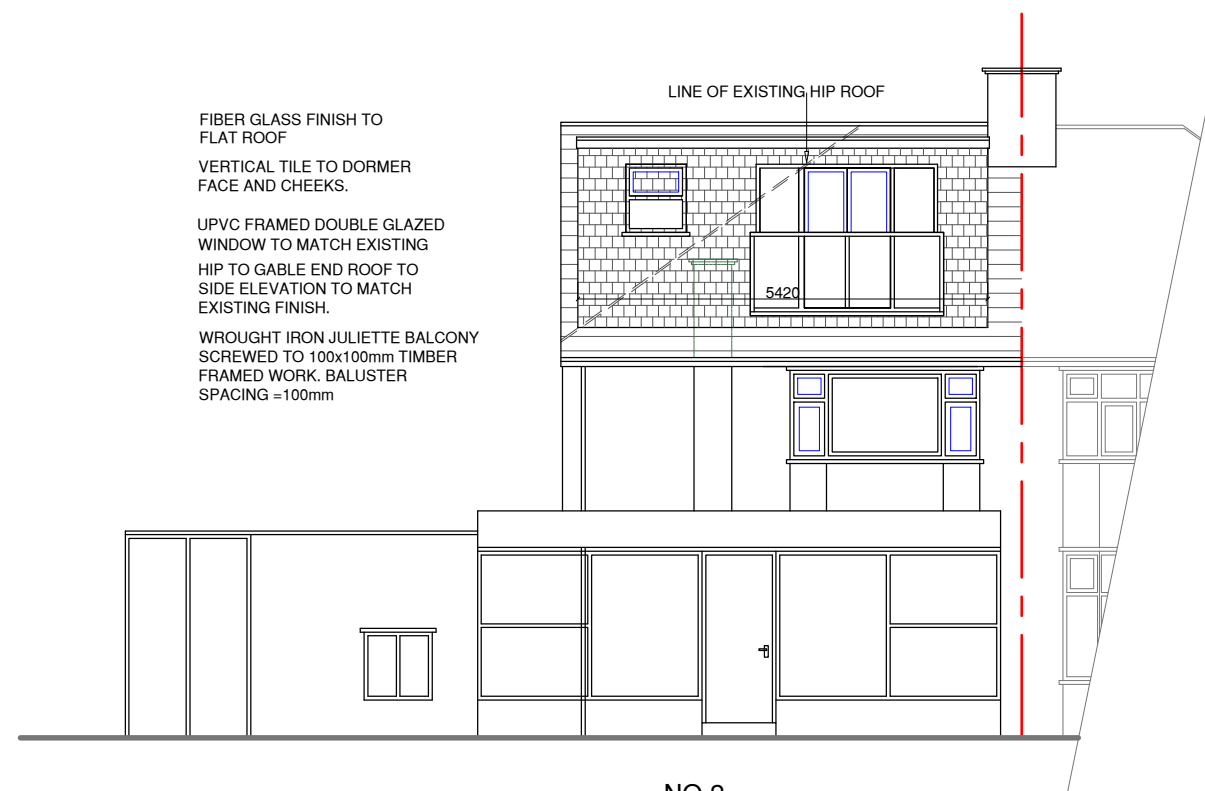

NO.2
PROPOSED REAR ELEVATION

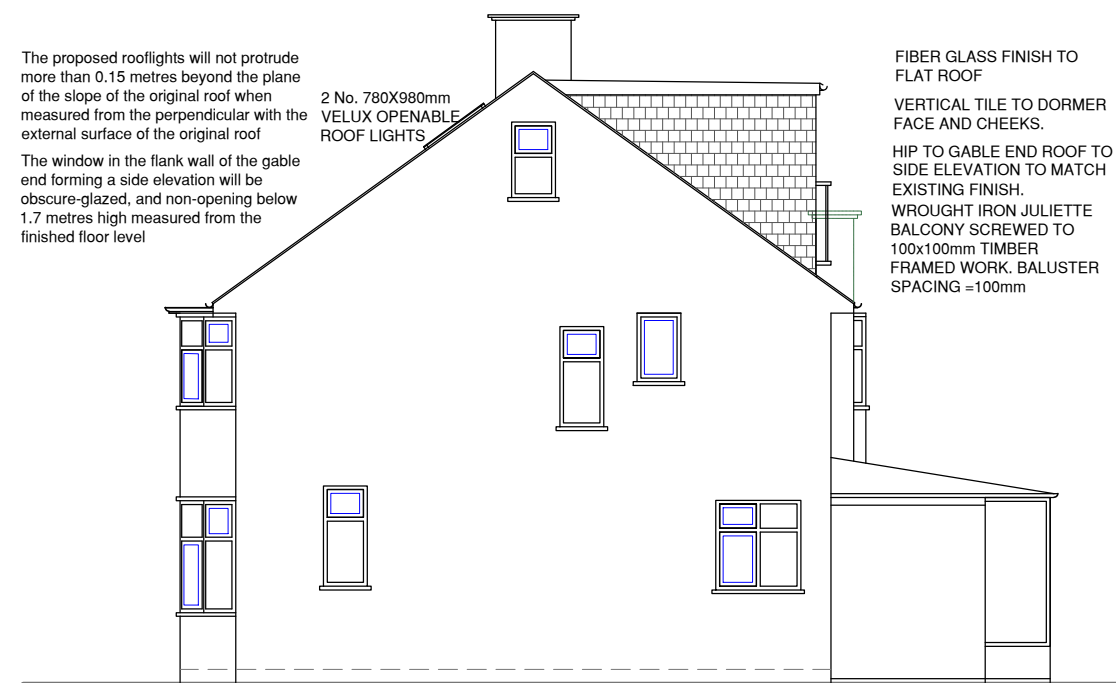


NO. 2
PROPOSED SIDE ELEVATION

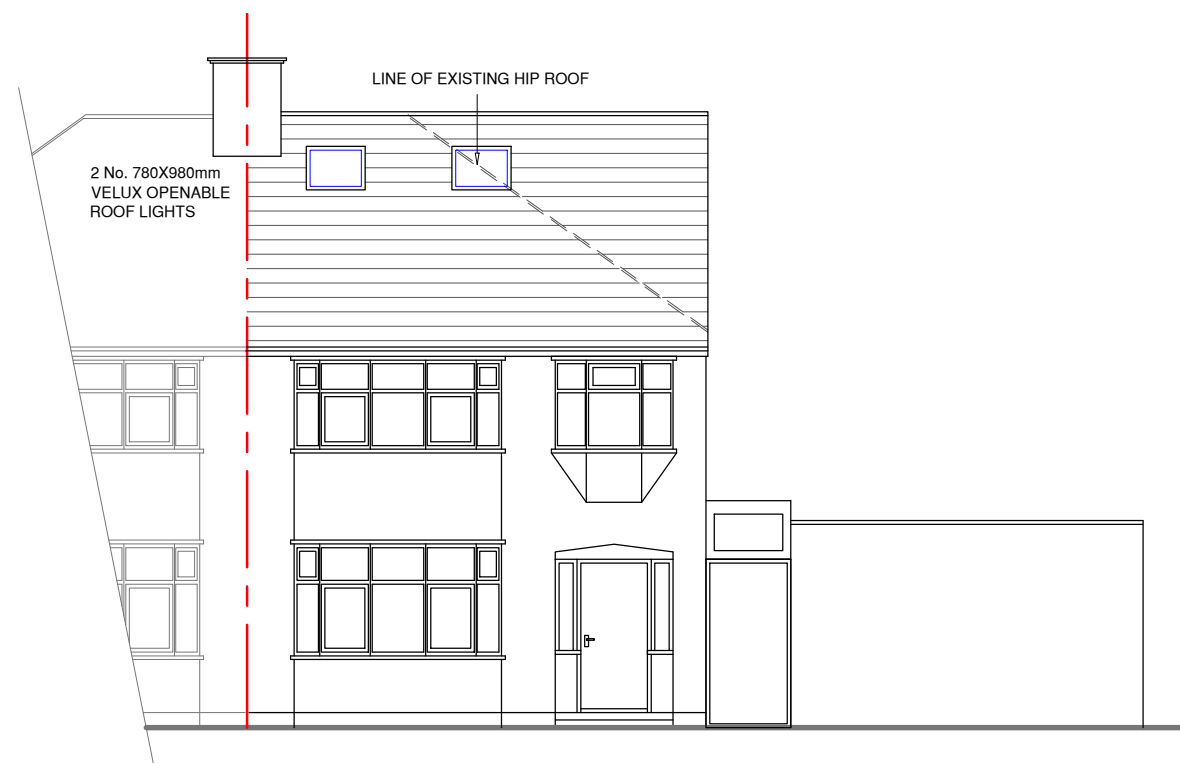


NO.2

PROPOSED FRONT ELEVATION

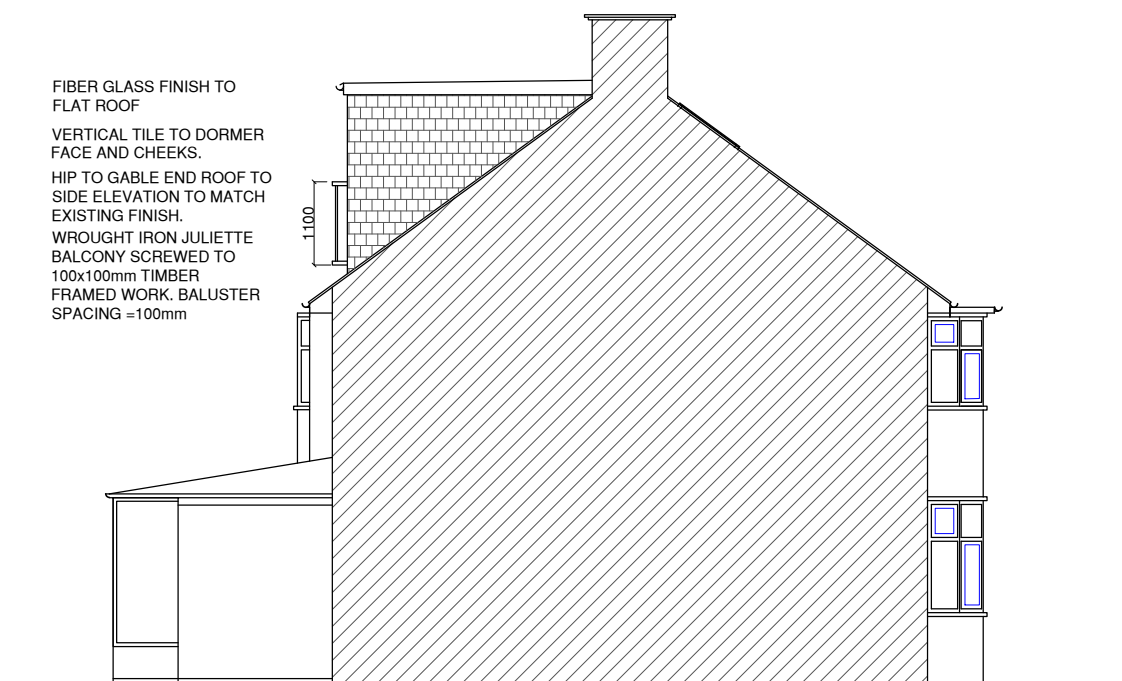

NO. 2
PROPOSED SIDE ELEVATION

 

NOTES :

[illegible]

Client: MR. JAGTAR SINGH

Job Title
2 COLBROOK AVENUE HAYES UB3 1TG

Drawing Title
PROPOSED ELEVATIONS

Scale: 1 : 100 (A3)

Date: APRIL 2021

Checked by:	Drawn by: RS
-------------	--------------

Drg No.
TP/466-2/L04

Rev.