



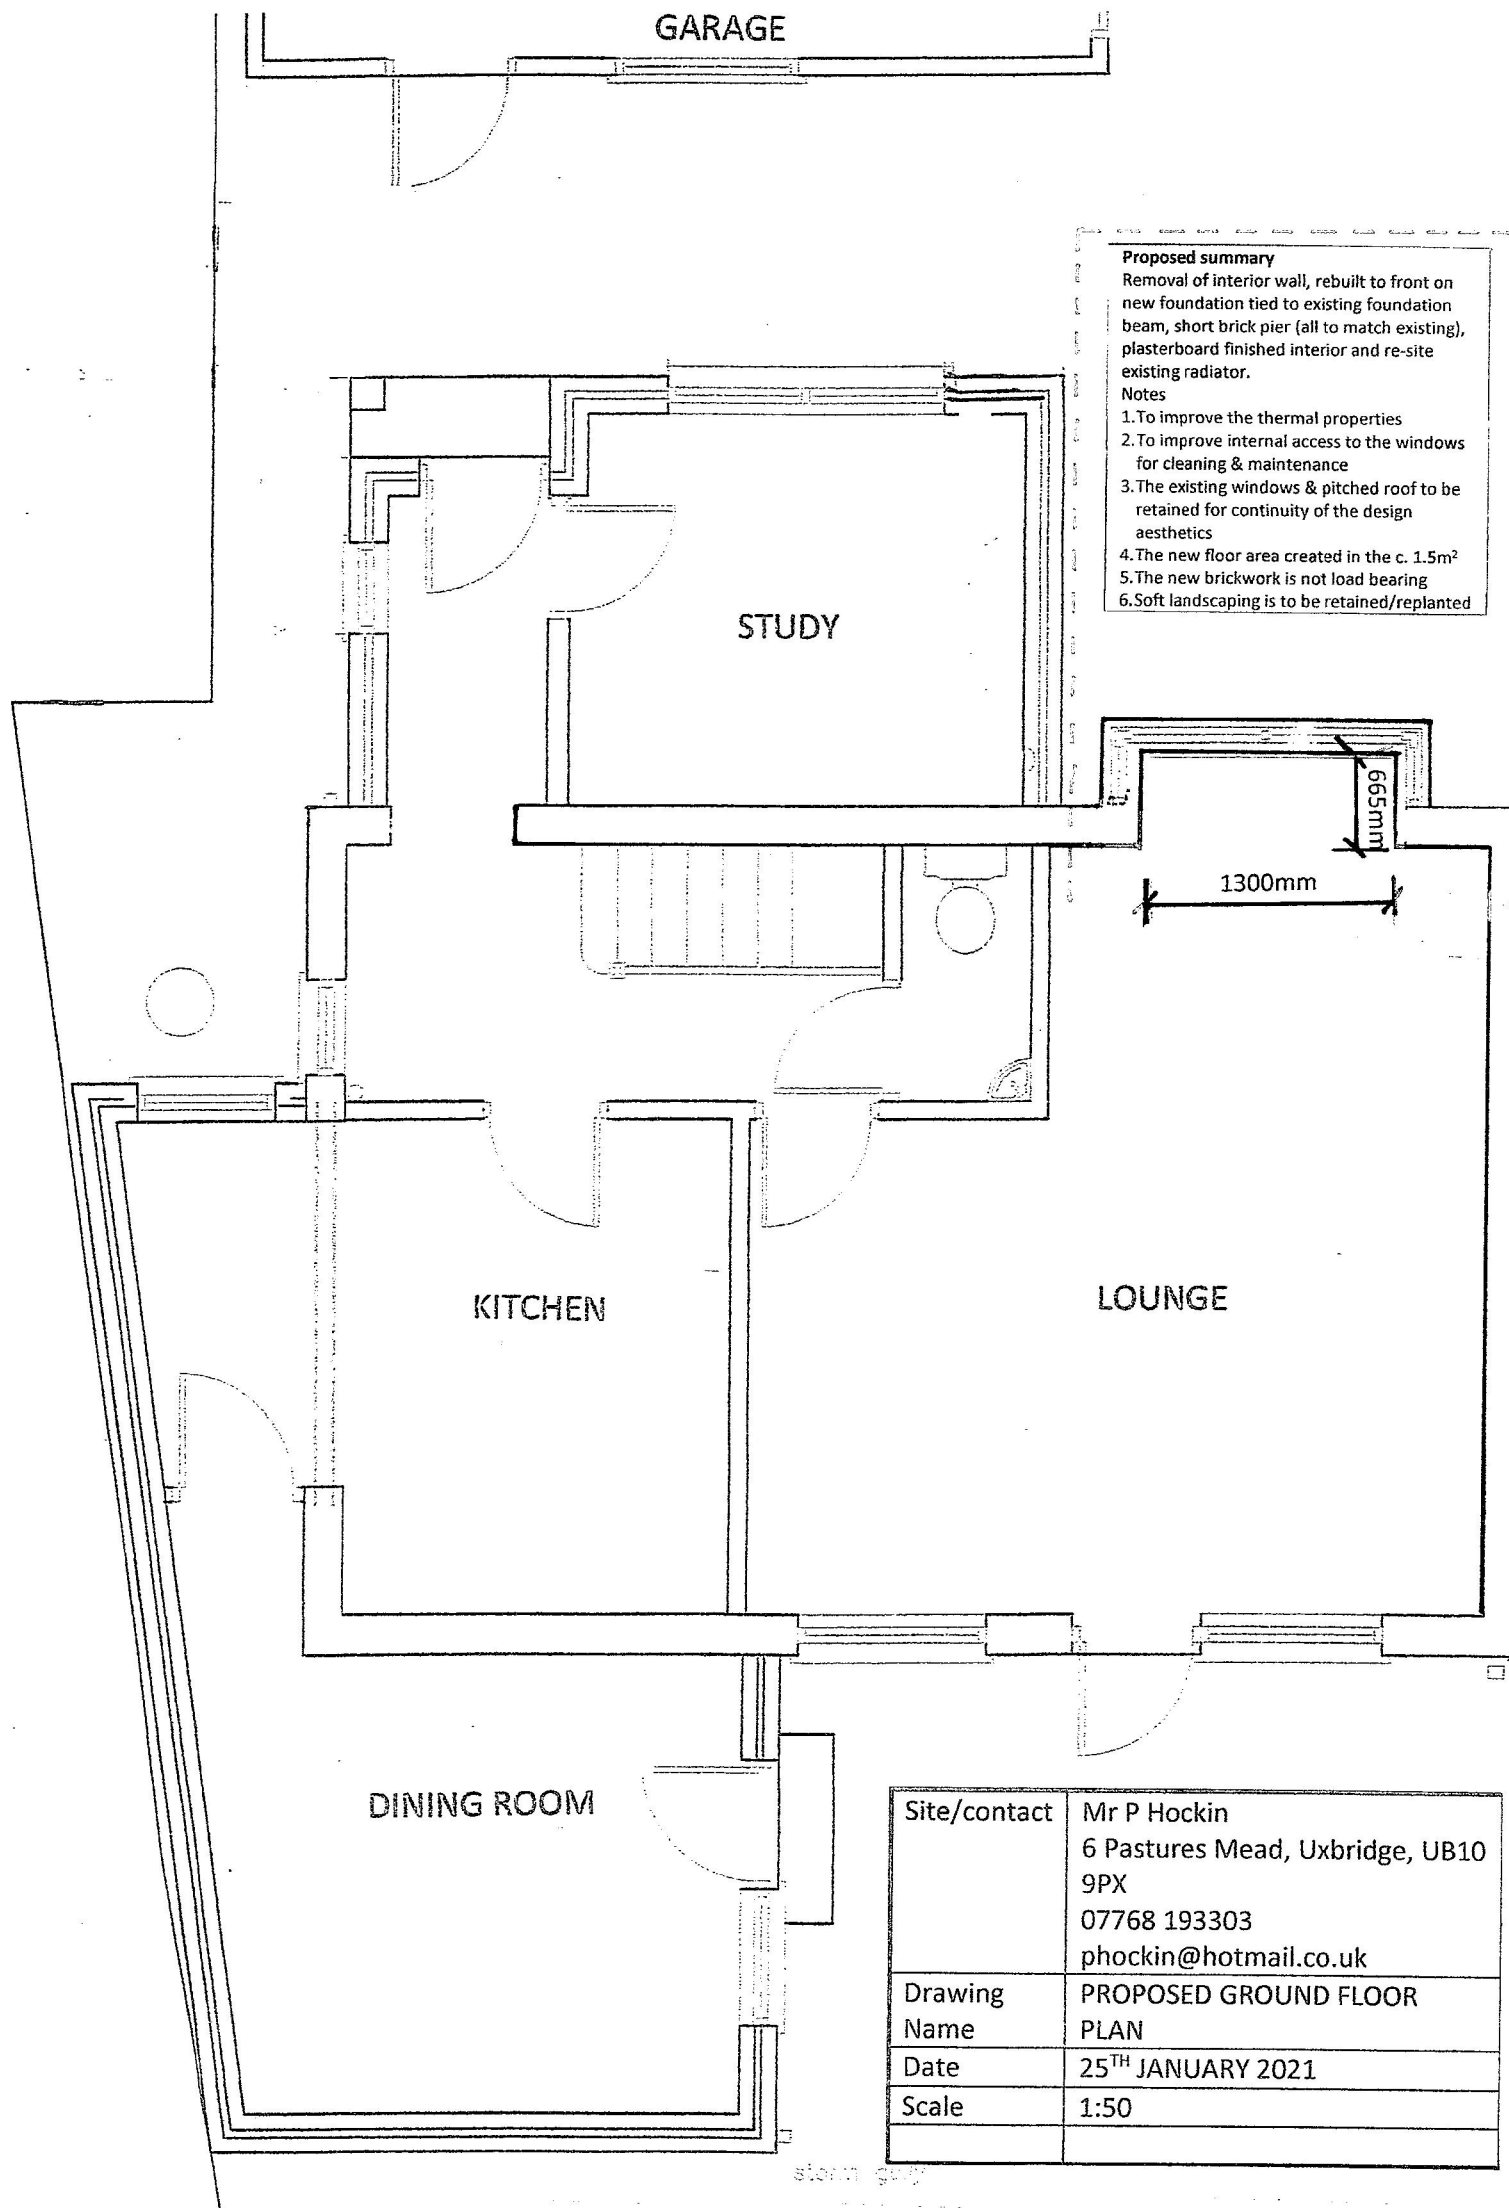


Site/contact	Mr P Hockin 6 Pastures Mead, Uxbridge, UB10 9PX 07768 193303 phockin@hotmail.co.uk
Drawing Name	PROPOSED GROUND FLOOR PLAN
Date	25 TH JANUARY 2021
Scale	1:50


Site/contact	Mr P Hockin 6 Pastures Mead, Uxbridge, UB10 9PX 07768 193303 phockin@hotmail.co.uk	4 of 10
Drawing Name	EXISTING SIDE ELEVATION	
Date	25 TH JANUARY 2021	
Scale	1:50	

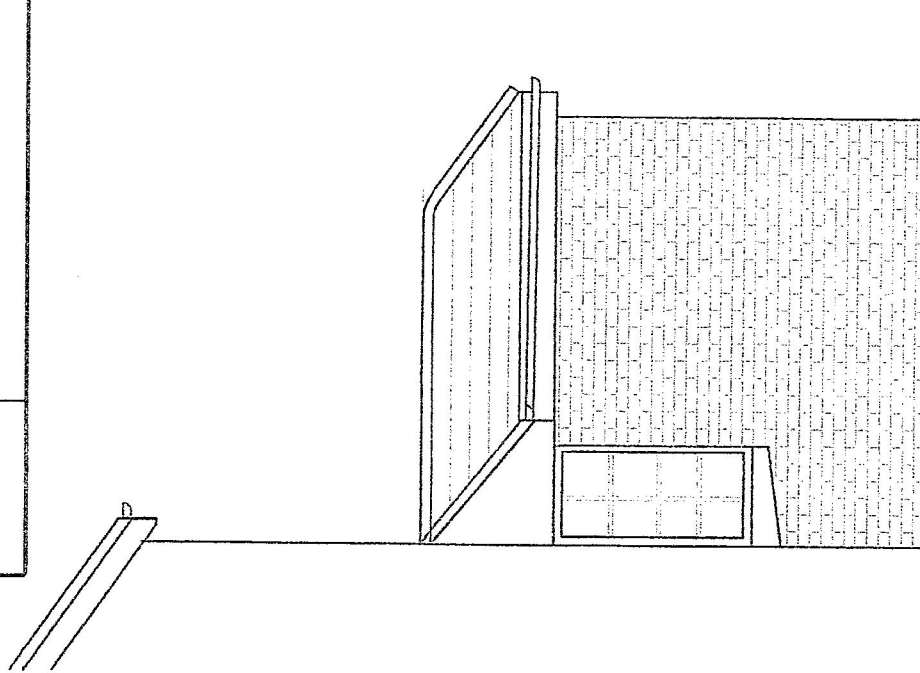


Site/contact	Mr P Hockin 6 Pastures Mead, Uxbridge, UB10 9PX 07768 193303 phockin@hotmail.co.uk	8 of 10
Drawing Name	PROPOSED SIDE ELEVATION	
Date	25 TH JANUARY 2021	
Scale	1:50	

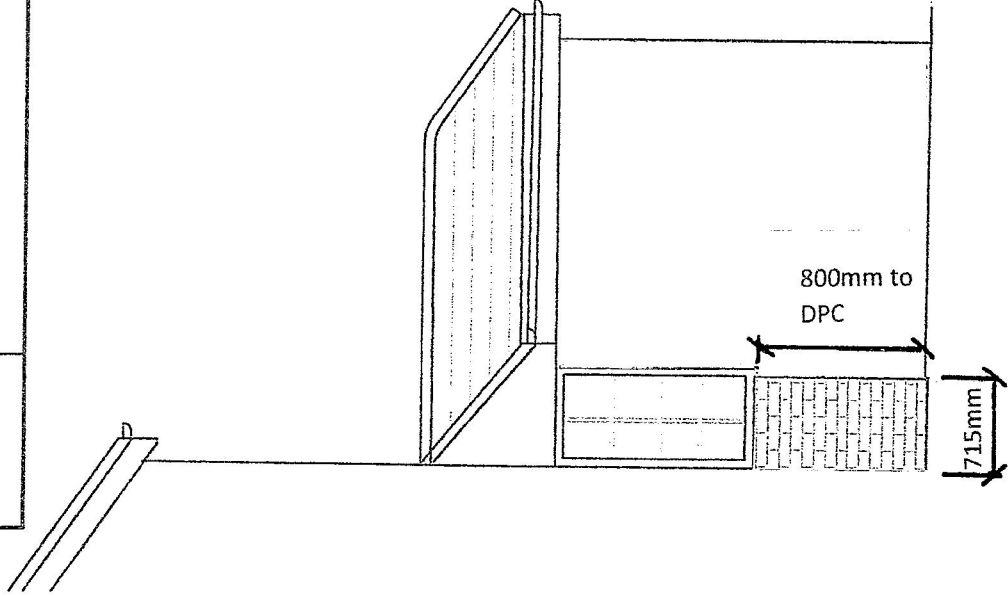


Site/contact	Mr P Hockin 6 Pastures Mead, Uxbridge, UB10 9PX 07768 193303 phockin@hotmail.co.uk
Drawing Name	PROPOSED FRONT ELEVATION
Date	25 TH JANUARY 2021
Scale	1:50

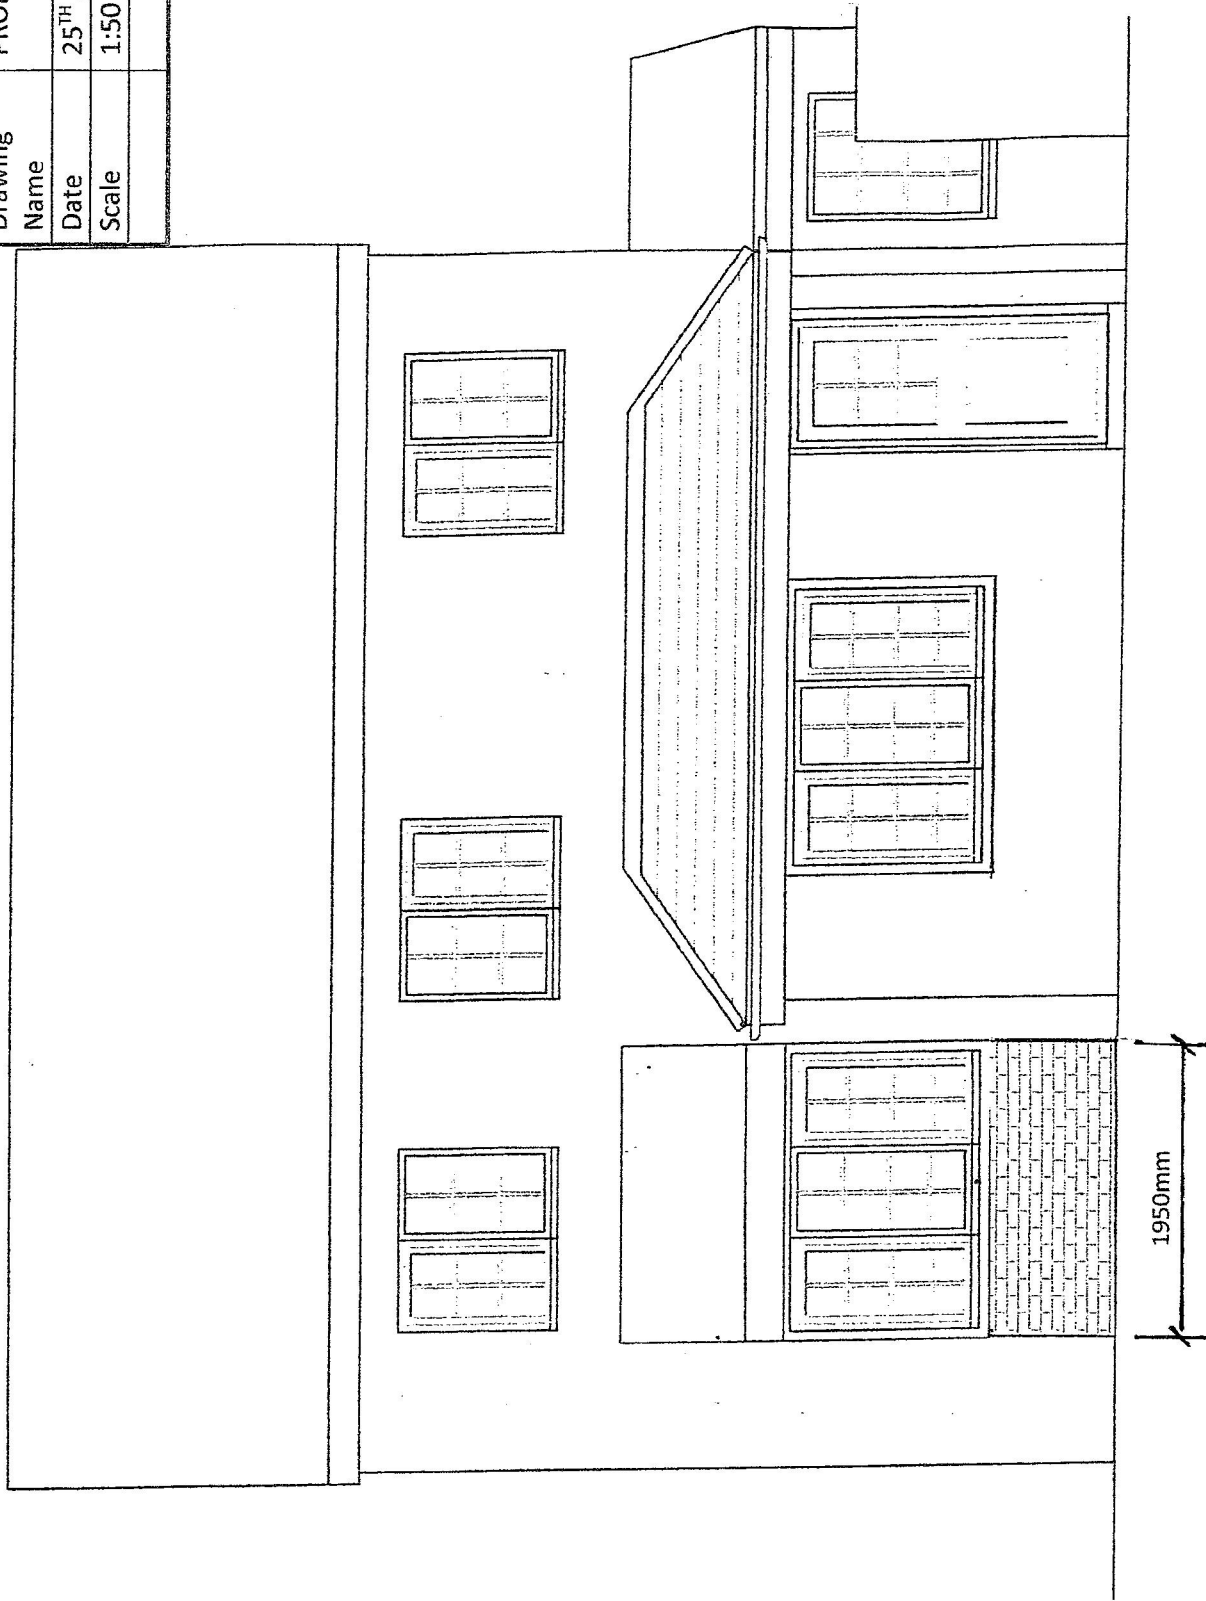

Site/contact	Mr P Hockin 6 Pastures Mead, Uxbridge, UB10 9PX 07768 193303 phockin@hotmail.co.uk
Drawing Name	EXISTING FRONT ELEVATION
Date	25TH JANUARY 2021
Scale	1:50

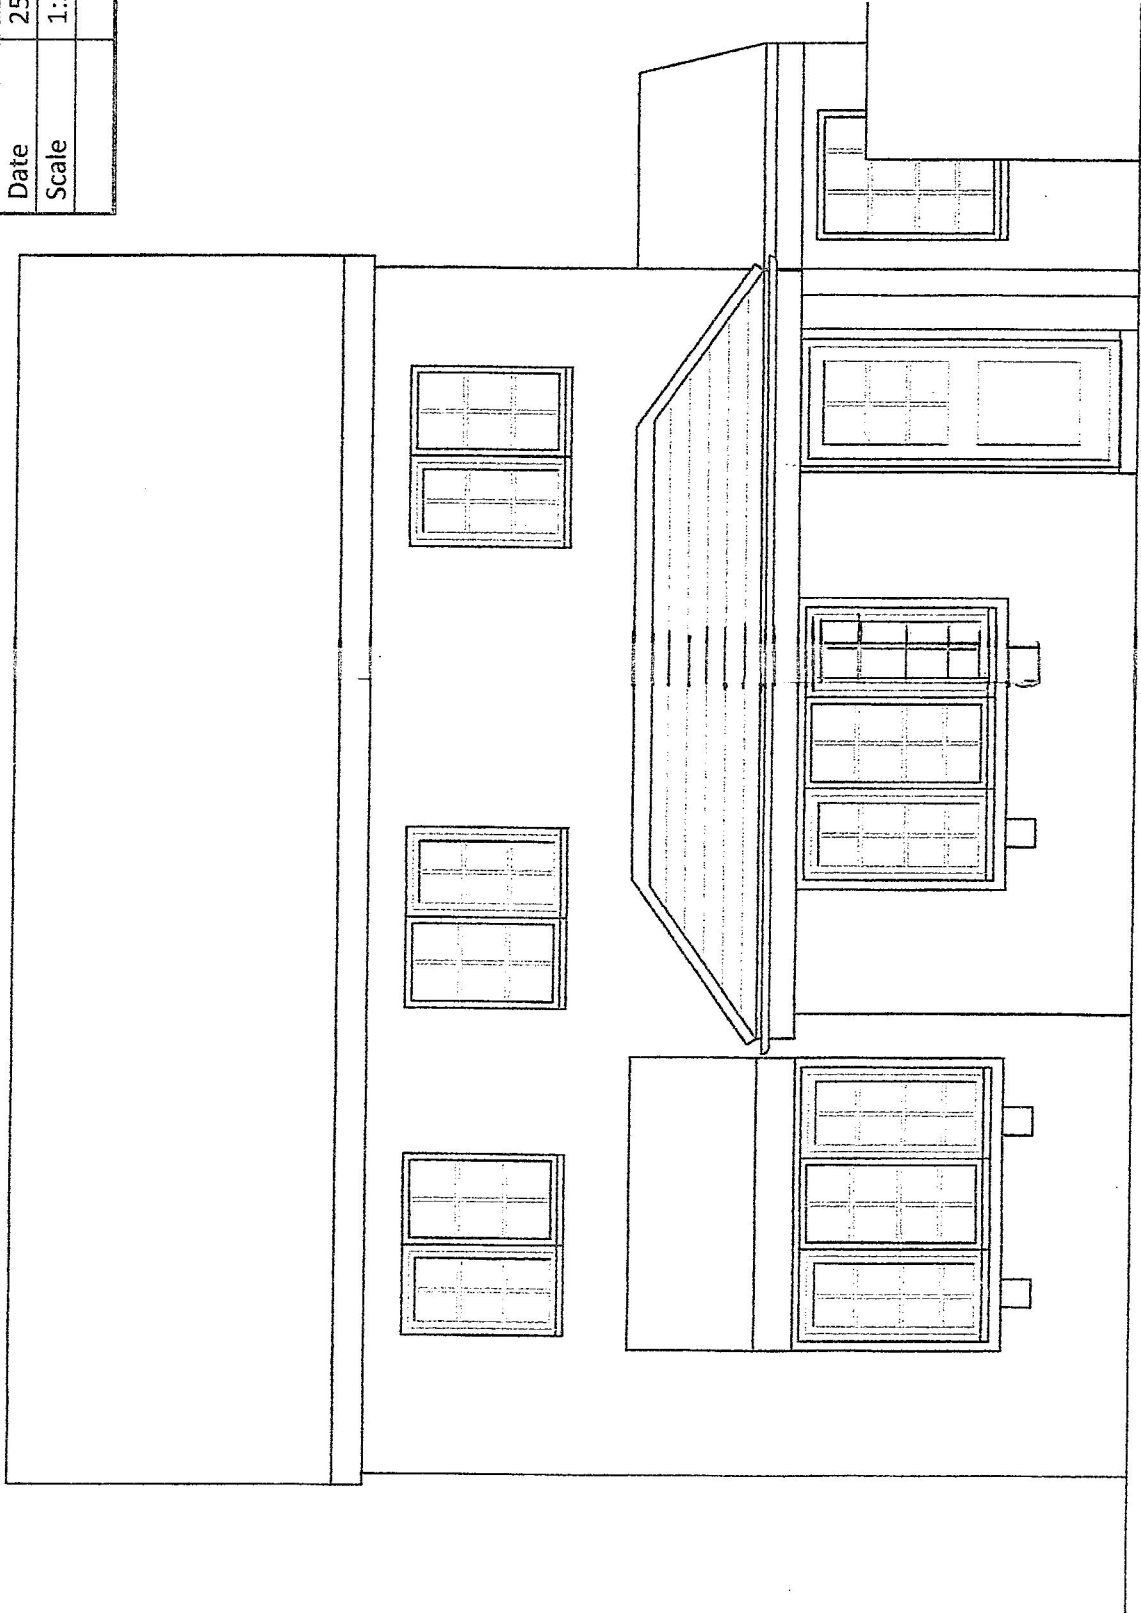

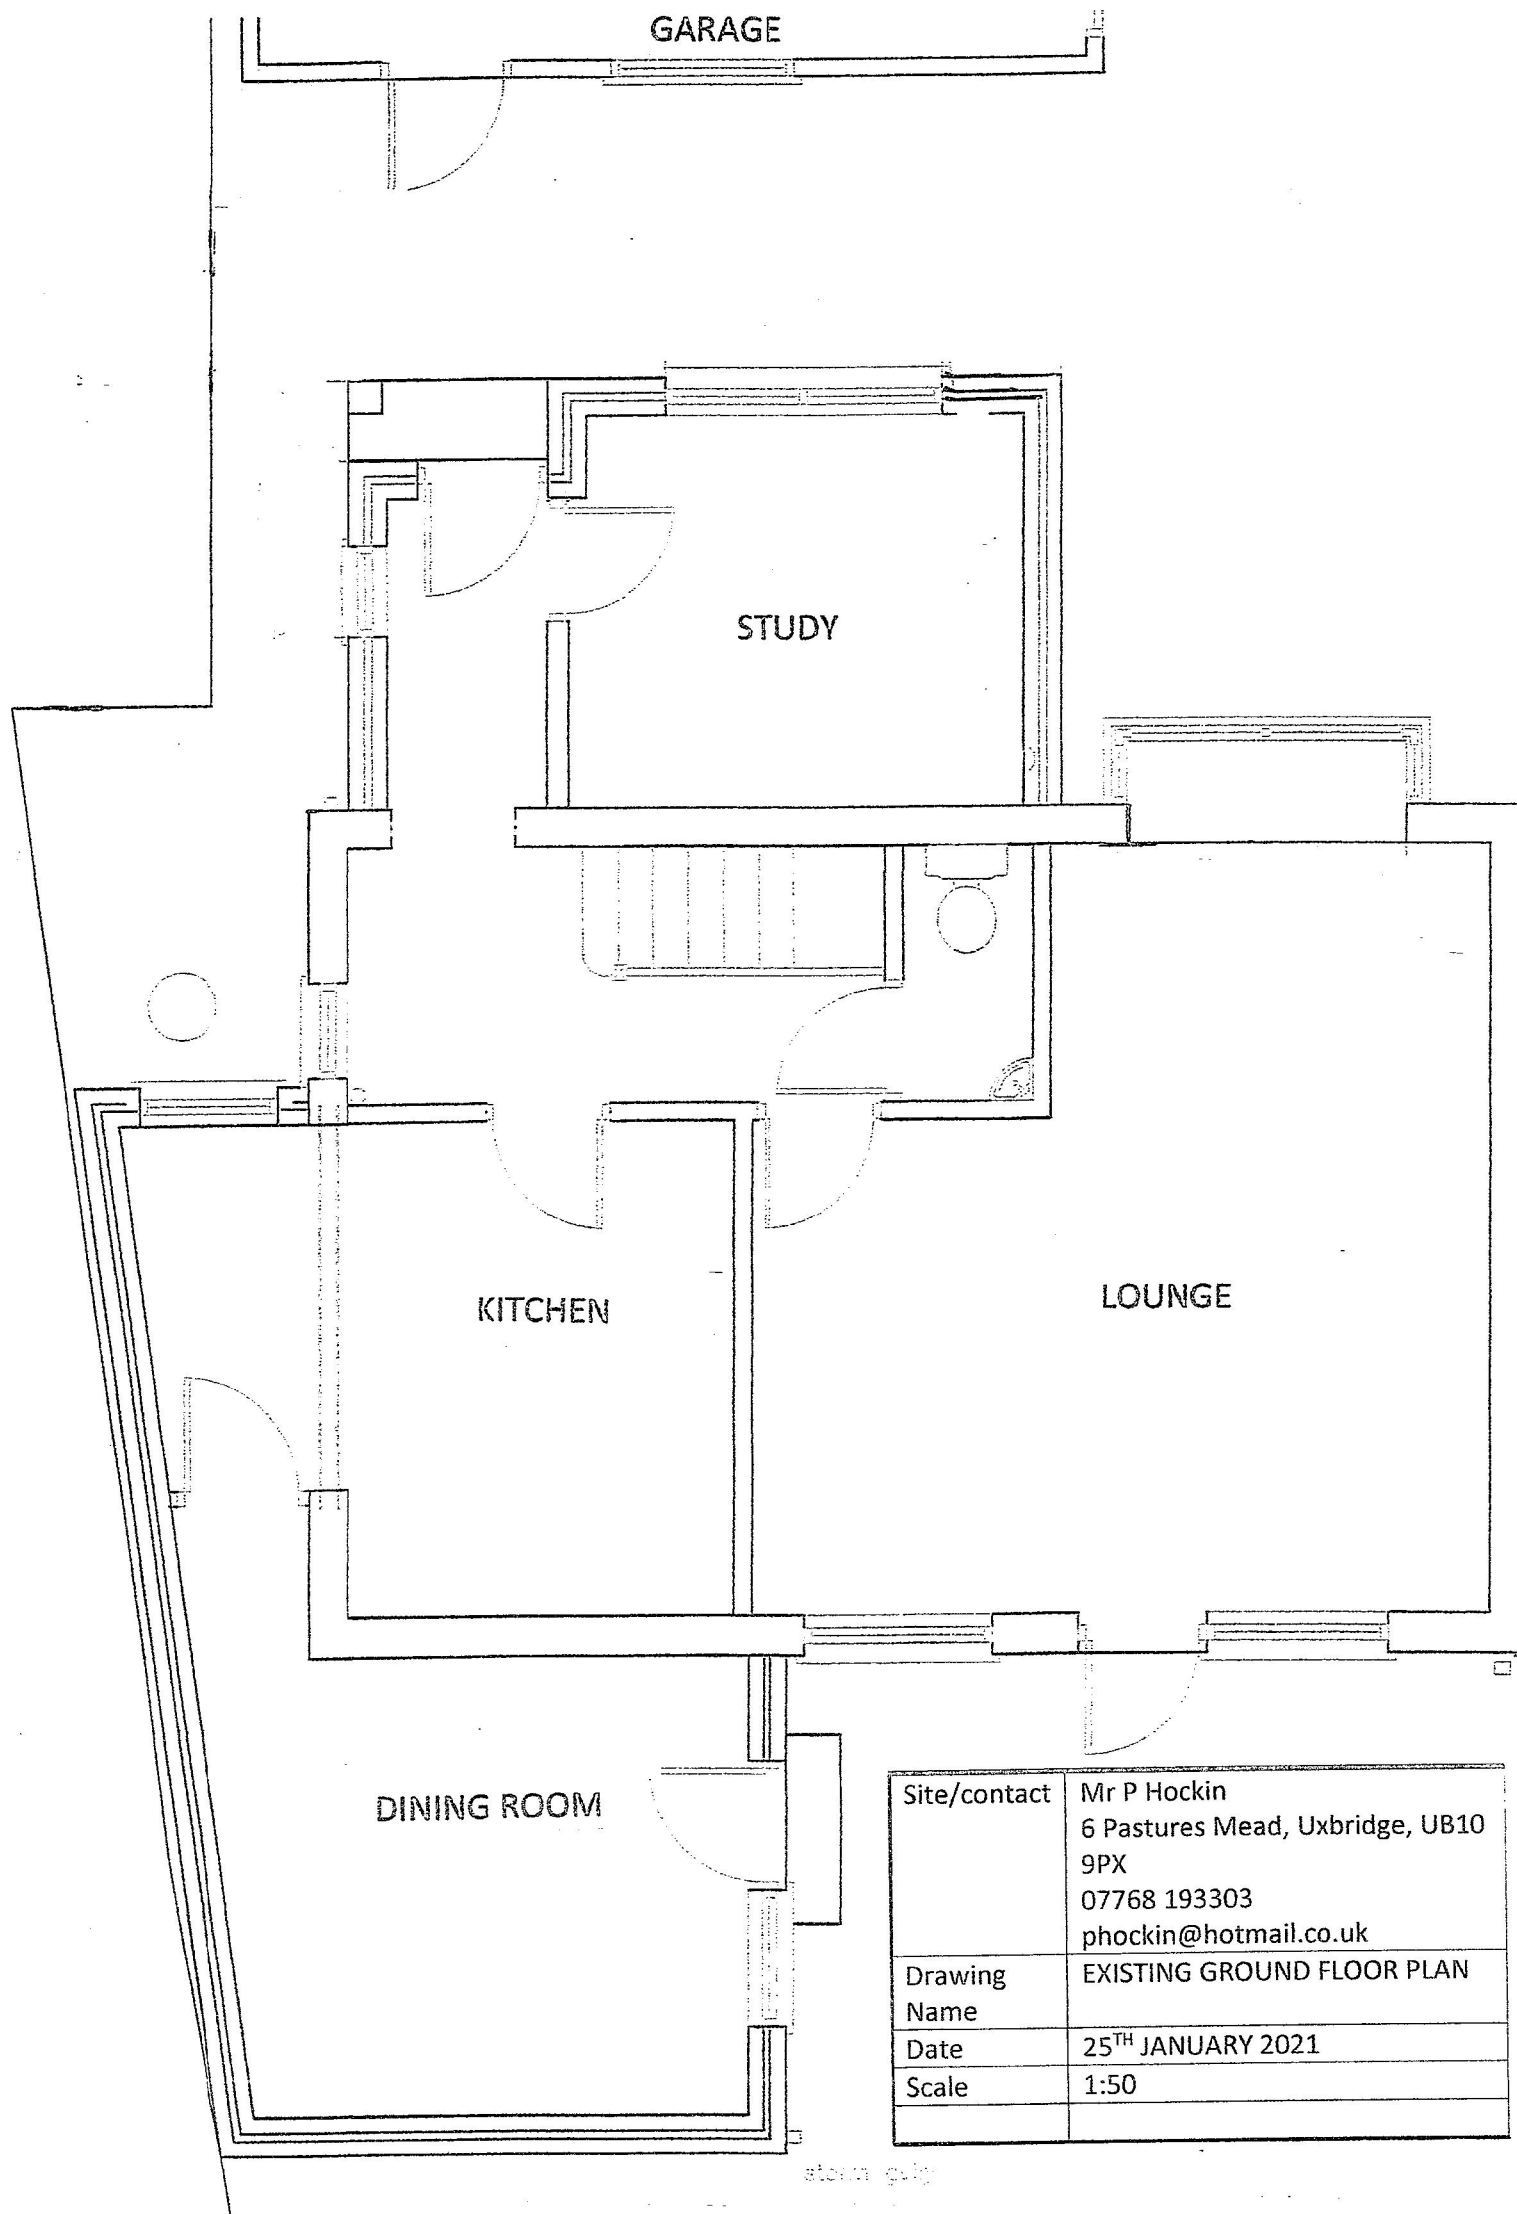

Site/contact	Mr P Hockin 6 Pastures Mead, Uxbridge, UB10 9PX 07768 193303 phockin@hotmail.co.uk
Drawing Name	EXISTING GROUND FLOOR PLAN
Date	25 TH JANUARY 2021
Scale	1:50

