

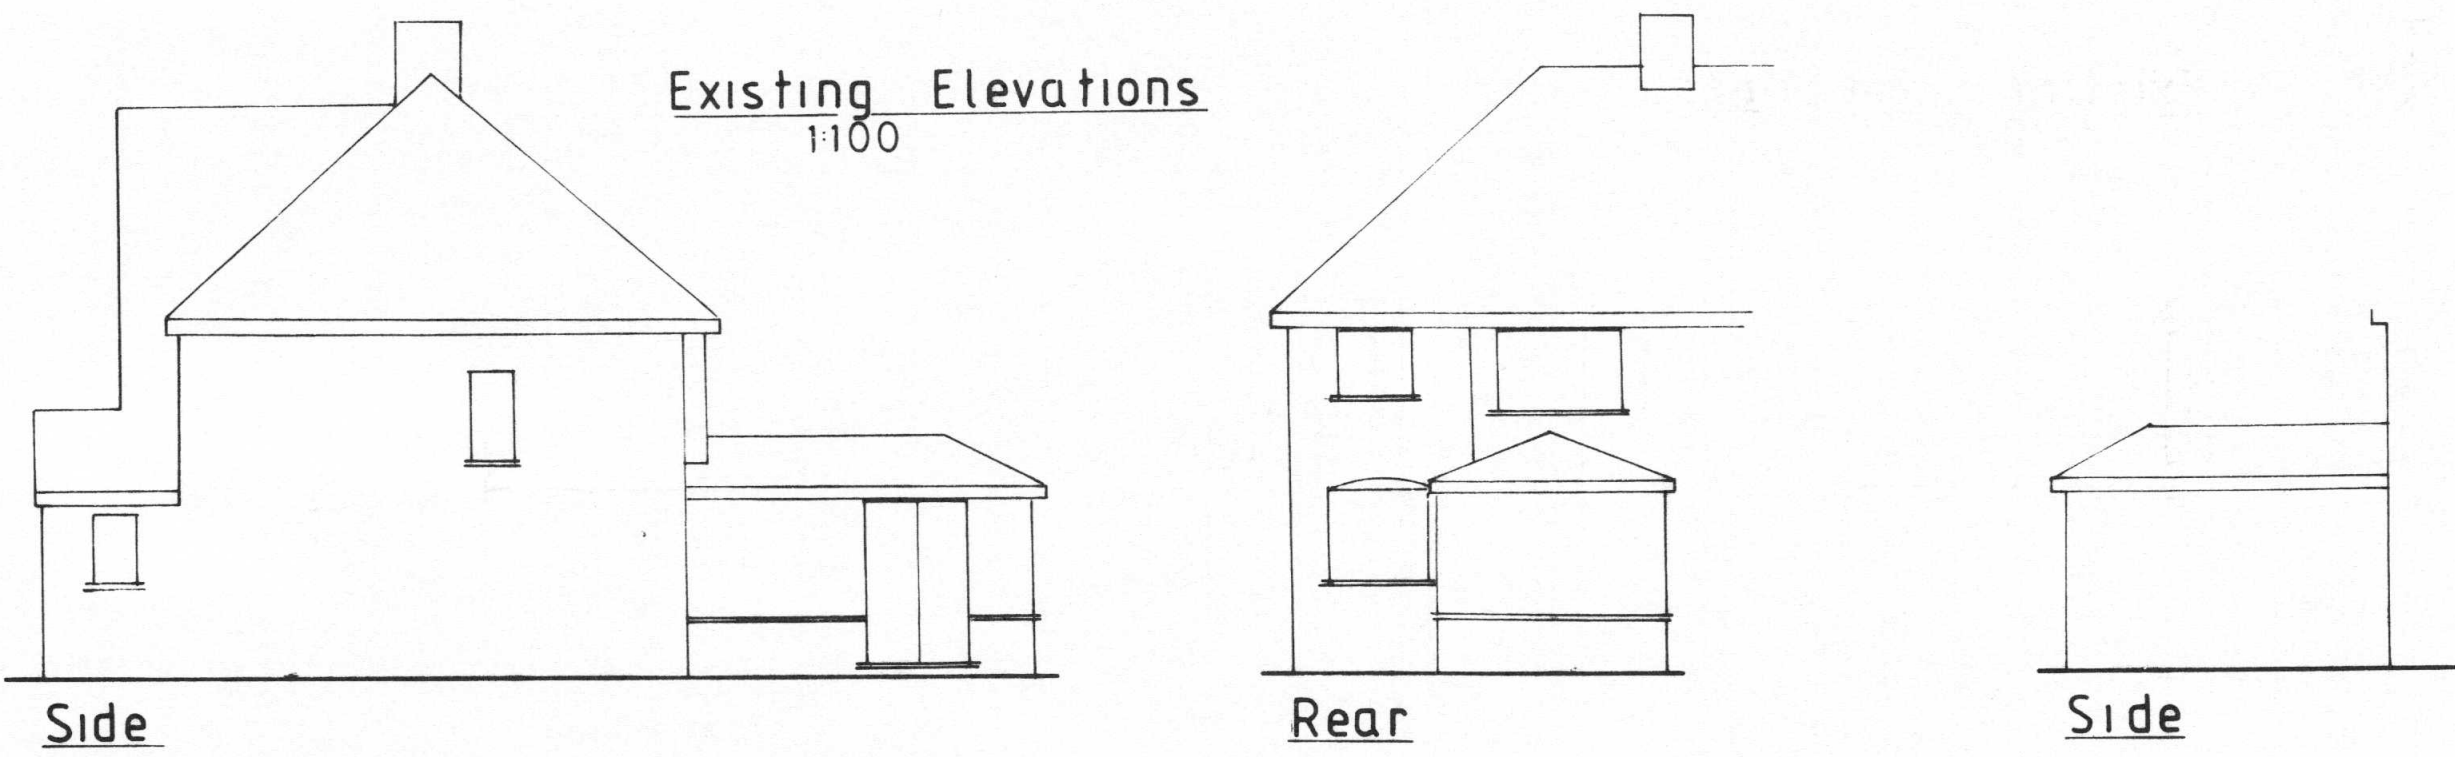



Existing Elevations
1:100

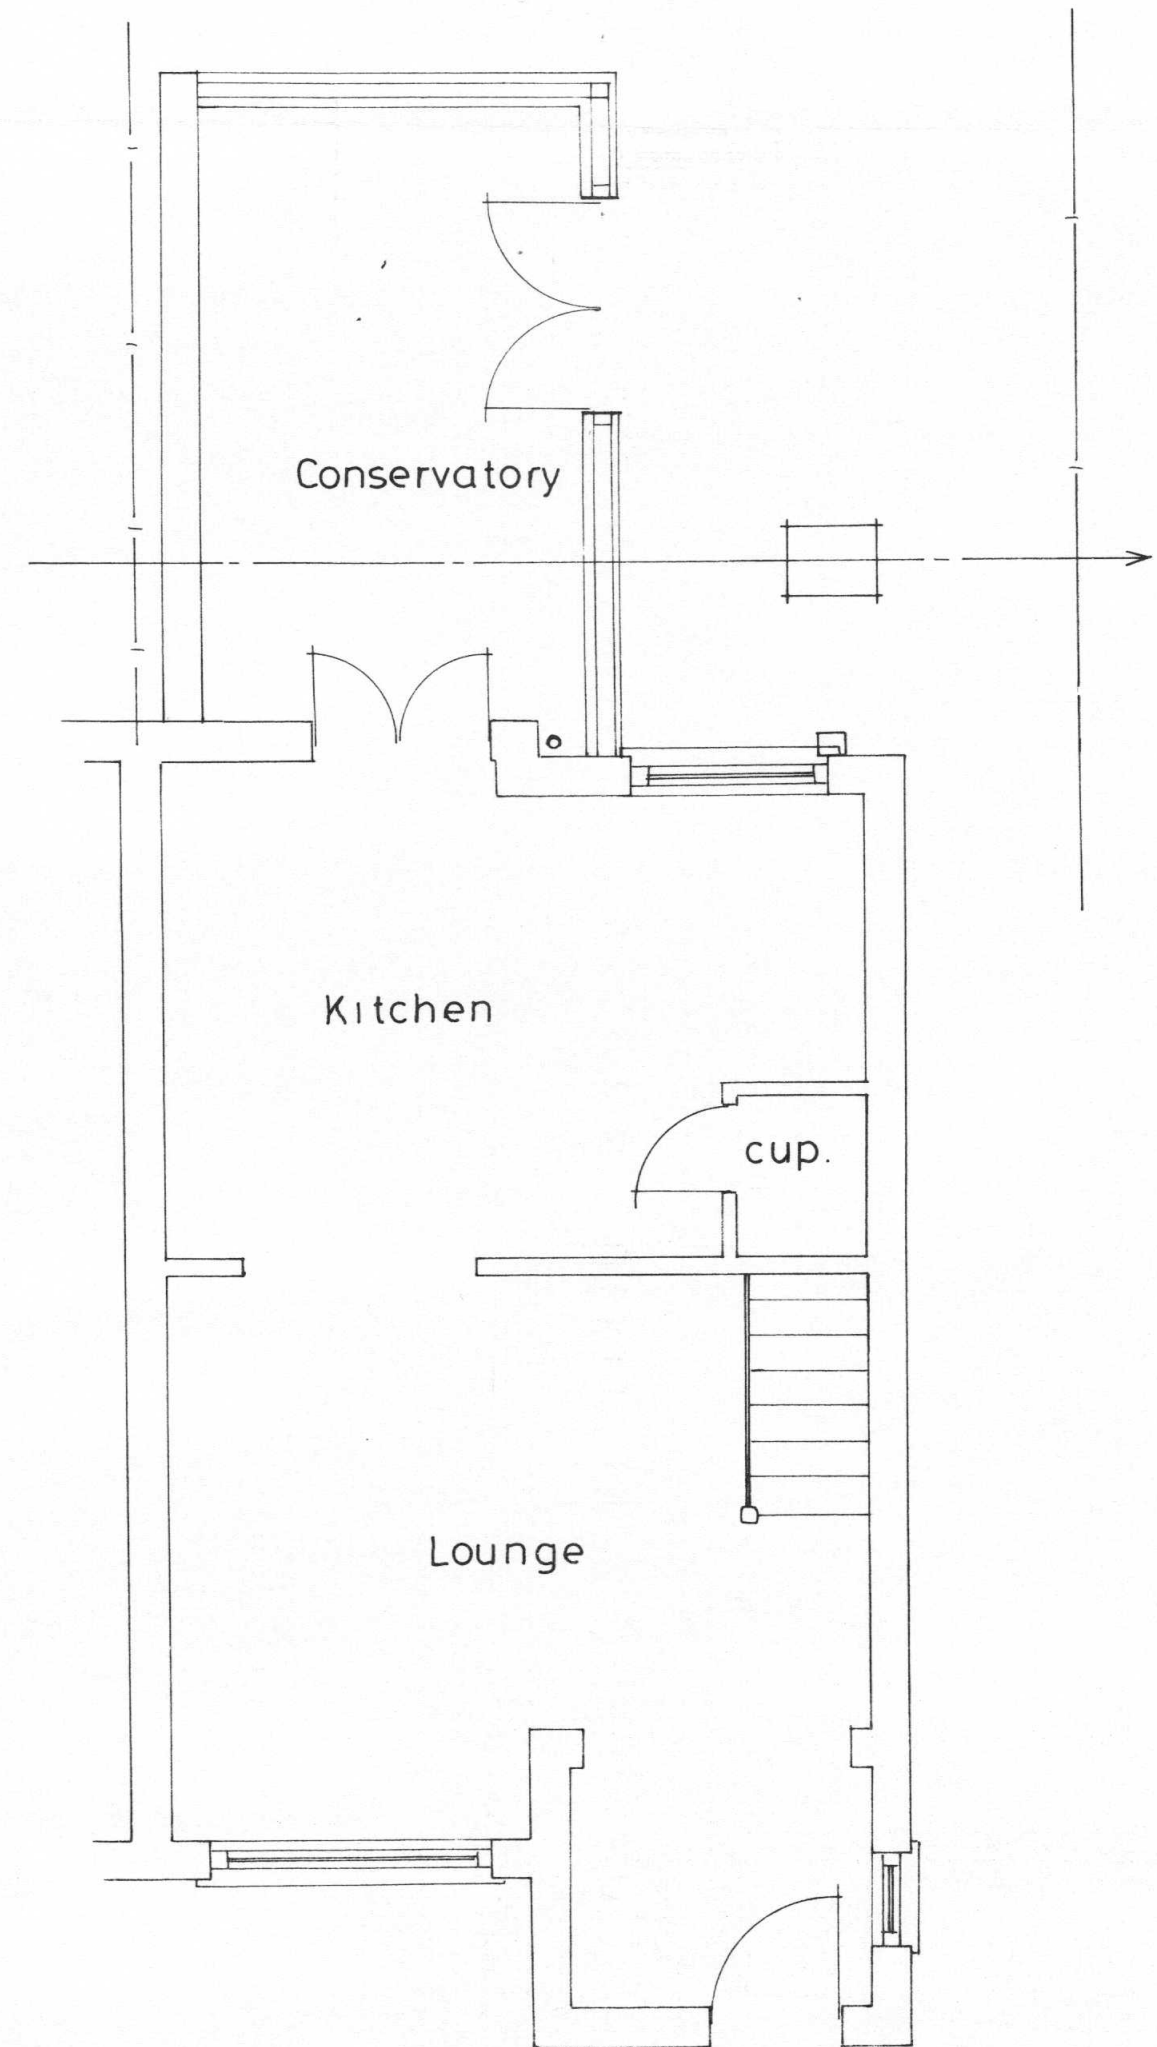



Proposed Elevations
1:100

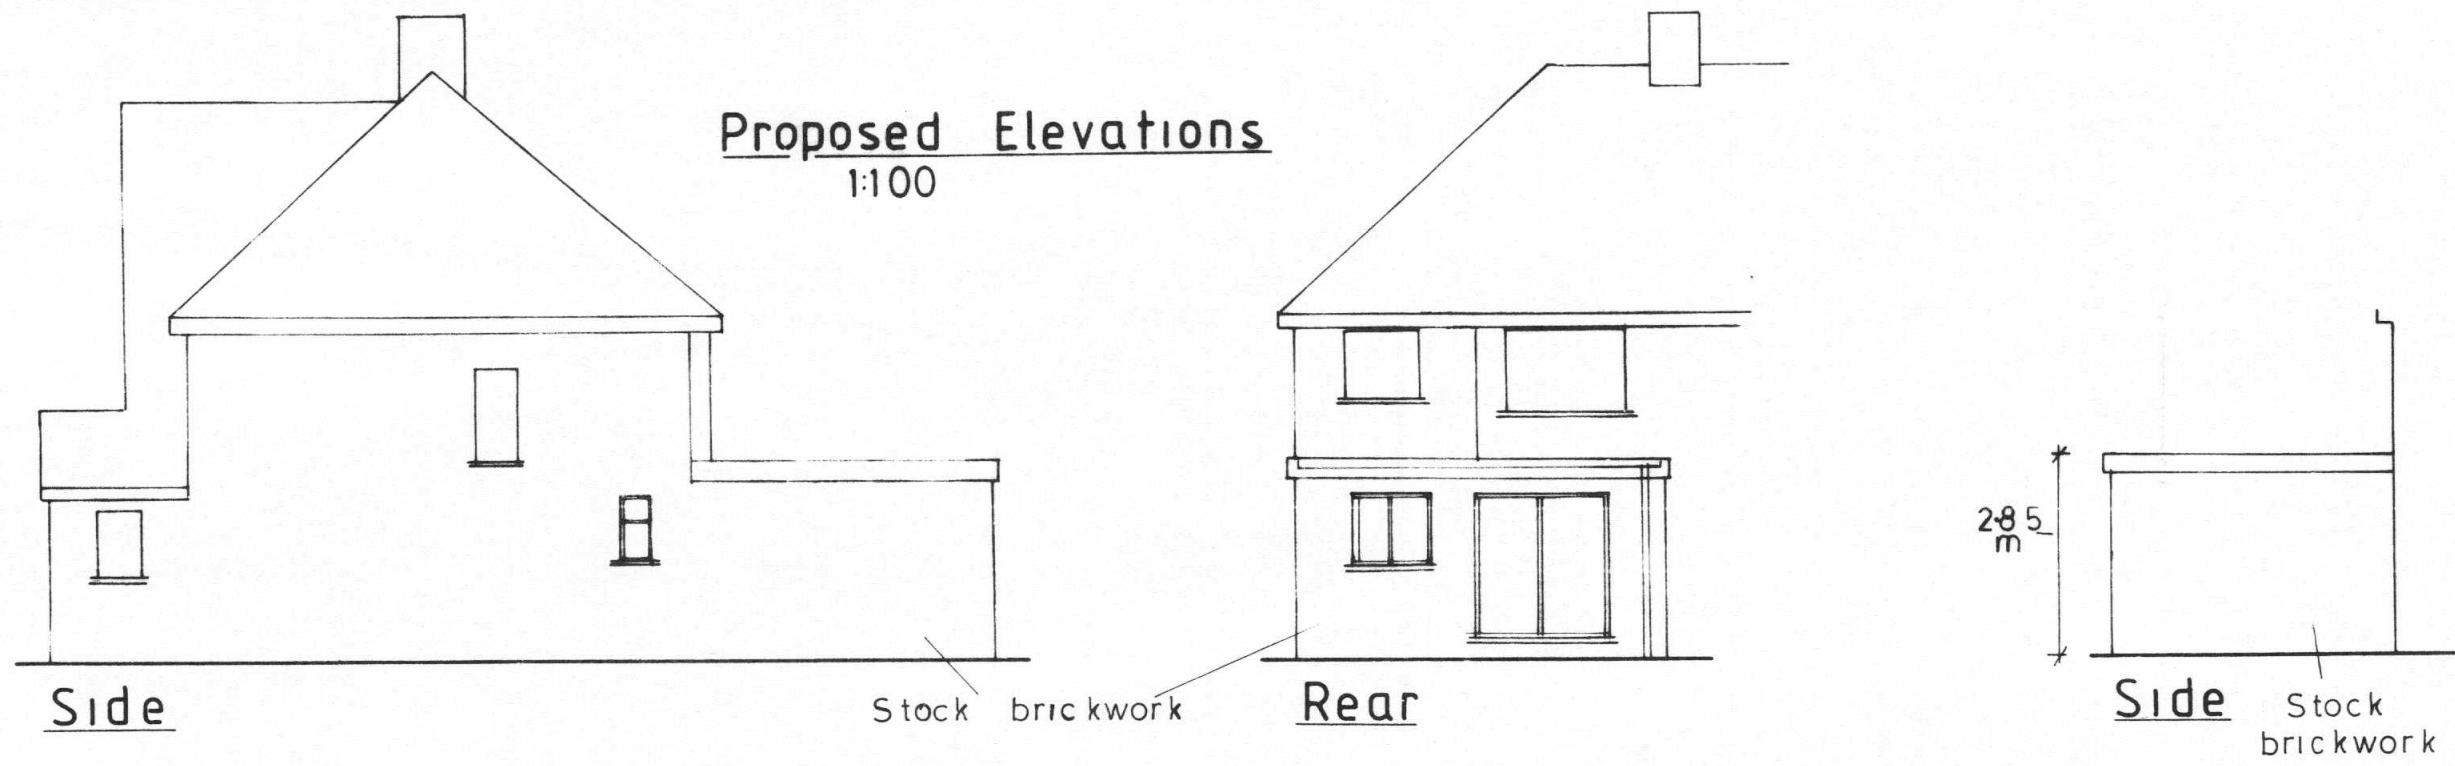

Existing Ground Floor Plan
1:50

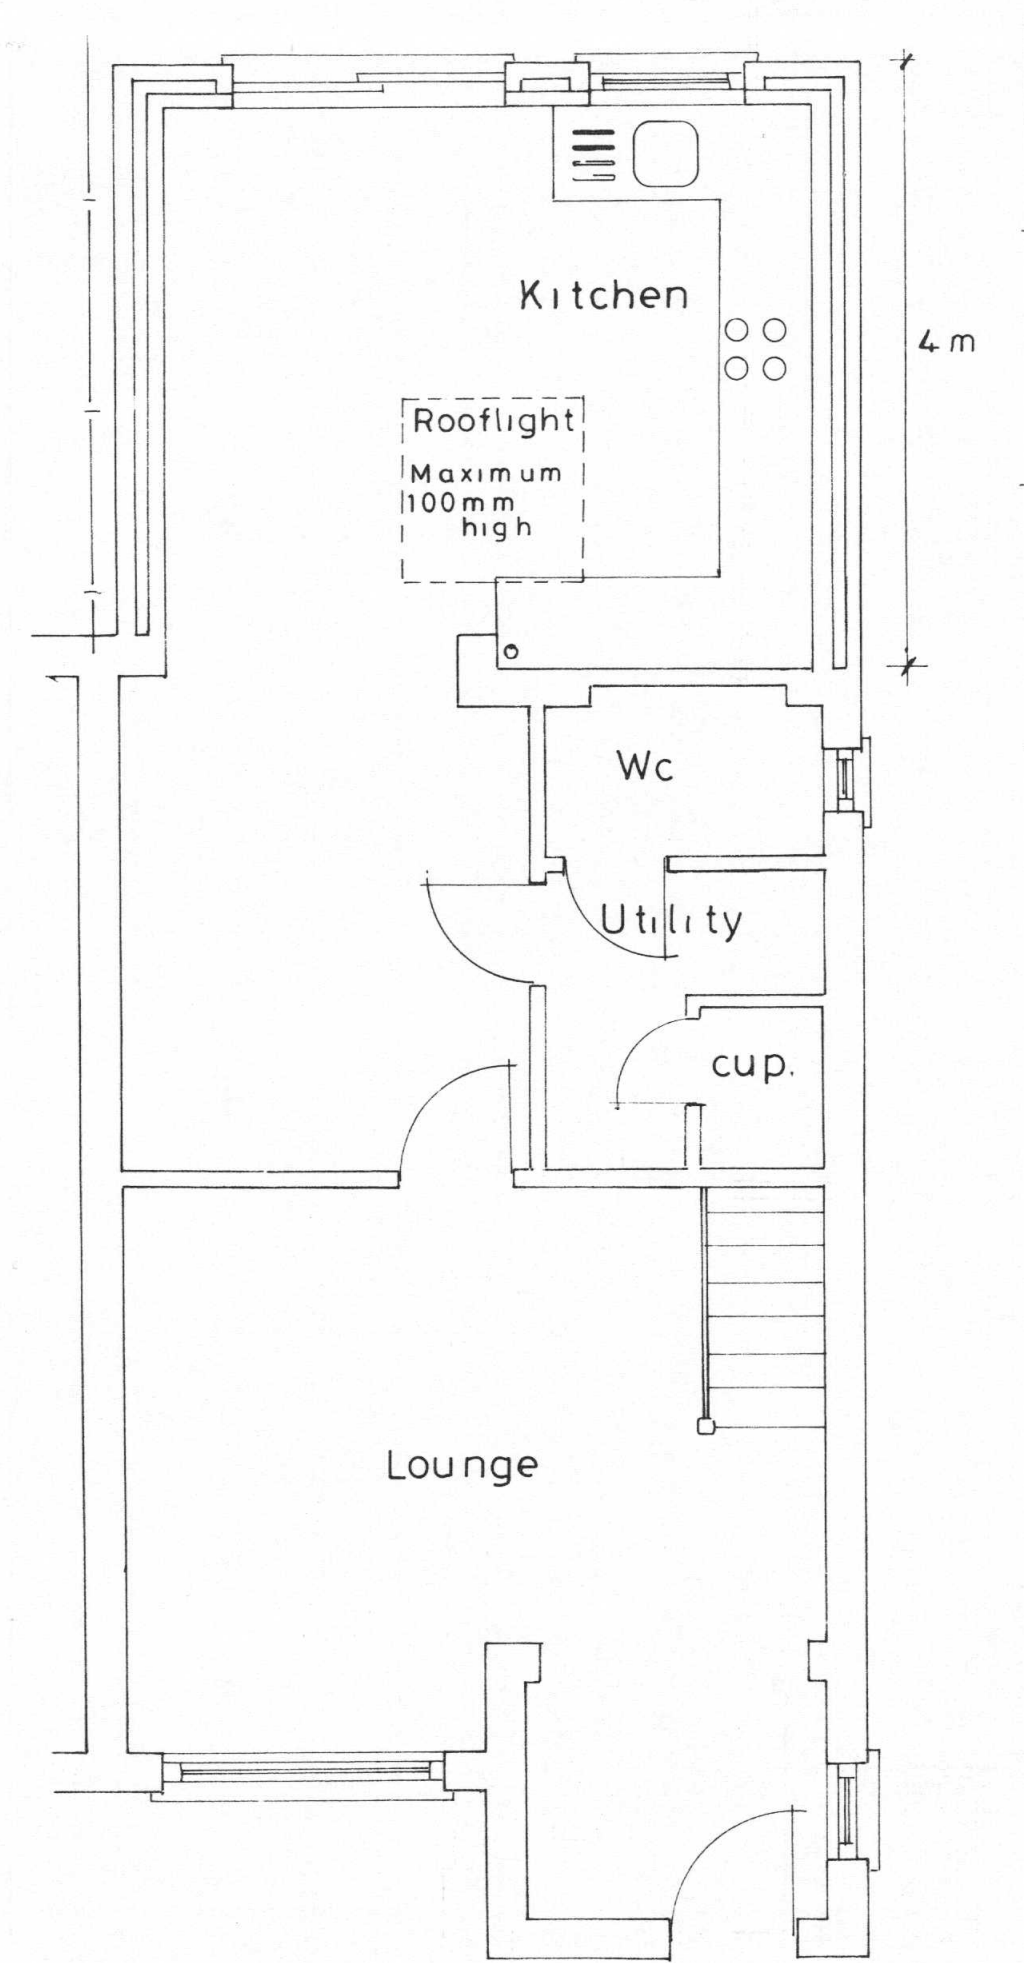

Proposed Ground Floor Plan
1:50

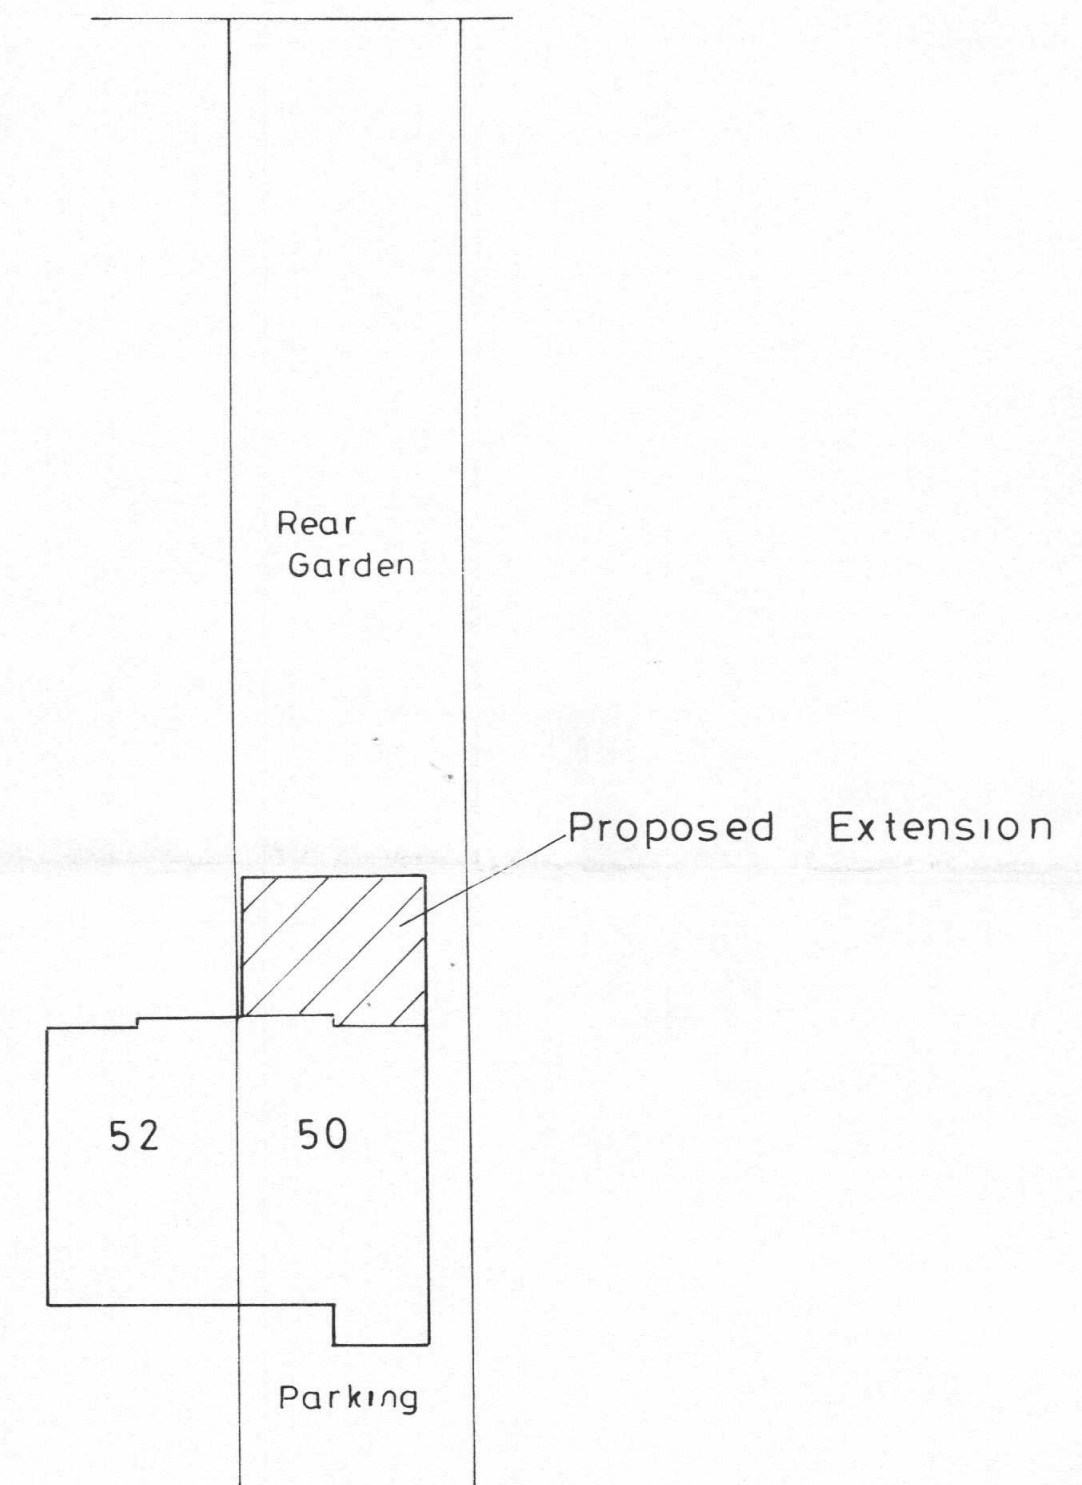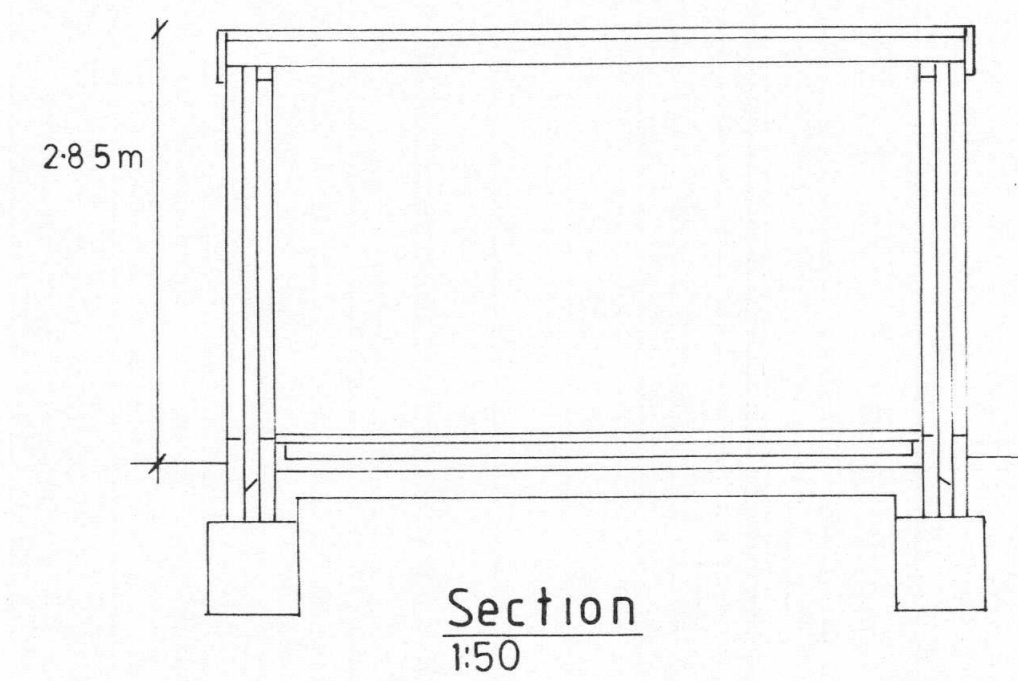

Site Plan
1:200

Proposed Single
Storey Rear Ext.,
at 50, Gresham Road,
Uxbridge.

Drg No 50GR/1

Scales
0 1 2 3 m 1:50
0 1 2 3 4 5 6 m 1:100
0 1 2 3 4 5 m 1:200