

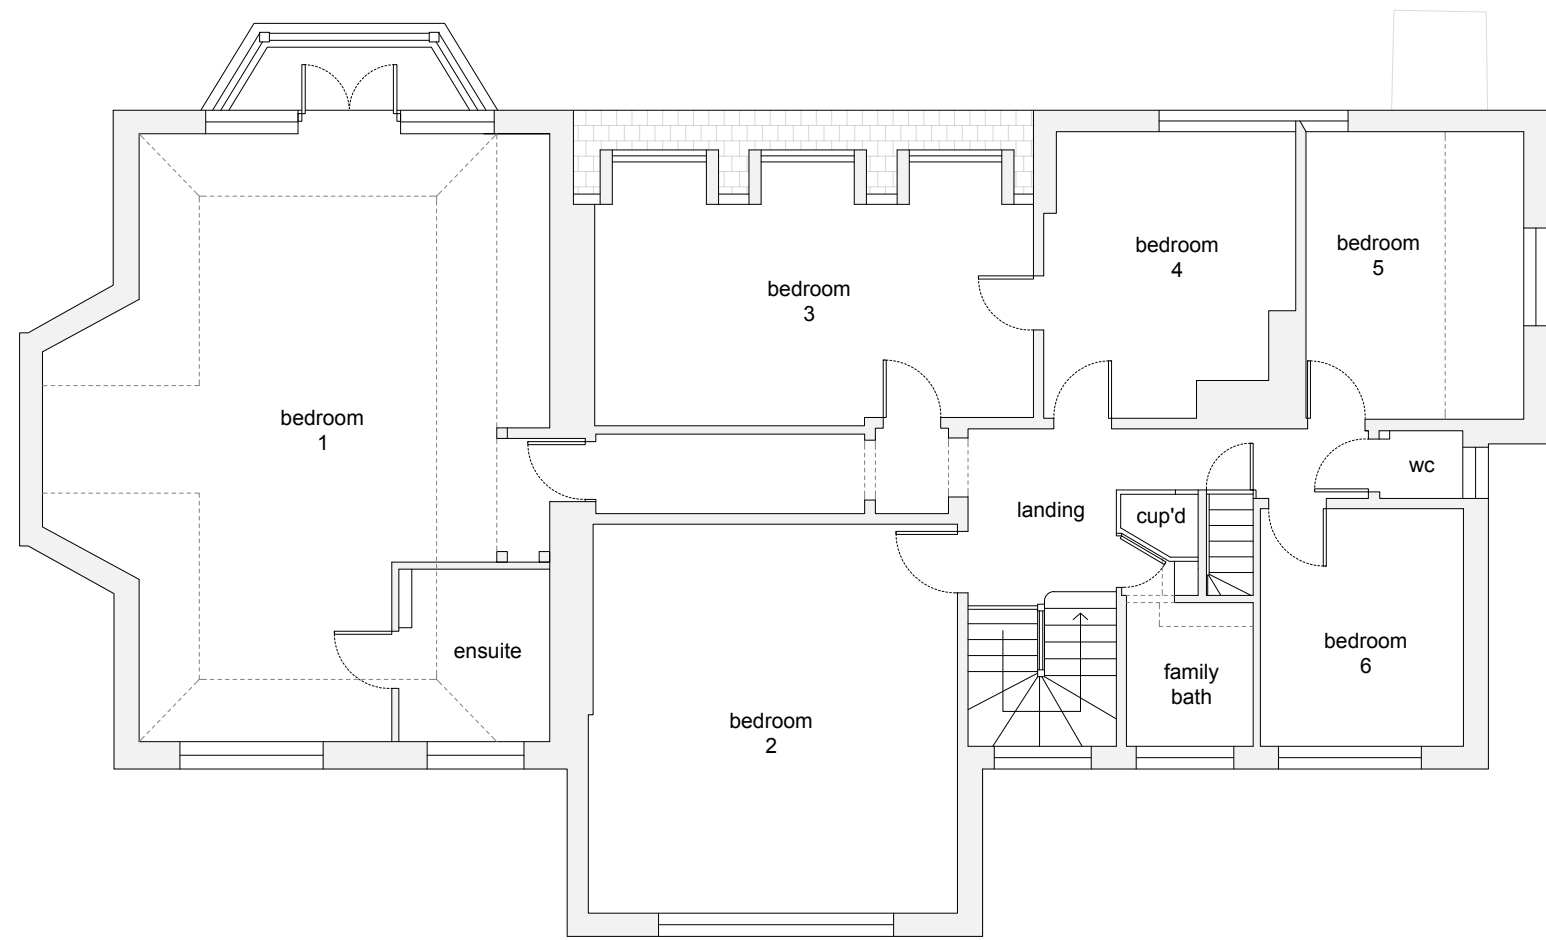
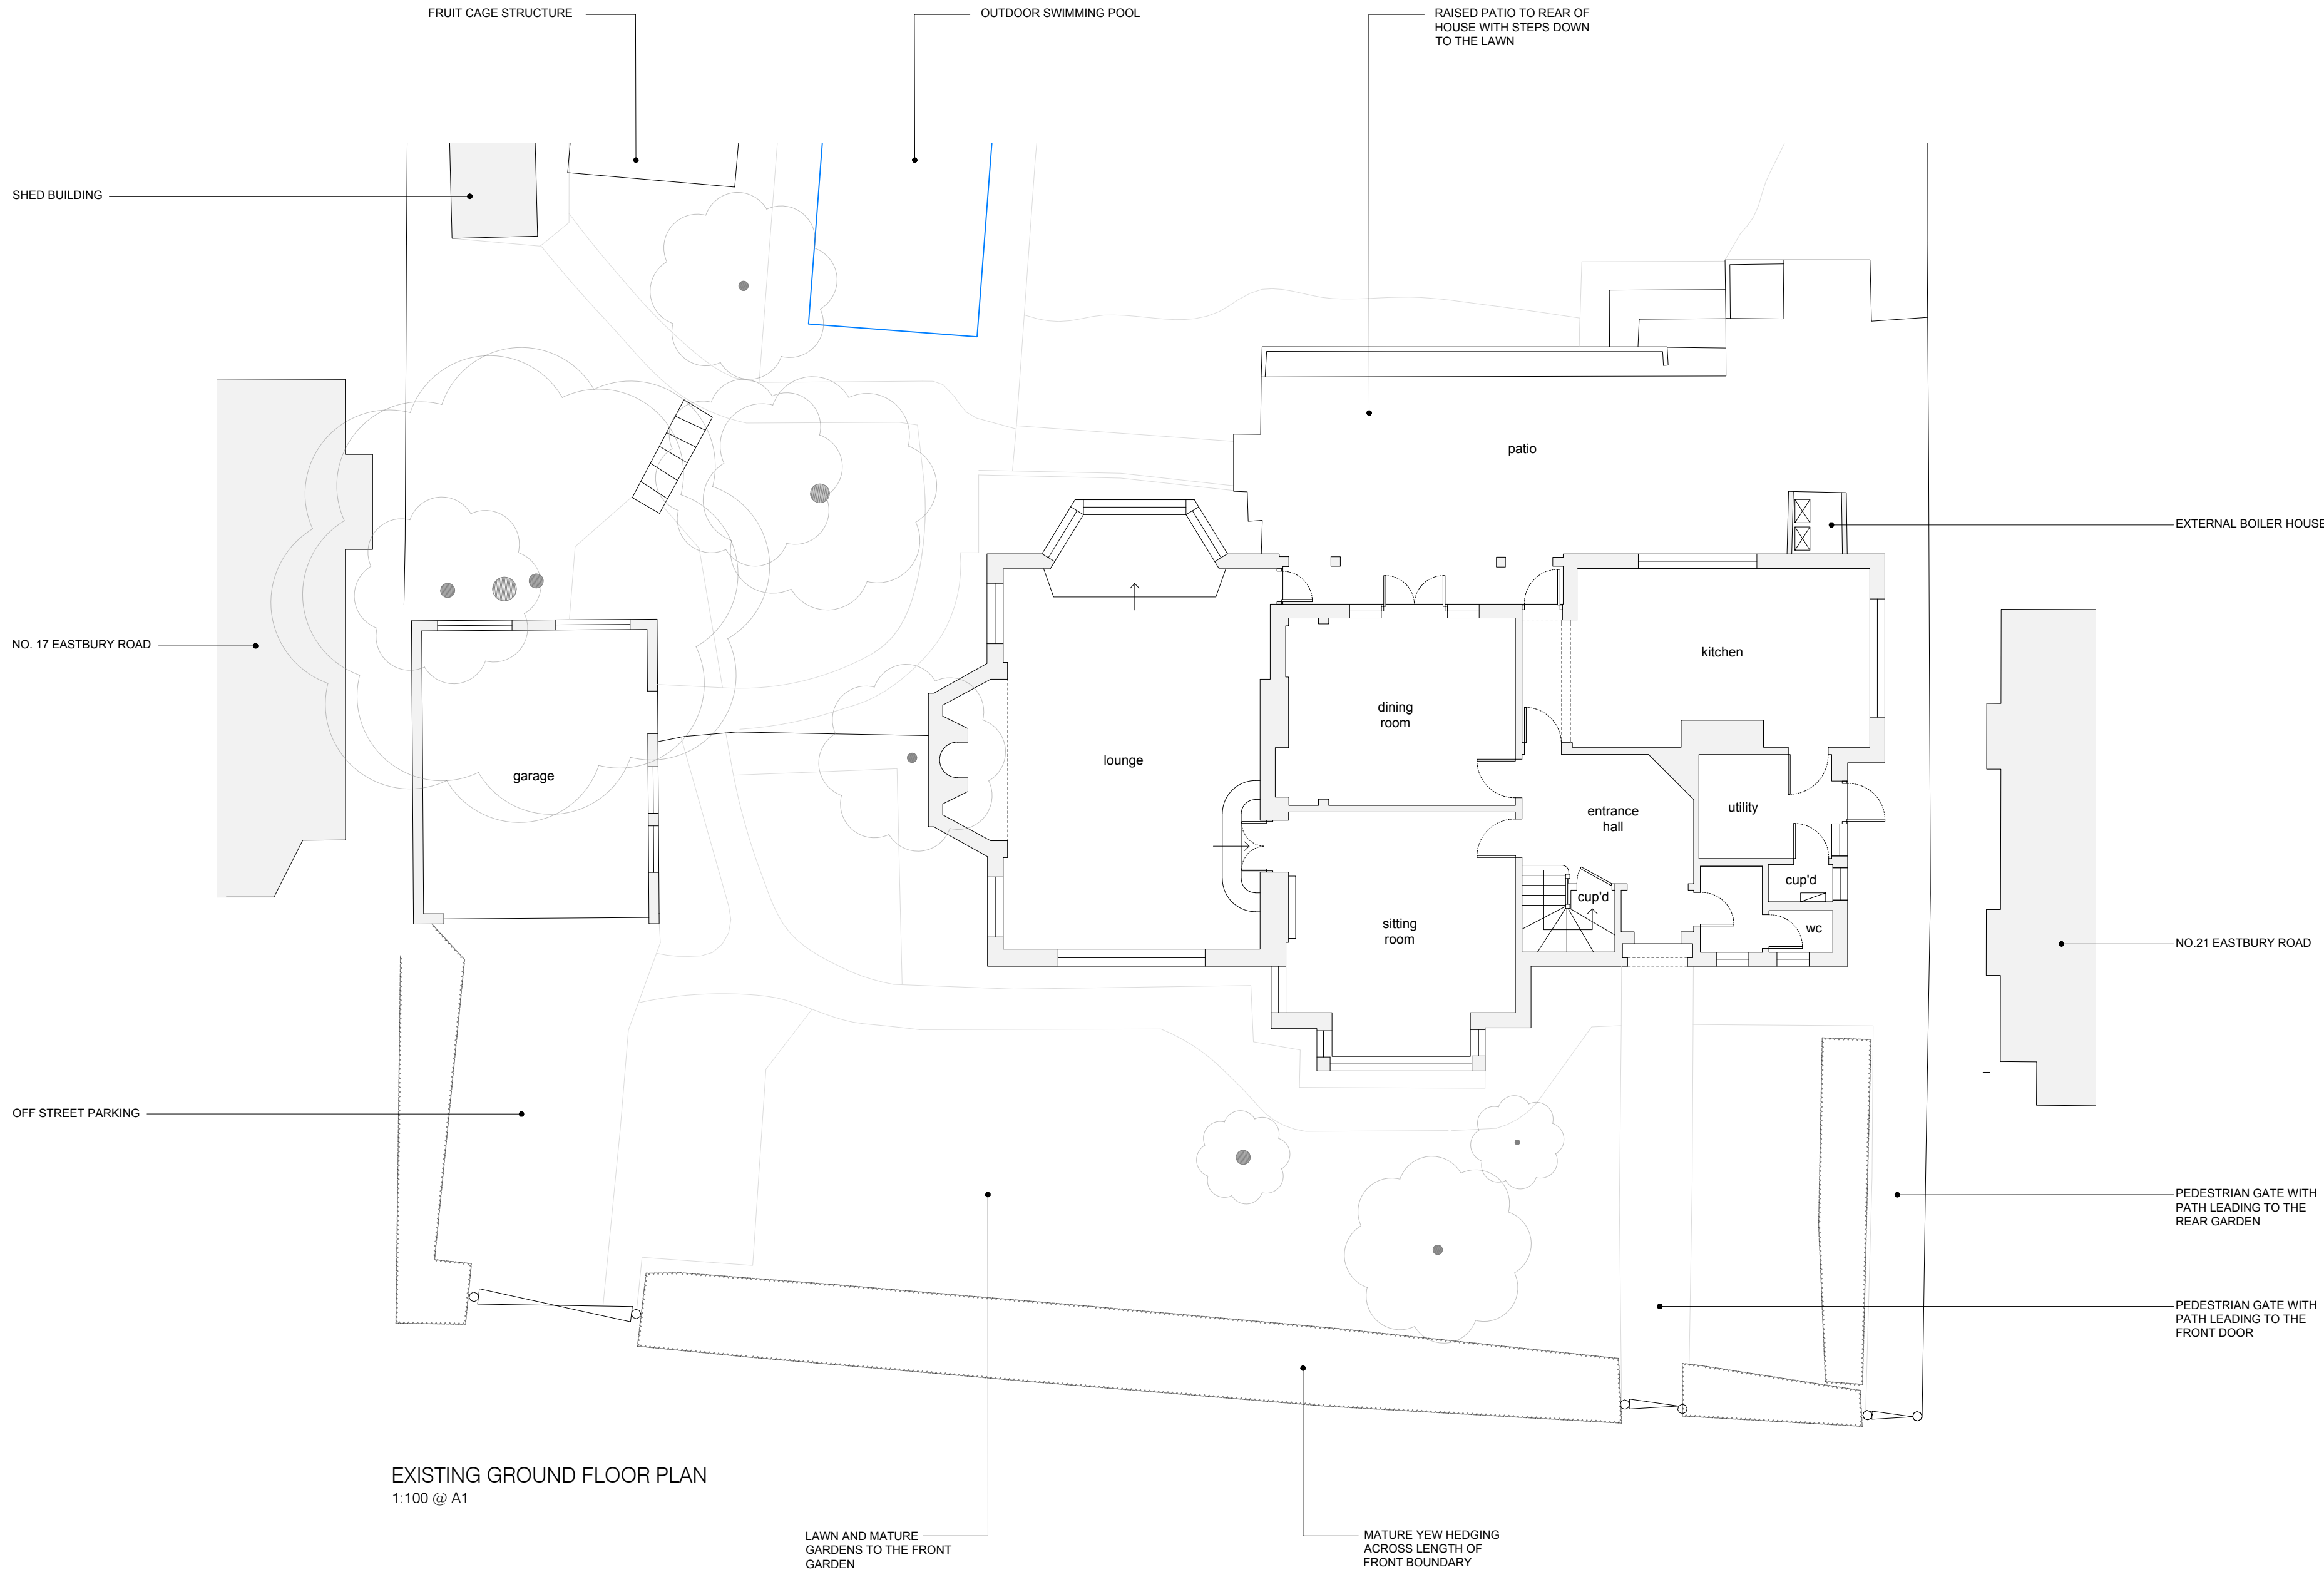


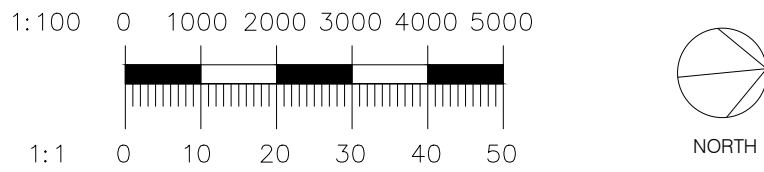

EXISTING FIRST FLOOR PLAN
1:100 @ A1

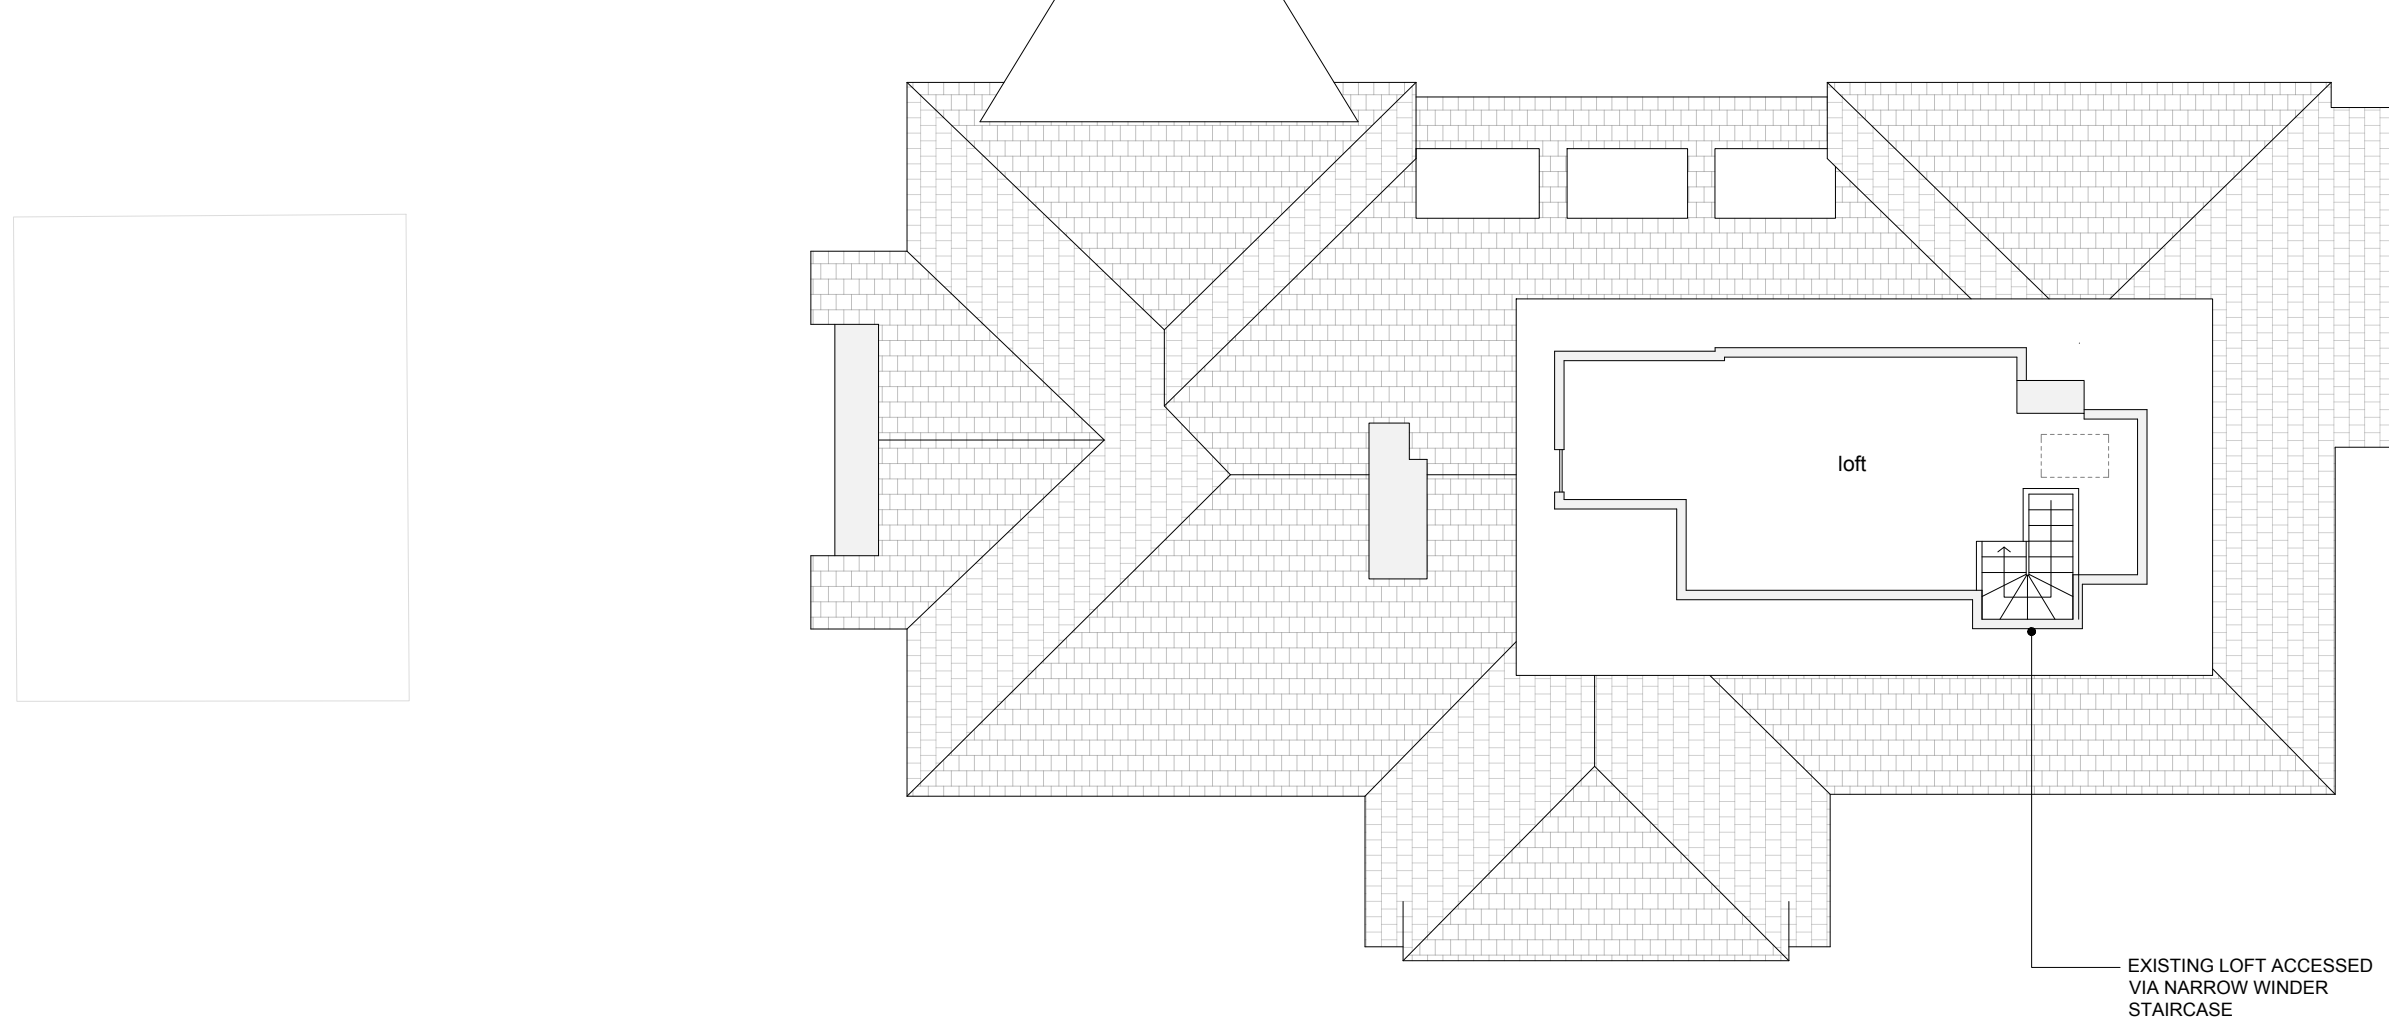

EXISTING SECOND FLOOR PLAN
1:100 @ A1

- NOTES:
1. DRAWING TO BE USED FOR THE STATUS INDICATED ONLY
 2. ALL DIMENSIONS AND SETTING OUT SHALL BE CHECKED AND CONFIRMED AND ANY DISCREPANCIES TO BE REPORTED TO THE ARCHITECT PRIOR TO COMMENCEMENT OF ANY WORK
 3. ALL WORK AND MATERIALS TO BE IN ACCORDANCE WITH CURRENT STATUTORY LEGISLATION, RELEVANT CODES OF PRACTICE AND BRITISH STANDARDS
 4. DRAWING TO BE READ IN ACCORDANCE WITH RELEVANT CONSULTANTS AND SUB-CONTRACTORS DRAWINGS AND SPECIFICATIONS
 5. THIS DRAWING IS THE PROPERTY OF JW BESPOKE LIMITED AND IS NOT TO BE USED IN WHOLE OR IN PART WITHOUT WRITTEN CONSENT

NO. REVISION DATE

TITLE:
Existing Plans

PROJECT:
No. 19 Eastbury Road,
Northwood

CLIENT:
Private Client

DRAWING STATUS:
Planning

SCALE: 1:100 SHEET: A1 DATE: Sep 2026

DRAWING REF.: 002 REV: -