


NOTES

all dimensions to be checked on site

do not scale from this drawing

discrepancies and omissions to be reported immediately to the contract administrator

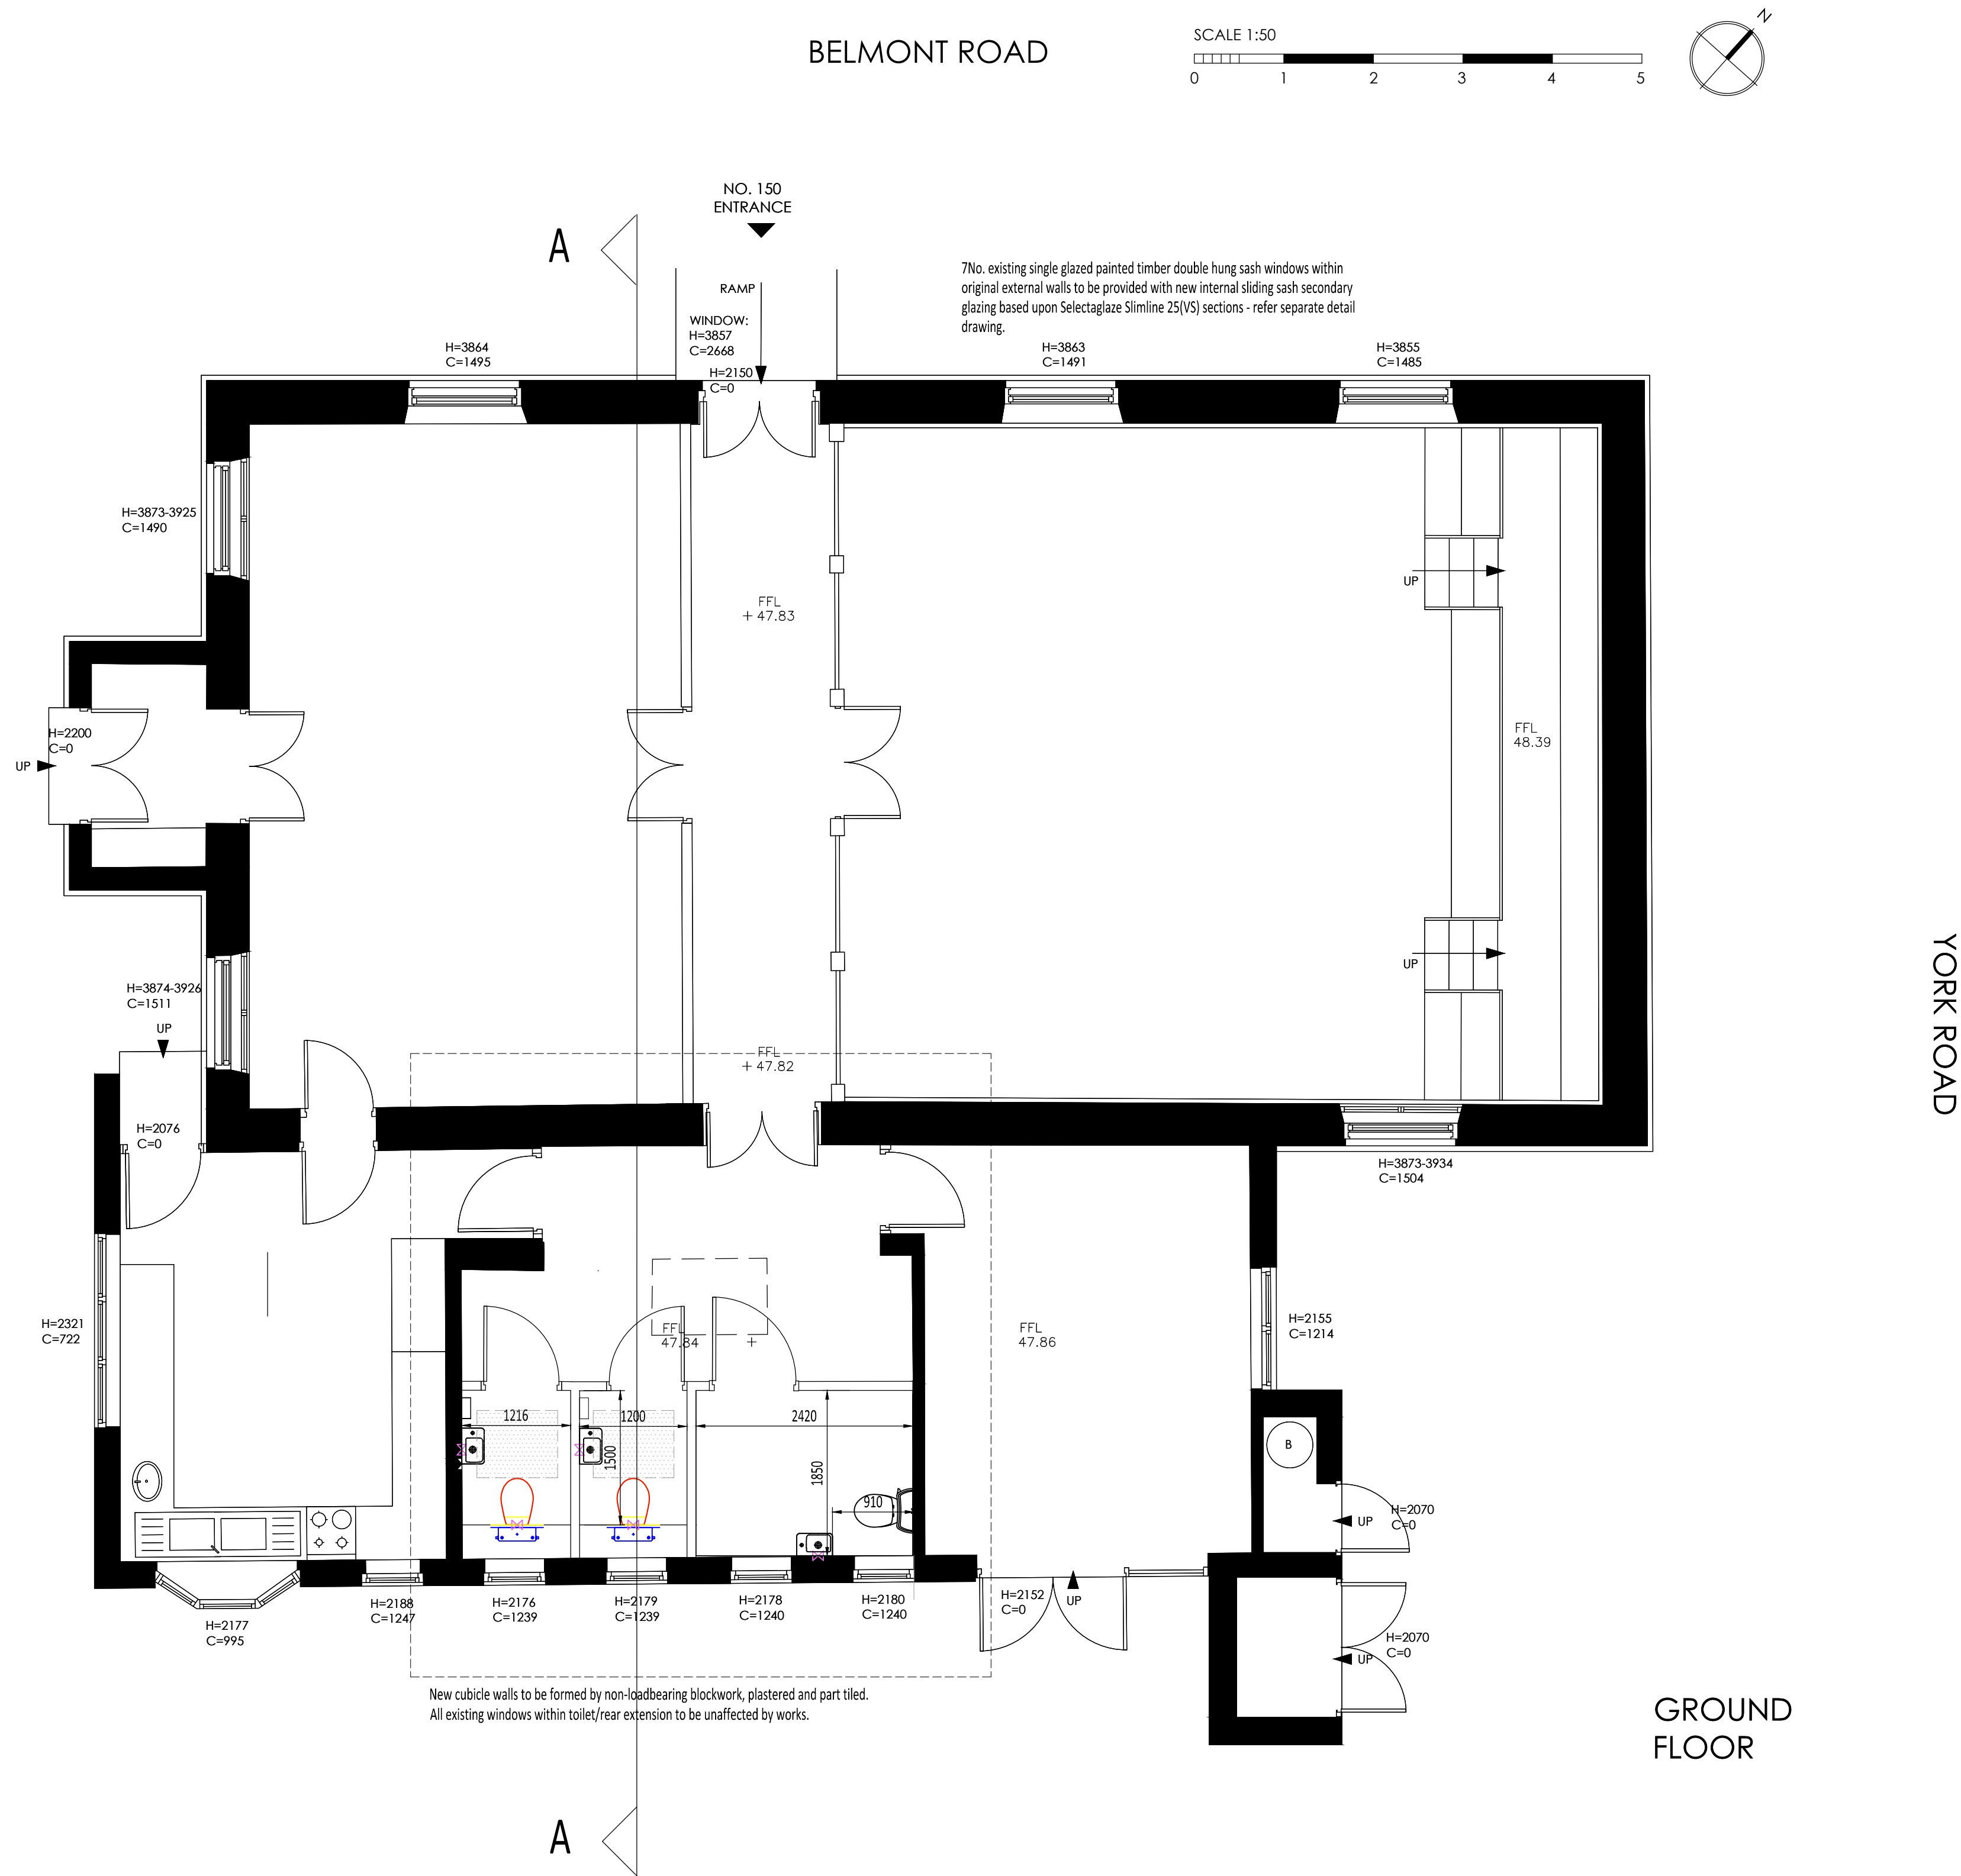

Revisions

Rev A 13/05/20 Cubicle layout revised.

SCALE	DATE	DRAWN
1:50 @ A1	Jan '20	ic

DRAWING TITLE

Ground Floor Plan
As Proposed

PROJECT
Uxbridge Quaker Meeting House,
150 York Road,
Uxbridge,
UB8 1QW

COURT Buckingham

CHARTERED BUILDING SURVEYORS BUILDING SURVEYING
DESIGN

51, BOROUGH HIGH STREET
LONDON BRIDGE
SE1 1NB

TEL 020-7407-0474
E-Mail: info@court Buckingham.co.uk

DRAWING NO
300/08/A110a