
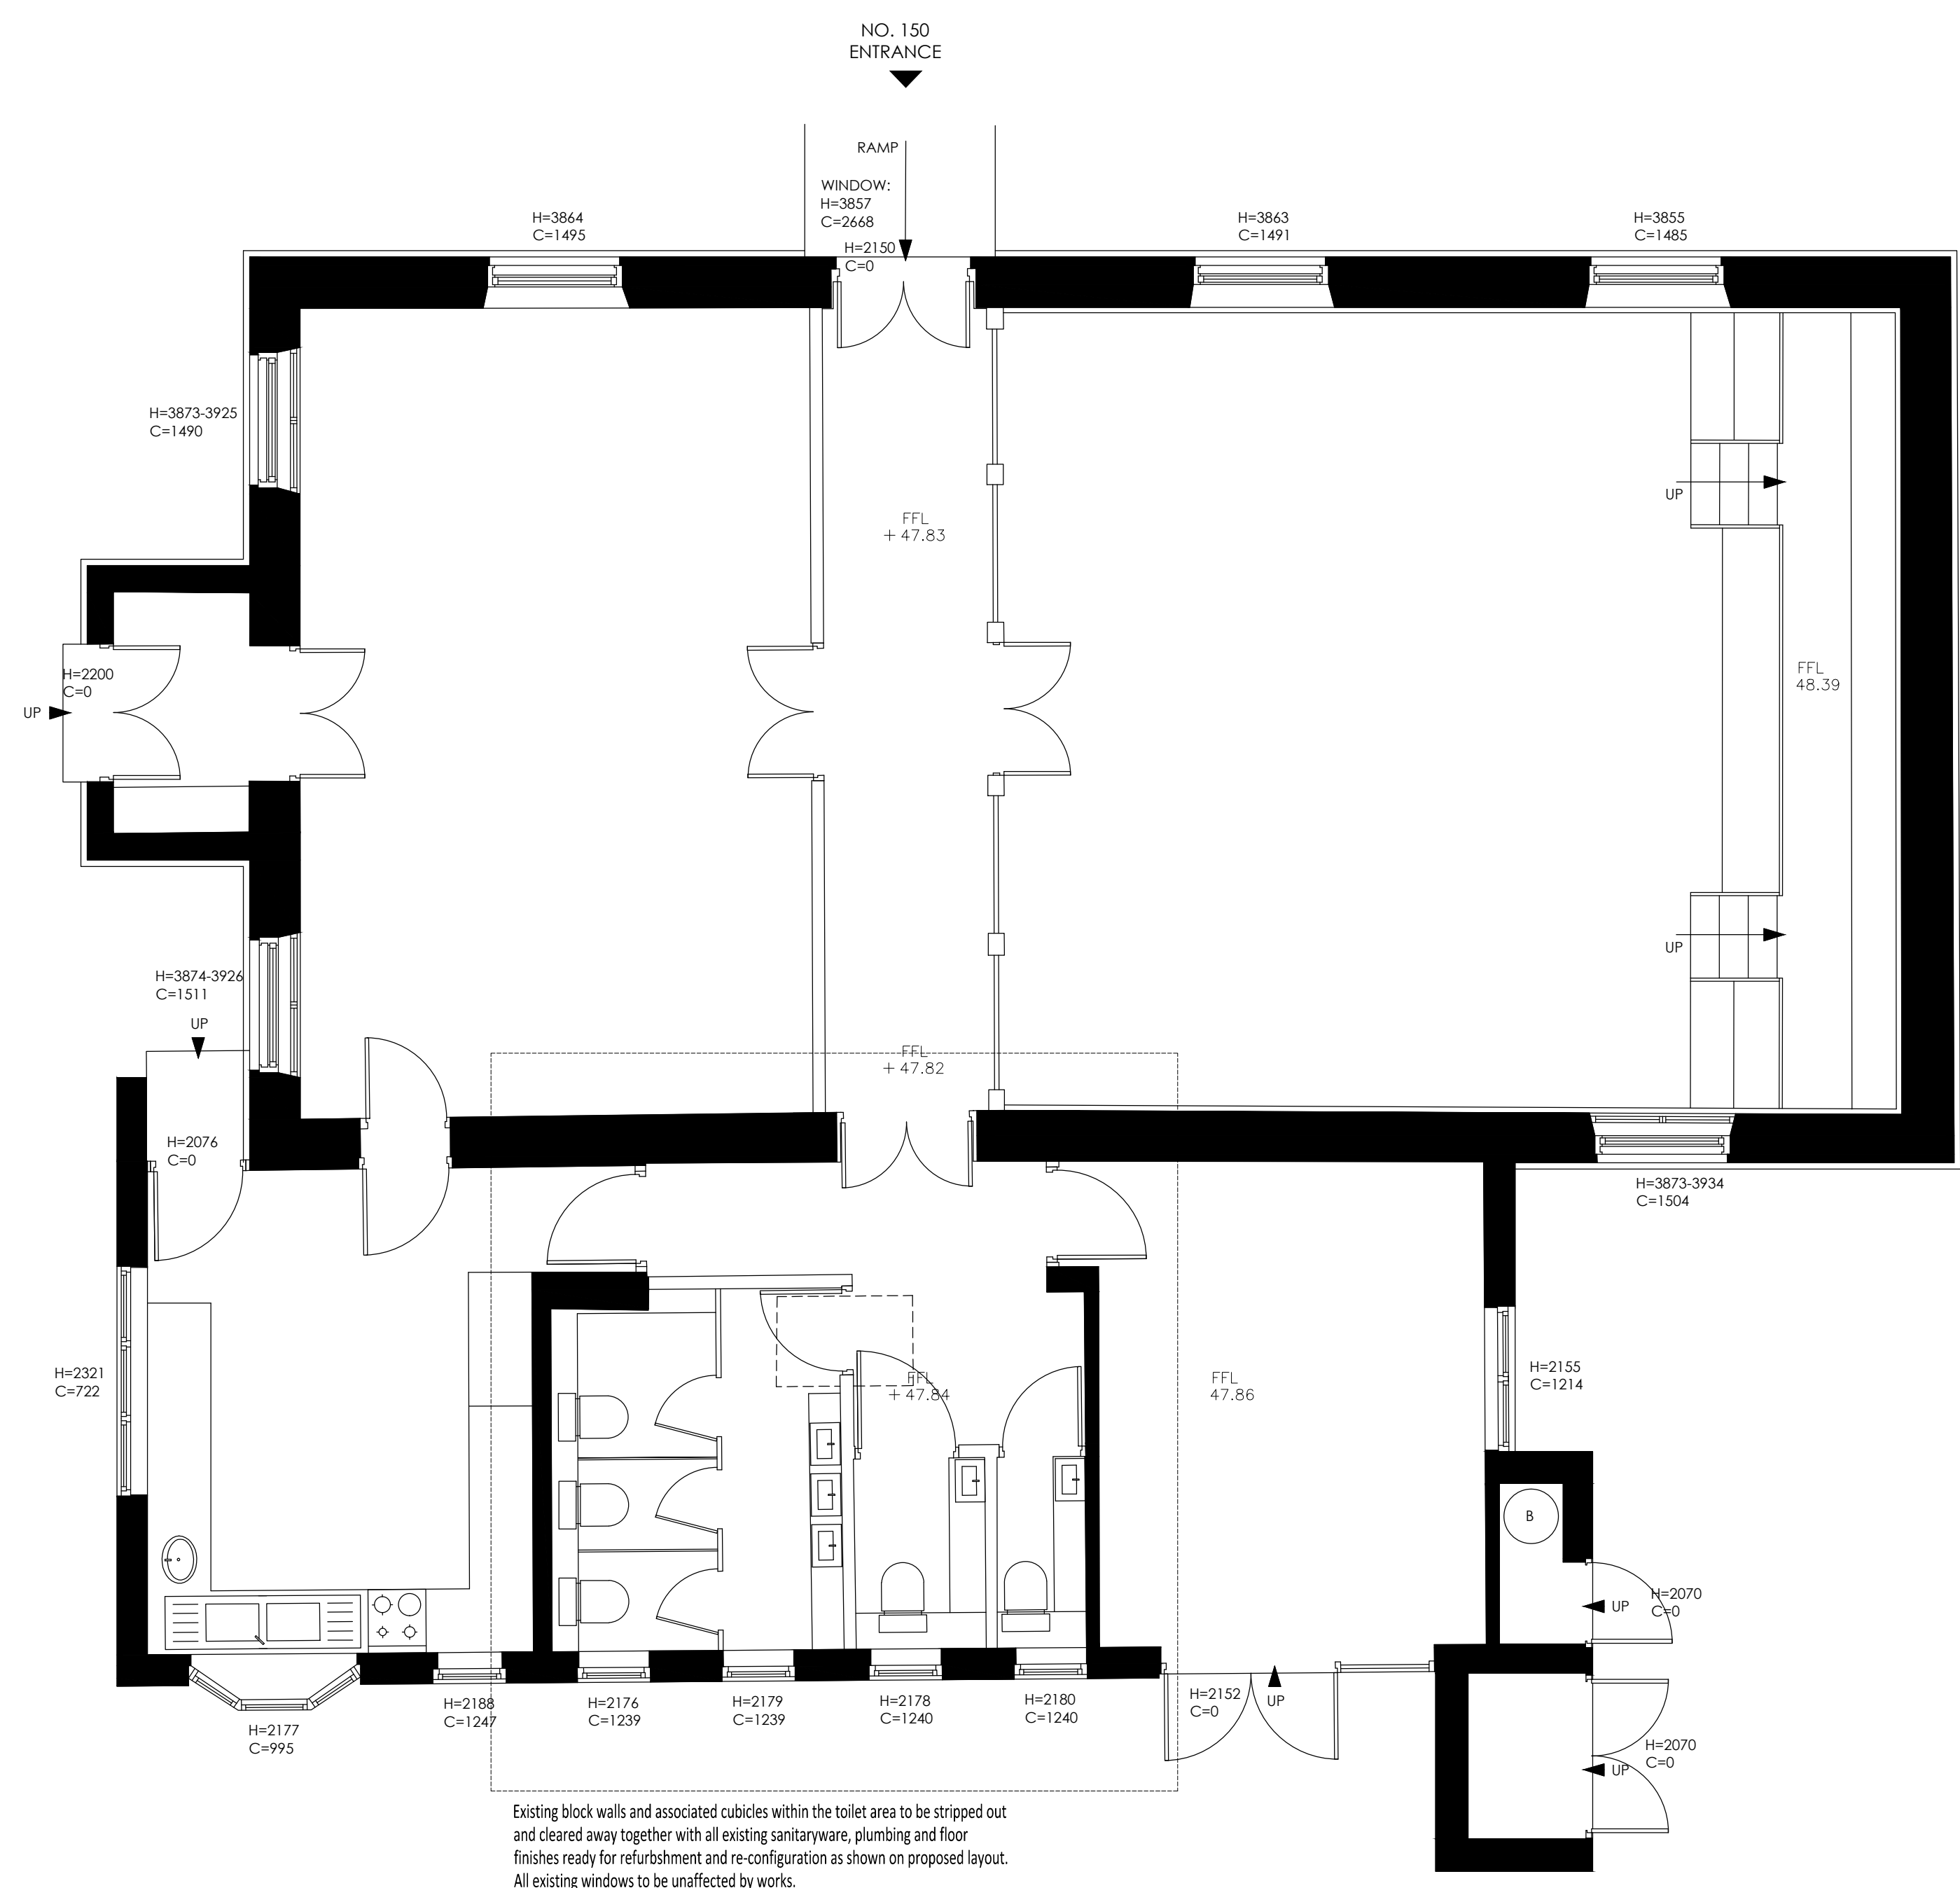
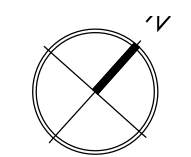




BELMONT ROAD

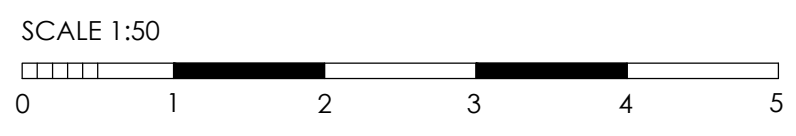

YORK ROAD

GROUND FLOOR

Existing block walls and associated cubicles within the toilet area to be stripped out and cleared away together with all existing sanitaryware, plumbing and floor finishes ready for refurbishment and re-configuration as shown on proposed layout. All existing windows to be unaffected by works.

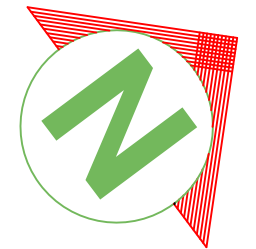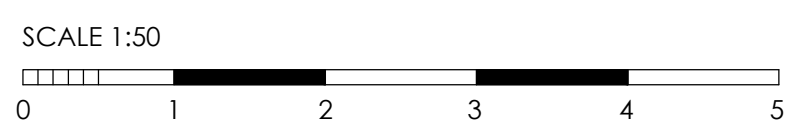

NOTES

all dimensions to be checked on site

do not scale from this drawing

discrepancies and omissions to be reported immediately to the contract administrator

Revisions

Rev A

SCALE	DATE	DRAWN
1:50 @ A1	Jan '20	ic

DRAWING TITLE

Ground Floor Plan
As Existing

PROJECT
Uxbridge Quaker Meeting House,
150 York Road,
Uxbridge,
UB8 1QW

COURT Buckingham

CHARTERED BUILDING SURVEYORS BUILDING SURVEYING
DESIGN
PROJECT CO-ORDINATION
51, BOROUGH HIGH STREET
LONDON BRIDGE
SE1 1NB
TEL 020-7407-0474
E-Mail: info@court Buckingham.co.uk

DRAWING NO
300/08/A101