



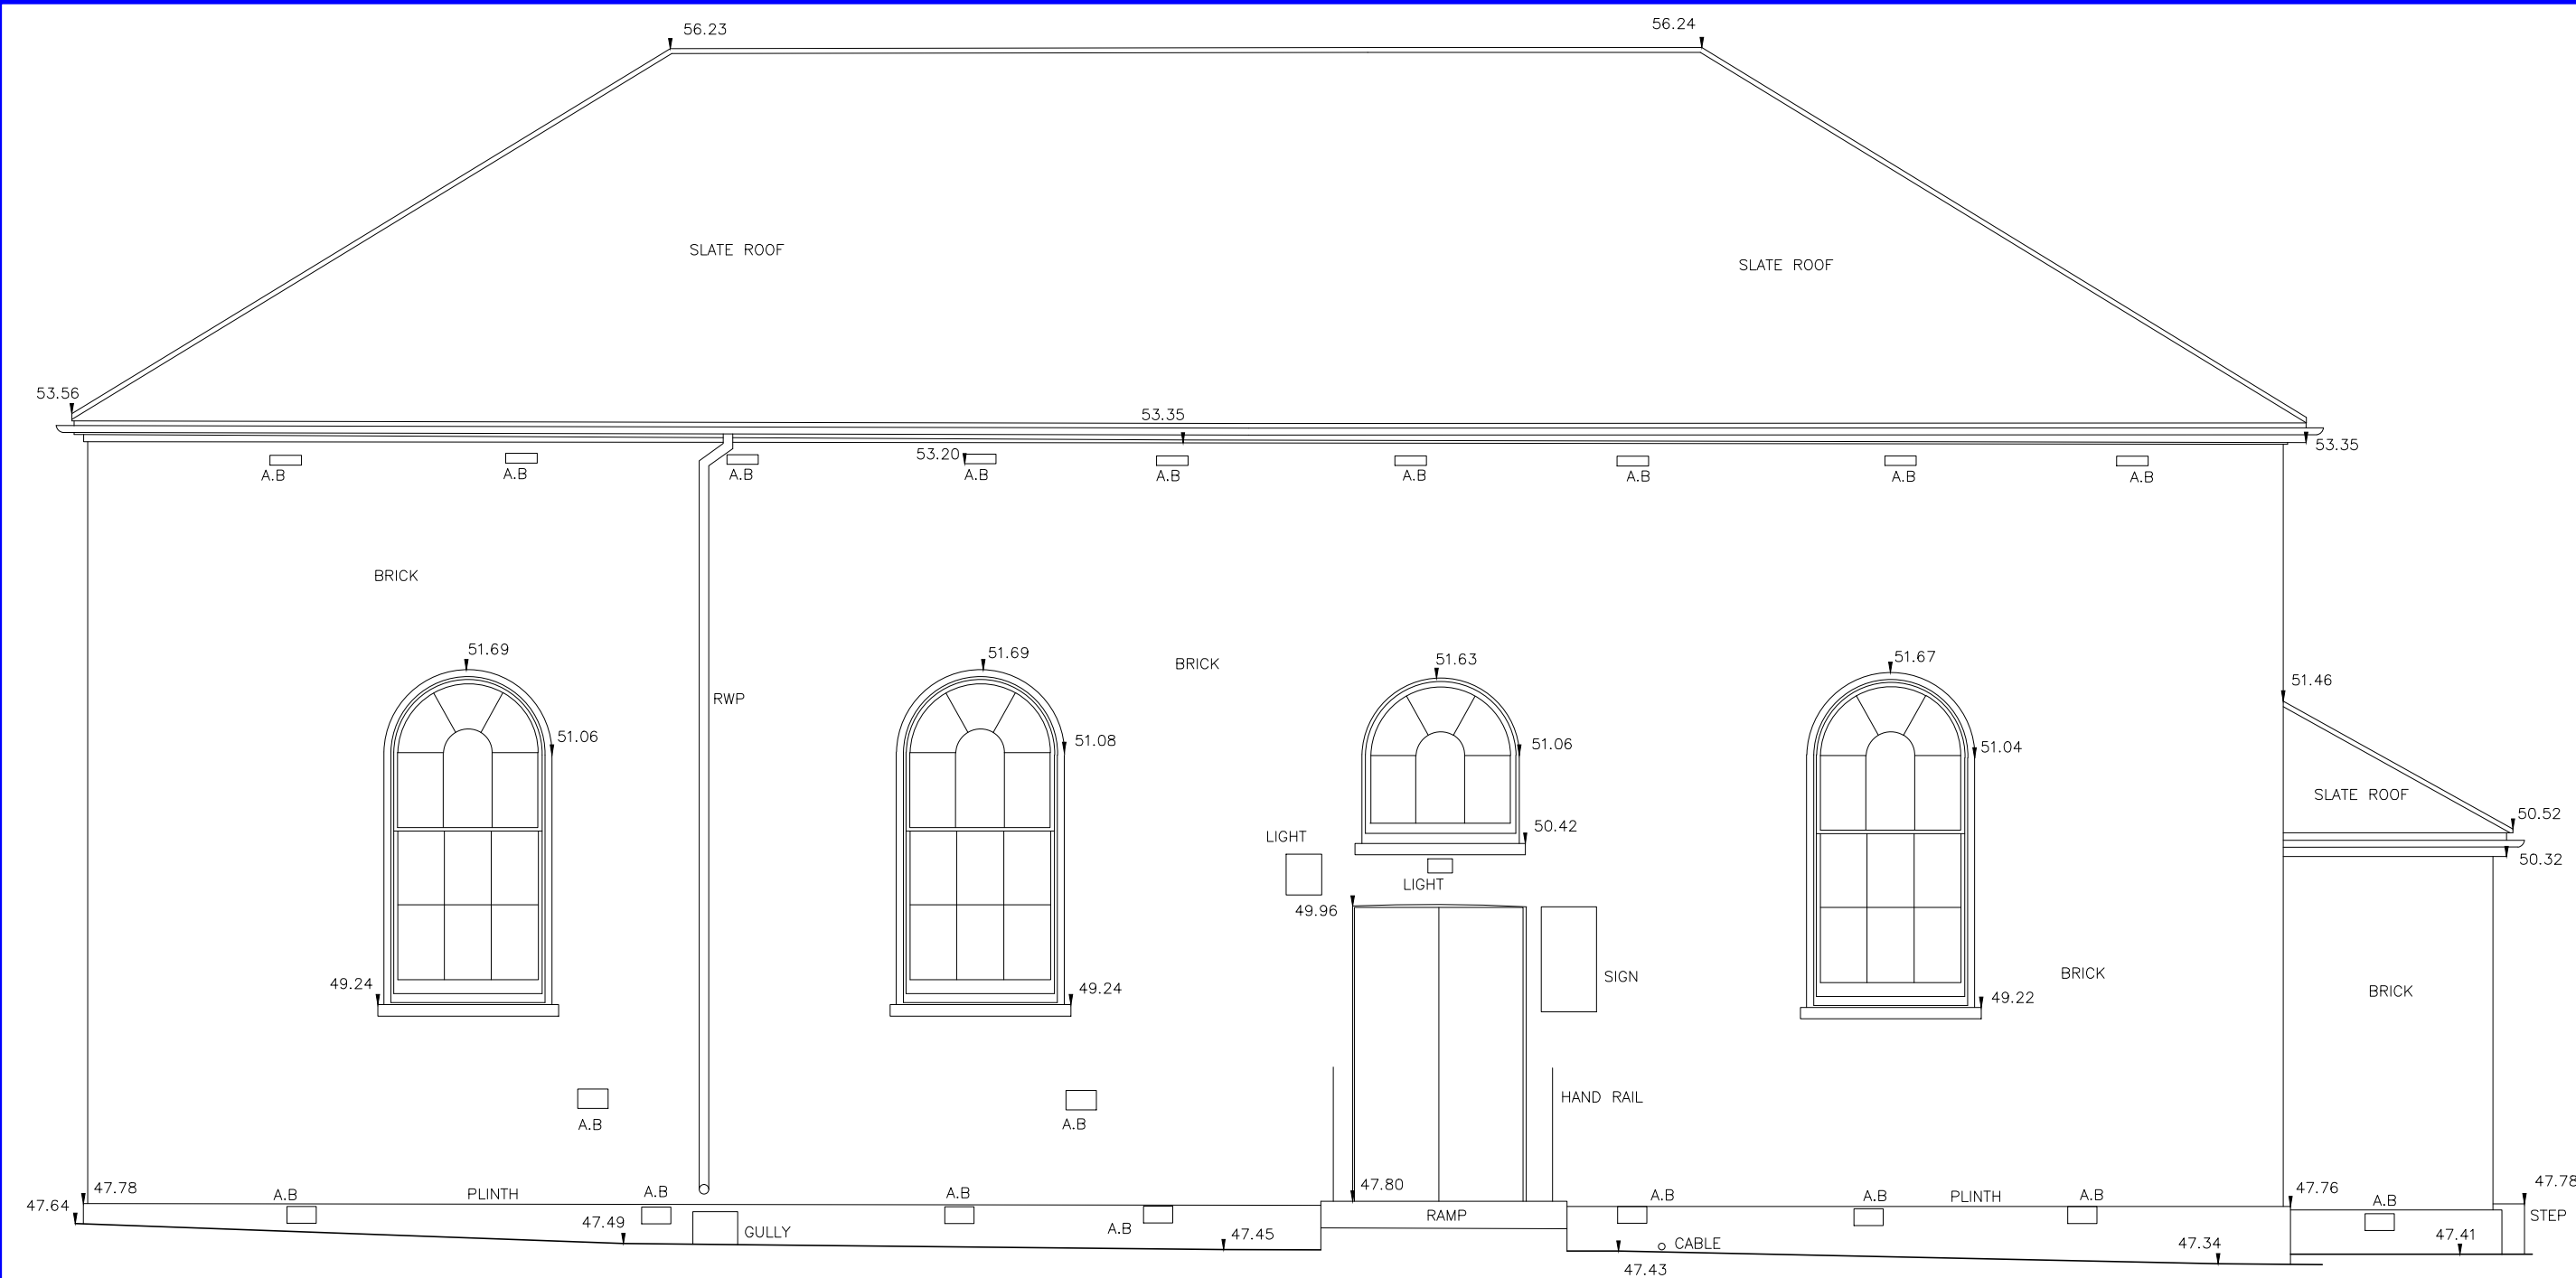


North West Elevation

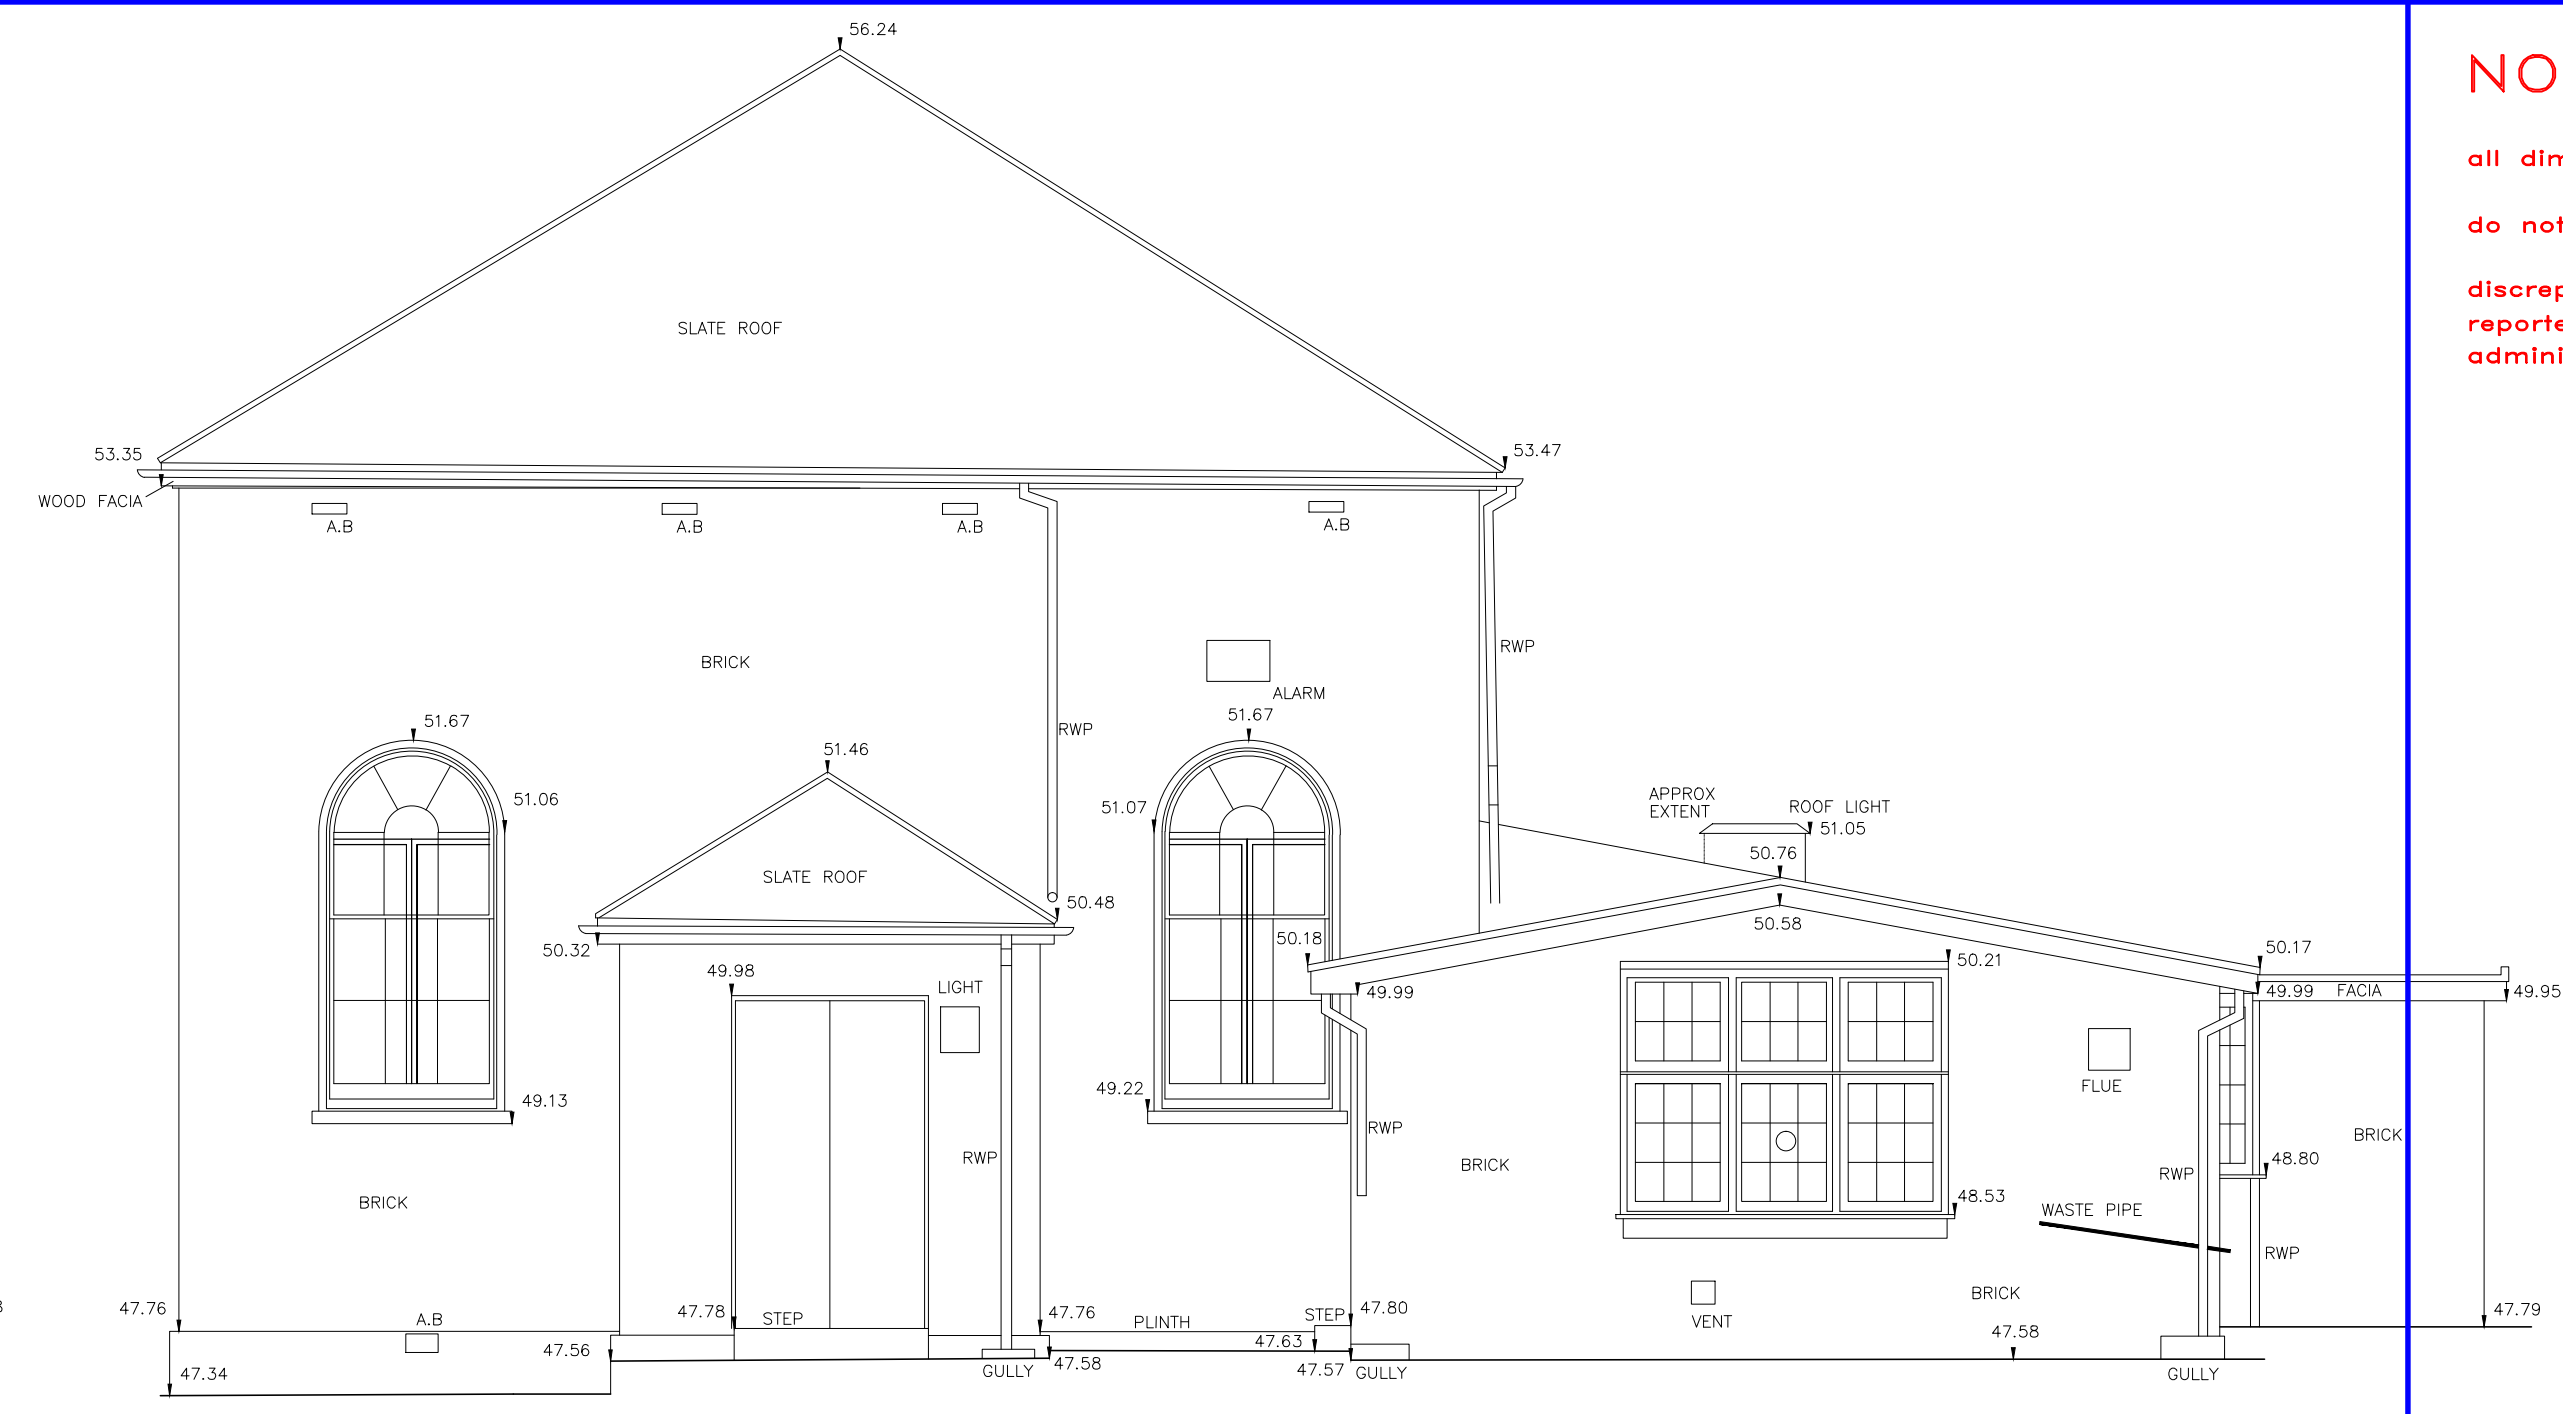


South West Elevation

DATUM 45.00m

DATUM 45.00m

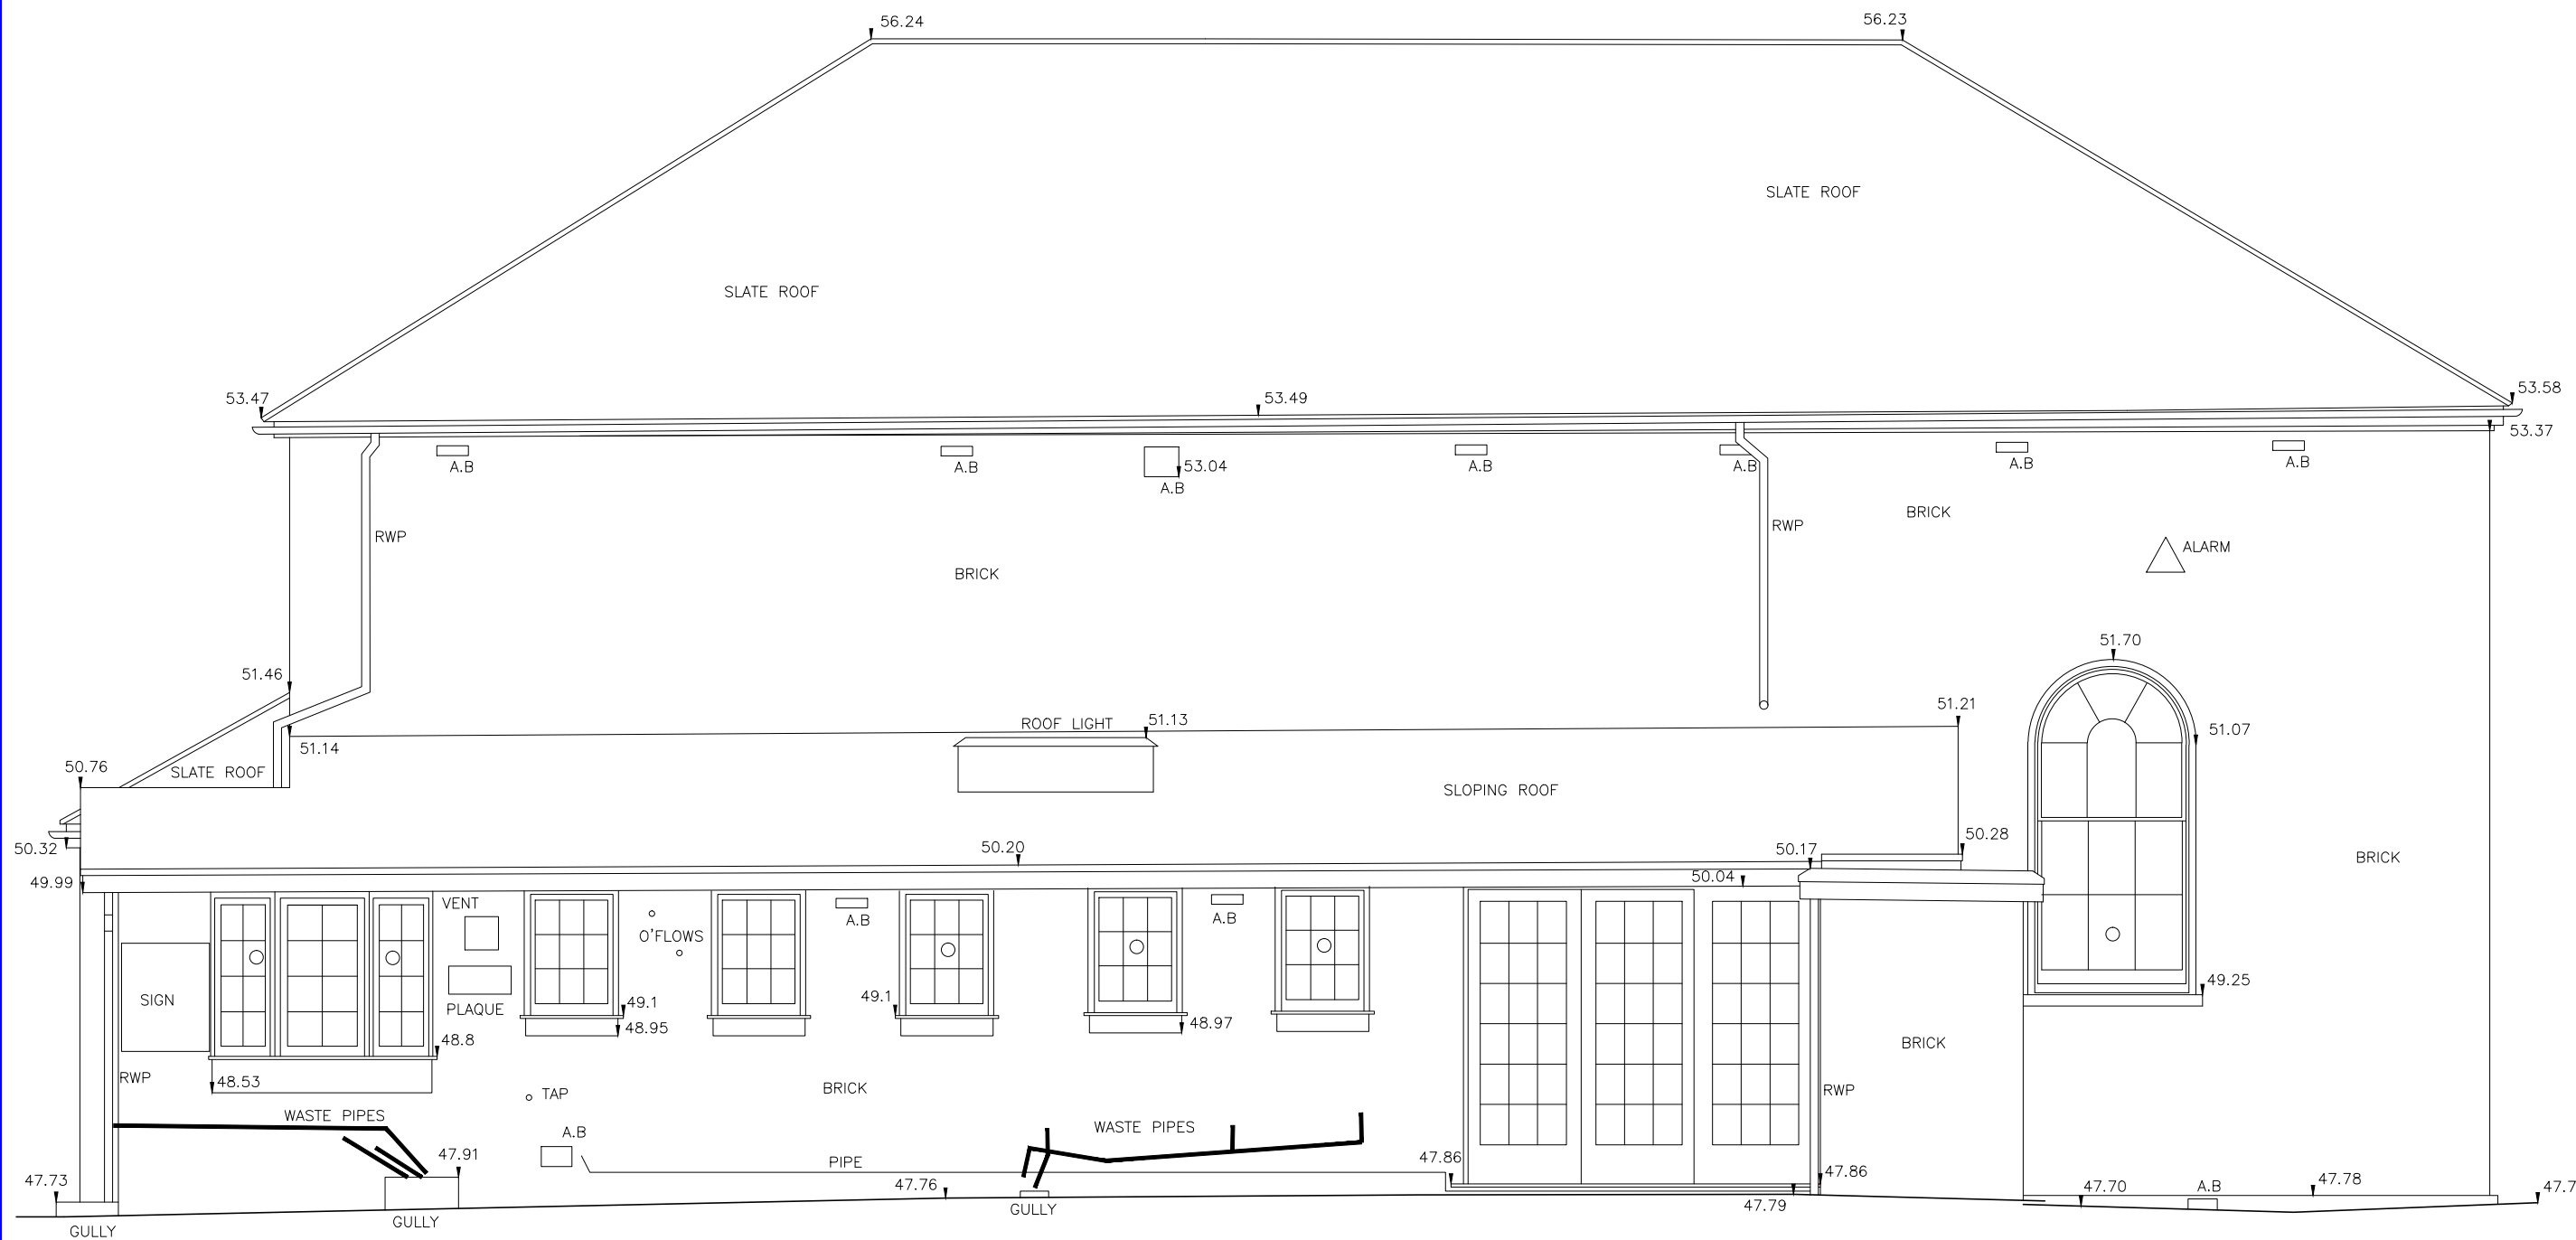


South East Elevation

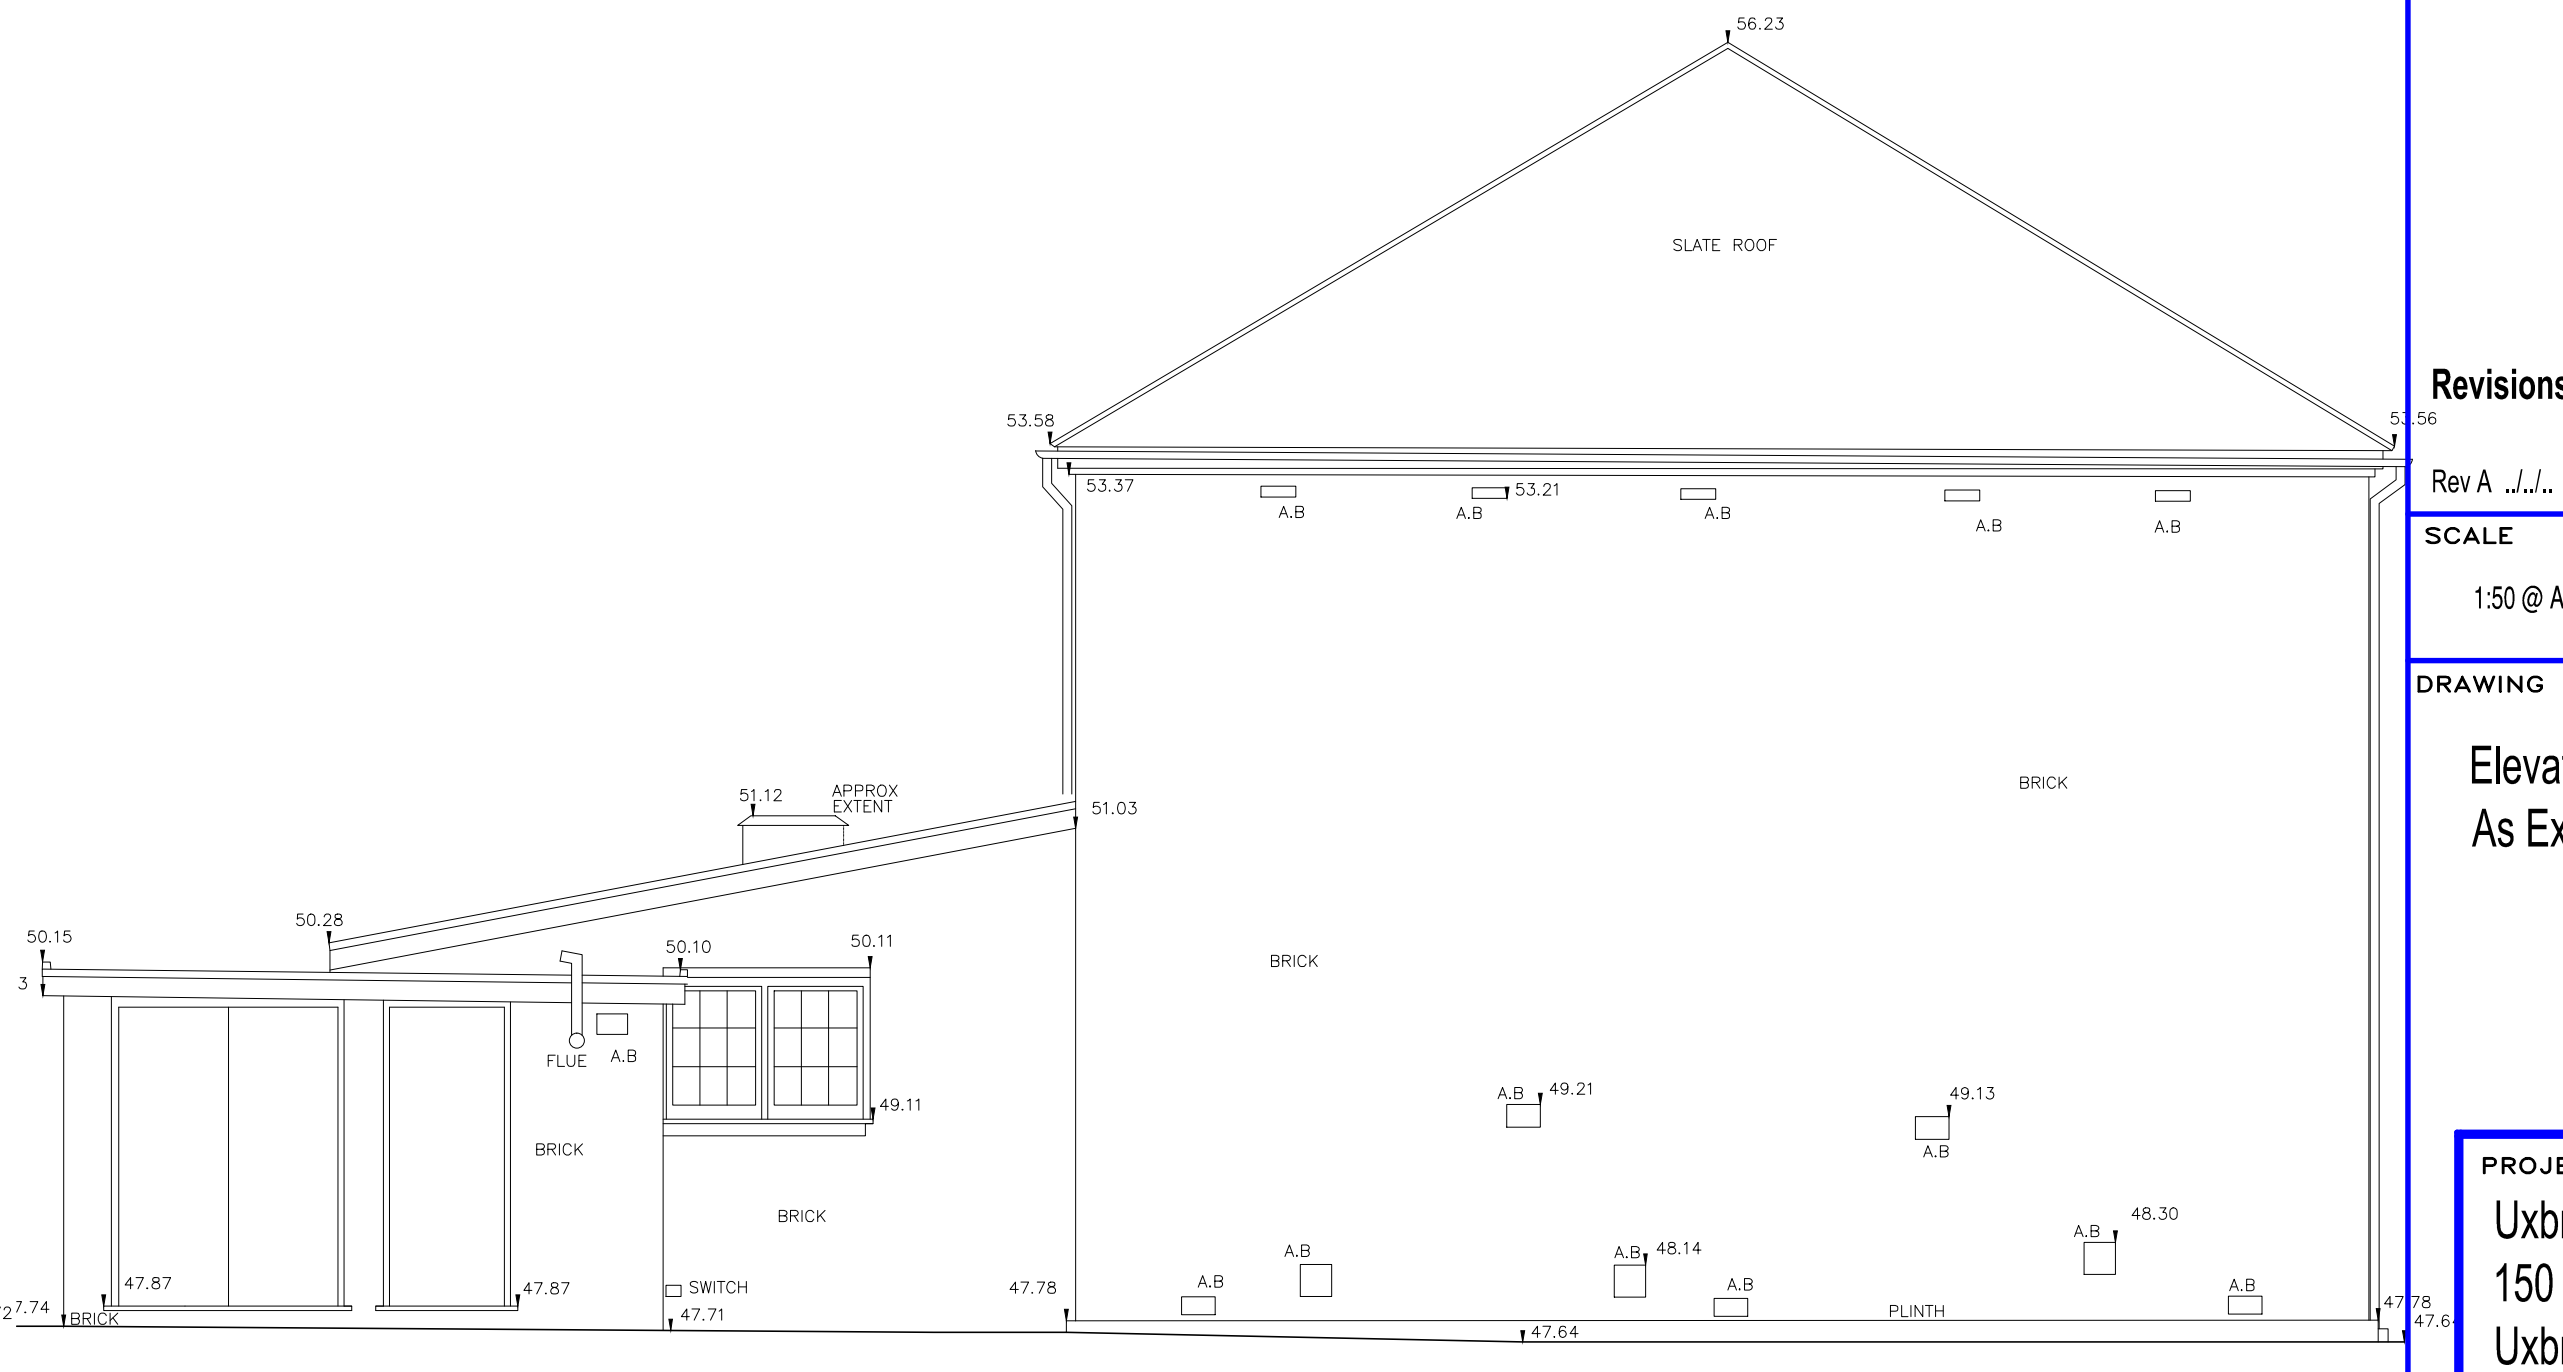

North East Elevation

DATUM 45.00m

DATUM 45.00m

 

NOTES

all dimensions to be checked on site

do not scale from this drawing

discrepancies and omissions to be reported immediately to the contract administrator

Revisions

Rev A J.J.J.

SCALE	DATE	DRAWN
1:50 @ A1	Jan '20	ic

DRAWING TITLE

Elevations
As Existing

PROJECT
Uxbridge Quaker Meeting House,
150 York Road,
Uxbridge,
UB8 1QW

COURT Buckingham

CHARTERED BUILDING SURVEYORS BUILDING SURVEYING

DESIGN

PROJECT CO-ORDINATION

51, BOROUGH HIGH STREET
LONDON BRIDGE
SE1 1NB

TEL 020-7407-0474
E-Mail: info@court buckingham.co.uk

DRAWING NO

300/08/A102