
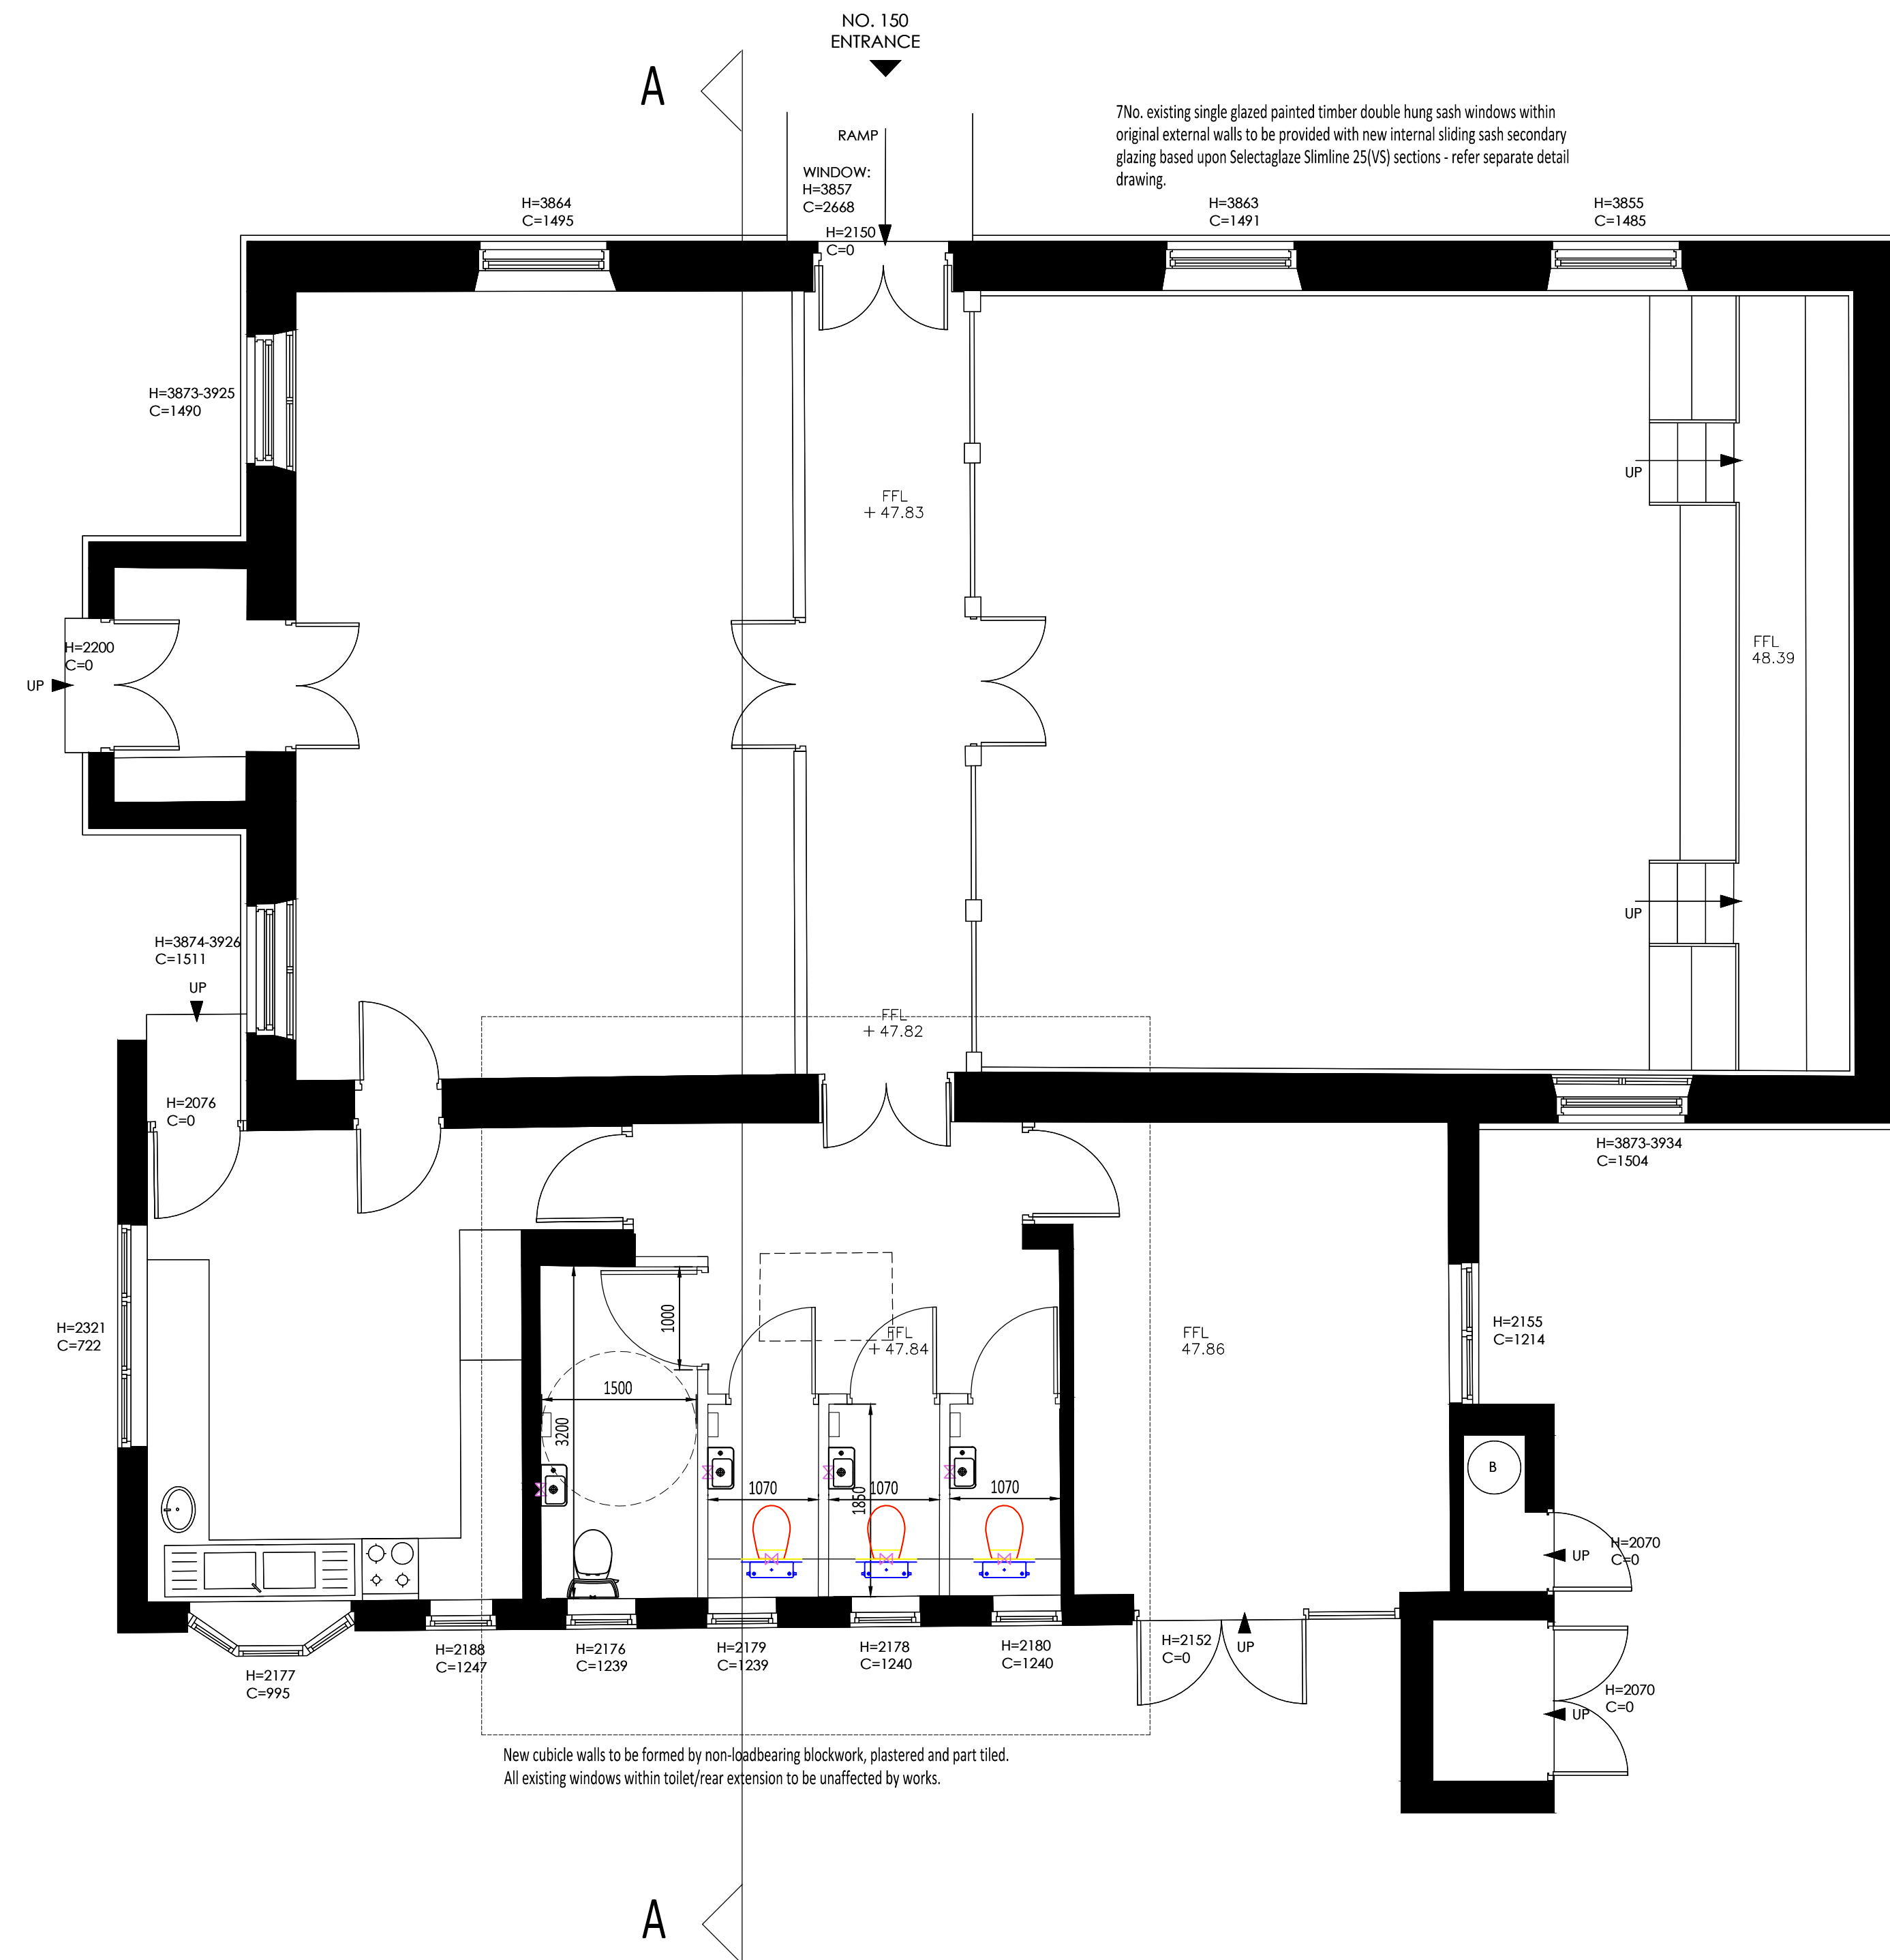
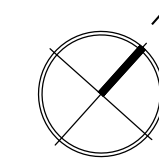


BELMONT ROAD

SCALE 1:50

 

YORK ROAD

GROUND FLOOR

NOTES

all dimensions to be checked on site

do not scale from this drawing

discrepancies and omissions to be reported immediately to the contract administrator

Revisions

Rev A

SCALE	DATE	DRAWN
1:50 @ A1	Jan '20	ic

DRAWING TITLE

Ground Floor Plan
As Proposed

PROJECT
Uxbridge Quaker Meeting House,
150 York Road,
Uxbridge,
UB8 1QW

COURT Buckingham

CHARTERED BUILDING SURVEYORS BUILDING SURVEYING

DESIGN

51, BOROUGH HIGH STREET
LONDON BRIDGE
SE1 1NB

PROJECT CO-ORDINATION

TEL 020-7407-0474
E-Mail: info@court Buckingham.co.uk

DRAWING NO

300/08/A110