


MICHAEL OAKES ARCHITECTS LTD.



Michael Oakes (Director) B.A. Hons Arch, Dipl. Arch, Registered Architect

REGISTERED ARCHITECTS, DESIGNERS + ILLUSTRATORS

Telephone: 01895 235089 - E-mail: michaeloakesarchitect@googlemail.com

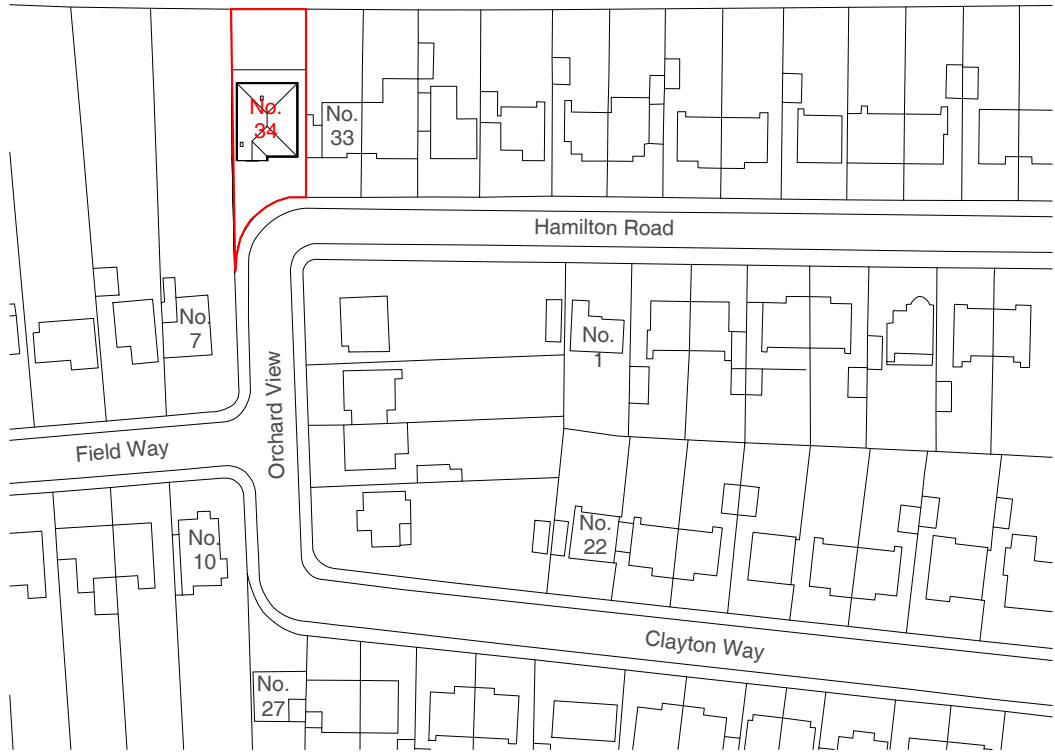

Site Location Plan

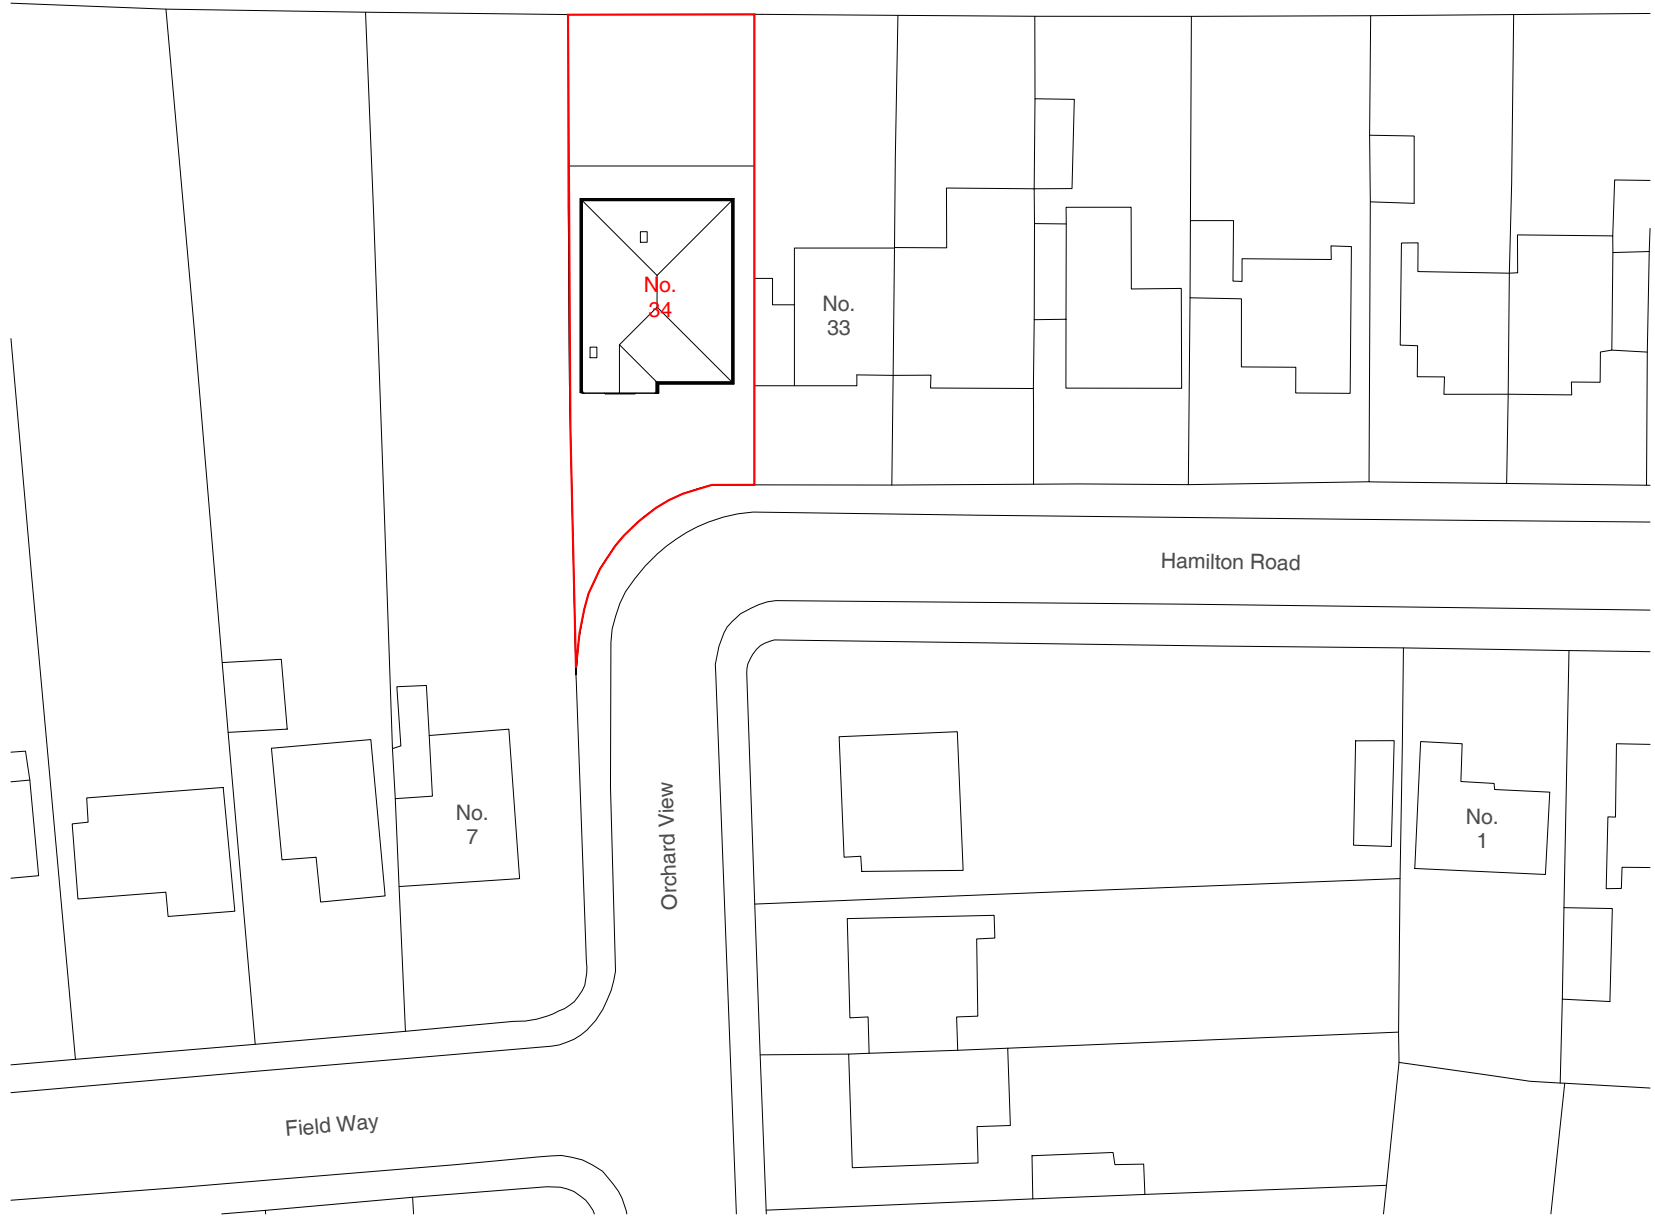 

Block Plan



Address	Client	Date
34 Hamilton Road, Hillingdon, UB8 3AJ	James and Natalie Shipperley	October 2021

Drawing Title
Location + Block Plan

Project no. / Stage /	Drawing no. / Revision
0334- PLA-	01_B
Revision notes:	Drawn by: LC + IR
A - First Issue 11.2020 B - Updated 26.10.2021	



View from Hamilton Road



View from Hamilton Road



View from Hamilton Road



View from Hamilton Road



Side of the property

Address	Client	Date
34 Hamilton Road, Hillingdon, UB8 3AJ	James and Natalie Shipperley	October 2021

Drawing Title
Site Photos

Project no. / Stage /	Drawing no. / Revision
0334- PLA-	02_A
Revision notes:	Drawn by: LC + IR
A - First Issue 11.2020 B - Updated 26.10.2021	



Rear view



Rear view



Rear view



Rear view



Back garden

Address	Client	Date
34 Hamilton Road, Hillingdon, UB8 3AJ	James and Natalie Shipperley	October 2021

Drawing Title
Site Photos


Project no. / Stage /	Drawing no. / Revision
0334- PLA-	03_A
Revision notes:	Drawn by: LC + IR
A - First Issue 11.2020 B - Updated 26.10.2021	

MICHAEL OAKES ARCHITECTS LTD.

Michael Oakes (Director) B.A. Hons Arch, Dipl. Arch, Registered Architect

REGISTERED ARCHITECTS, DESIGNERS + ILLUSTRATORS

Telephone: 01895 235089 - E-mail: michaeloakesarchitect@googlemail.com

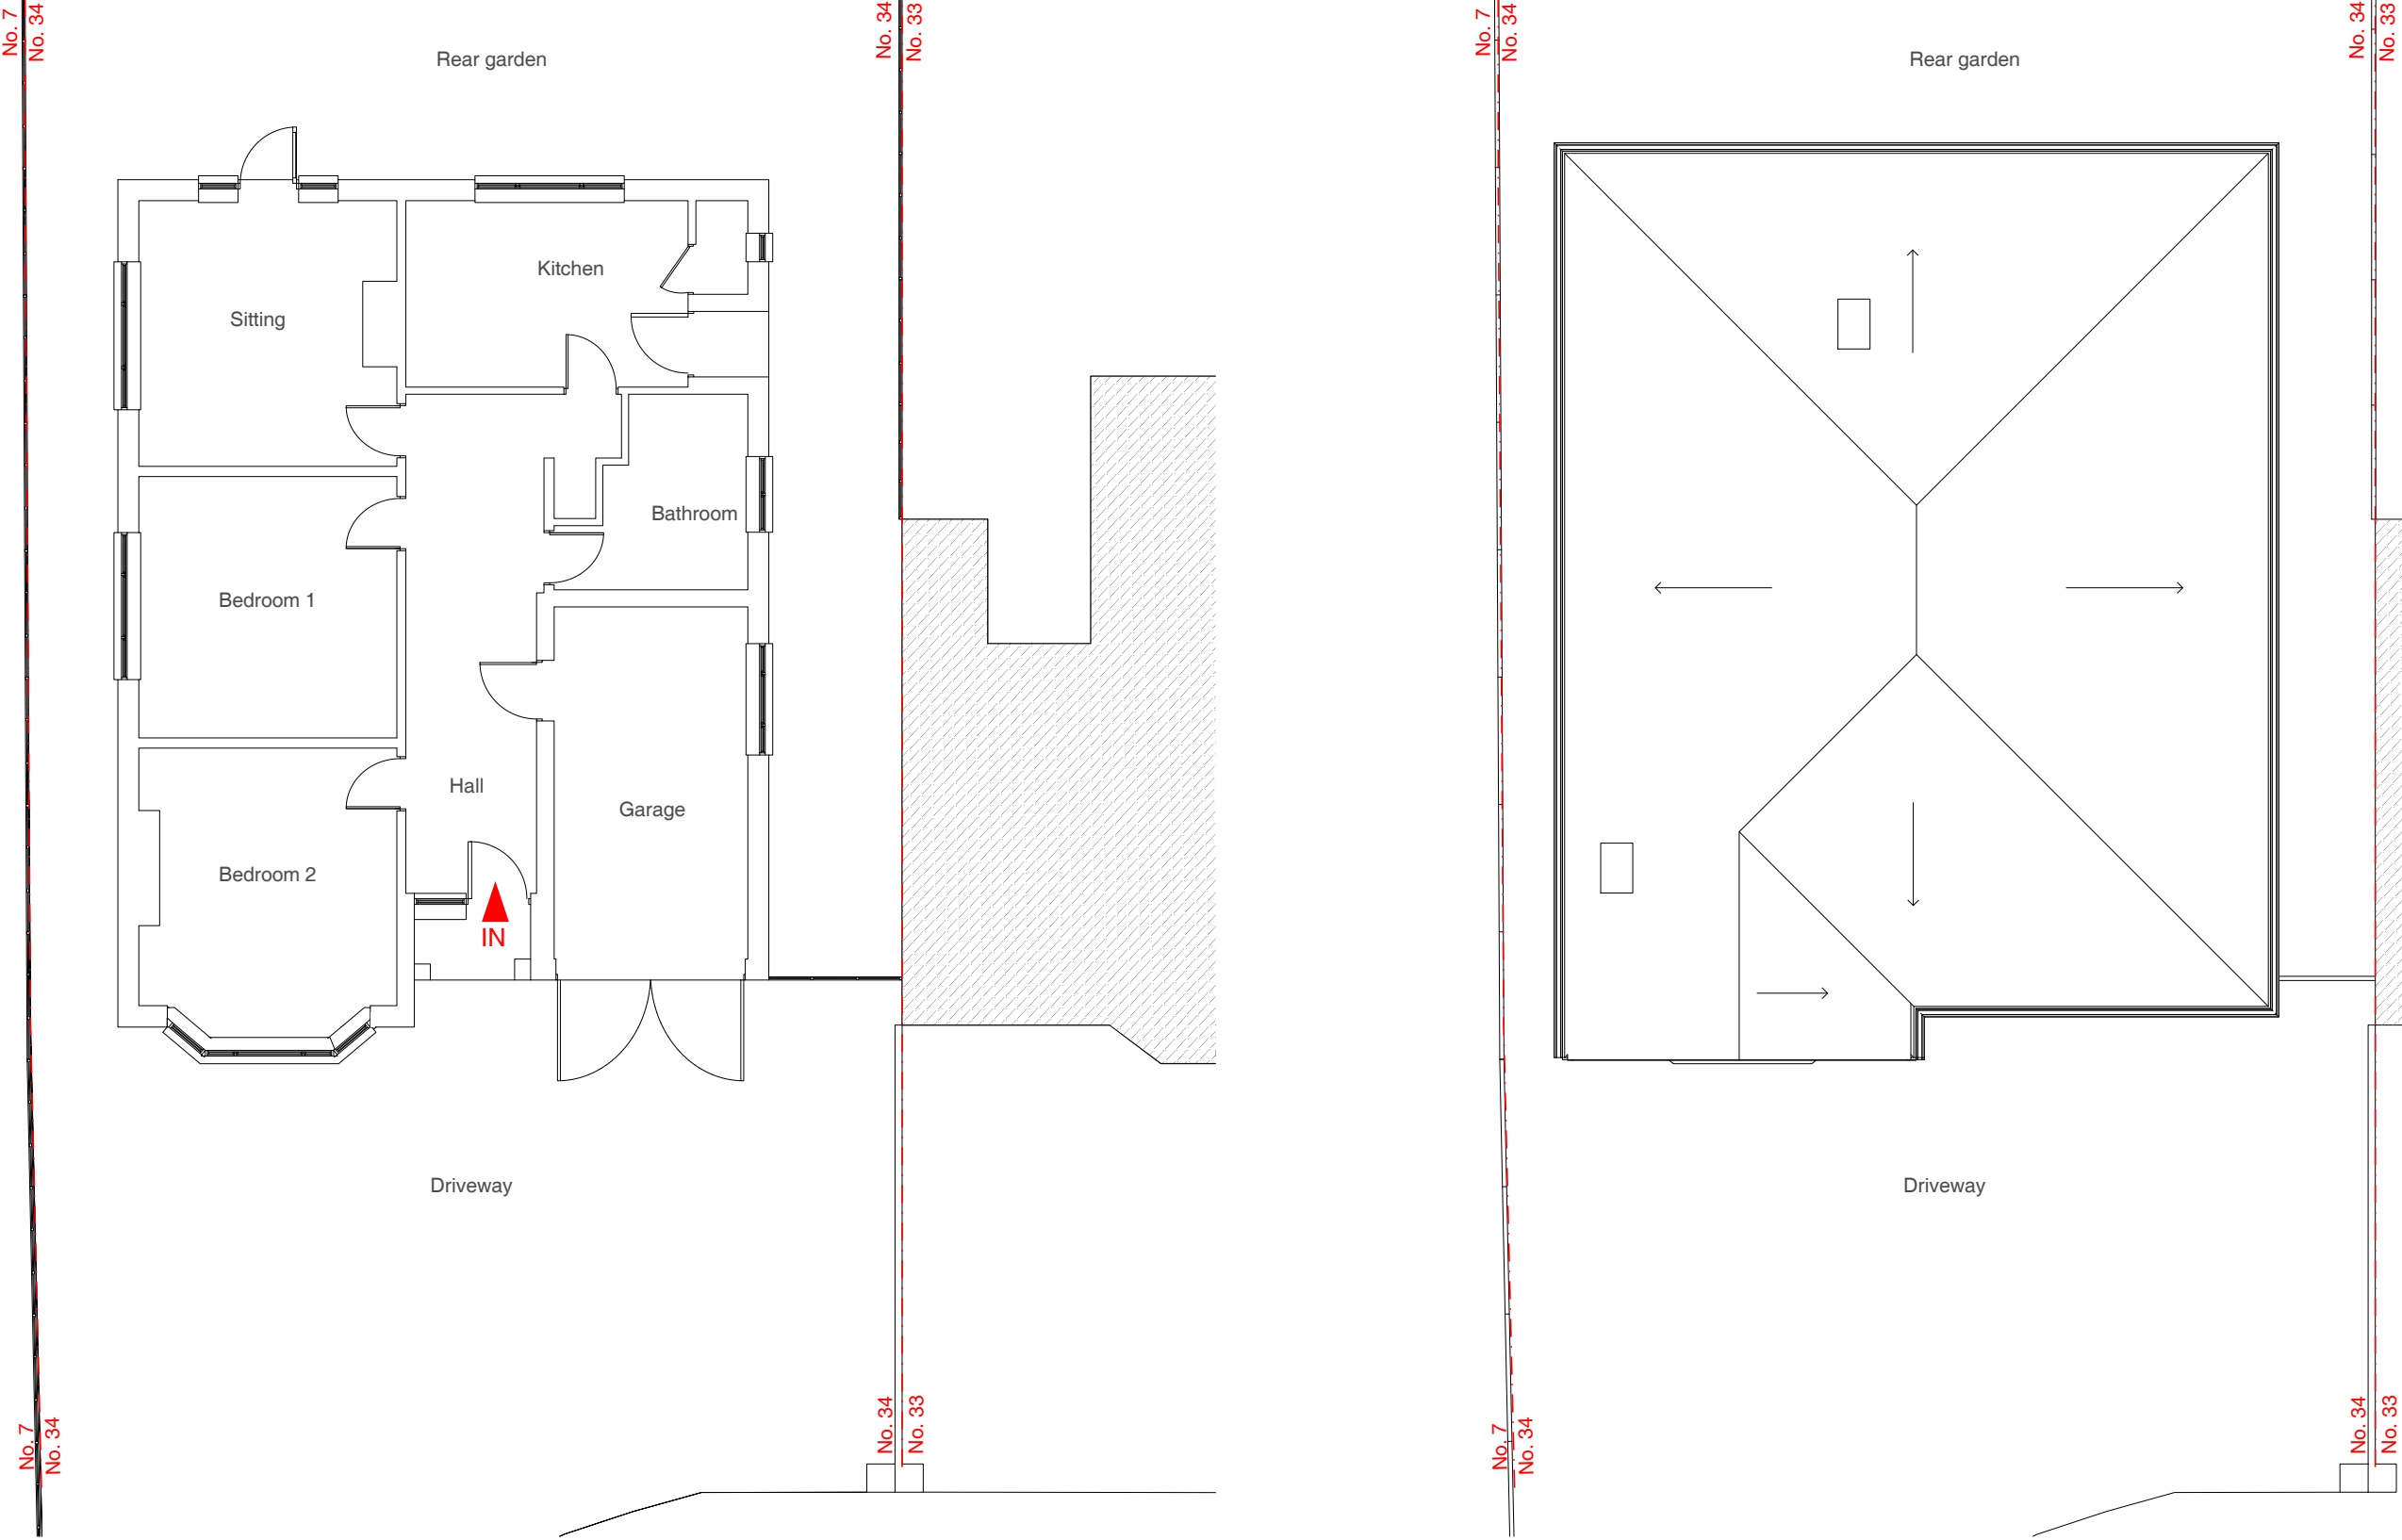

Ground Floor Plan

Roof Plan

Address	Client	Date
34 Hamilton Road, Hillingdon, UB8 3AJ	James and Natalie Shipperley	October 2021



1:100 @ A3



Drawing Title
As Existing Floor Plans

Project no. / Stage /	Drawing no. / Revision
0334- PLA-	04_B
Revision notes:	Drawn by: LC + IR
A - First Issue 11.2020 B - Updated 26.10.2021	

MICHAEL OAKES ARCHITECTS LTD.

Michael Oakes (Director) B.A. Hons Arch, Dipl. Arch, Registered Architect

REGISTERED ARCHITECTS, DESIGNERS + ILLUSTRATORS

Telephone: 01895 235089 - E-mail: michaeloakesarchitect@googlemail.com


NOTE: the distance with the boundary line with No. 7 changes between the front and the back

No. 7
No. 34

No. 34
No. 33



Front Elevation (Hamilton Road)

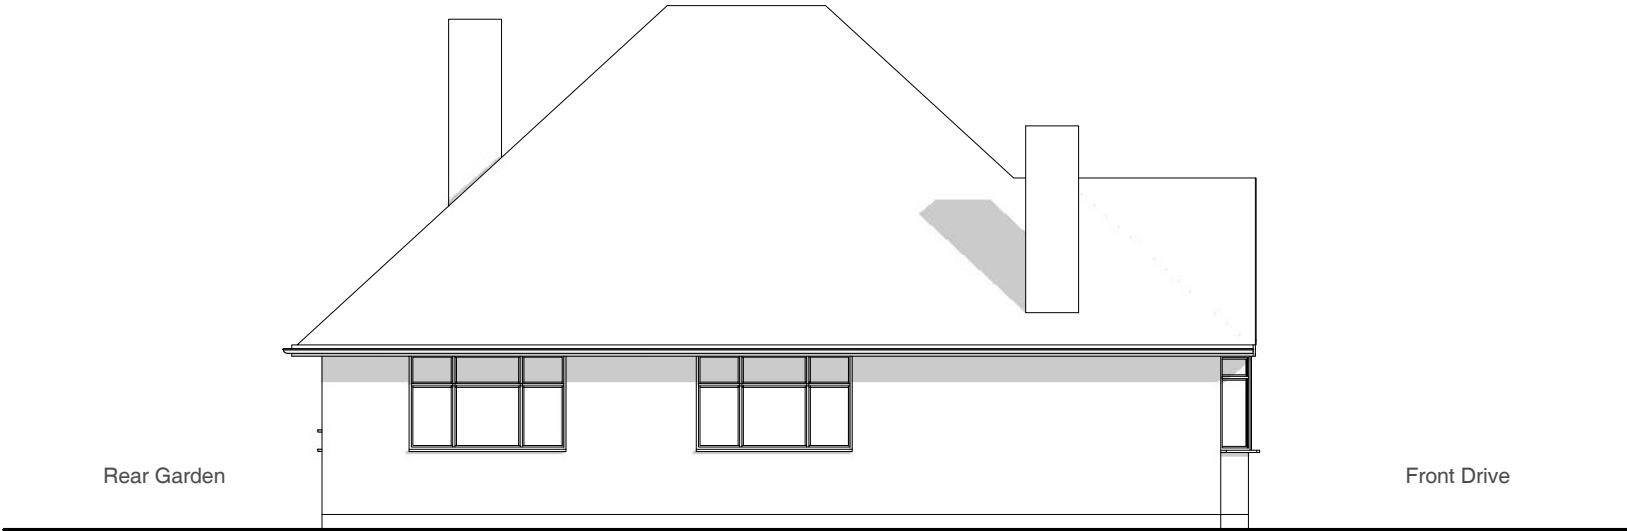


Left Elevation


NOTE: the distance with the boundary line with No. 7 changes between the front and the back

No. 33
No. 34

No. 34
No. 7

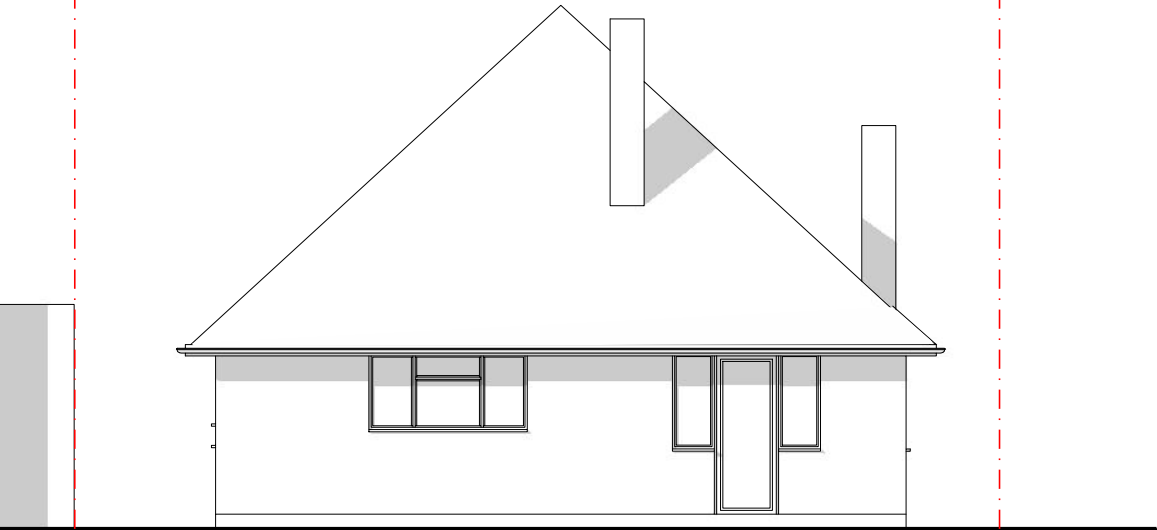


Rear Elevation

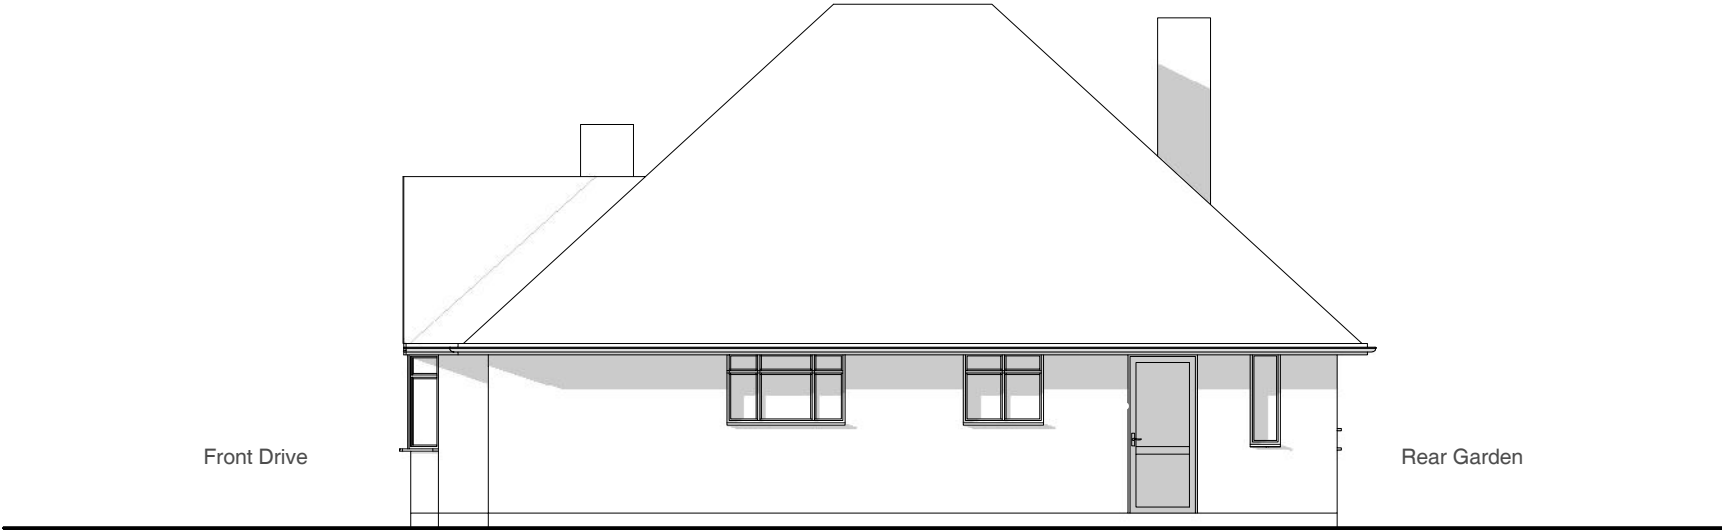

Right Elevation

Address	Client	Date
34 Hamilton Road, Hillingdon, UB8 3AJ	James and Natalie Shipperley	October 2021

 

Drawing Title

As Existing
Elevations


Project no. / Stage /	Drawing no. / Revision
0334- PLA-	05_B
Revision notes:	Drawn by: LC + IR
A - First Issue 11.2020 B - Updated 26.10.2021	

MICHAEL OAKES ARCHITECTS LTD.


Michael Oakes (Director) B.A. Hons Arch, Dipl. Arch, Registered Architect

REGISTERED ARCHITECTS, DESIGNERS + ILLUSTRATORS

Telephone: 01895 235089 - E-mail: michaeloakesarchitect@googlemail.com

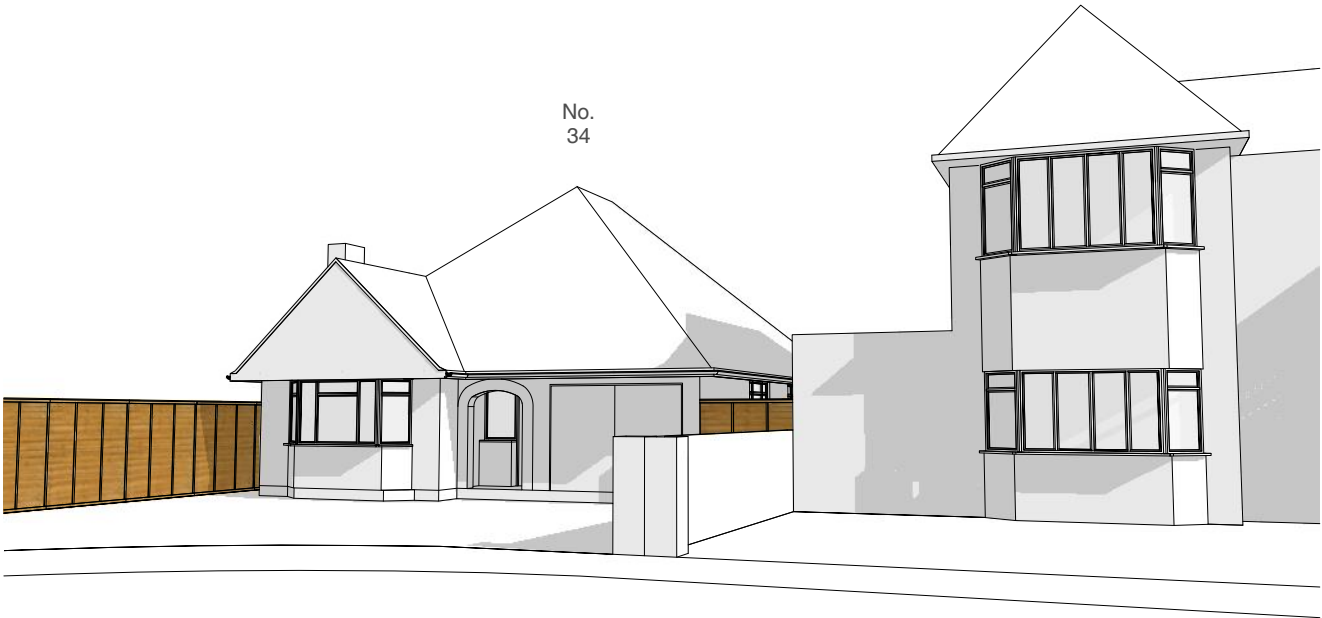


Street view from Hamilton Road

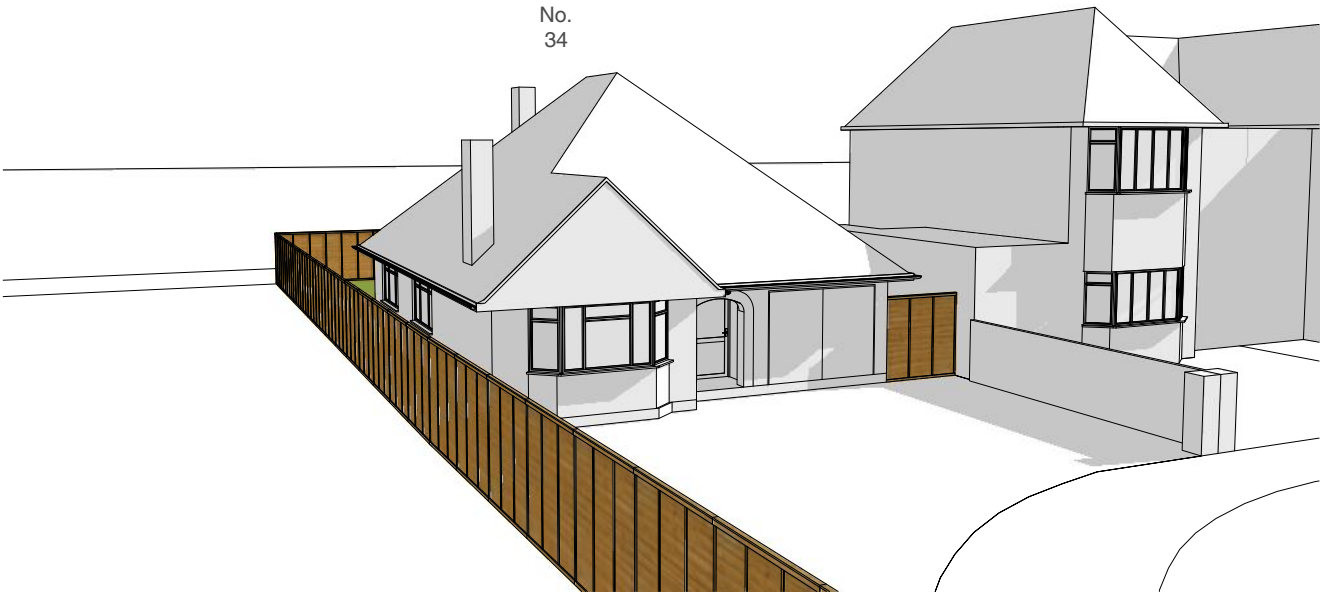

Bird's eye view of the front and side elevations



Rear and side elevations from the rear garden

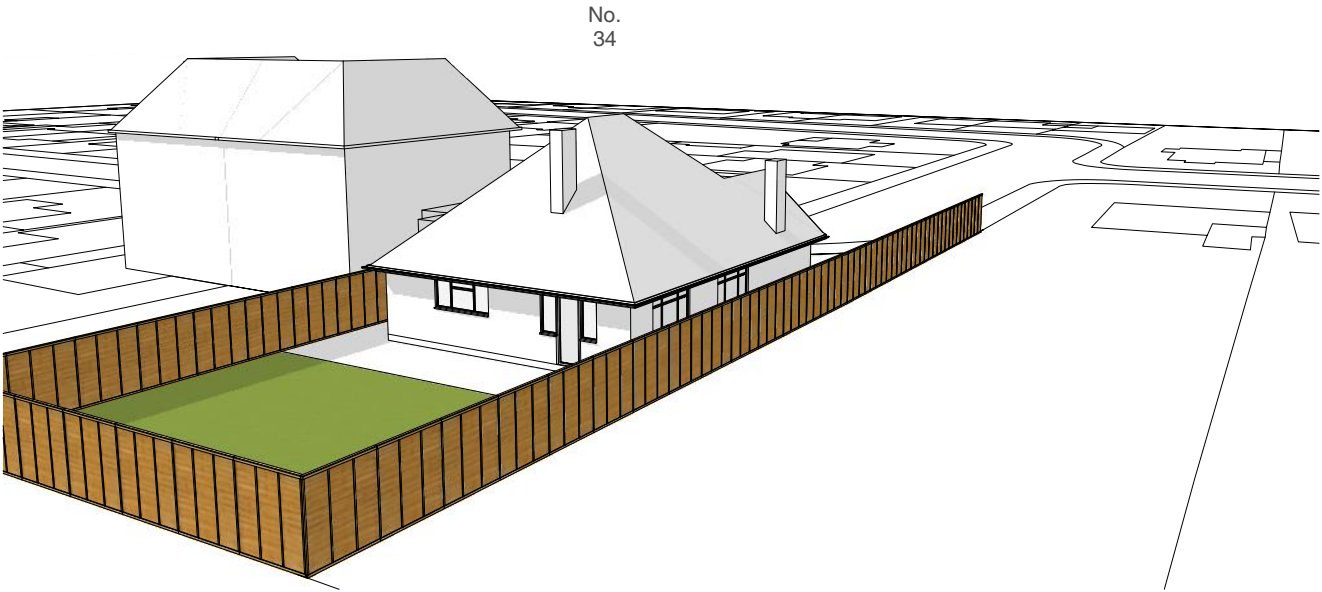

Bird's eye view of the rear and side elevations

Address	Client	Date
34 Hamilton Road, Hillingdon, UB8 3AJ	James and Natalie Shipperley	October 2021

Drawing Title
As Existing 3D Views

Project no. / Stage /	Drawing no. / Revision
0334- PLA-	06_B
Revision notes:	Drawn by: LC + IR

A - First Issue 11.2020
B - Updated 26.10.2021