

MICHAEL OAKES ARCHITECTS LTD.


Michael Oakes (Director) B.A. Hons Arch, Dipl. Arch, Registered Architect

REGISTERED ARCHITECTS, DESIGNERS + ILLUSTRATORS



Telephone: 01895 235089 - E-mail: michaeloakesarchitect@googlemail.com

No. 30A

Bosanquet Close

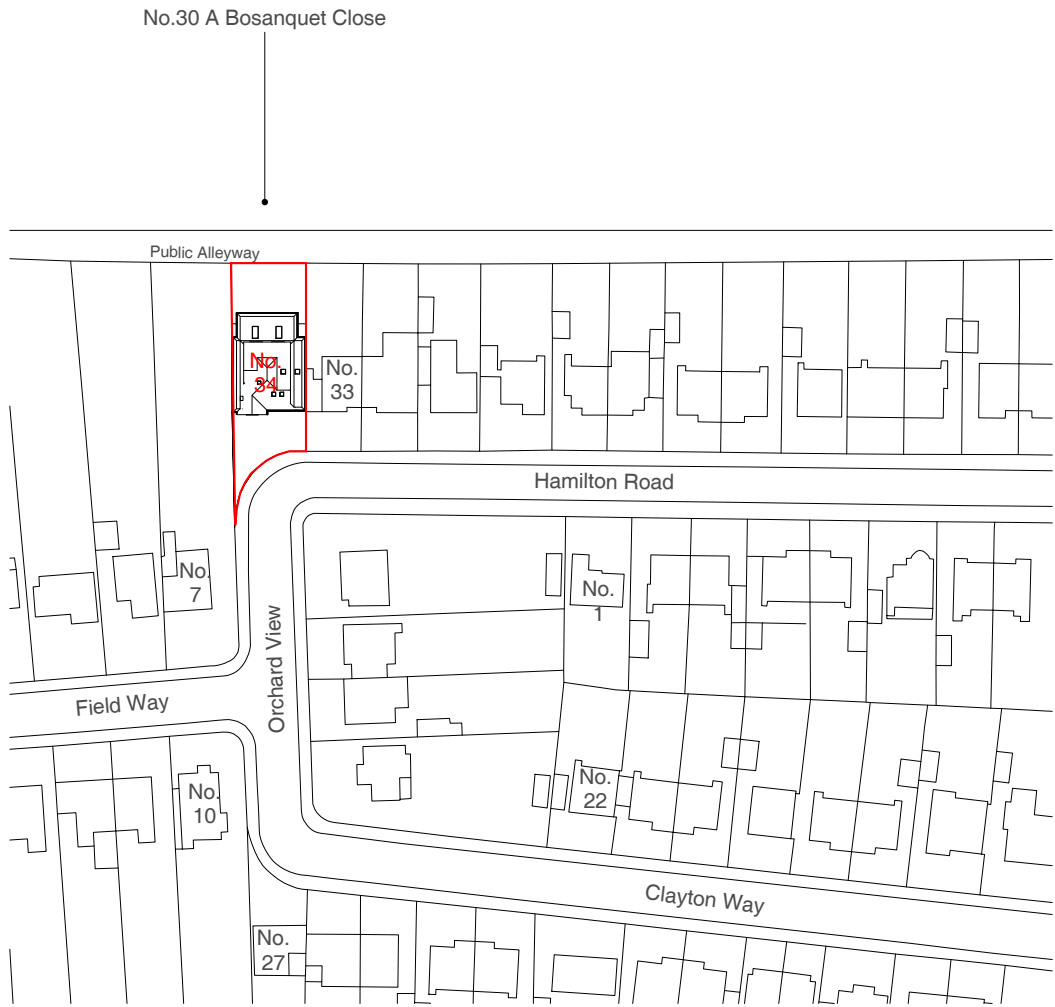

Site Location Plan

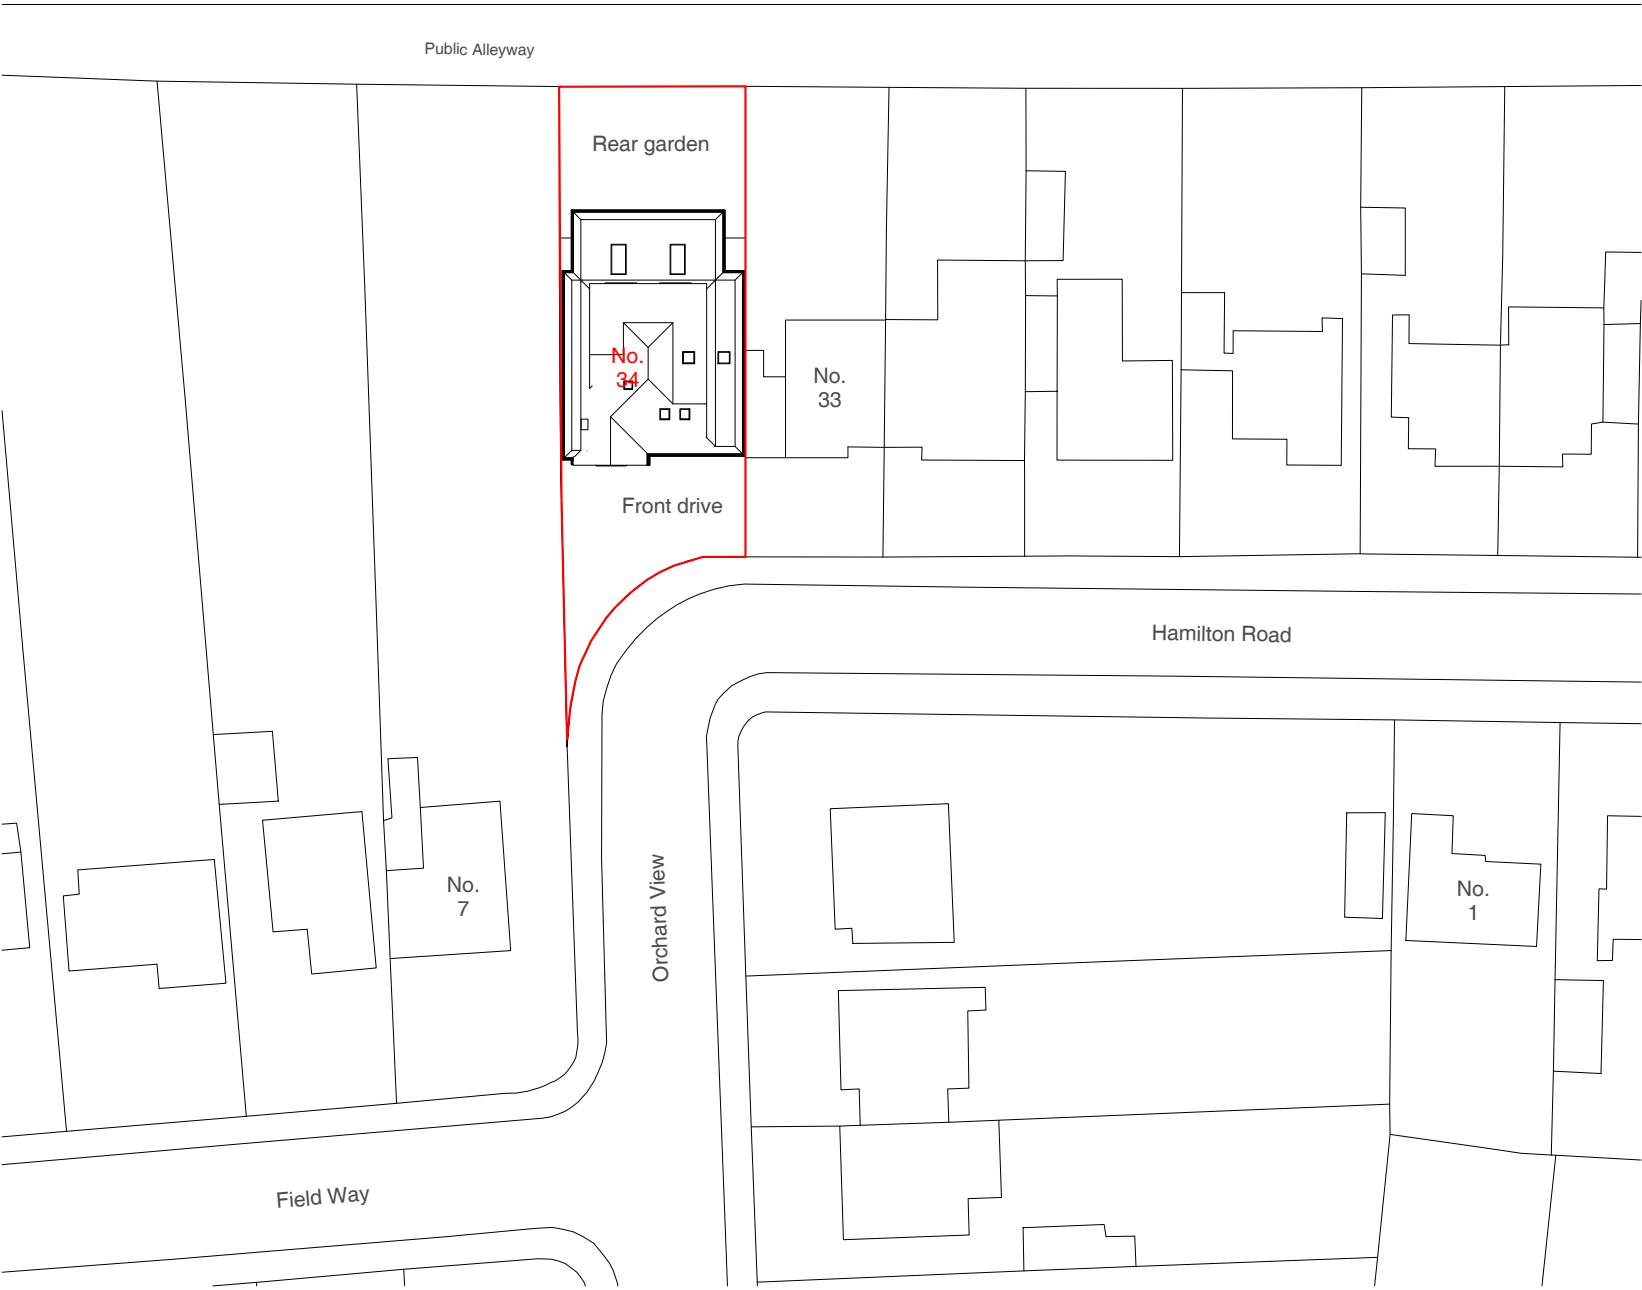 

Block Plan



Address	Client	Date
34 Hamilton Road, Hillingdon, UB8 3AJ	James and Natalie Shipperley	November 2021

Drawing Title
Location + Block Plan

Project no. / Stage /	Drawing no. / Revision
0334- PLA-	60_A
Revision notes:	Drawn by: LC + IR
A - First Issue 9.11.2021	


MICHAEL OAKES ARCHITECTS LTD.

Michael Oakes (Director) B.A. Hons Arch, Dipl. Arch, Registered Architect


REGISTERED ARCHITECTS, DESIGNERS + ILLUSTRATORS

Telephone: 01895 235089 - E-mail: michaeloakesarchitect@googlemail.com

IMPORTANT NOTE: Extensions not to trespass onto neighbouring land, fence line and setting out point to be determined on site in conjunction with neighbour

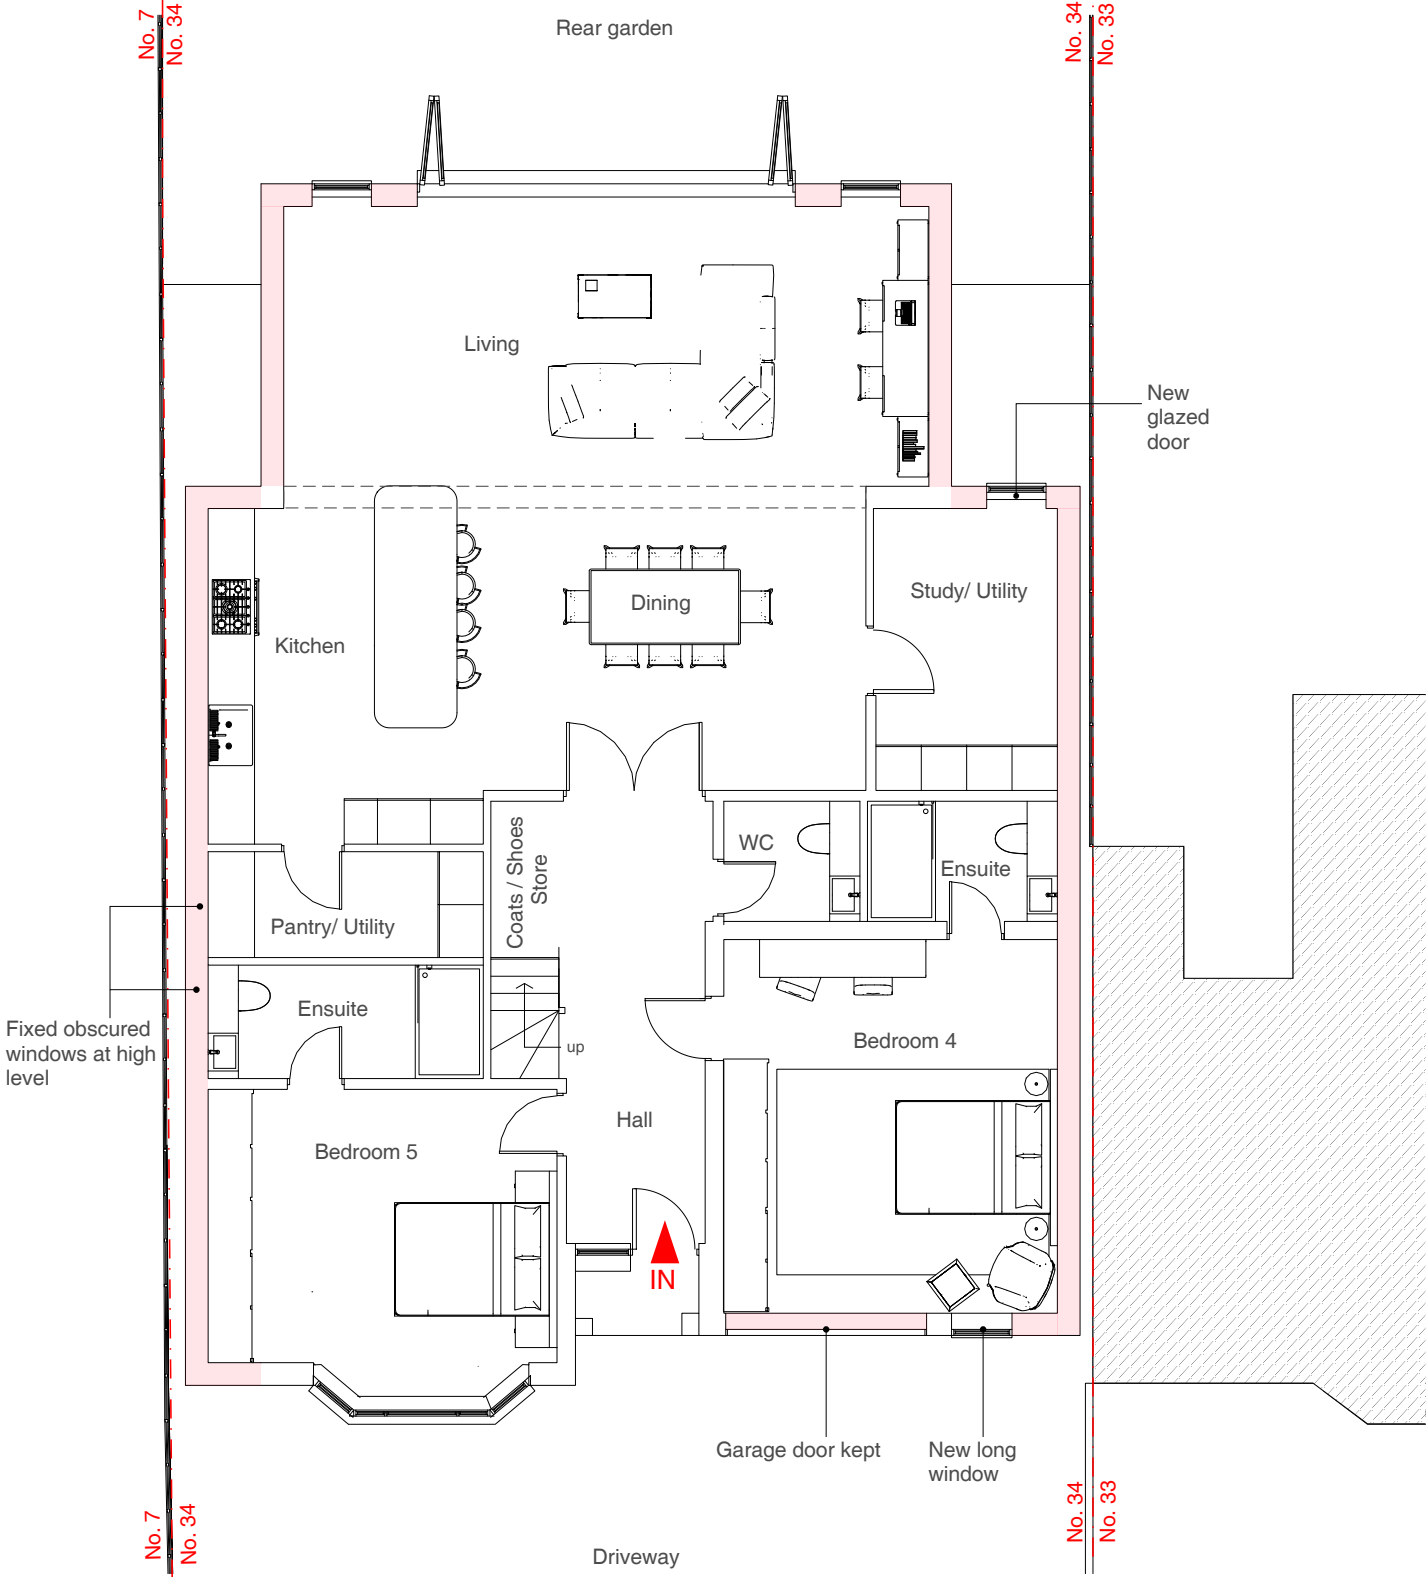


Ground Floor Plan

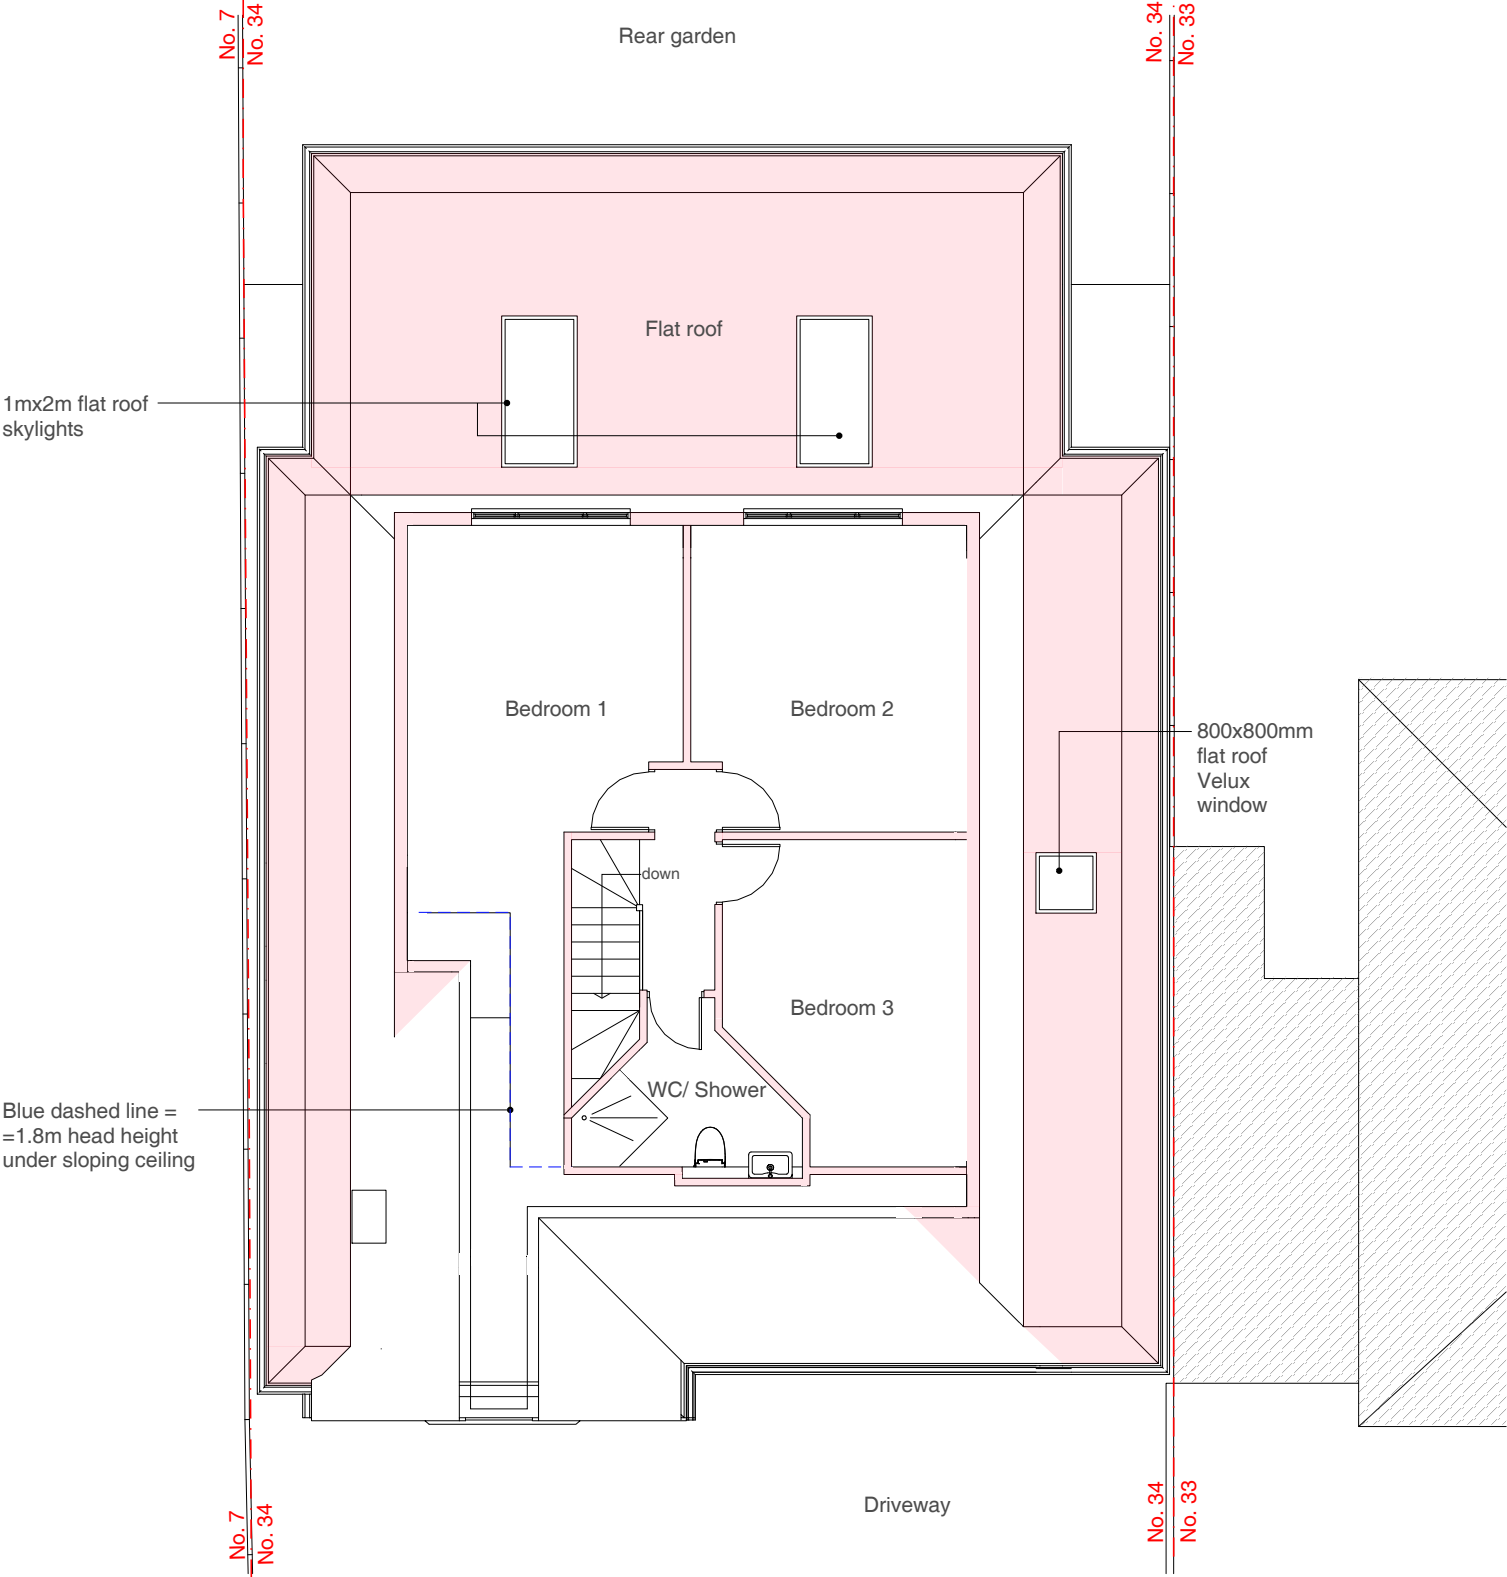

Loft Plan

Address 34 Hamilton Road, Hillingdon, UB8 3AJ
Client James and Natalie Shipperley
Date November 2021

 

Drawing Title As Proposed Floor Plans
Project no. / Stage / Drawing no. / Revision 0334- PLA- 61_A
Revision notes: Drawn by: LC + IR
A - First Issue 9.11.2021


MICHAEL OAKES ARCHITECTS LTD.

Michael Oakes (Director) B.A. Hons Arch, Dipl. Arch, Registered Architect


REGISTERED ARCHITECTS, DESIGNERS + ILLUSTRATORS

Telephone: 01895 235089 - E-mail: michaeloakesarchitect@googlemail.com

IMPORTANT NOTE: Extensions not to trespass onto neighbouring land, fence line and setting out point to be determined on site in conjunction with neighbour

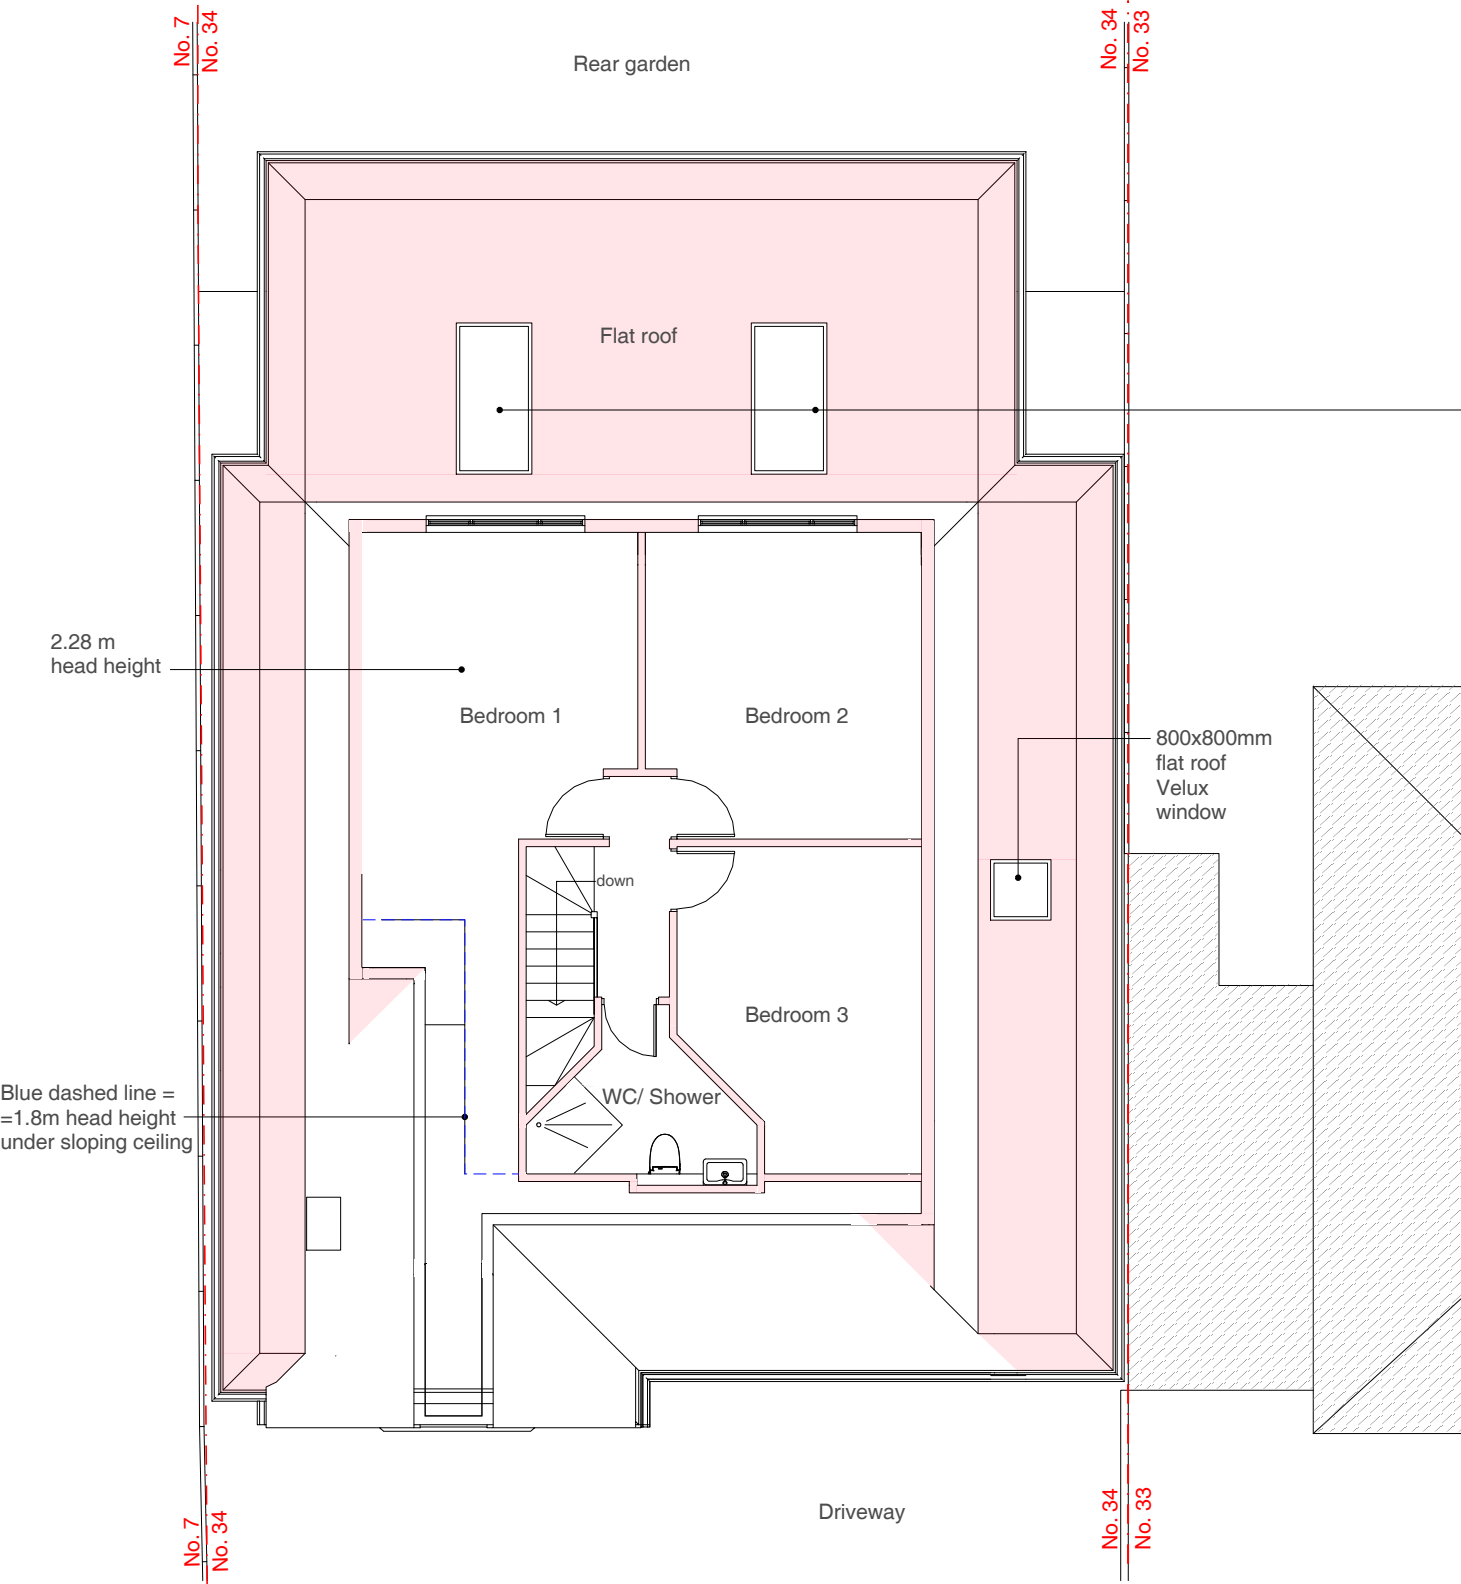


Loft Plan Loft Plan

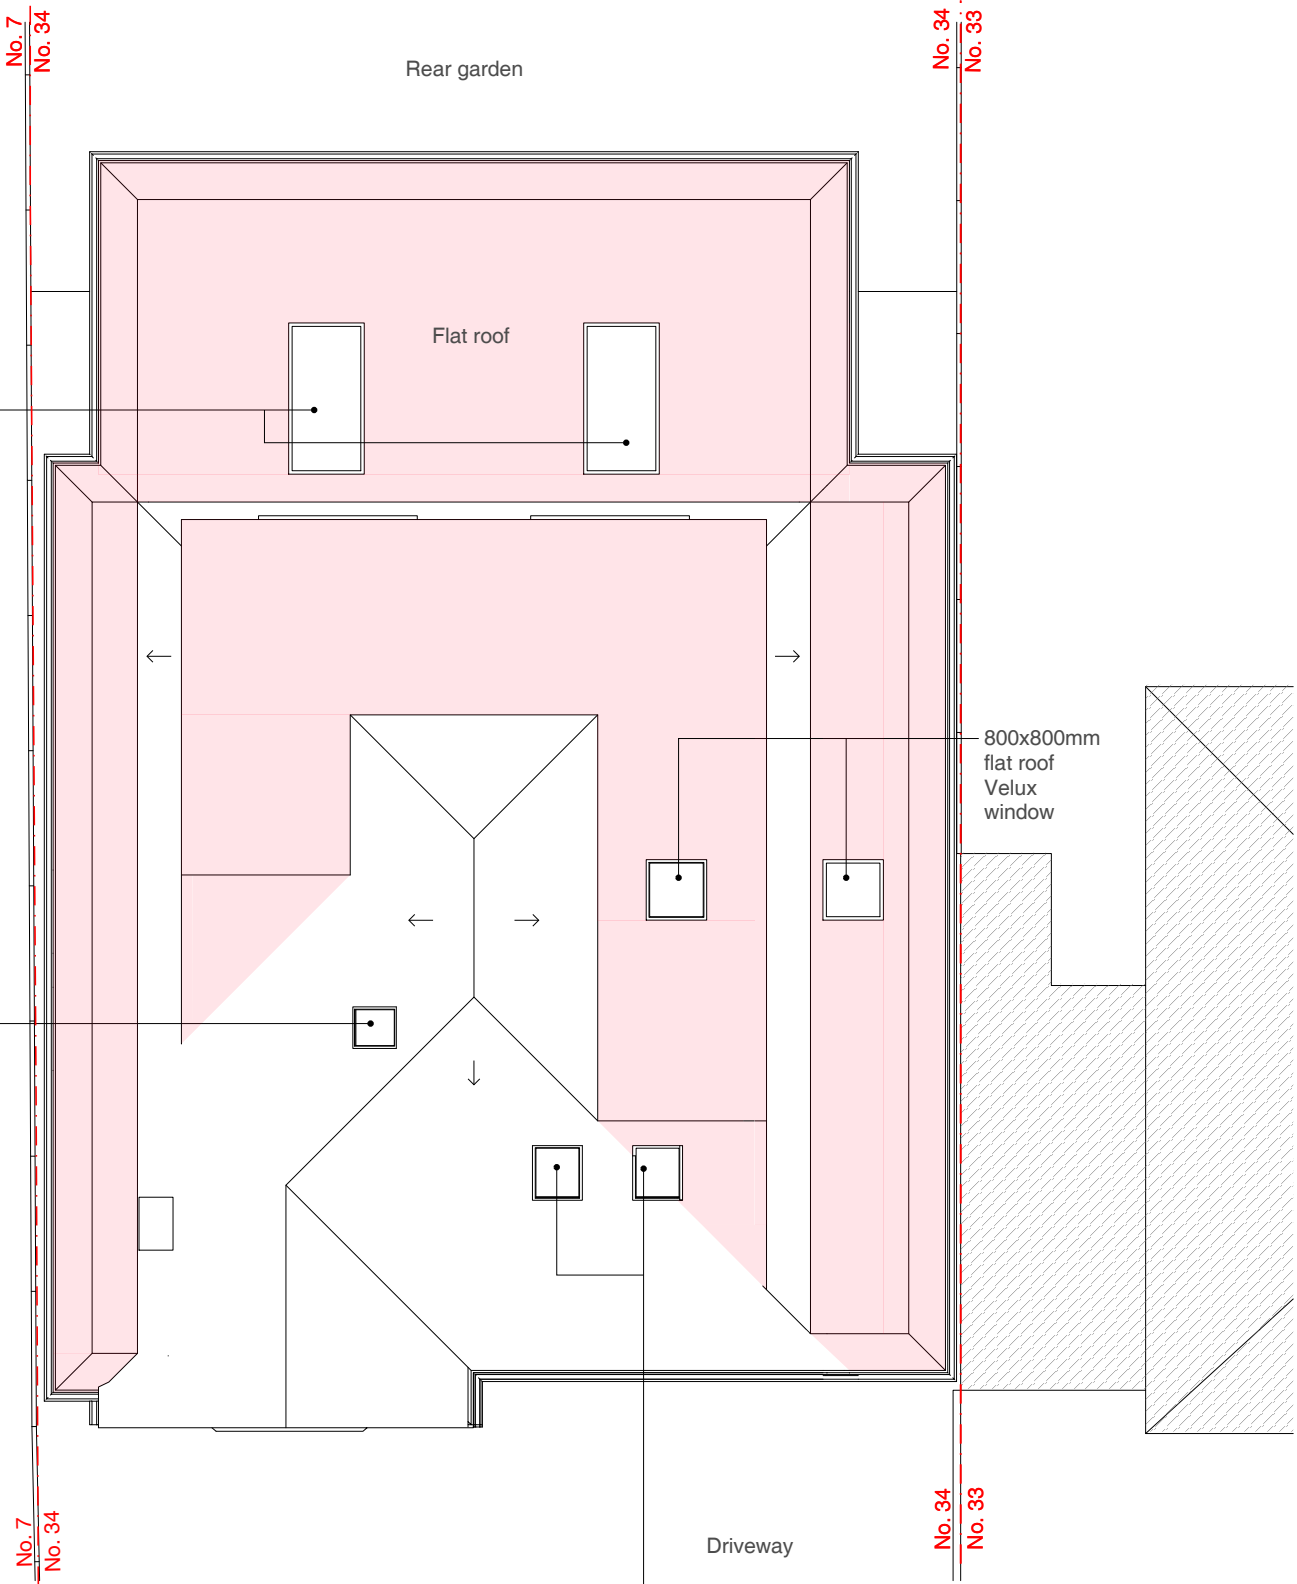

Roof Plan

Address 34 Hamilton Road, Hillingdon, UB8 3AJ
Client James and Natalie Shipperley
Date November 2021

 

Drawing Title
As Proposed
Floor Plans

Project no. / Stage / Drawing no. / Revision
0334- PLA- 62_A
Revision notes: Drawn by: LC + IR
A - First Issue 9.11.2021

MICHAEL OAKES ARCHITECTS LTD.

Michael Oakes (Director) B.A. Hons Arch, Dipl. Arch, Registered Architect

REGISTERED ARCHITECTS, DESIGNERS + ILLUSTRATORS

Telephone: 01895 235089 - E-mail: michaeloakesarchitect@googlemail.com

KEY

- [Yellow box] = Obscured glazing to windows
- [Pink box] = Proposed structure

MATERIALS KEY:


- ① Tiles to match existing in material, colour and texture
42.5° roof pitch

NOTE:
If pitch is min. 15° use Sandtoft 20/20 interlocking tiles to match existing in colour and texture


- ② Soffit and fascia to match existing
- ③ Windows to match existing in colour and material
- ④ Facing brickwork to match the existing brickwork
- ⑤ Dpc - Brickwork below dpc to be frost resisting engineering brick
- ⑥ Vertical hanging tiles to match the existing in colour and size
- ⑦ GRP / Lead

NOTE: the distance to the boundary line with No. 7 changes between the front and the back

IMPORTANT NOTE: Extensions not to trespass onto neighbouring land, fence line and setting out point to be determined on site in conjunction with neighbour

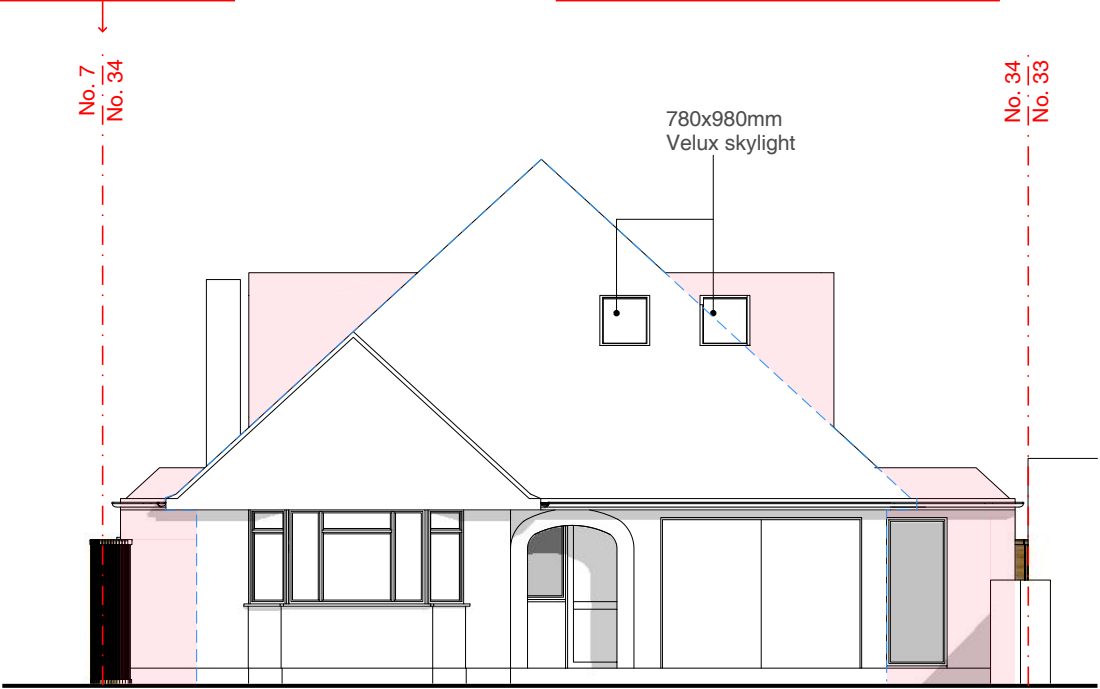


Front Elevation (Hamilton Road)

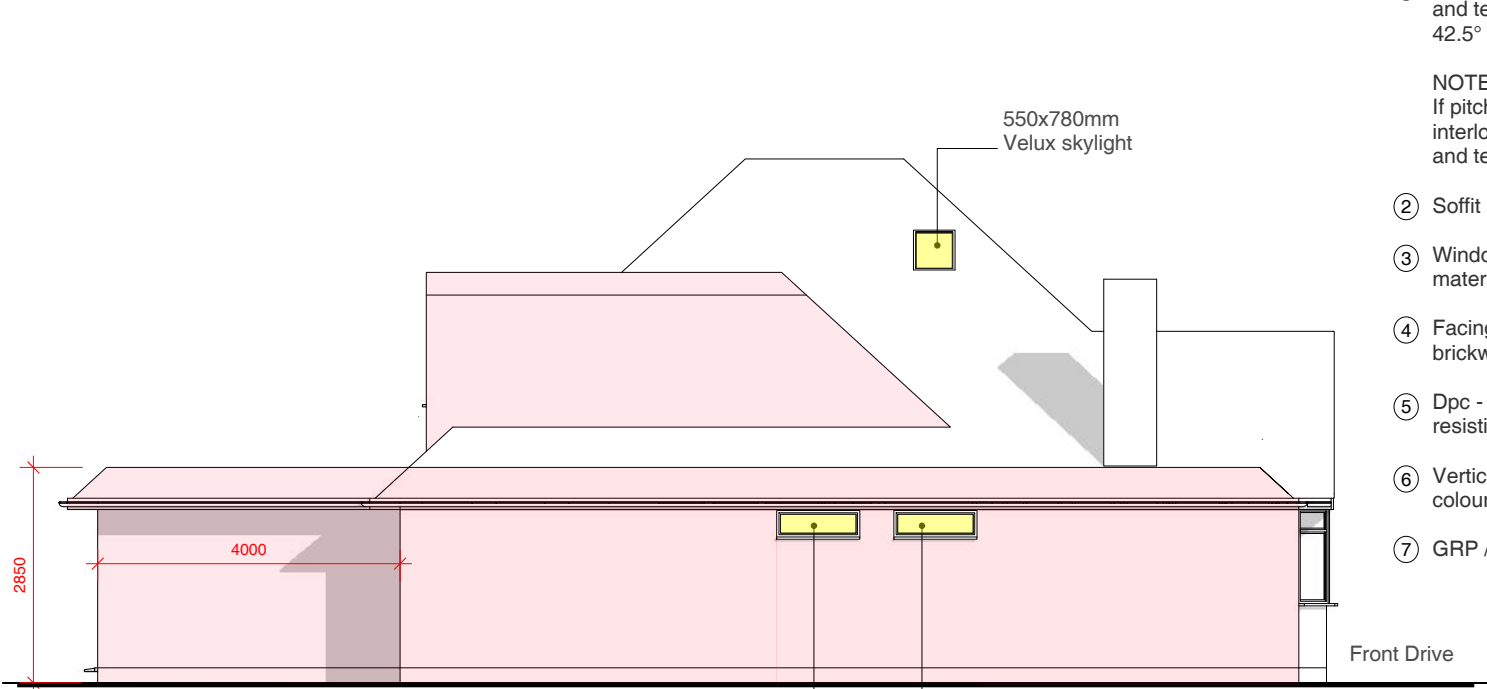


Left Elevation

NOTE: the distance to the boundary line with No. 7 changes between the front and the back

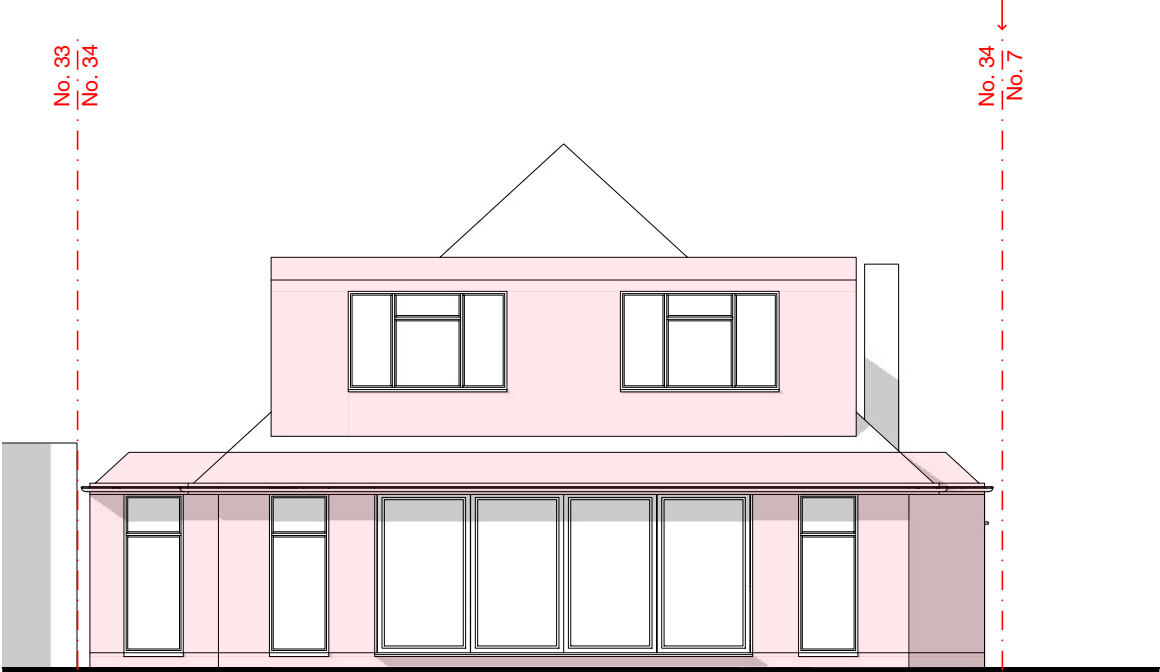

Rear Elevation

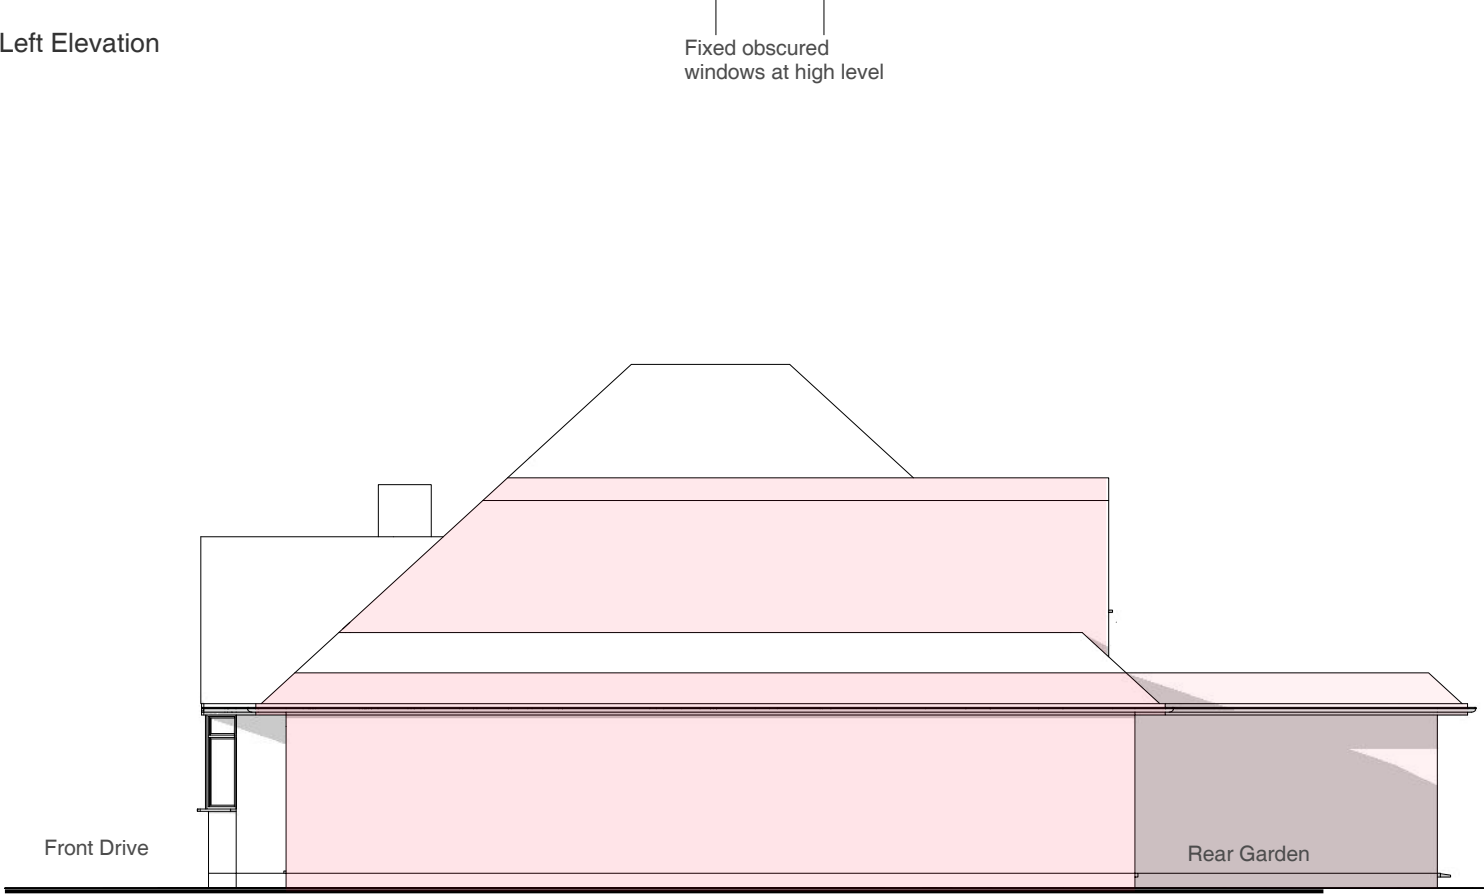

Right Elevation

Address Client Date
34 Hamilton Road, James and Natalie November 2021
Hillingdon, UB8 3AJ Shipperley

1:100 @ A3
0 1 2 3 4 5 10m

Drawing Title
As Proposed
Elevations

Project no. / Stage / Drawing no. / Revision
0334- PLA- 63_A
Revision notes: Drawn by: LC + IR
A - First Issue 9.11.2021

MICHAEL OAKES ARCHITECTS LTD.

Michael Oakes (Director) B.A. Hons Arch, Dipl. Arch, Registered Architect


REGISTERED ARCHITECTS, DESIGNERS + ILLUSTRATORS

Telephone: 01895 235089 - E-mail: michaeloakesarchitect@googlemail.com


KEY

= Proposed structure

NOTE: the distance to the
the boundary line with No.
7 changes between the
front and the back

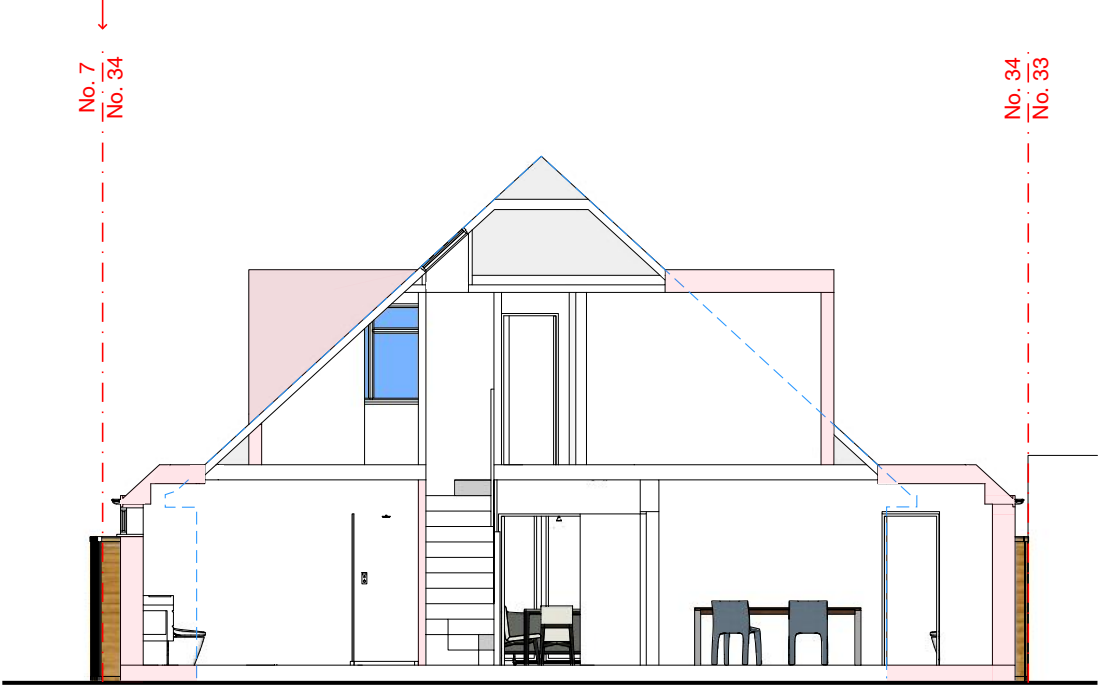


Section A

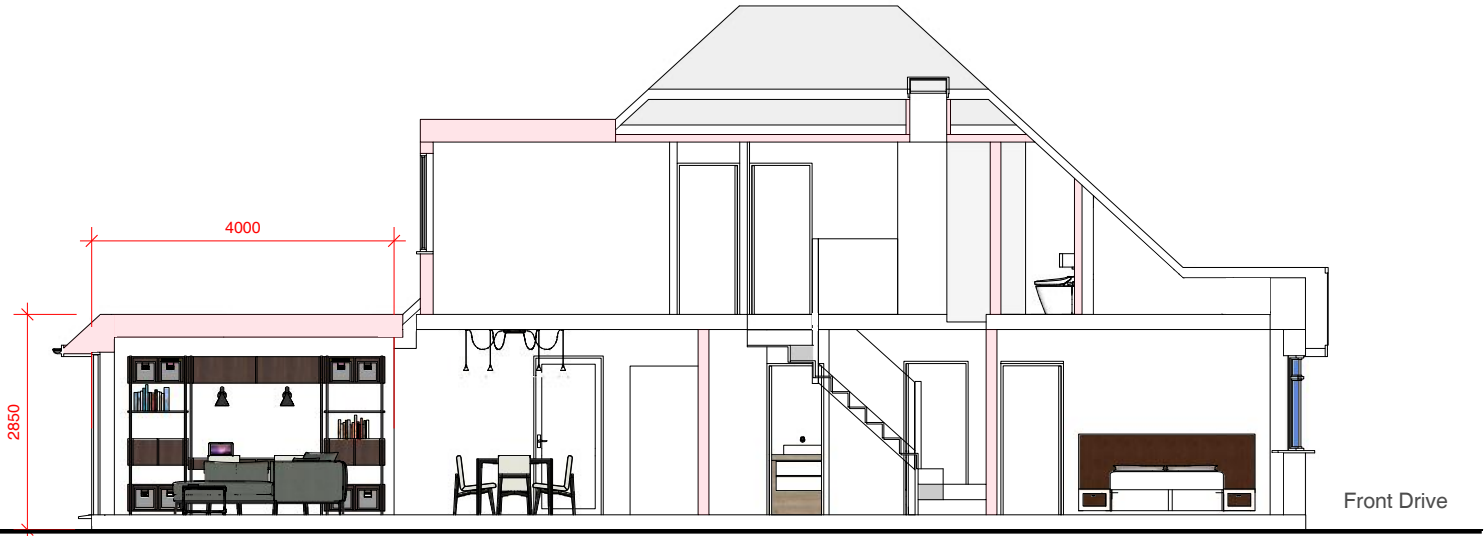


Section B

NOTE: the distance to the
boundary line with No. 7
changes between the front
and the back

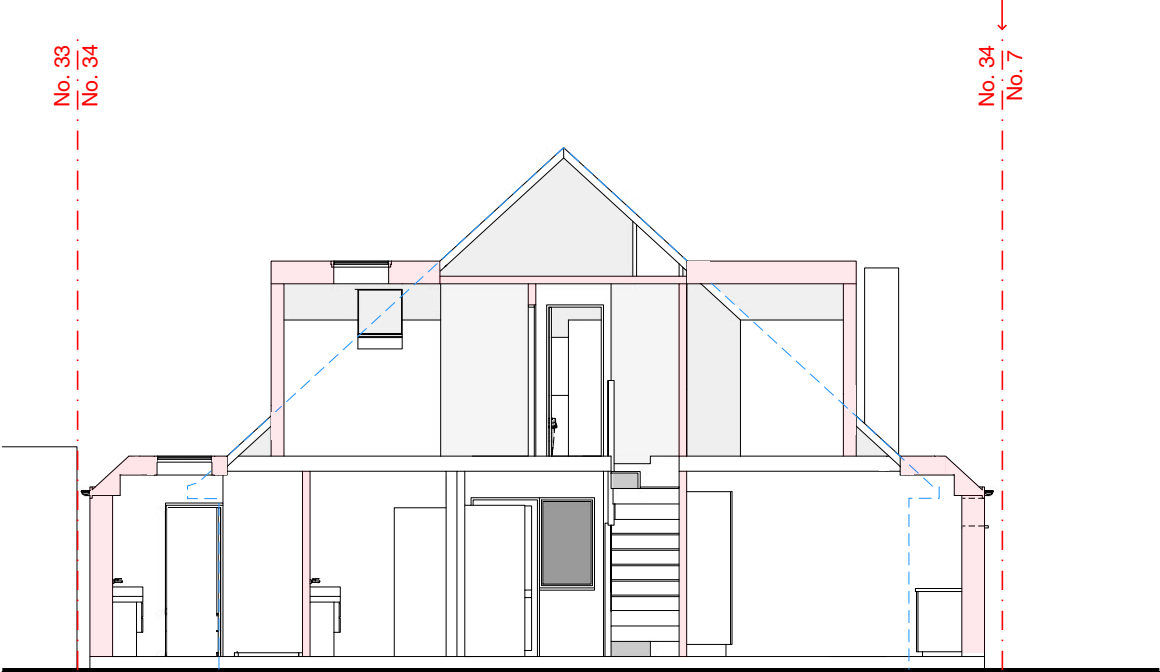

Section C

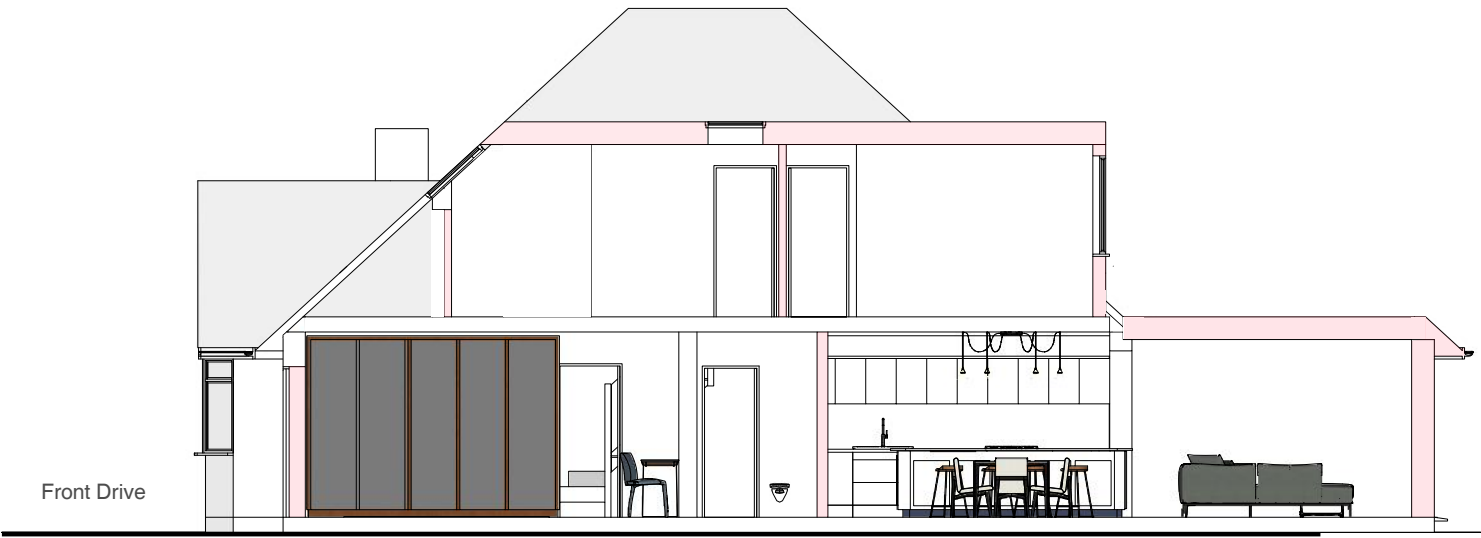

Section D

Address	Client	Date
34 Hamilton Road, Hillingdon, UB8 3AJ	James and Natalie Shipperley	November 2021

1:100 @ A3

0 1 2 3 4 5 10m

Drawing Title

As Proposed
Sections


Project no. / Stage /	Drawing no. / Revision
0334- PLA-	64_A
Revision notes:	Drawn by: LC + IR
A - First Issue 9.11.2021	

MICHAEL OAKES ARCHITECTS LTD.


Michael Oakes (Director) B.A. Hons Arch, Dipl. Arch, Registered Architect

REGISTERED ARCHITECTS, DESIGNERS + ILLUSTRATORS


Telephone: 01895 235089 - E-mail: michaeloakesarchitect@googlemail.com

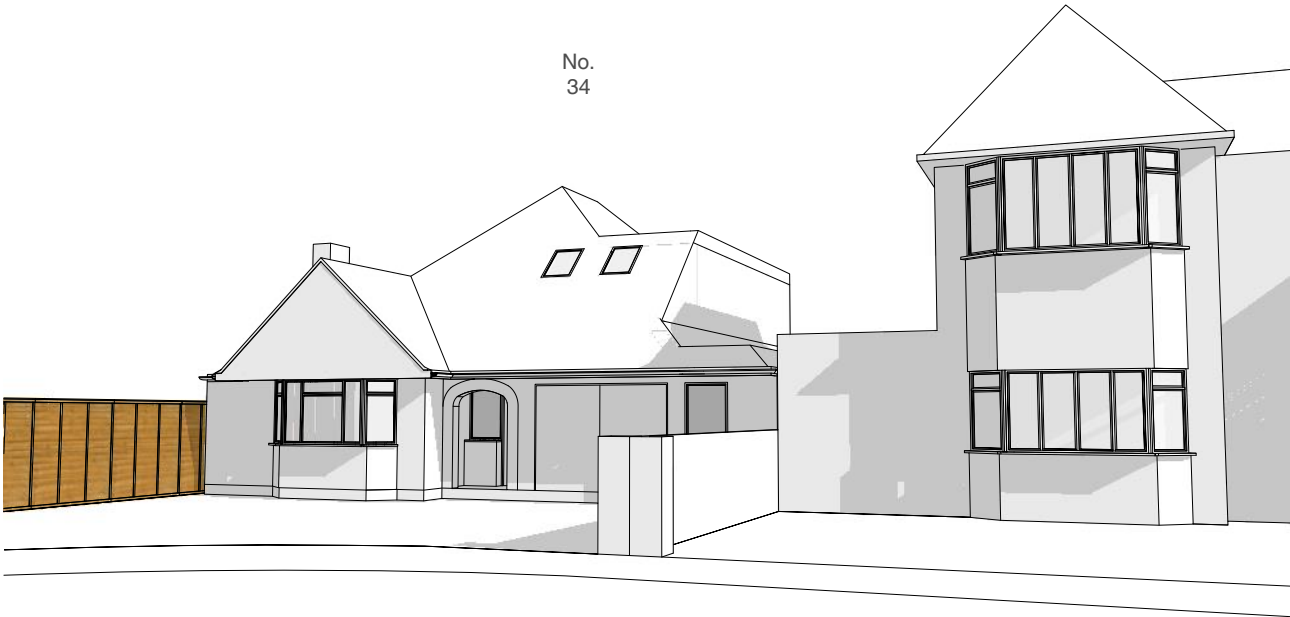

Street view from Hamilton Road

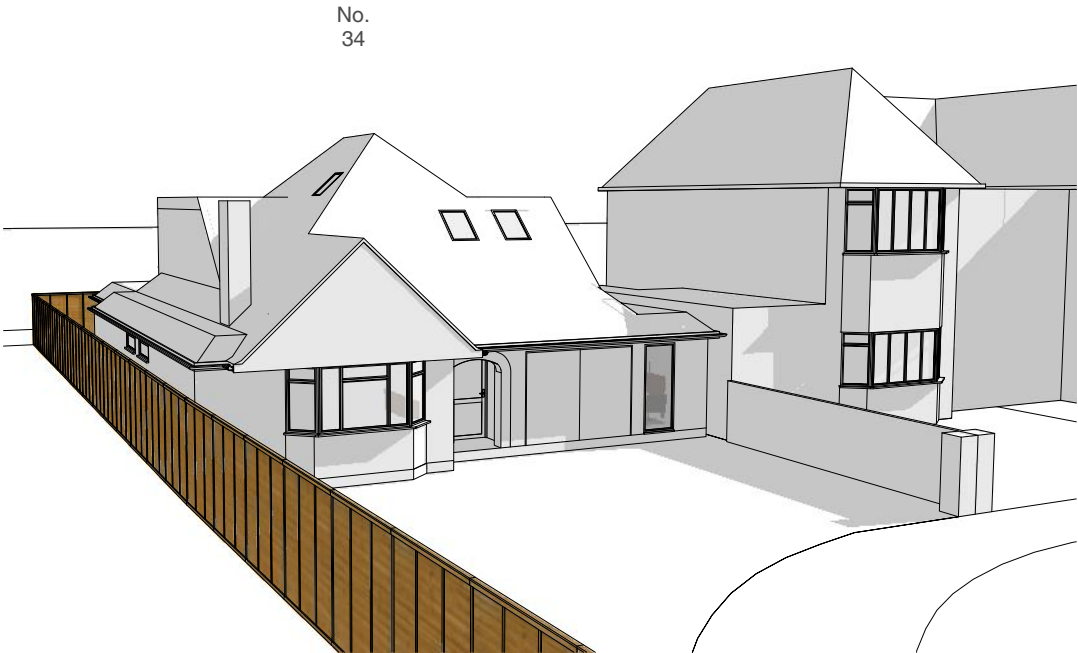

Aerial 3D view of the front and side elevations

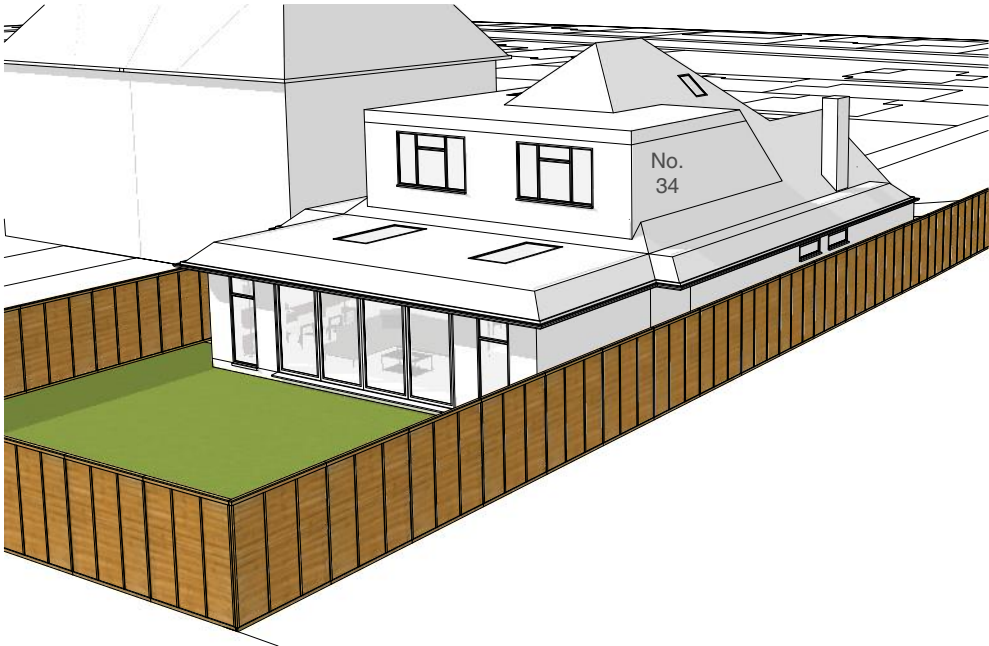

Aerial 3D view of the rear and side elevations from the rear garden

Address	Client	Date
34 Hamilton Road, Hillingdon, UB8 3AJ	James and Natalie Shipperley	November 2021

Drawing Title
As Proposed 3D Views

Project no. / Stage /	Drawing no. / Revision
0334- PLA-	65_A
Revision notes:	Drawn by: LC + IR
A - First Issue 9.11.2021	