

MICHAEL OAKES ARCHITECTS LTD.

Michael Oakes (Director) B.A. Hons Arch, Dipl. Arch, Registered Architect

REGISTERED ARCHITECTS, DESIGNERS + ILLUSTRATORS

Telephone: 01895 235089 - E-mail: michaeloakesarchitect@googlemail.com

KEY

 = Obscured glazing to windows

 = Proposed structure

MATERIALS KEY:

- 1 Tiles to match existing in material, colour and texture
42.5° roof pitch


NOTE:

If pitch is min. 15° use Sandtoft 20/20 interlocking tiles to match existing in colour and texture


- 2 Soffit and fascia to match existing
- 3 Windows to match existing in colour and material
- 4 Facing brickwork to match the existing brickwork
- 5 Dpc - Brickwork below dpc to be frost resisting engineering brick
- 6 Vertical hanging tiles to match the existing in colour and size
- 7 GRP / Lead

NOTE: the distance to the boundary line with No. 7 changes between the front and the back

IMPORTANT NOTE: Extensions not to trespass onto neighbouring land, fence line and setting out point to be determined on site in conjunction with neighbour

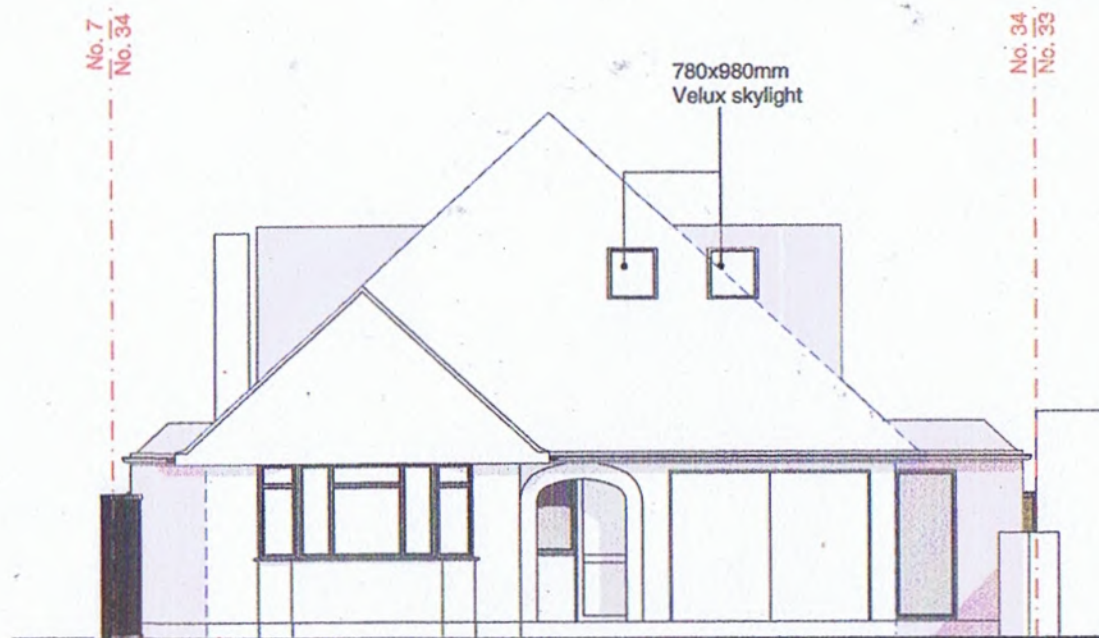

Front Elevation (Hamilton Road)

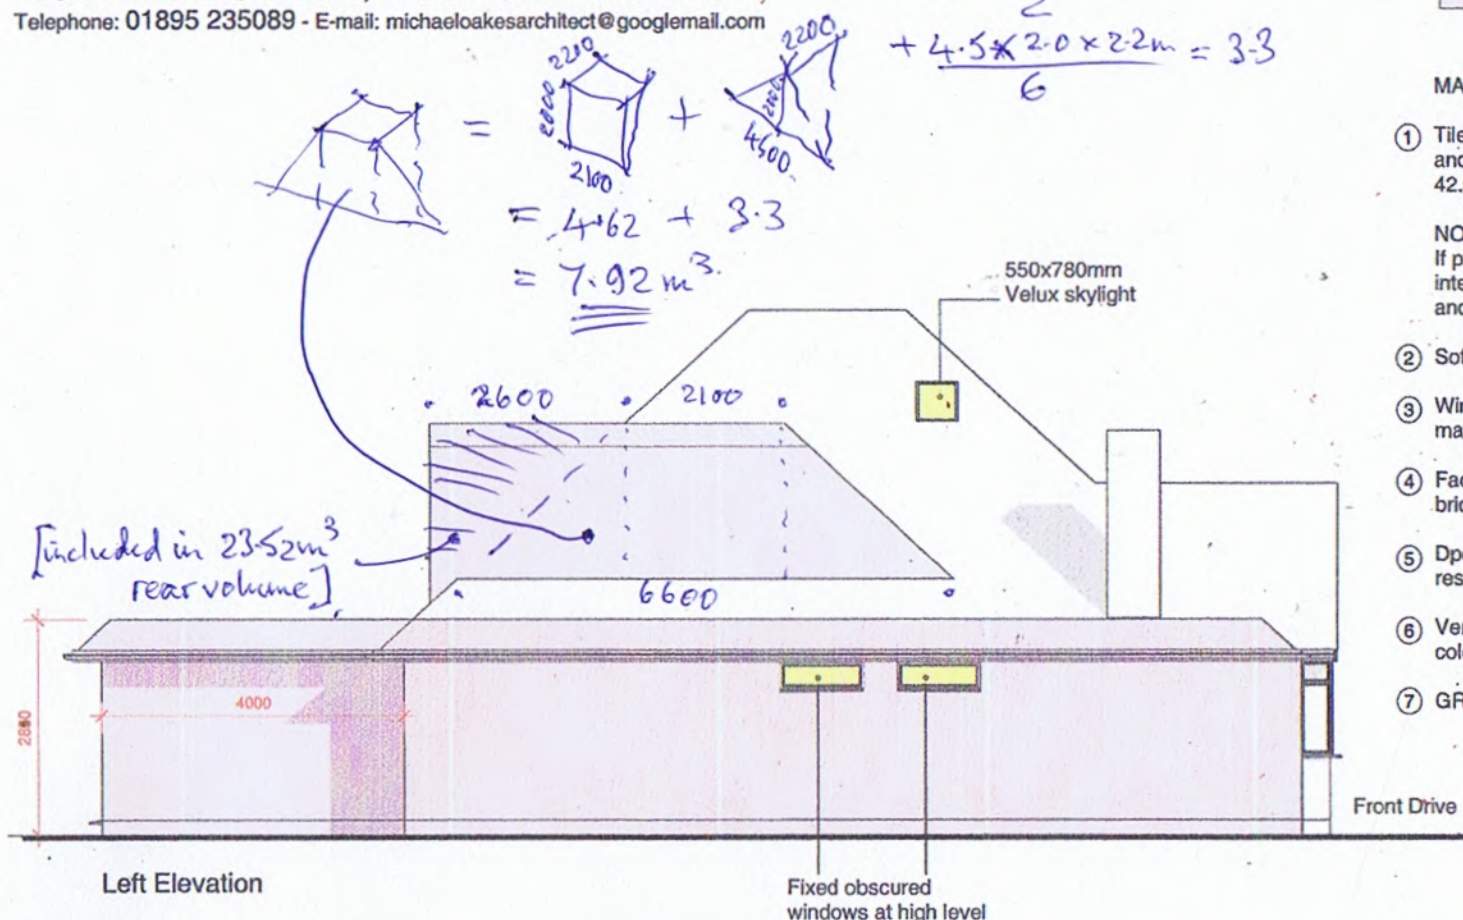


Left Elevation

NOTE: the distance to the boundary line with No. 7 changes between the front and the back




Rear Elevation

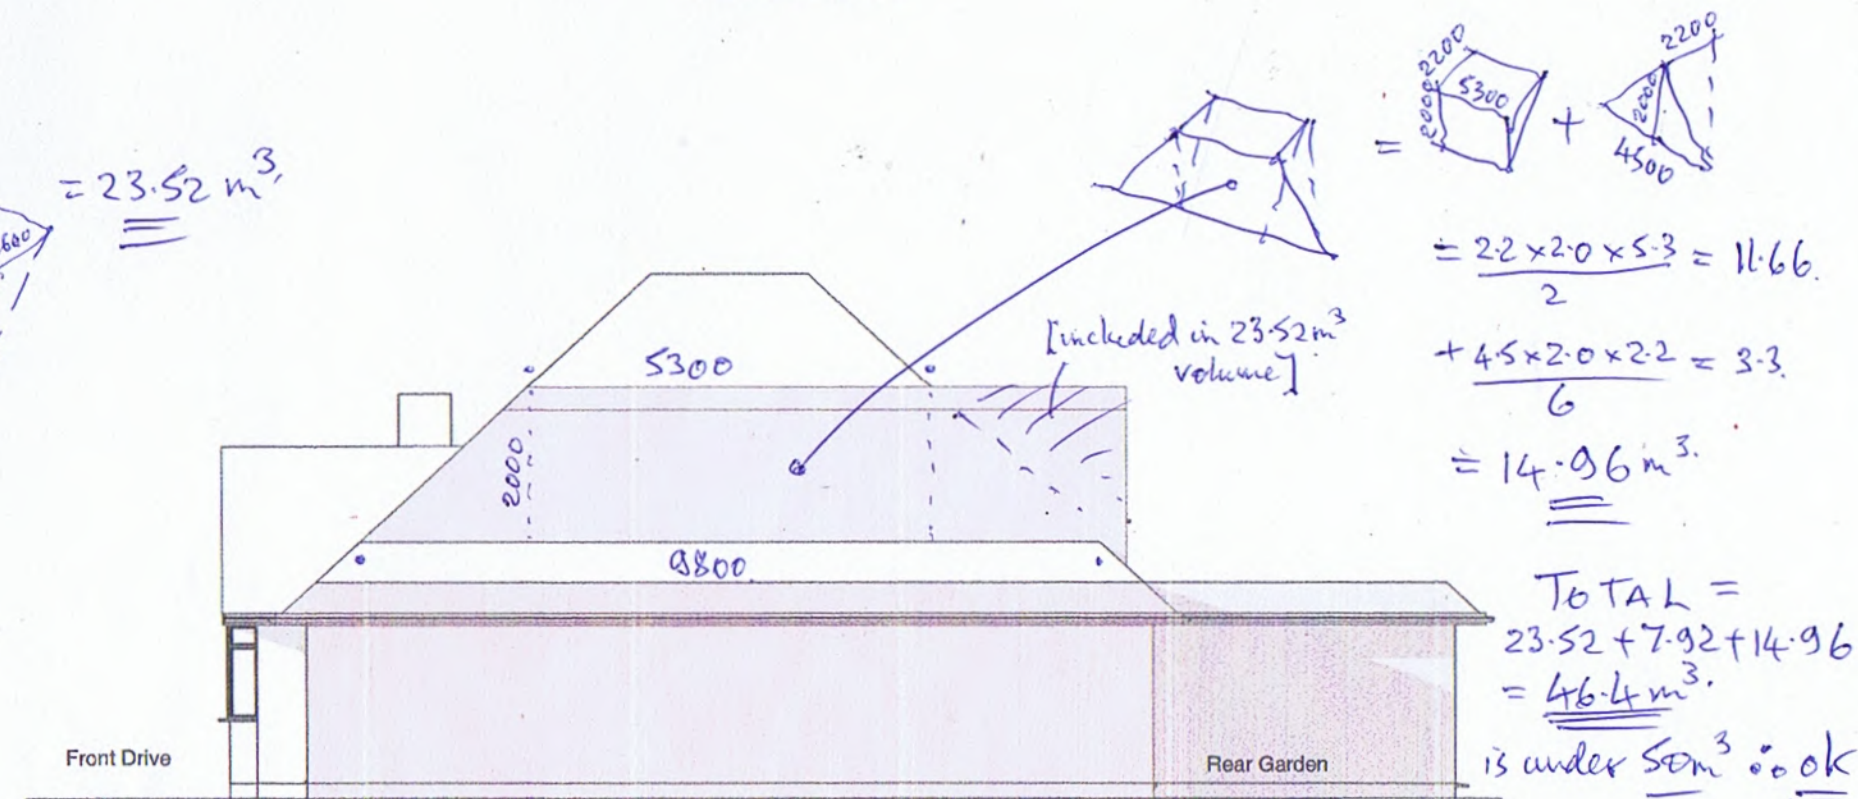

Right Elevation

Address: 34 Hamilton Road, Hillingdon, UB8 3AJ
Client: James and Natalie Shipperley
Date: November 2021

1:100 @ A3

 

Drawing Title

As Proposed Elevations

Project no. / Stage / Drawing no. / Revision

0334- PLA-

66_A

Revision notes:

Drawn by: LC + IR

A - First Issue 9.11.2021