


MICHAEL OAKES ARCHITECTS LTD.

Michael Oakes (Director) B.A. Hons Arch, Dipr. Arch, Registered Architect

REGISTERED ARCHITECTS, DESIGNERS + ILLUSTRATORS

Telephone: 01895 235089 - E-mail: michaeloakesarchitect@googlemail.com

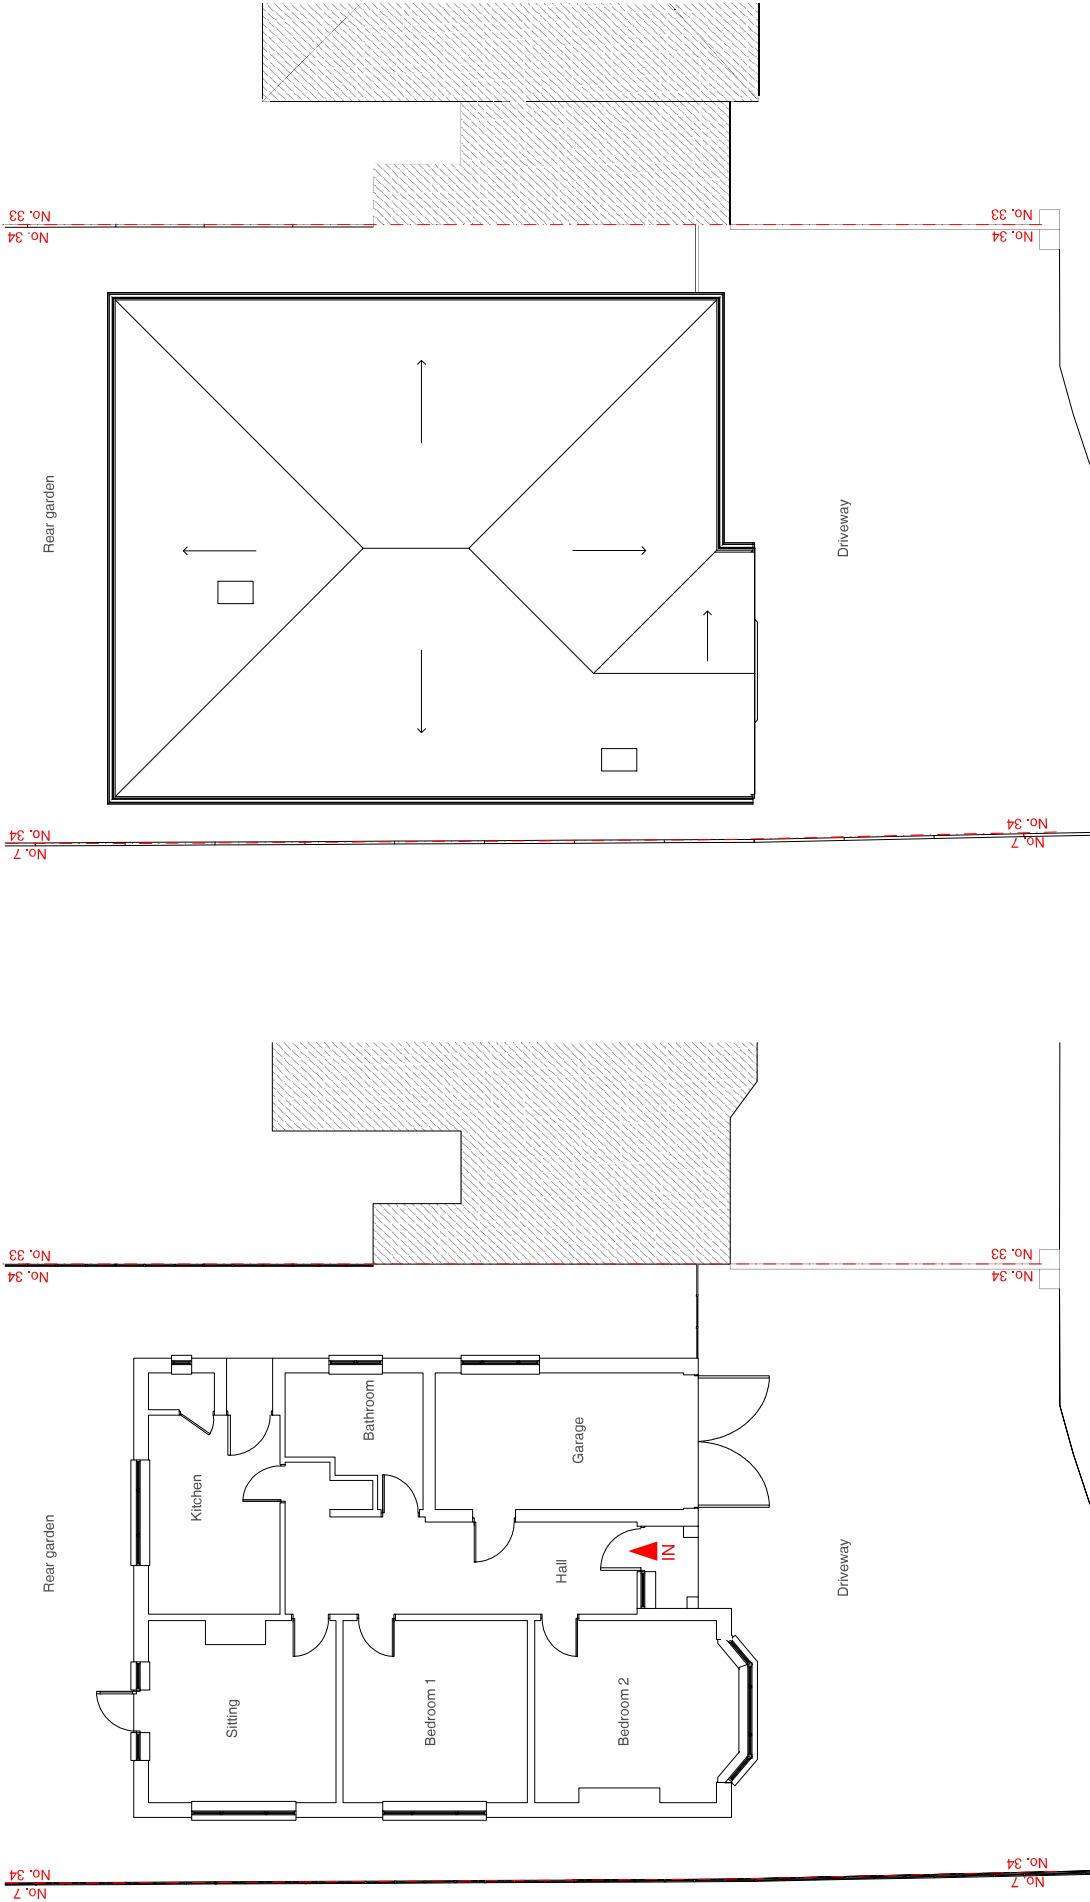

Ground Floor Plan

Roof Plan

Address

34 Hamilton Road,
Hillingdon, UB8 3AJ

Client

James and Natalie
Shipperley

Date

October 2021

Drawing Title

As Existing
Floor Plans

Project no. / Stage / Revision

0334- PLA-

04_B

Revision notes:

A - First Issue 11.2020

B - Updated 26.10.2021

Drawn by: LC + IR