


MICHAEL OAKES ARCHITECTS LTD.

Michael Oakes (Director) B.A. Hons Arch, Dip. Arch, Registered Architect

REGISTERED ARCHITECTS, DESIGNERS + ILLUSTRATORS

Telephone: 01895 235089 - E-mail: michaeloakesarchitect@googlemail.com

IMPORTANT NOTE: Extensions not to trespass onto neighbouring land, fence line and setting out point to be determined on site in conjunction with neighbour

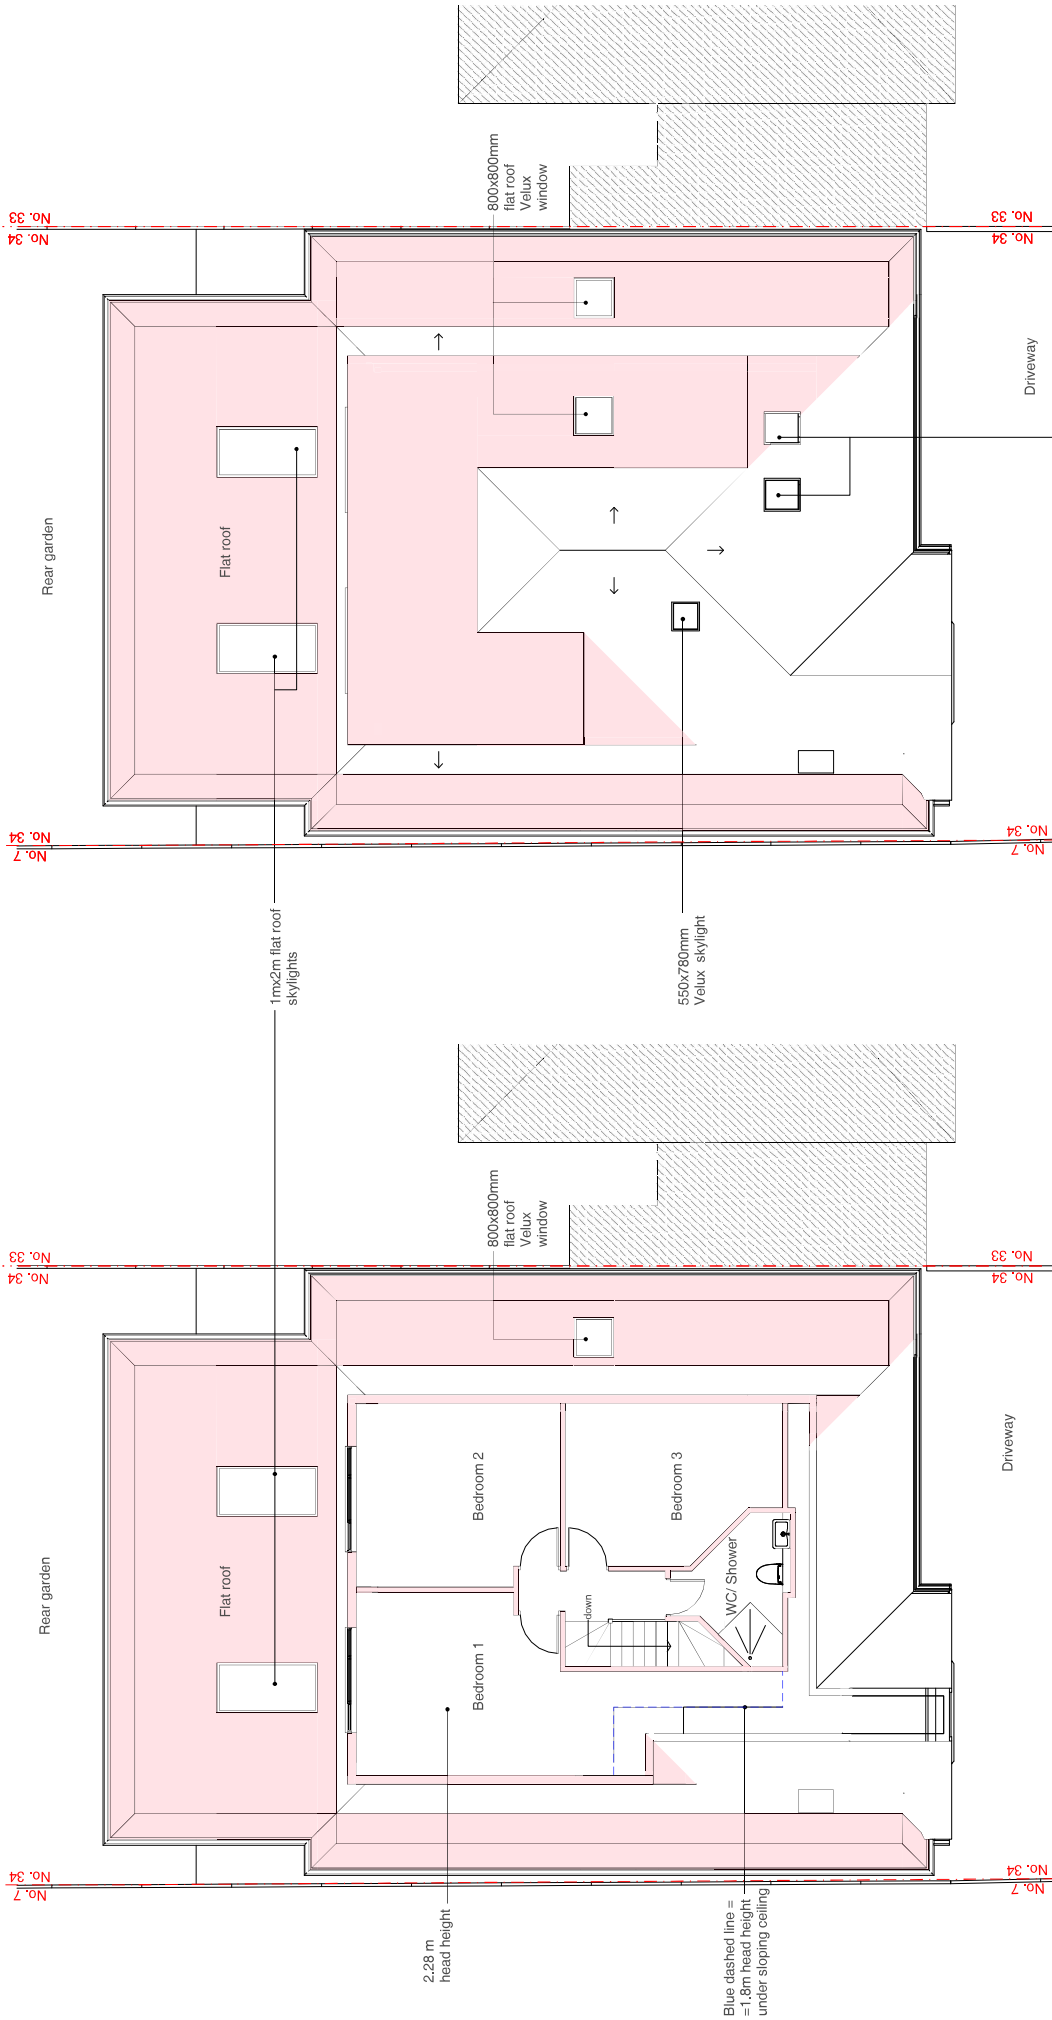

Loft Plan

Roof Plan

Address	Client	Date	Drawing Title	Project no. / Stage /	Drawing no. / Revision
34 Hamilton Road, Hillingdon, UB8 3AJ	James and Natalie Shipperley	November 2021	As Proposed Floor Plans	0334- PLA-	62_A
				Revision notes:	Drawn by: LC + IR
				A - First Issue	9.11.2021