




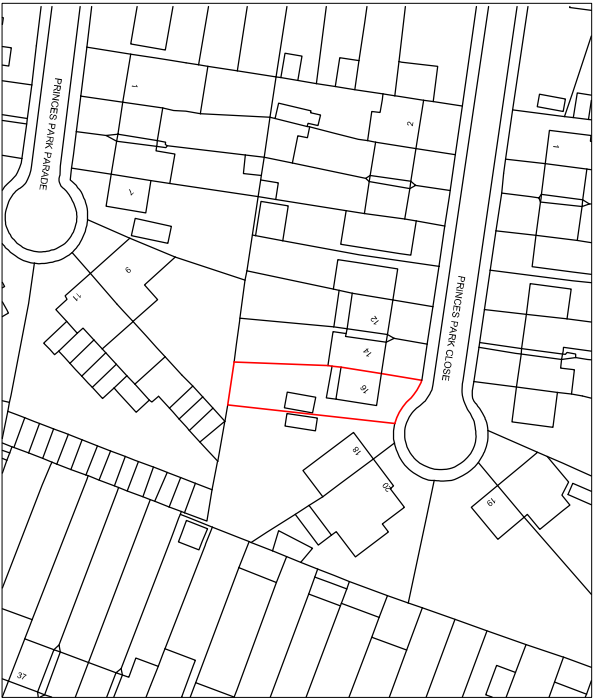

EXISTING LOCATION PLAN 1:1250

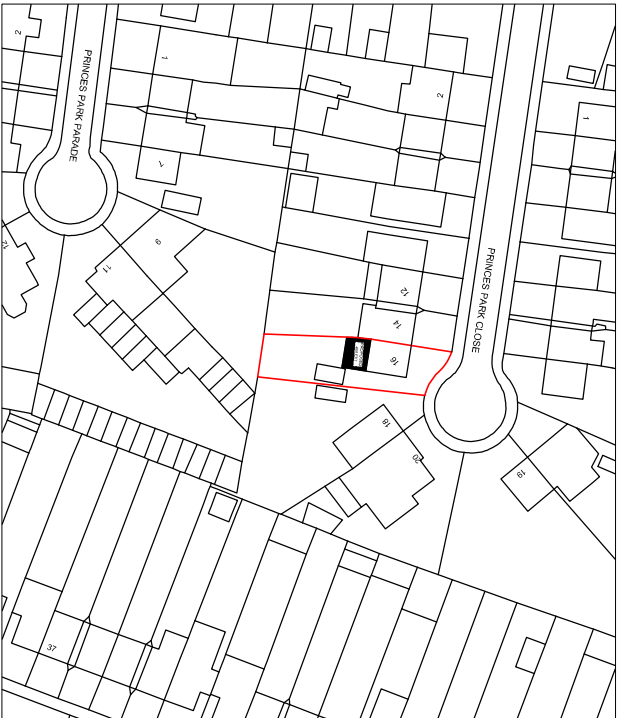


PROPOSED LOCATION PLAN 1:1250

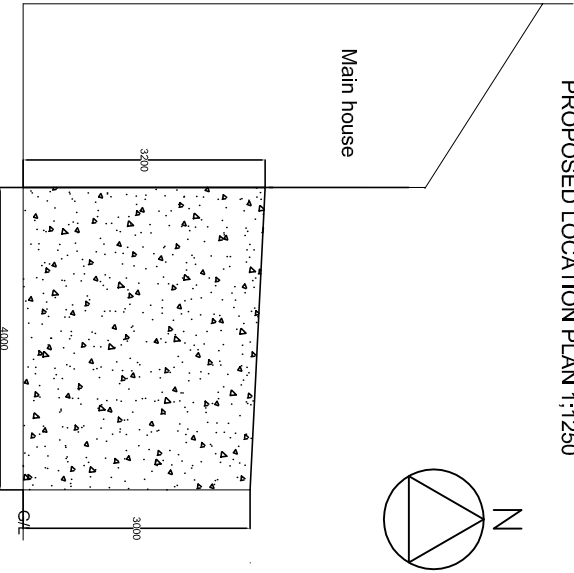


Proposed New Extension


Proposed RHS Elevation 1:100

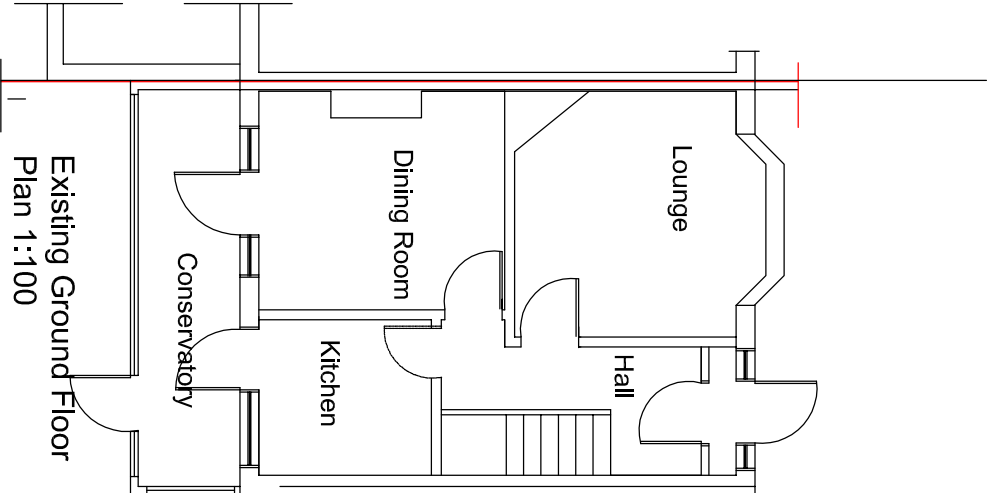


Existing Ground Floor
Plan 1:100

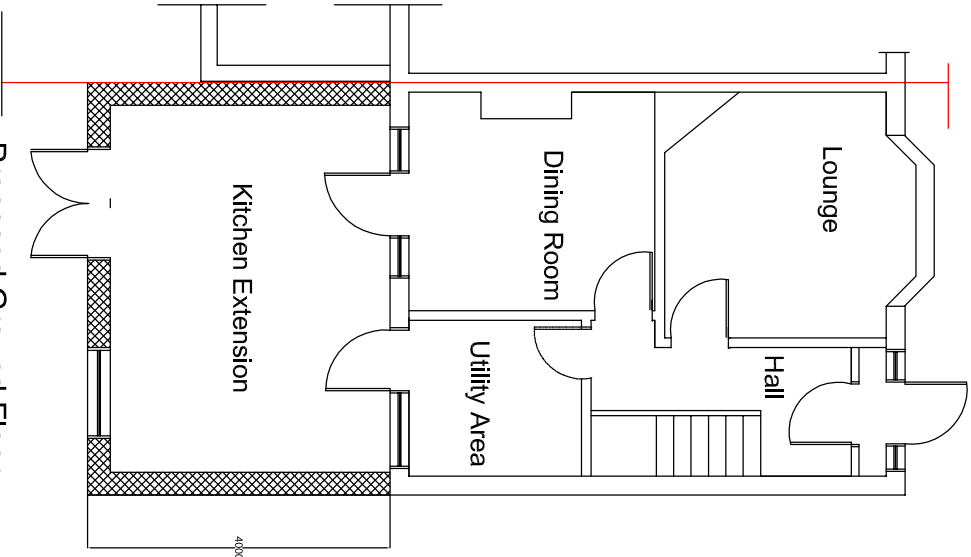


Proposed Ground Floor
Plan 1:100

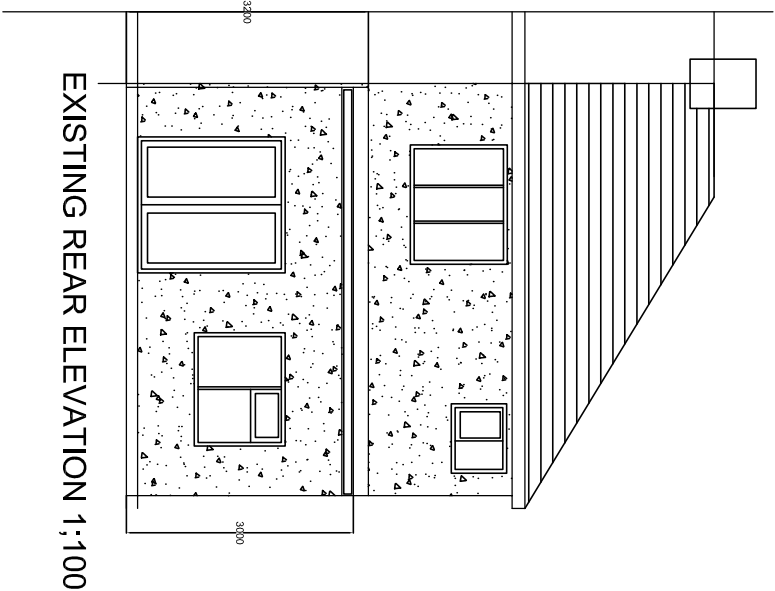

EXISTING REAR ELEVATION 1:100

 

Scale 1:100

 

Scale 1:1250

16PRINCESPARKCLOSEPRIORAPPROVALDWG
All site dimensions to be verified on site.

Client : Kulwinder Singh

Property: 16 Princes Park Close Hayes UB3 1LB

Description of Work: Removal of conservatory and construction of 4m
Single Storey rear Extension.

Scale: 1/1250, 1/100, Date: Oct 2020

Drawn : AP