


General Notes:
All dimensions are in millimeters unless noted otherwise.
All dimensions to be verified on site.
For any discrepancies and omissions, it is recipient's responsibility to verify the same specifically with the designer.
The copyright of this drawing is held by Statim Build. No unauthorized use or copies are permitted without our consent.




Statim Build
Ealing House,
33 Hanger Lane,
London, W5 3HJ
Contact: 0207 459 4194
Email: support@statimbuild.com

Client: Malcolm Howell
Project Title: Construction of Garage / Single Storey Side Extension
Project Address: 15 Colne Avenue, West Droyton UB7 7AJ, UK.
Client ID: 961688701


Drawing Title Date: 12.02.2021	
EXISTING GROUND, FIRST FLOOR & ROOF PLANS	
Scale 1:100	A3
Drawn By: QA/SAR	Checked By: MO
Approved By: WTH	Revisions
Drawing No. SB21/CA/003	00

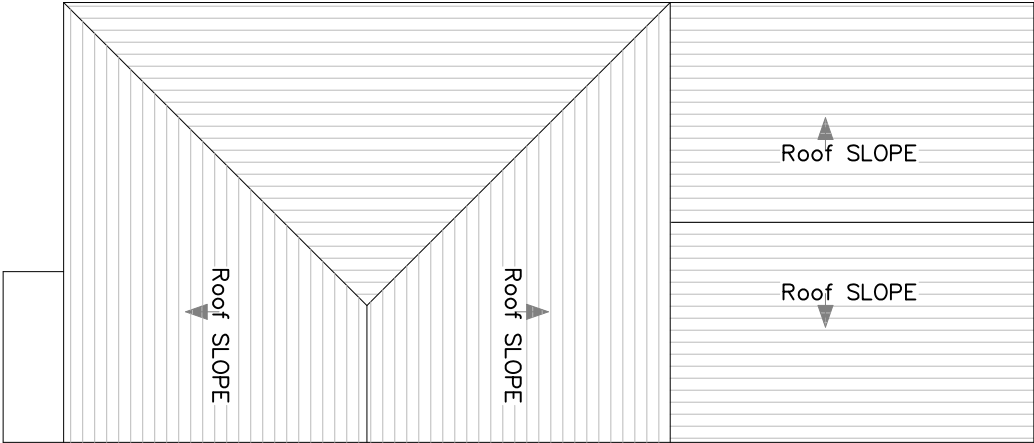

6 ROOF EXISTING PLAN
SCALE 1:100 @ A3

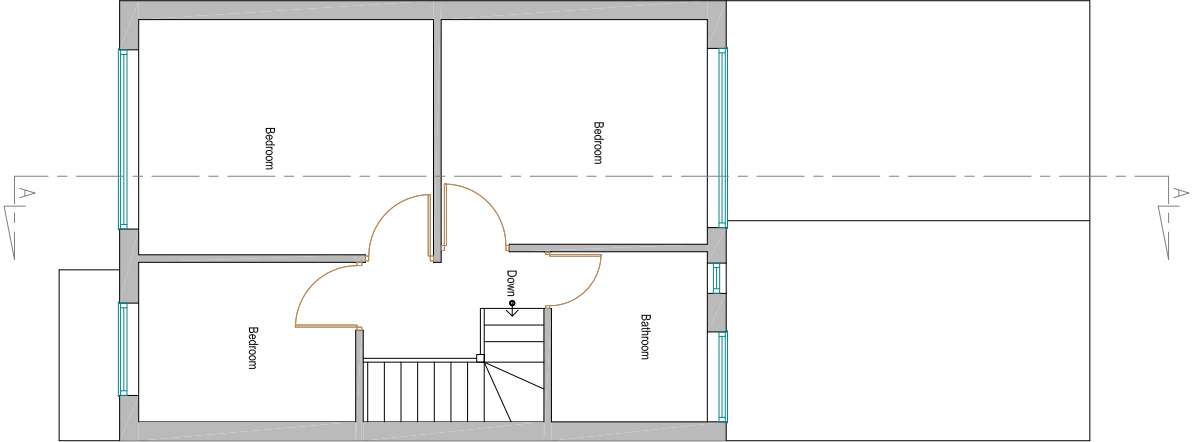

5 FIRST FLOOR EXISTING PLAN
SCALE 1:100 @ A3

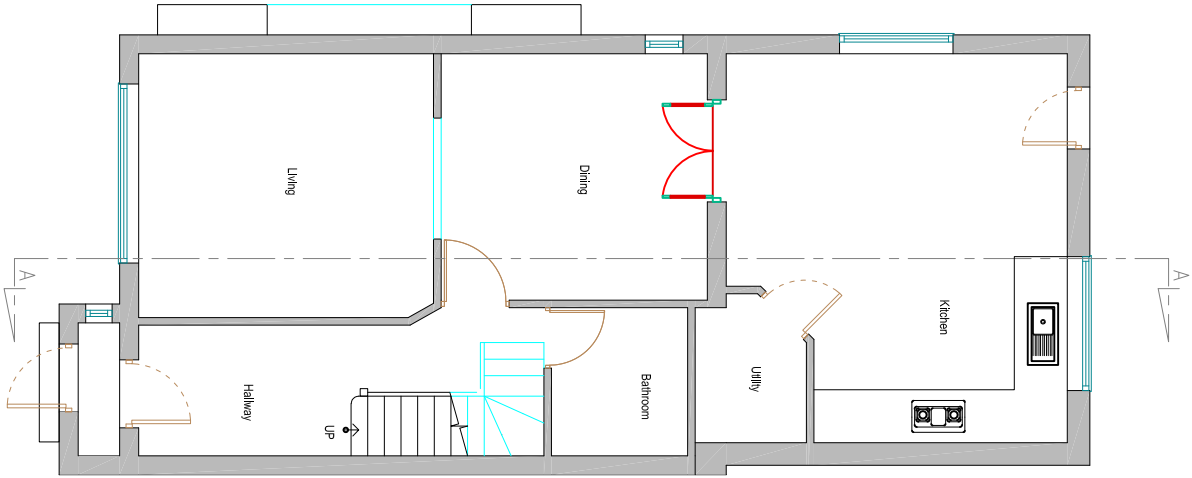

4 GROUND FLOOR EXISTING PLAN
SCALE 1:100 @ A3

