



General Notes:

All dimensions are in millimeters unless noted otherwise.
All dimensions to be verified on site.
For any discrepancies and omissions, it is recipient's responsibility to verify the same specifically with the designer.
The copyright of this drawing is held by Statim Build. No unauthorized use or copies are permitted without our consent.

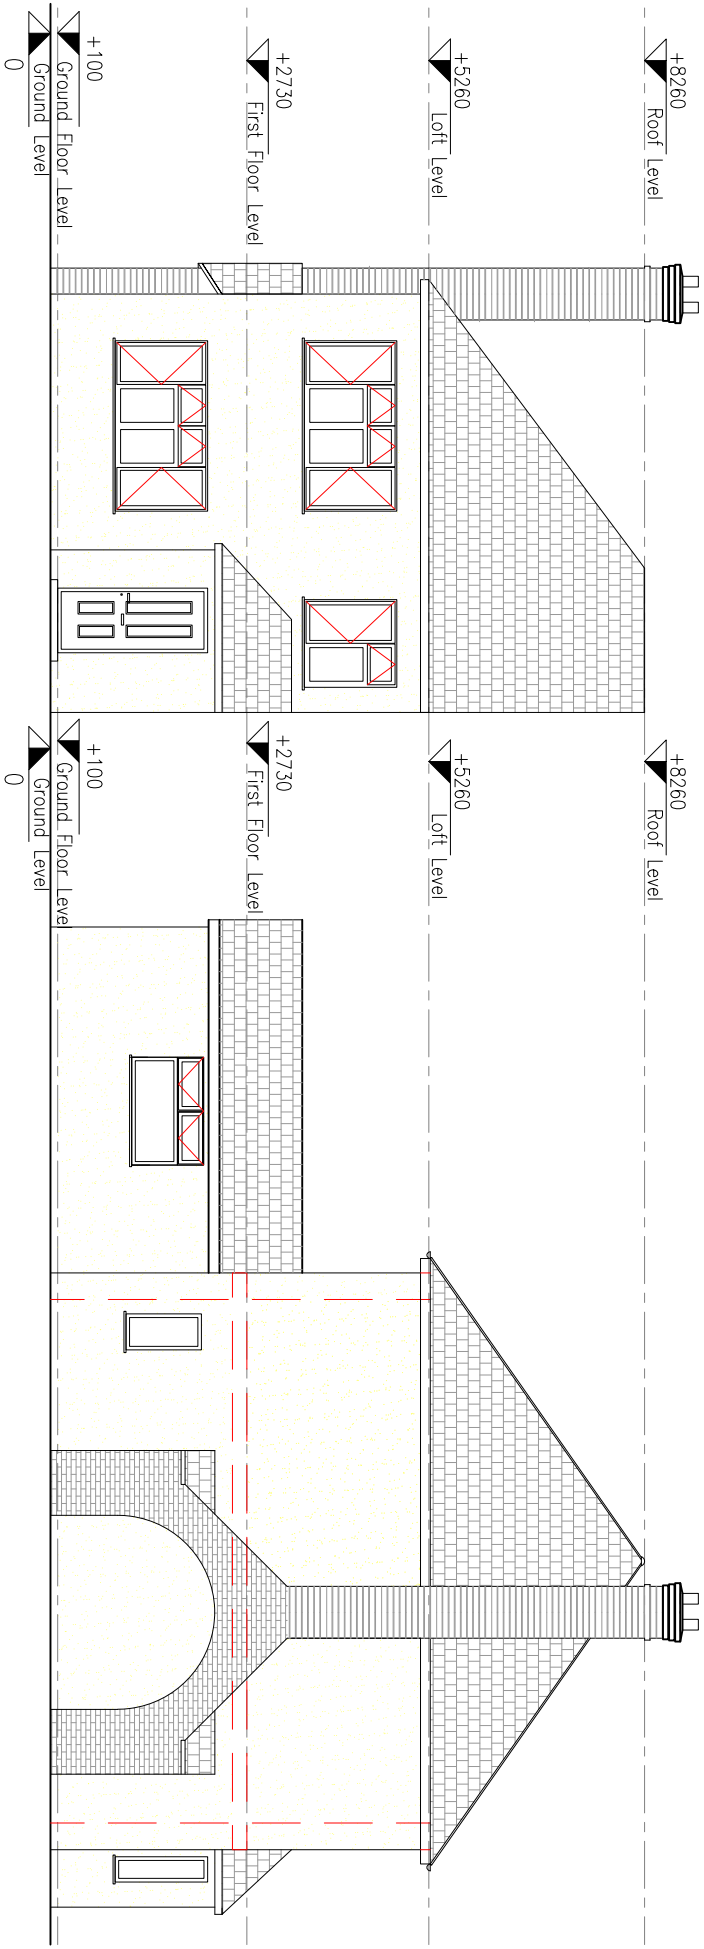


8 EXISTING FRONT ELEVATION

SCALE 1:100 @ A3

 

9 EXISTING SIDE ELEVATION

SCALE 1:100 @ A3

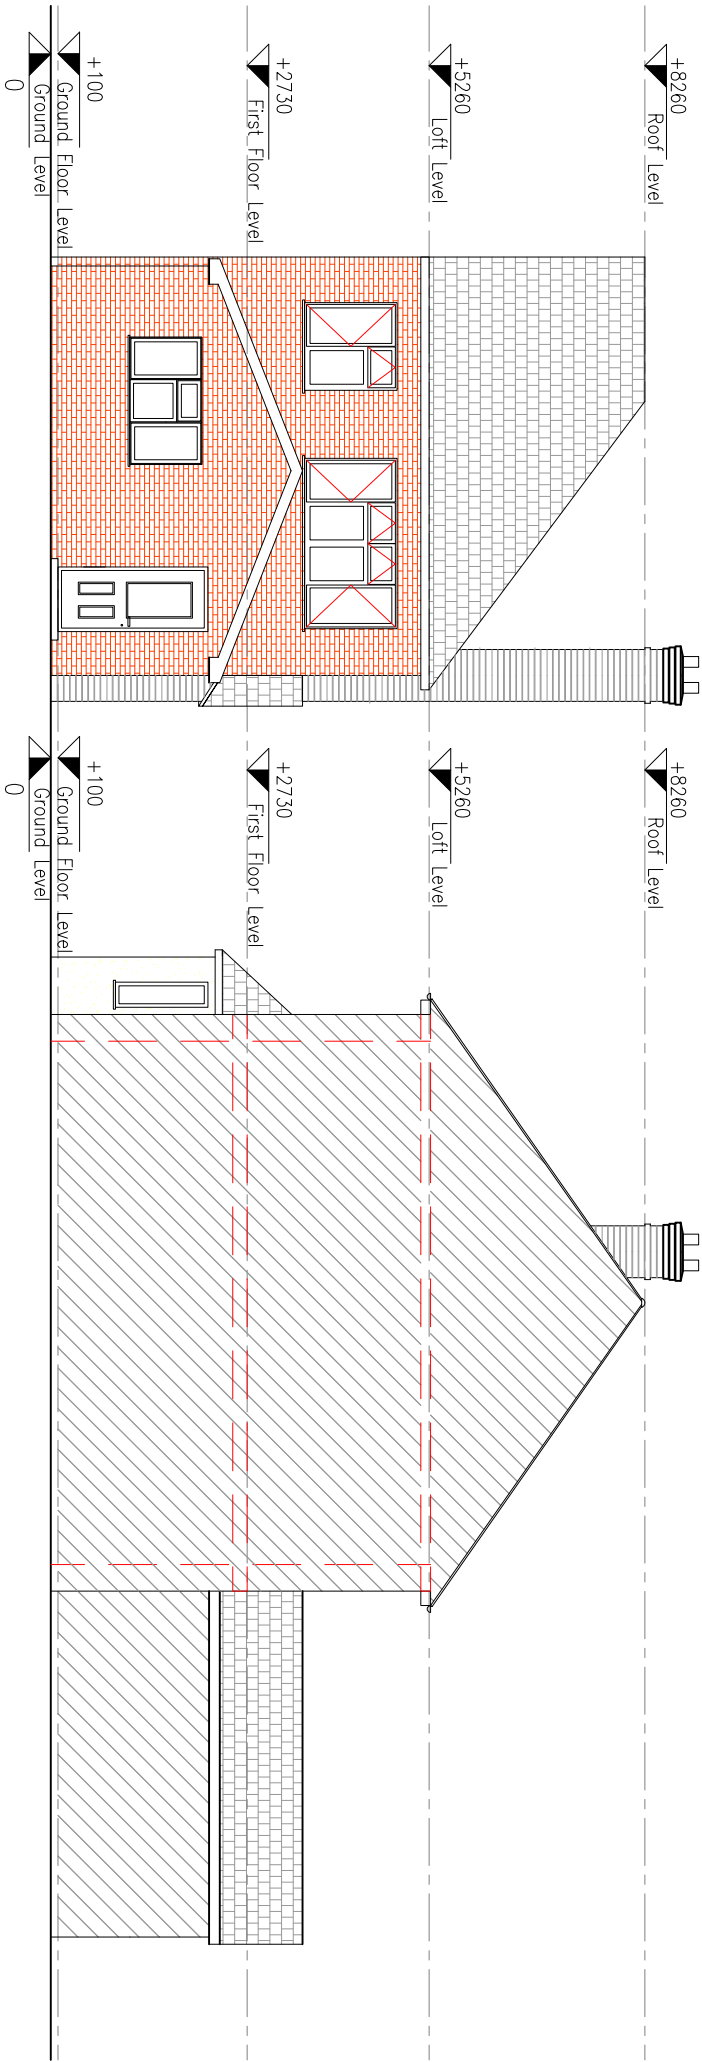

10 EXISTING REAR ELEVATION

SCALE 1:100 @ A3



11 EXISTING SIDE ELEVATION

SCALE 1:100 @ A3



Statim Build
Ealing House,
33 Hanger Lane,
London, W5 3HJ

Contact: 0207 459 4194
Email: support@statimbuild.com

Client:
Malcolm Howell

Project Title:
Construction of Garage / Single
Storey Side Extension

Project Address:
15 Colne Avenue, West
Droyton UB7 7AJ, UK.

Client ID:
961688701

Drawing Title | Date: 12.02.2021

EXISTING ELEVATIONS

Scale
1:100

A3

Drawn By:	Checked By:	Approved By:
QA/SAR	MO	MT
Drawing No.	Revisions	
SB21/CA/005	00	