


General Notes:
All dimensions are in millimeters unless noted otherwise.
All dimensions to be verified on site.
For any discrepancies and omissions, it is recipient's responsibility to verify the same specifically with the designer.
The copyright of this drawing is held by Statim Build. No unauthorized use or copies are permitted without our consent.



Statim Build
Ealing House,
33 Hanger Lane,
London, W5 3HU
Contact: 0207 459 4194
Email: support@statimbuild.com


Client:	Malcolm Howell		
Project Title:	Construction of Garage / Single Storey Side Extension		
Project Address:	15 Colne Avenue, West Droyton UB7 7AJ, UK.		
Client ID:			
961688701			

Drawing Title	Date: 20.05.2021
PROPOSED ELEVATIONS	
Scale	1:100
A3	
Drawn By: QA/SAR	Checked By: SM
Drawing No. SB21/CA/008	Approved By: MH
	Revisions
	01

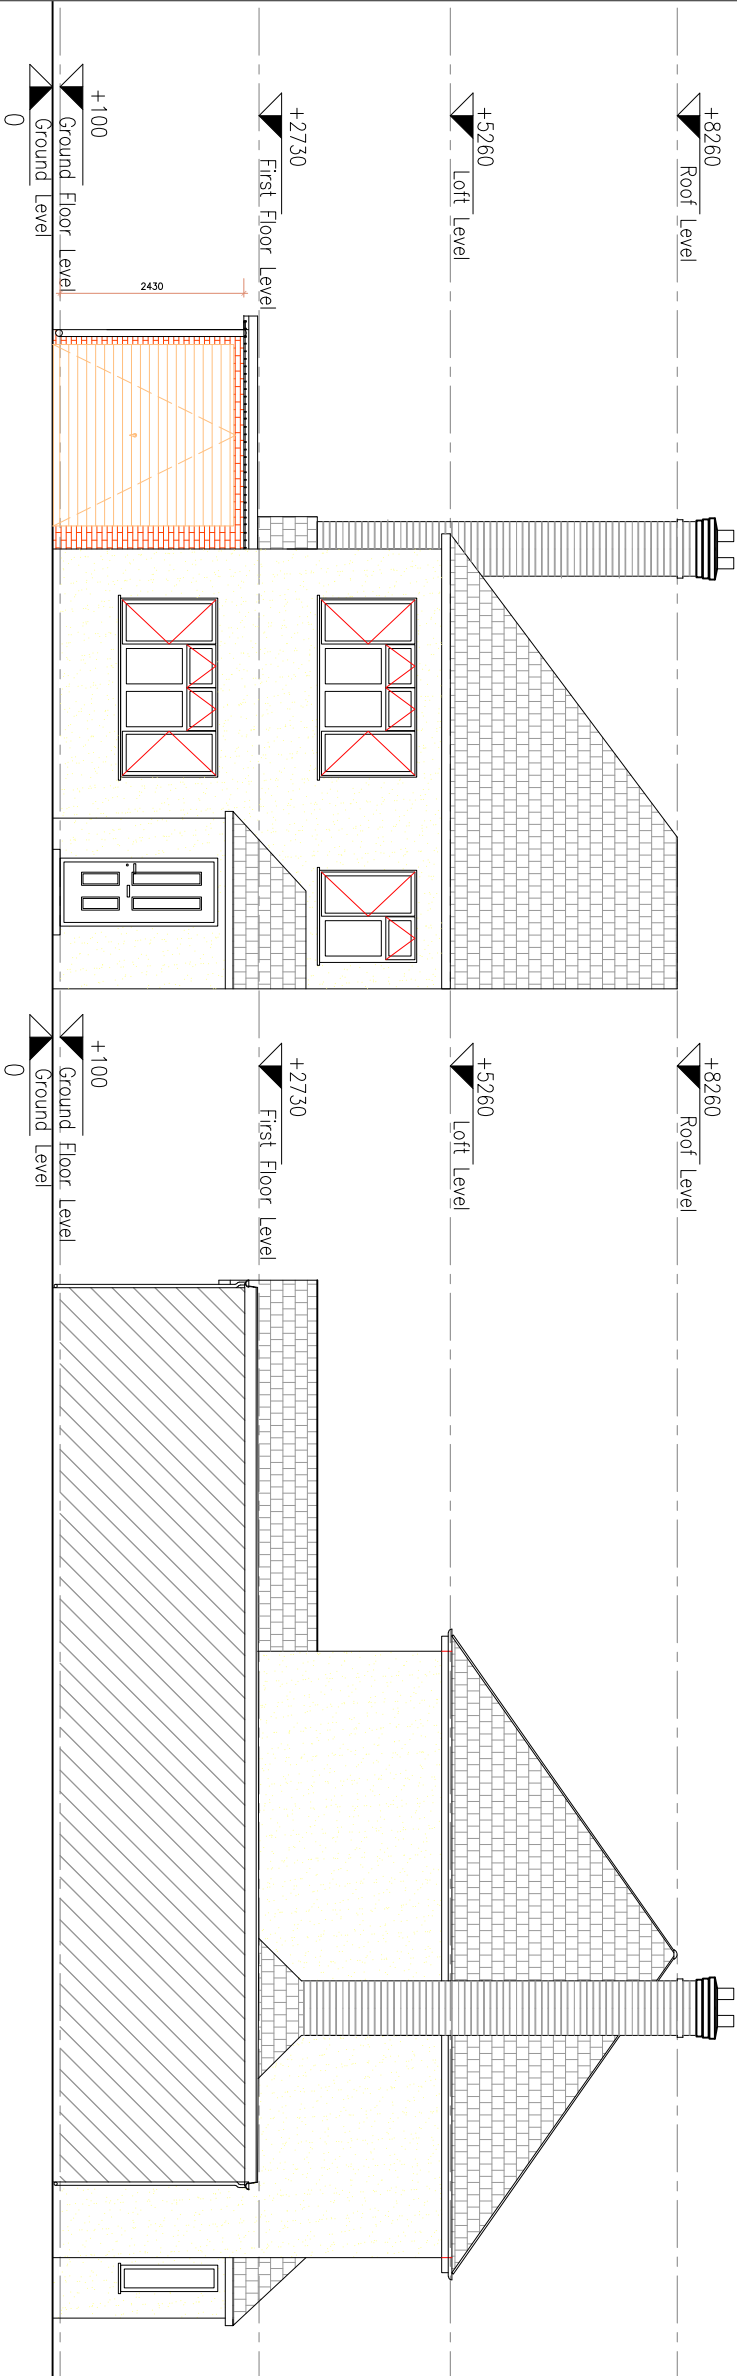


15 PROPOSED FRONT ELEVATION

SCALE 1:100 @ A3

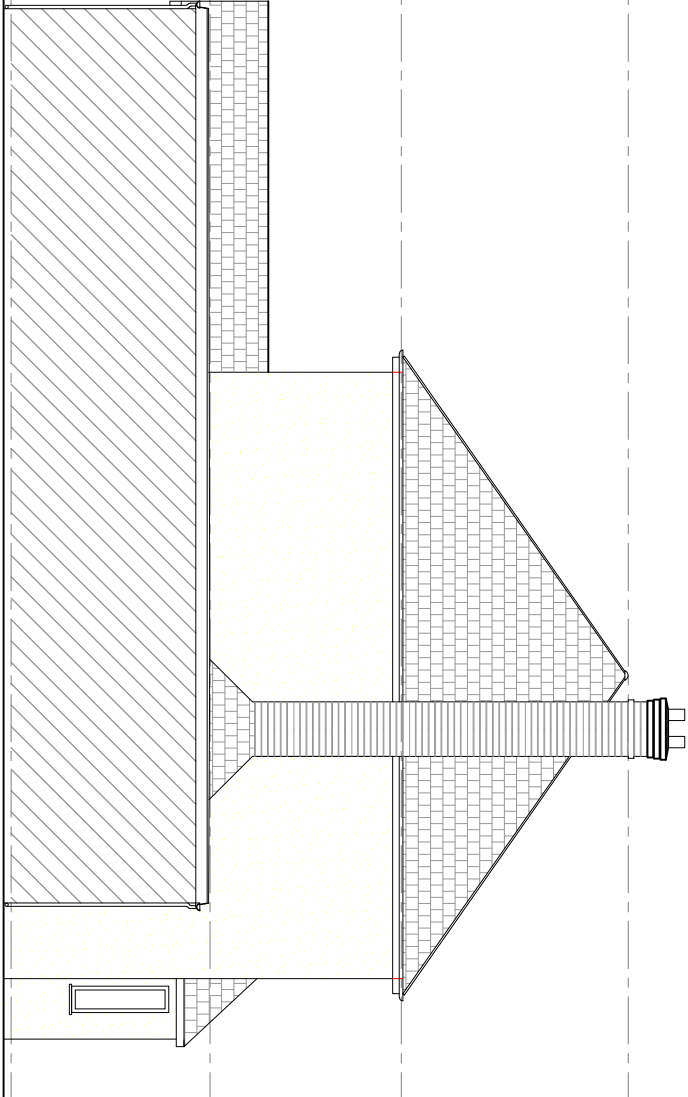


16 PROPOSED SIDE ELEVATION

SCALE 1:100 @ A3

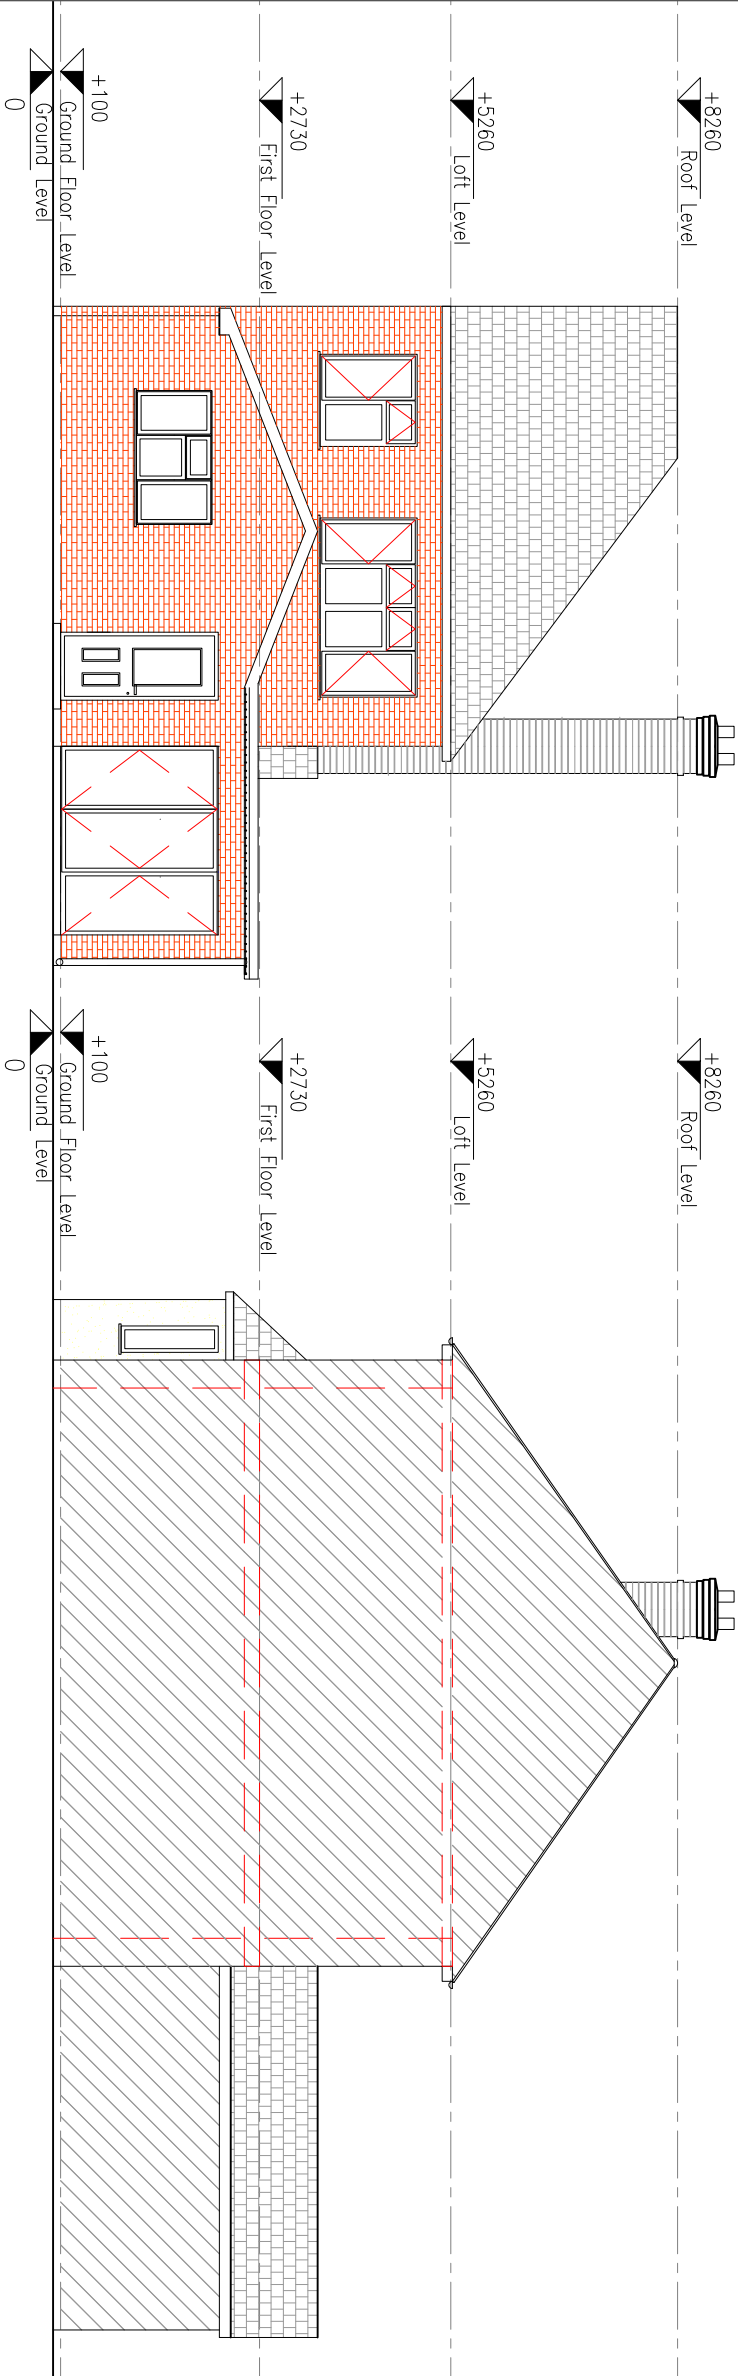

17 PROPOSED REAR ELEVATION

SCALE 1:100 @ A3

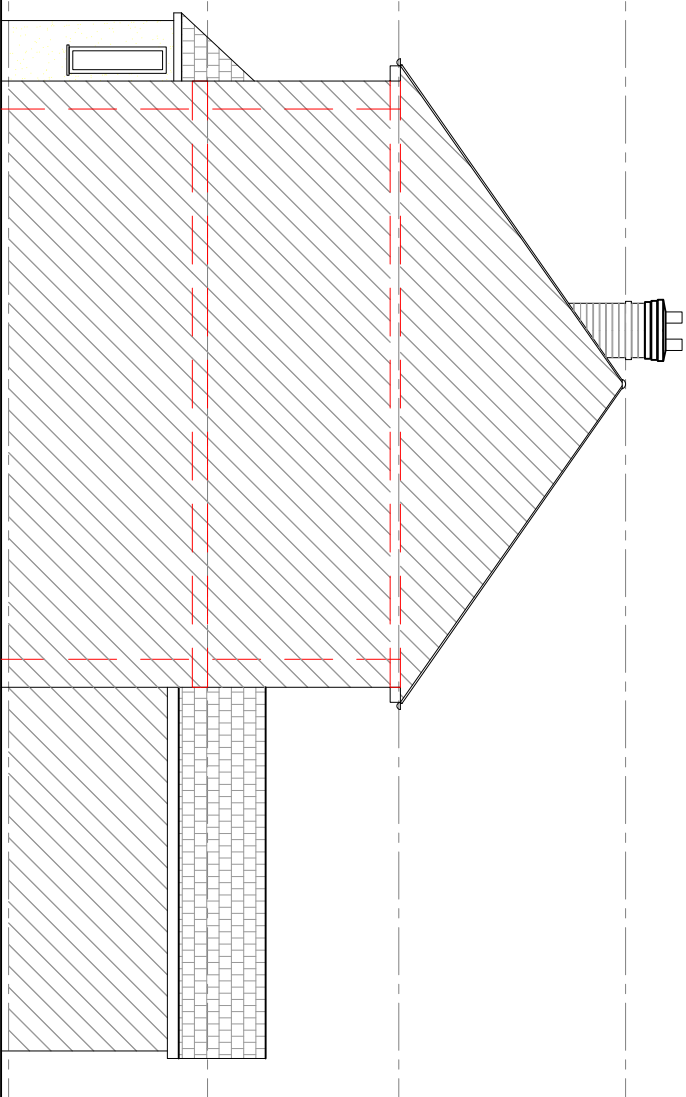

18 PROPOSED SIDE ELEVATION

SCALE 1:100 @ A3