




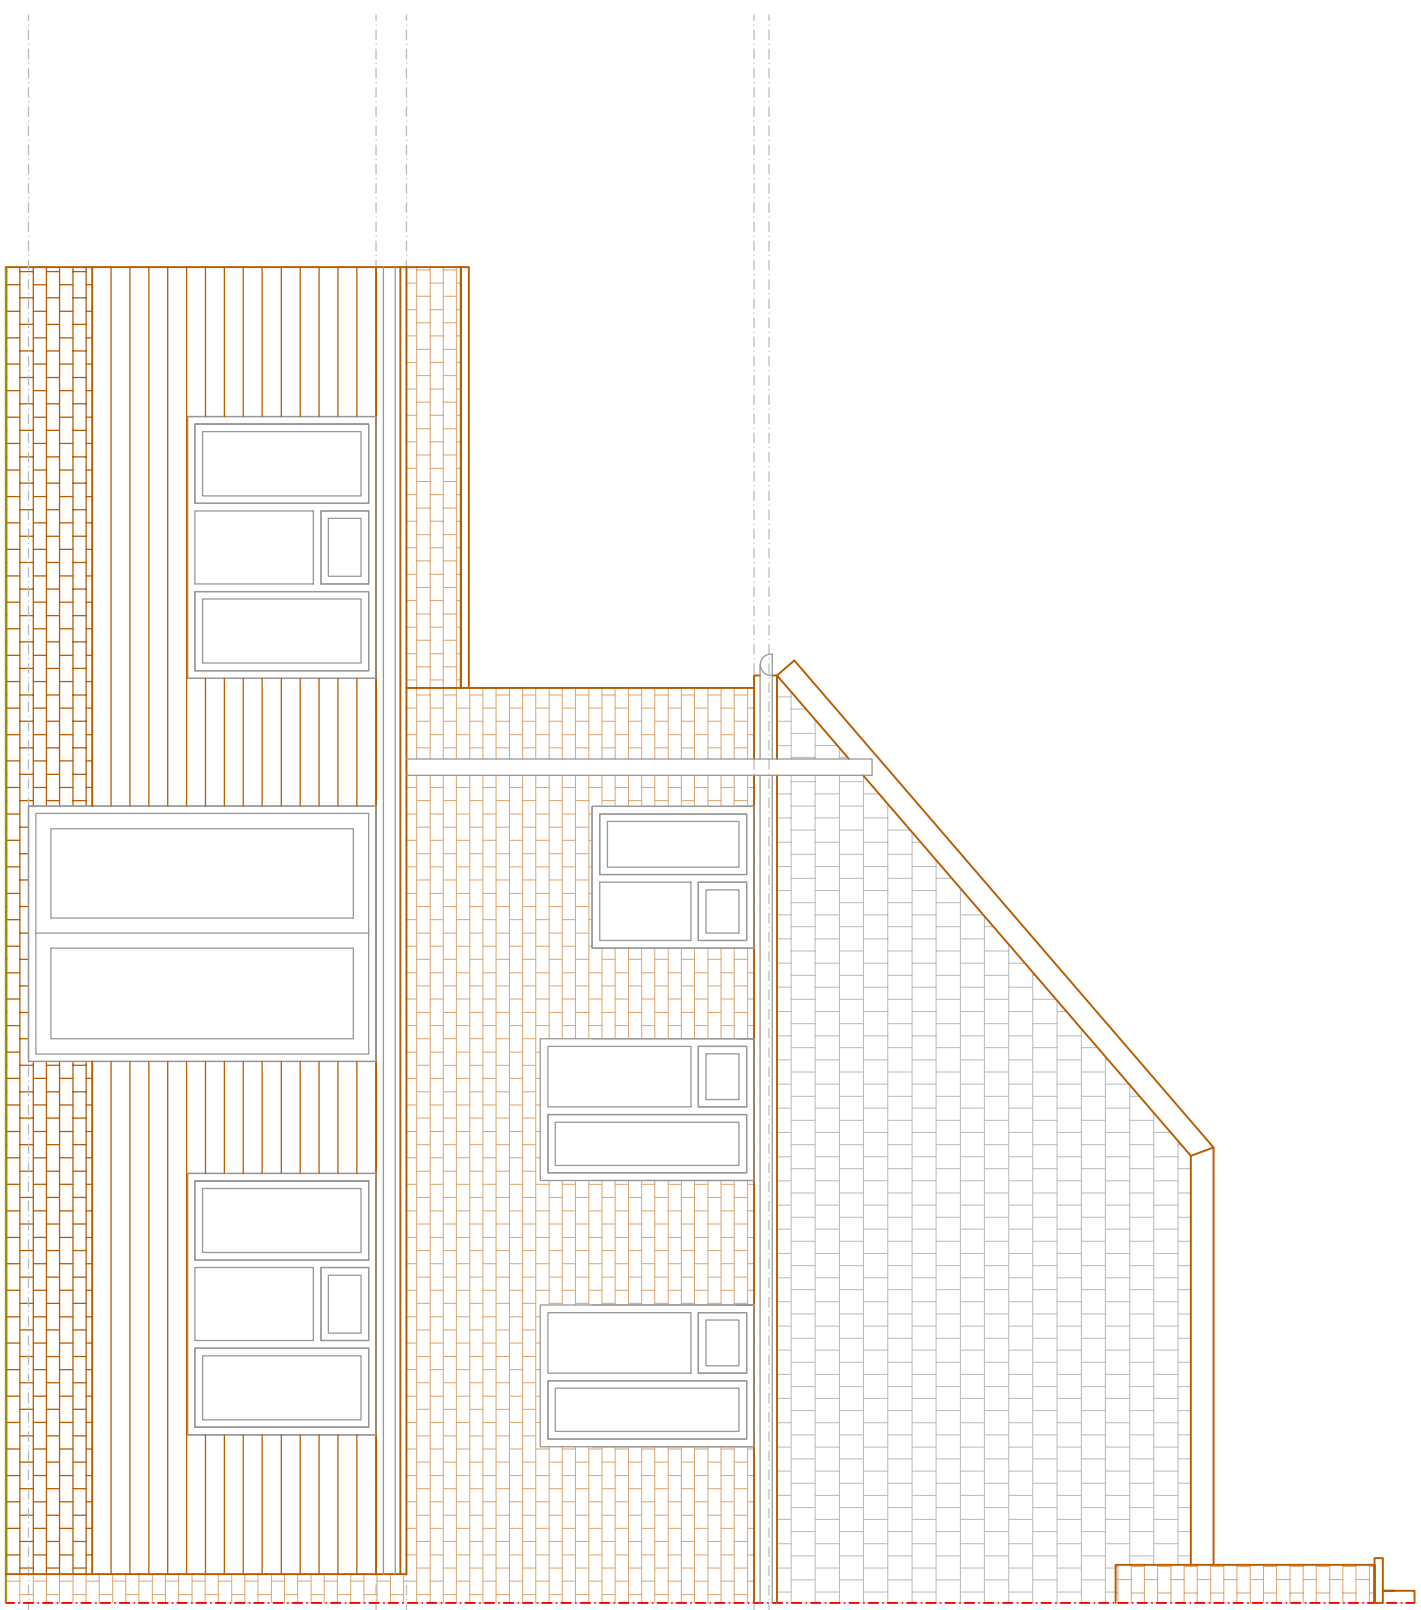


EXISTING REAR ELEVATION
SCALE BAR 1:50 @ A1

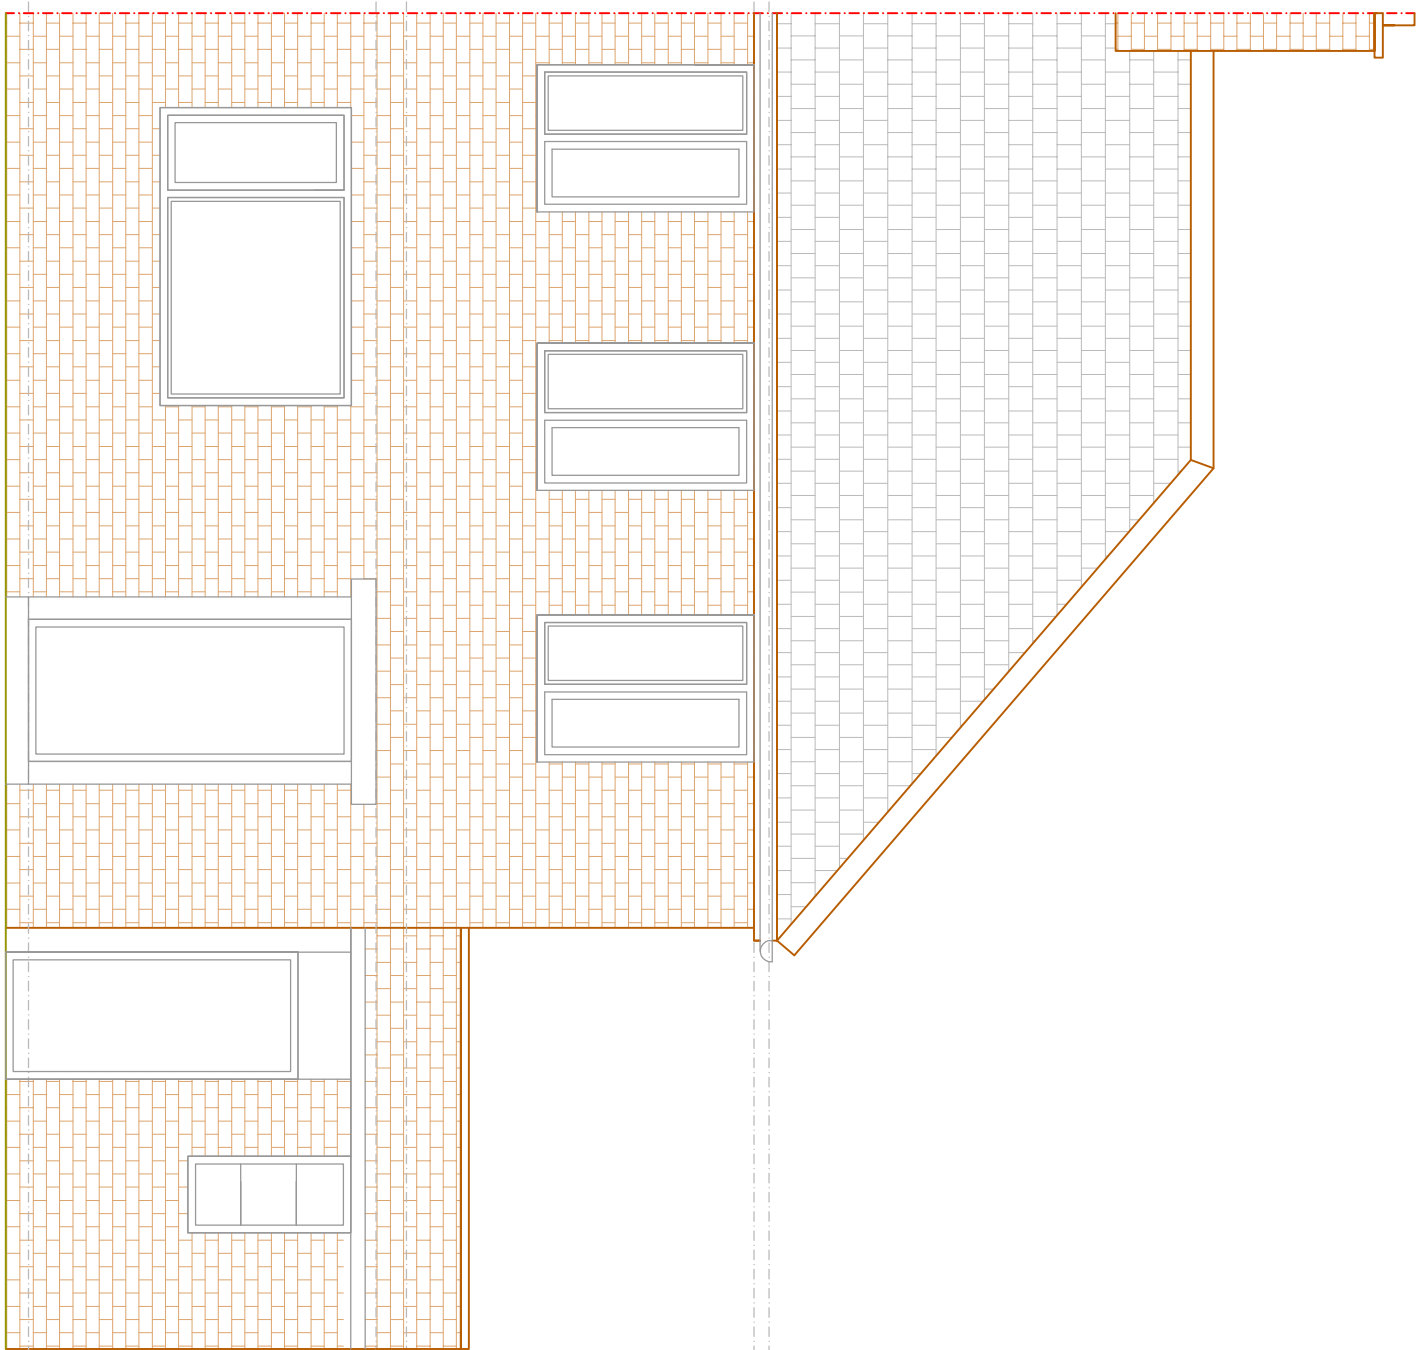

EXISTING FRONT ELEVATION
SCALE BAR 1:50 @ A1

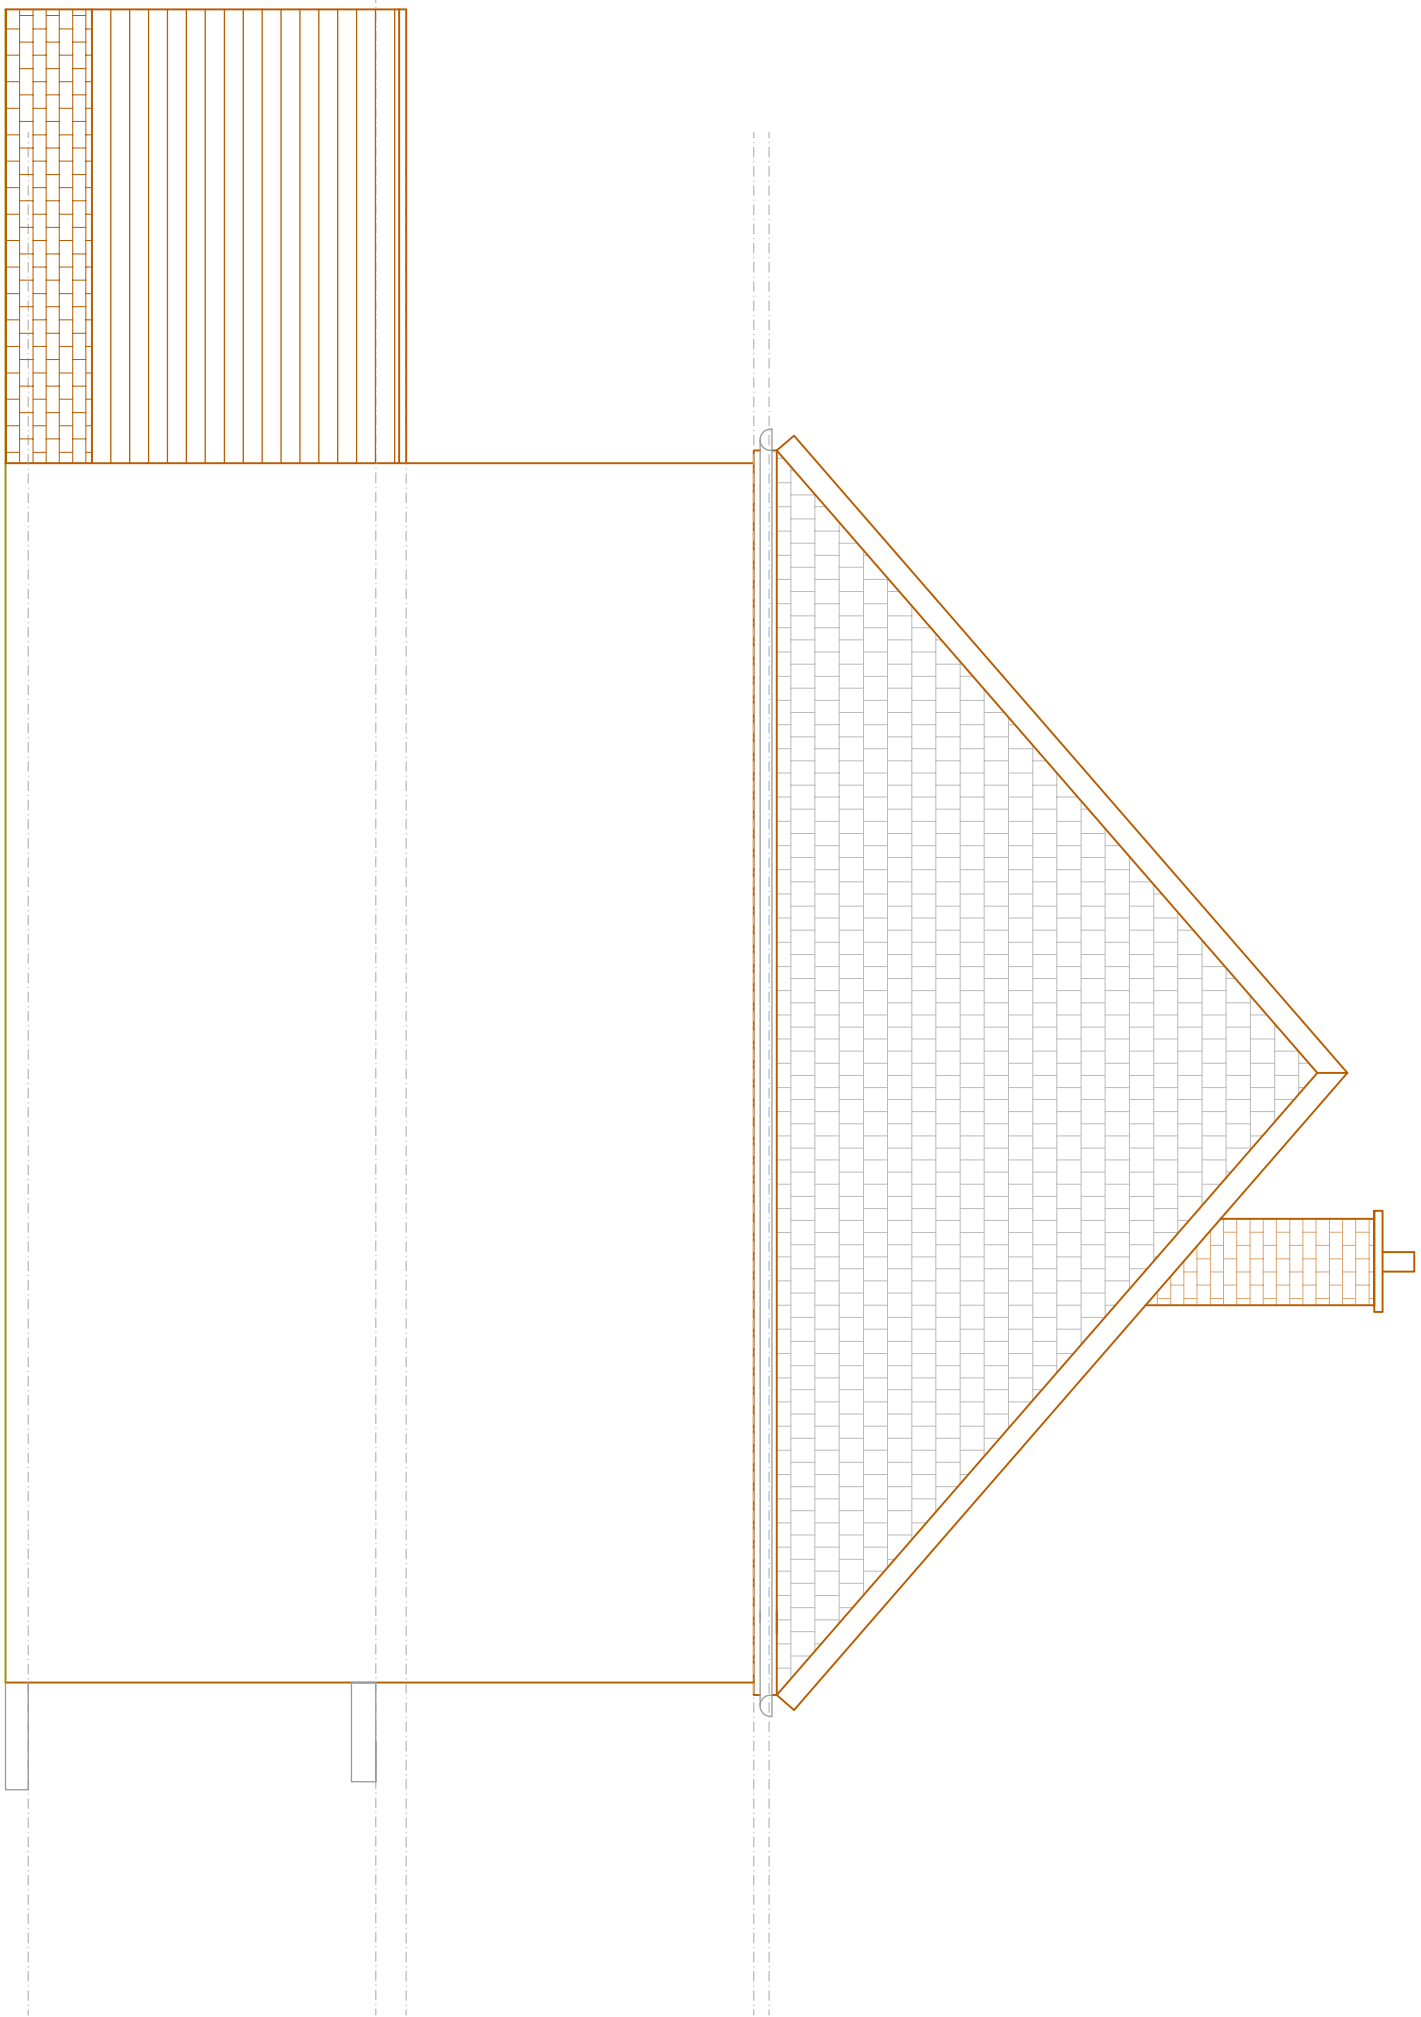

EXISTING SIDE ELEVATION 1
SCALE BAR 1:50 @ A1

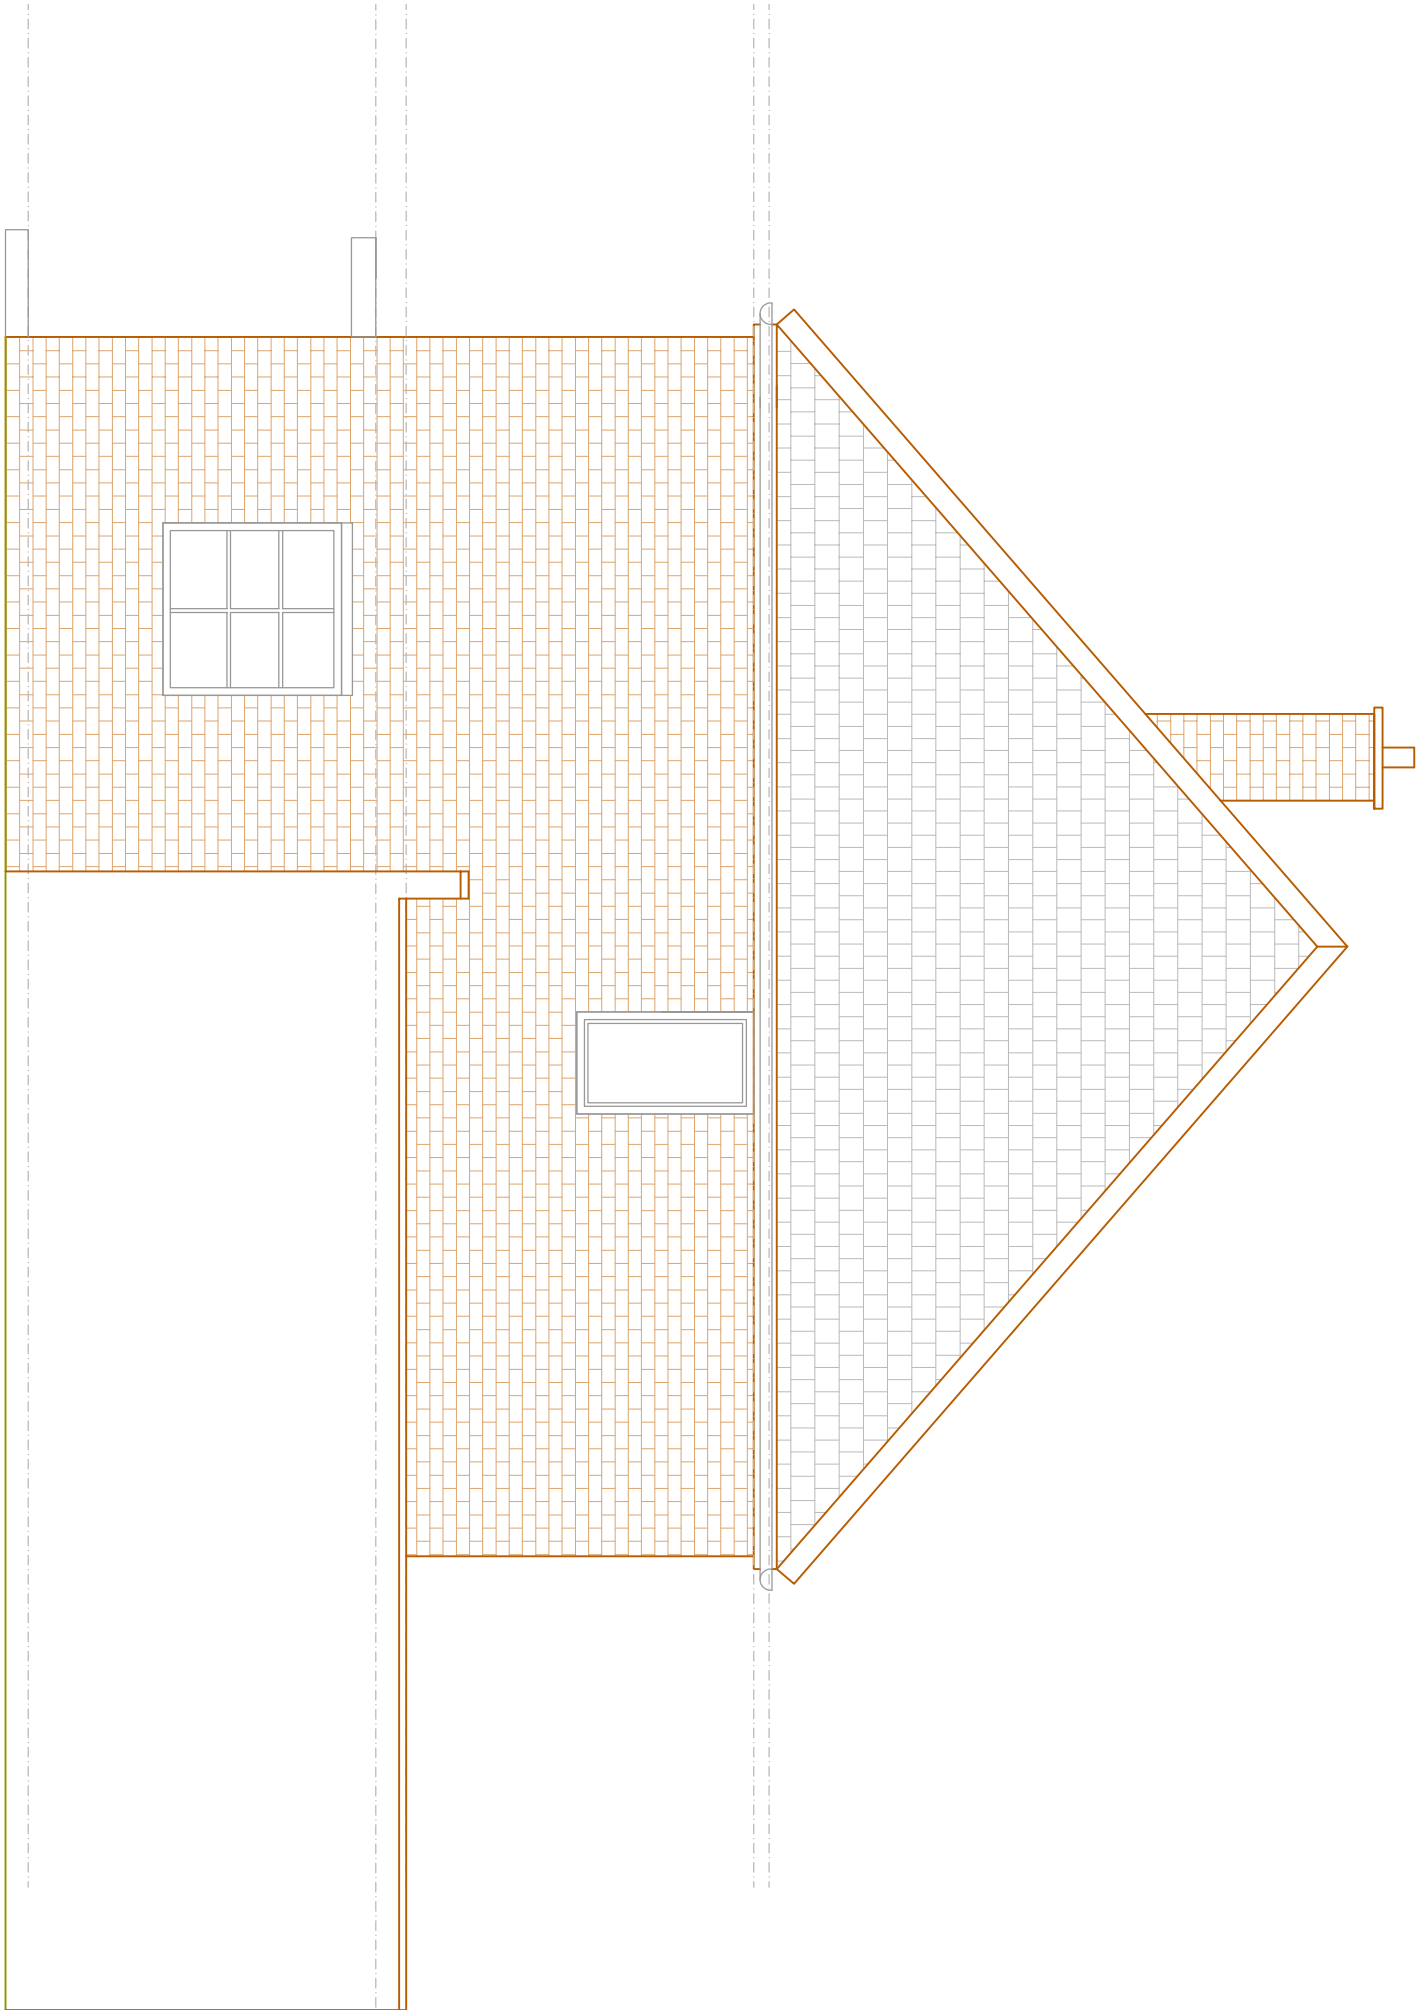

EXISTING SIDE ELEVATION 2
SCALE BAR 1:50 @ A1

GENERAL NOTES:

THIS DRAWING IS NOT TO BE SCALED. THE MAIN CONTRACTOR IS RESPONSIBLE FOR CHECKING ALL DIMENSIONS ON SITE PRIOR TO COMMENCEMENT OF WORKS WITH ANY DISCREPANCIES REPORTED TO GREENFIELDS ARCHITECTURAL SERVICES AT ONCE. ANY CONSTRUCTION WORK CARRIED OUT PRIOR TO OBTAINING THE NECESSARY APPROVALS IS ENTIRELY AT THE HOMEOWNER/CONTRACTORS RISK. ALL BUILDING WORK IS TO BE CARRIED OUT TO THE SATISFACTION OF THE LOCAL AUTHORITY AND BUILDING CONTROL OFFICER AND IN ACCORDANCE WITH CURRENT MAY BE REQUIRED ON SITE. THE MAIN CONTRACTOR SHALL BE ENTIRELY RESPONSIBLE FOR THE SECURITY, STRENGTH AND STABILITY OF THE BUILDING SITE DURING THE WORKS DURATION. THIS DRAWING IS THE PROPERTY OF GREENFIELDS ARCHITECTURAL SERVICES. THIS DRAWING MAY NOT BE COPIED BY ANY THIRD PARTY WITHOUT PRIOR PERMISSION.



SCALE BAR 1:50 @ A1

REVISION	DESCRIPTION	DATE	BY
Greenfields Architectural Services			
London Office: 118 Spence Road, Fulham SW8 7JH Tel: 020 7591 4188 Email: enquiries@greenfieldsarchitectural.co.uk Website: www.greenfieldsarchitectural.co.uk		District Office: 15 Spence Road, Canton, Orkney 01851 537 8877	
DRAWING TITLE: EXISTING ELEVATIONS			
SITE ADDRESS: 118 NEW FLEURY LANE, WEST DRAYTON			
SCALE: 1:50 @ A1		DRAWN BY: BG	
DATE: 20.03.19			
DRAWING NO: H2406/23			