
 


Proposed Ground Floor Plan - 1:50



Revisions		Date
Rev	Detail	

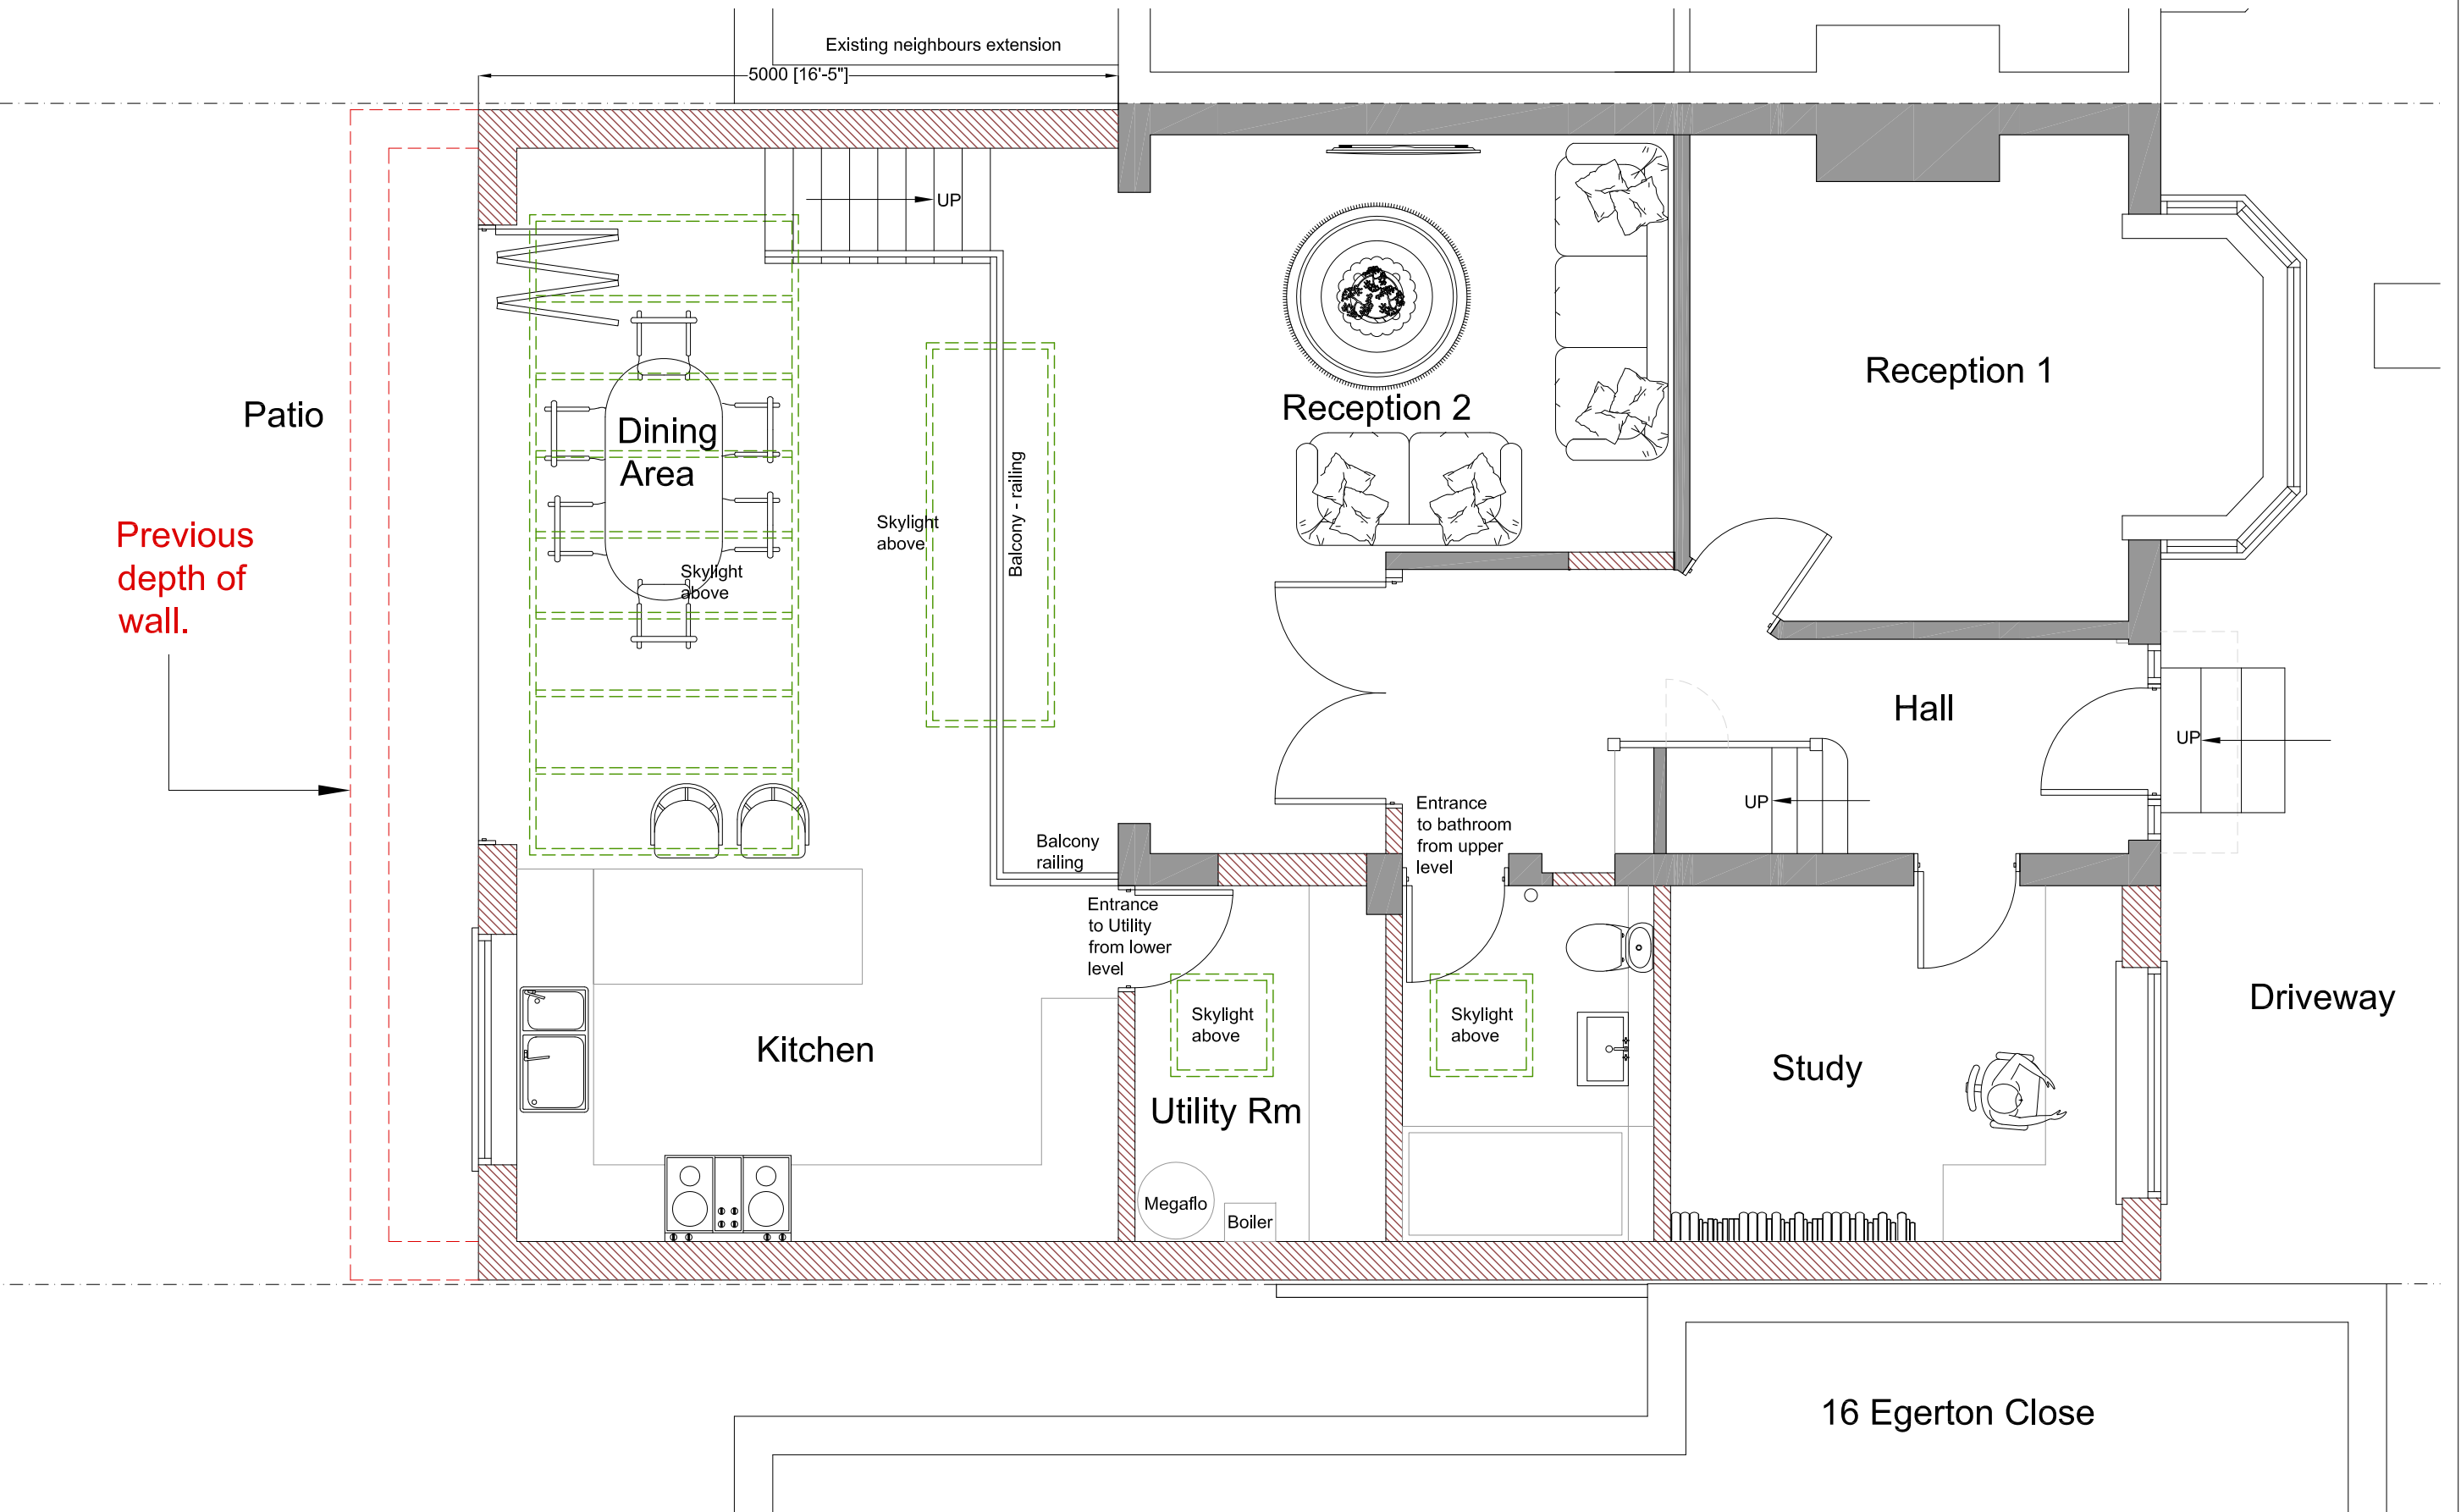

All dimensions and levels to be checked on site by contractor prior to commencement of work. This drawing and the copyrights and patents therein are the property of the Linear Insight Ltd and may not be used or reproduced without consent. This drawing is to be read in conjunction with all relevant consultants and/or specialist's drawings/documents and any discrepancies or variations are to be notified to the designer before the affected work commences. All works on site are to be carried out fully in accordance with current CDM regulations and recommendations, current Building Regulations, British Standards and Codes of Practice as appropriate.	Purpose of Issue	Project	Drawing		LINEAR INSIGHT Ltd Architectural Design and Development Solutions info@linearinsight.com - www.linearinsight.com	
	Preliminary	☒ 18 Egerton Close	Proposed Ground Floor Plan			
	Information	☐ Planner				
	Approval	☐ London				
	Tender	☐ HA5 2LP				
Construction	☐ Client	Mr and Mrs Rahman	Drawing Scale	Date	Drawing No.	Rev.
			1:50@A3	Feb 2026	1627-006-PL	A


Proposed First Floor Plan - 1:50

Revisions		Date
Rev	Detail	

 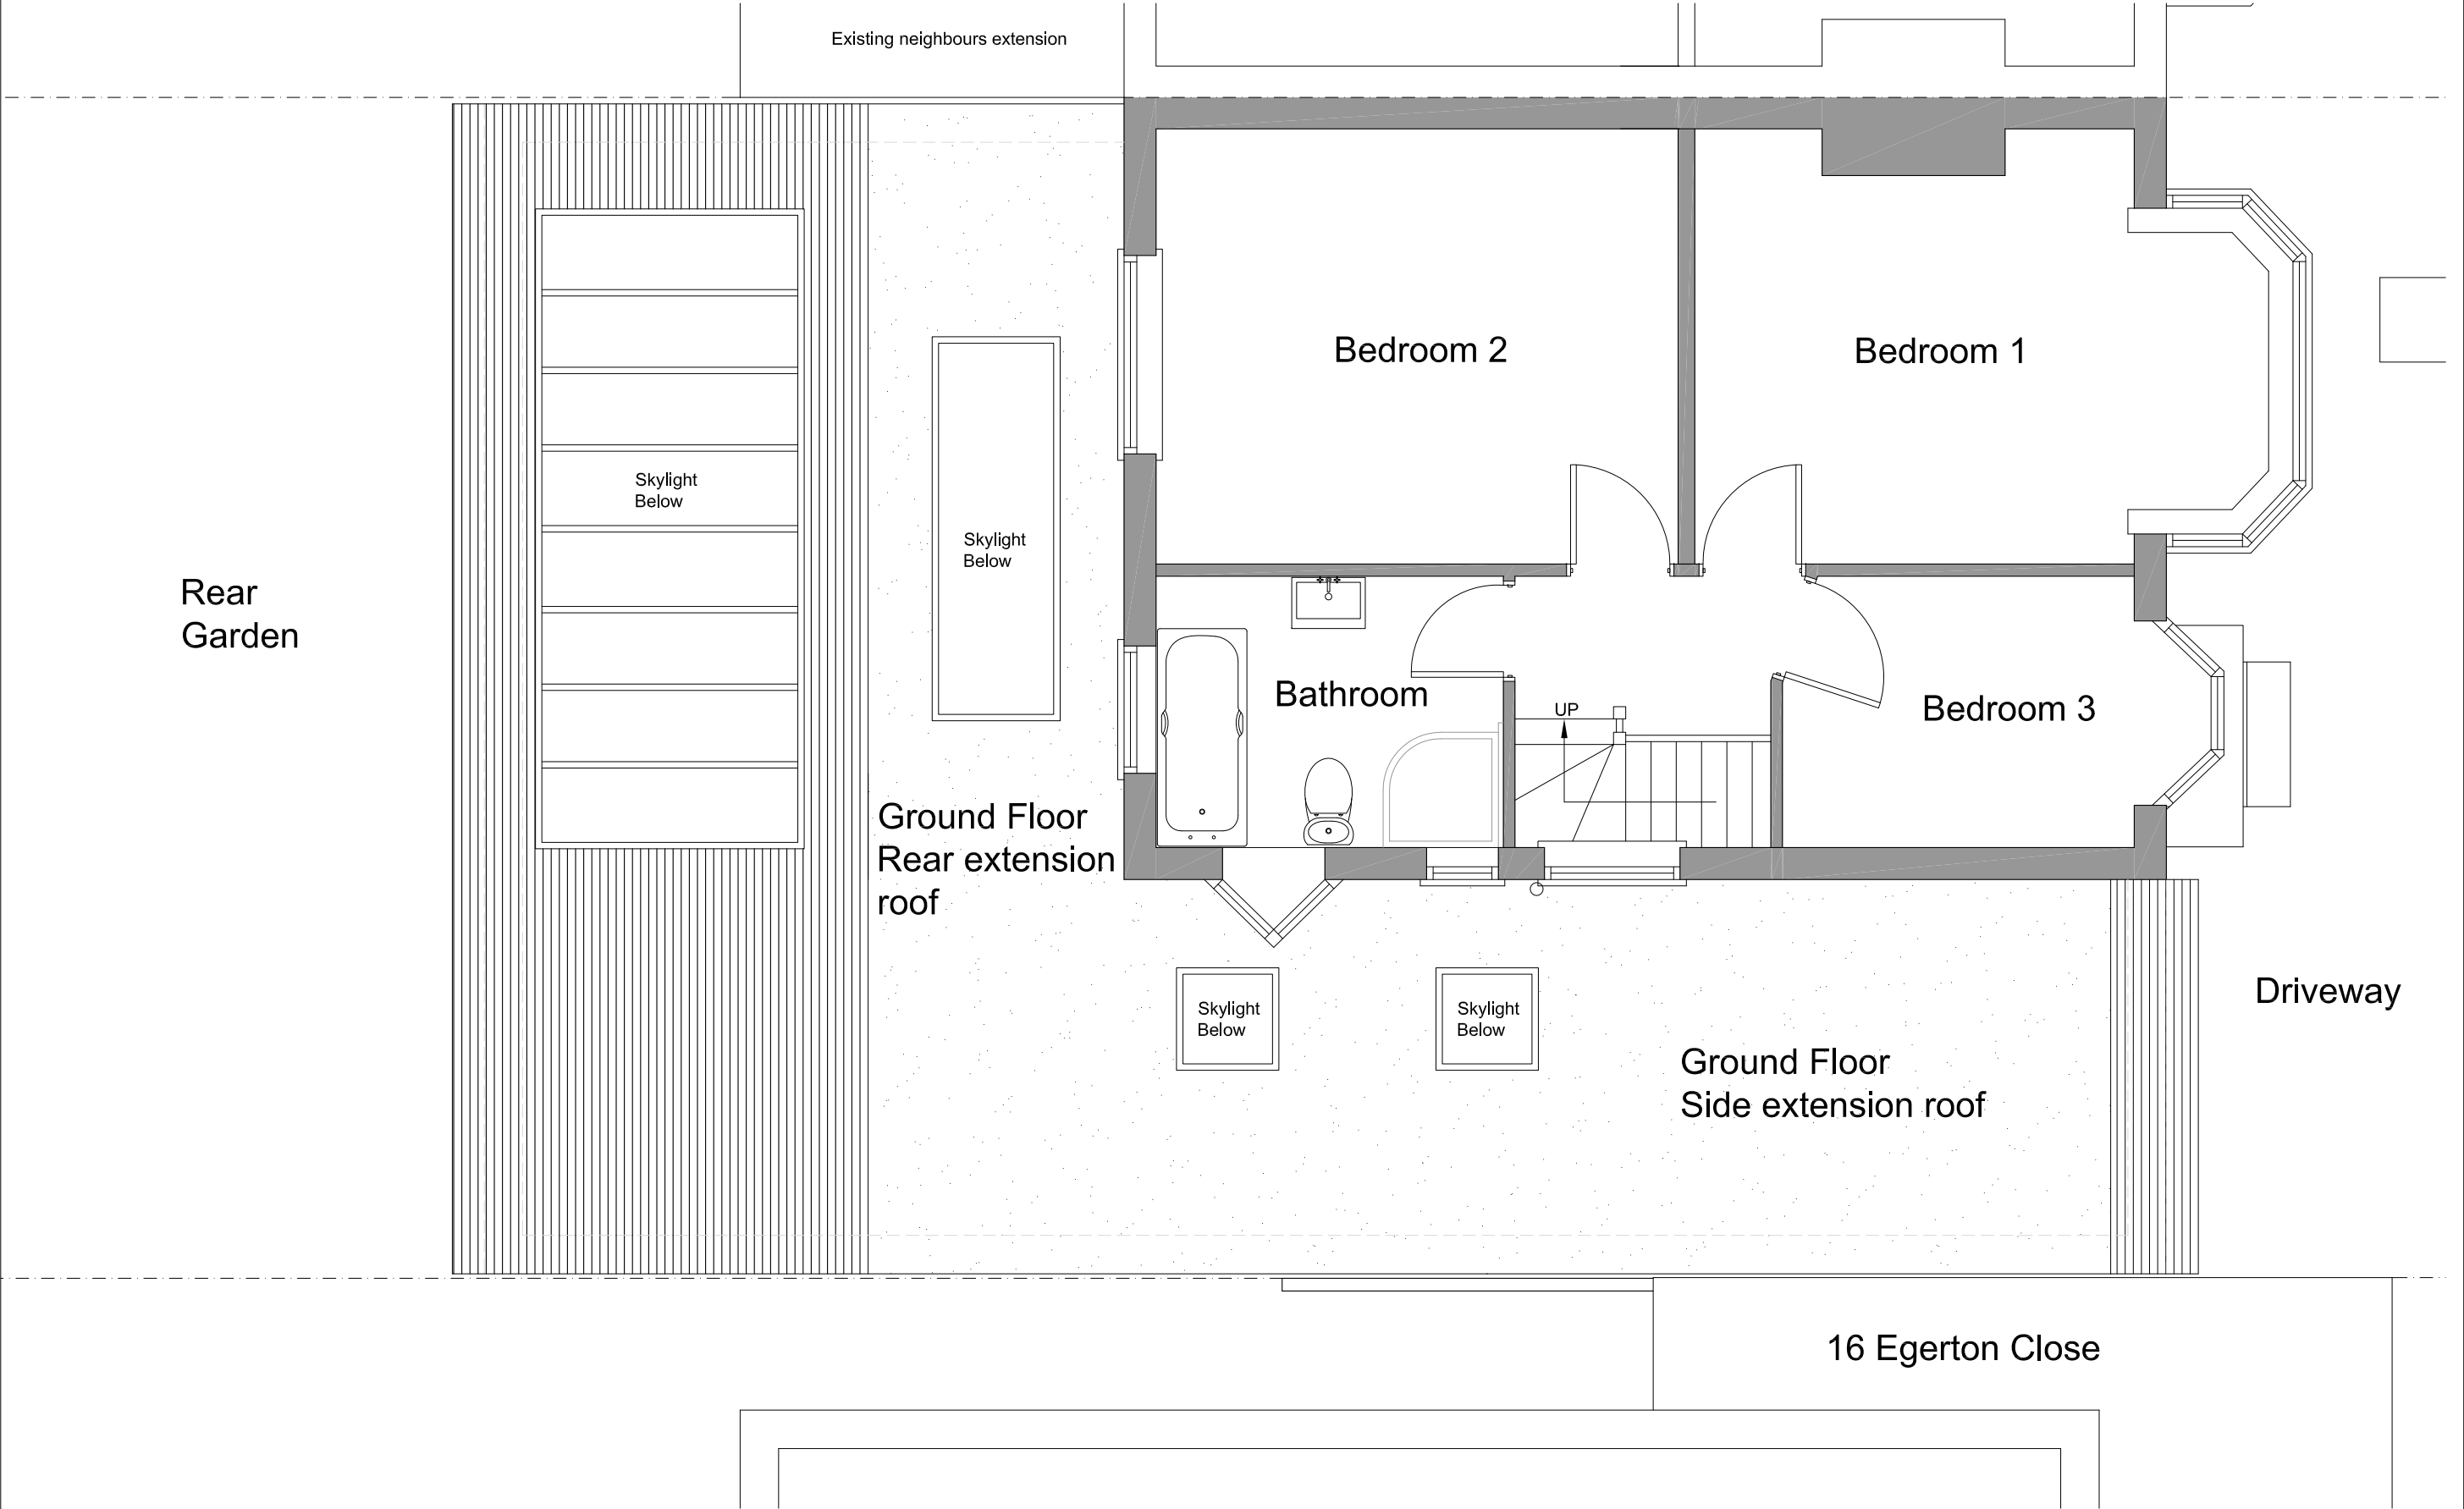


All dimensions and levels to be checked on site by contractor prior to commencement of work. This drawing and the copyrights and patents therein are the property of the Linear Insight Ltd and may not be used or reproduced without consent. This drawing is to be read in conjunction with all relevant consultants and/or specialist's drawings/documents and any discrepancies or variations are to be notified to the designer before the affected work commences. All works on site are to be carried out fully in accordance with current CDM regulations and recommendations, current Building Regulations, British Standards and Codes of Practice as appropriate.	Purpose of Issue	Project	Drawing	LINEAR INSIGHT Ltd Architectural Design and Development Solutions info@linearinsight.com - www.linearinsight.com
	Preliminary	☒ 18 Egerton Close	Proposed First Floor Plan	
	Information	☐ Plinner		
	Approval	☐ London		
Tender	Approval	☐ HA5 2LP		Drawing No. 1627-007-PL
	Tender	☐ Client	Drawing Scale 1:50@A3	
	Construction	☐ Mr and Mrs Rahman	Date Feb 2026	
				Rev. A


Proposed Front Elevation - 1:100

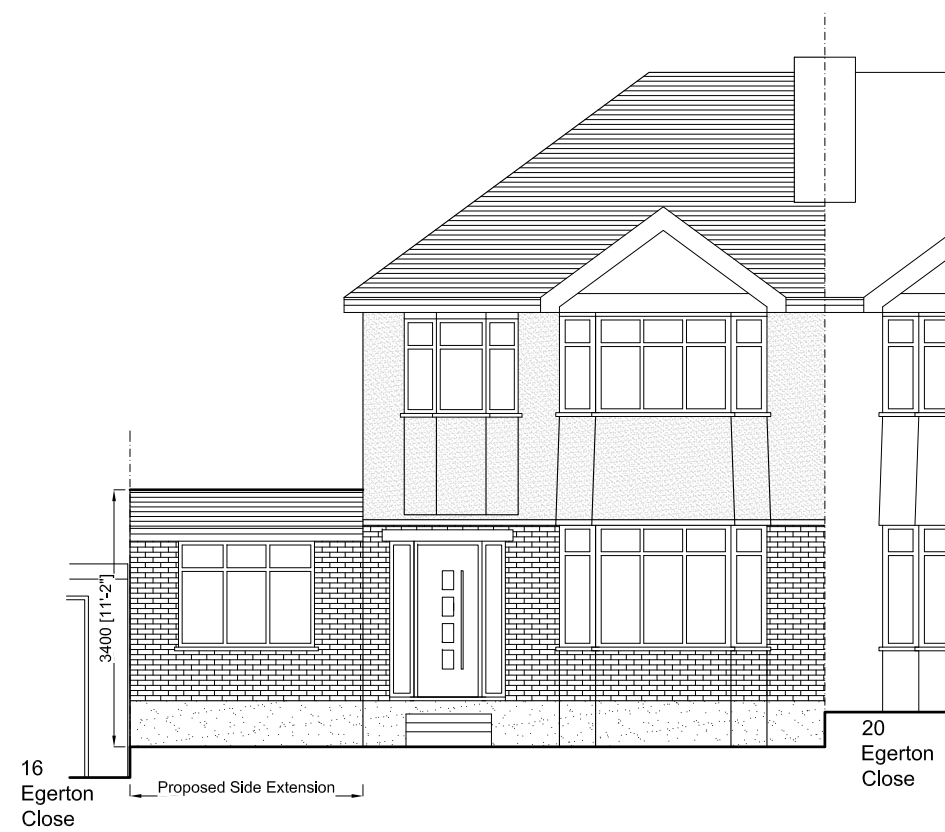



Proposed Side Elevation - 1:100

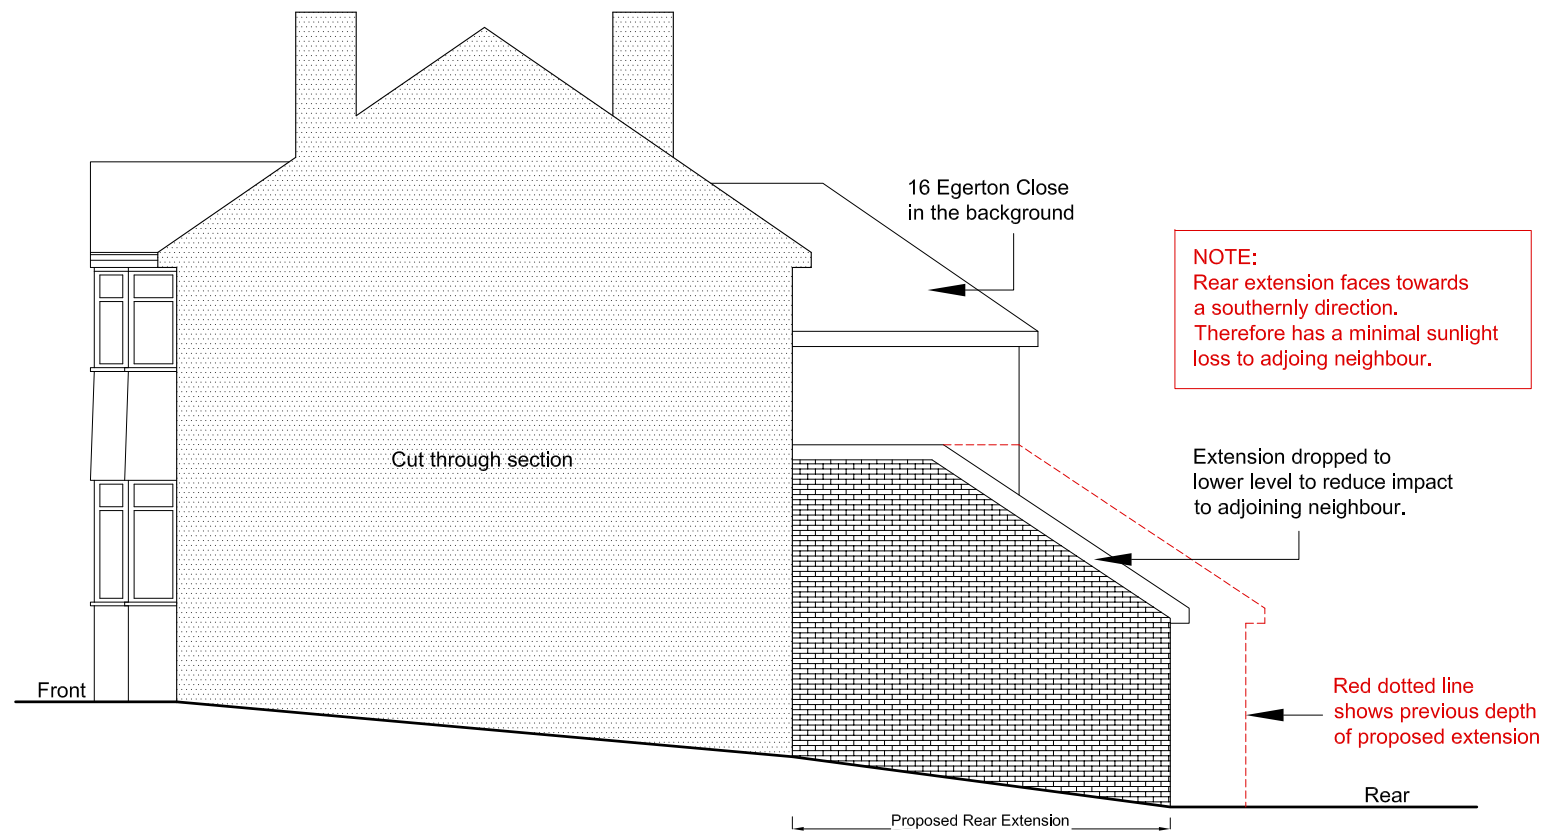

Proposed Rear Elevation - 1:100

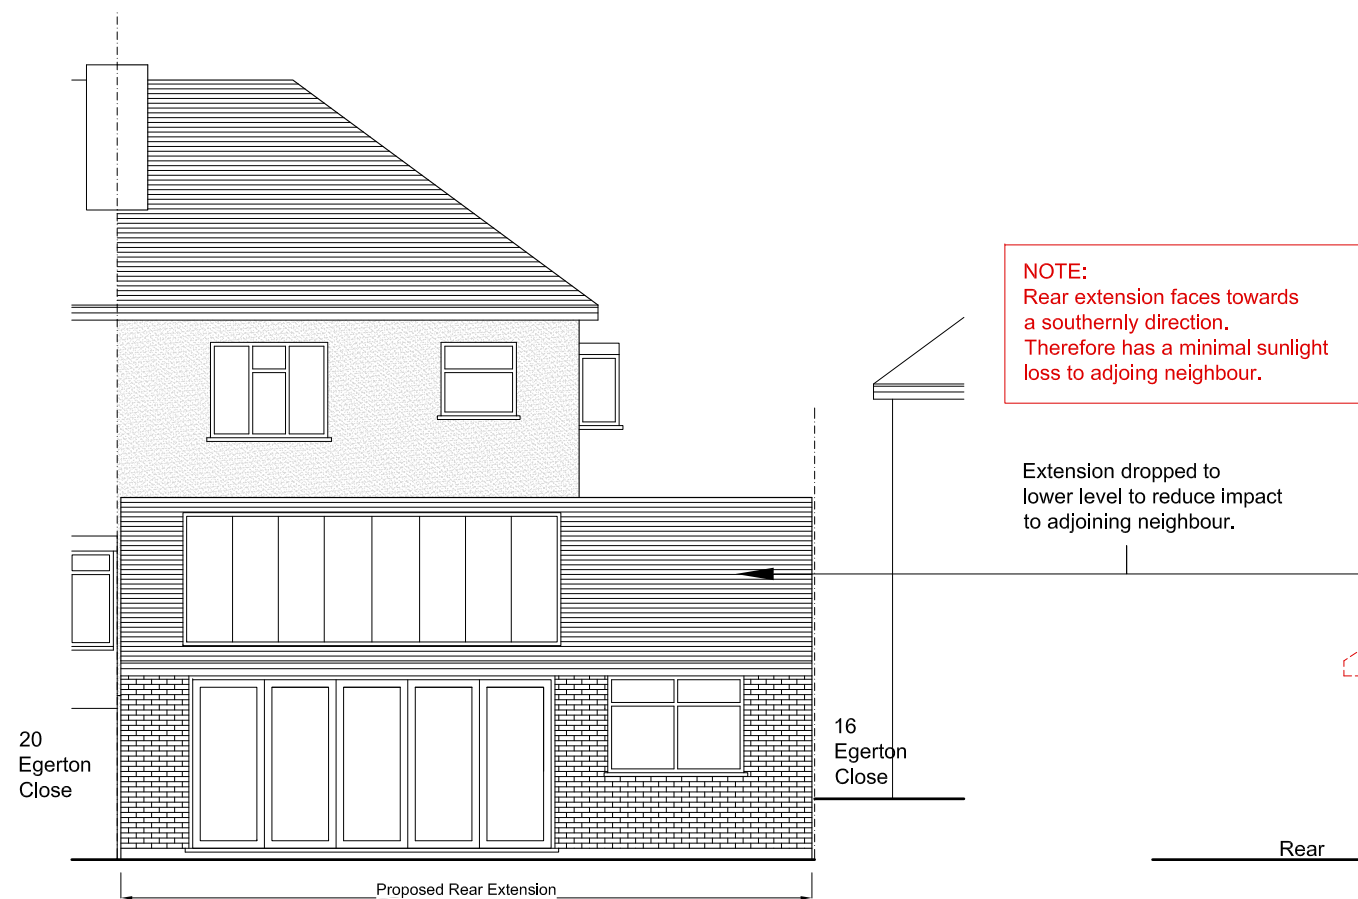

Proposed Side Elevation - 1:100

 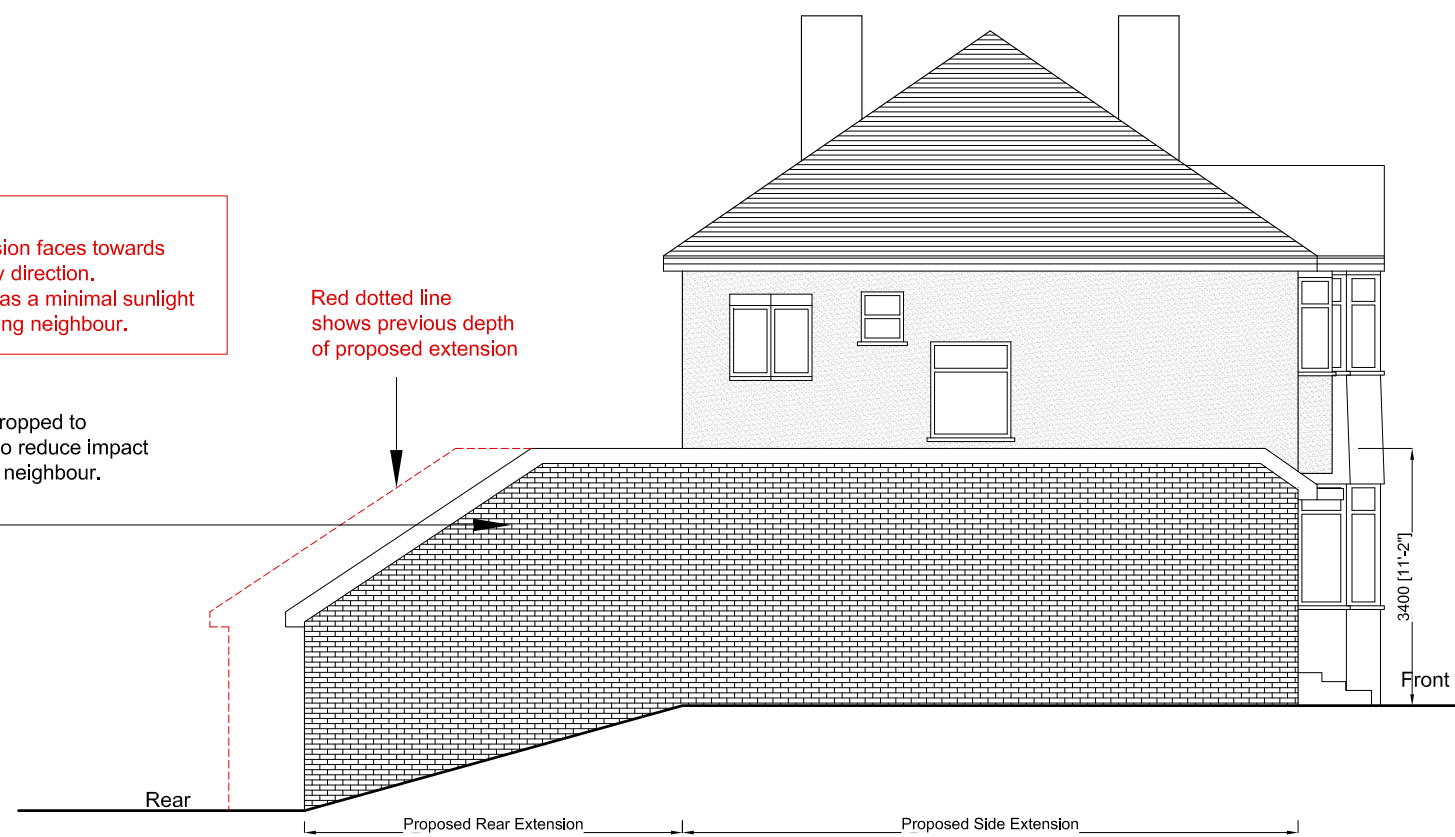

All dimensions and levels to be checked on site by contractor prior to commencement of work. This drawing and the copyrights and patents therein are the property of the Linear Insight Ltd and may not be used or reproduced without consent. This drawing is to be read in conjunction with all relevant consultants and/or specialist's drawings/documents and any discrepancies or variations are to be notified to the designer before the affected work commences. All works on site are to be carried out fully in accordance with current CDM regulations and recommendations, current Building Regulations, British Standards and Codes of Practice as appropriate.

Purpose of Issue Preliminary Information Approval Tender Construction	☒ 18 Egerton Close ☐ Plinner ☐ London ☐ HA5 2LP ☐ Client ☐ Mr and Mrs Rahman	Drawing Proposed Elevations		LINEAR INSIGHT Ltd Architectural Design and Development Solutions info@linearinsight.com - www.linearinsight.com	
		Drawing Scale 1:100@A3	Date Feb 2026	Drawing No. 1627-010-PL	Rev. A