


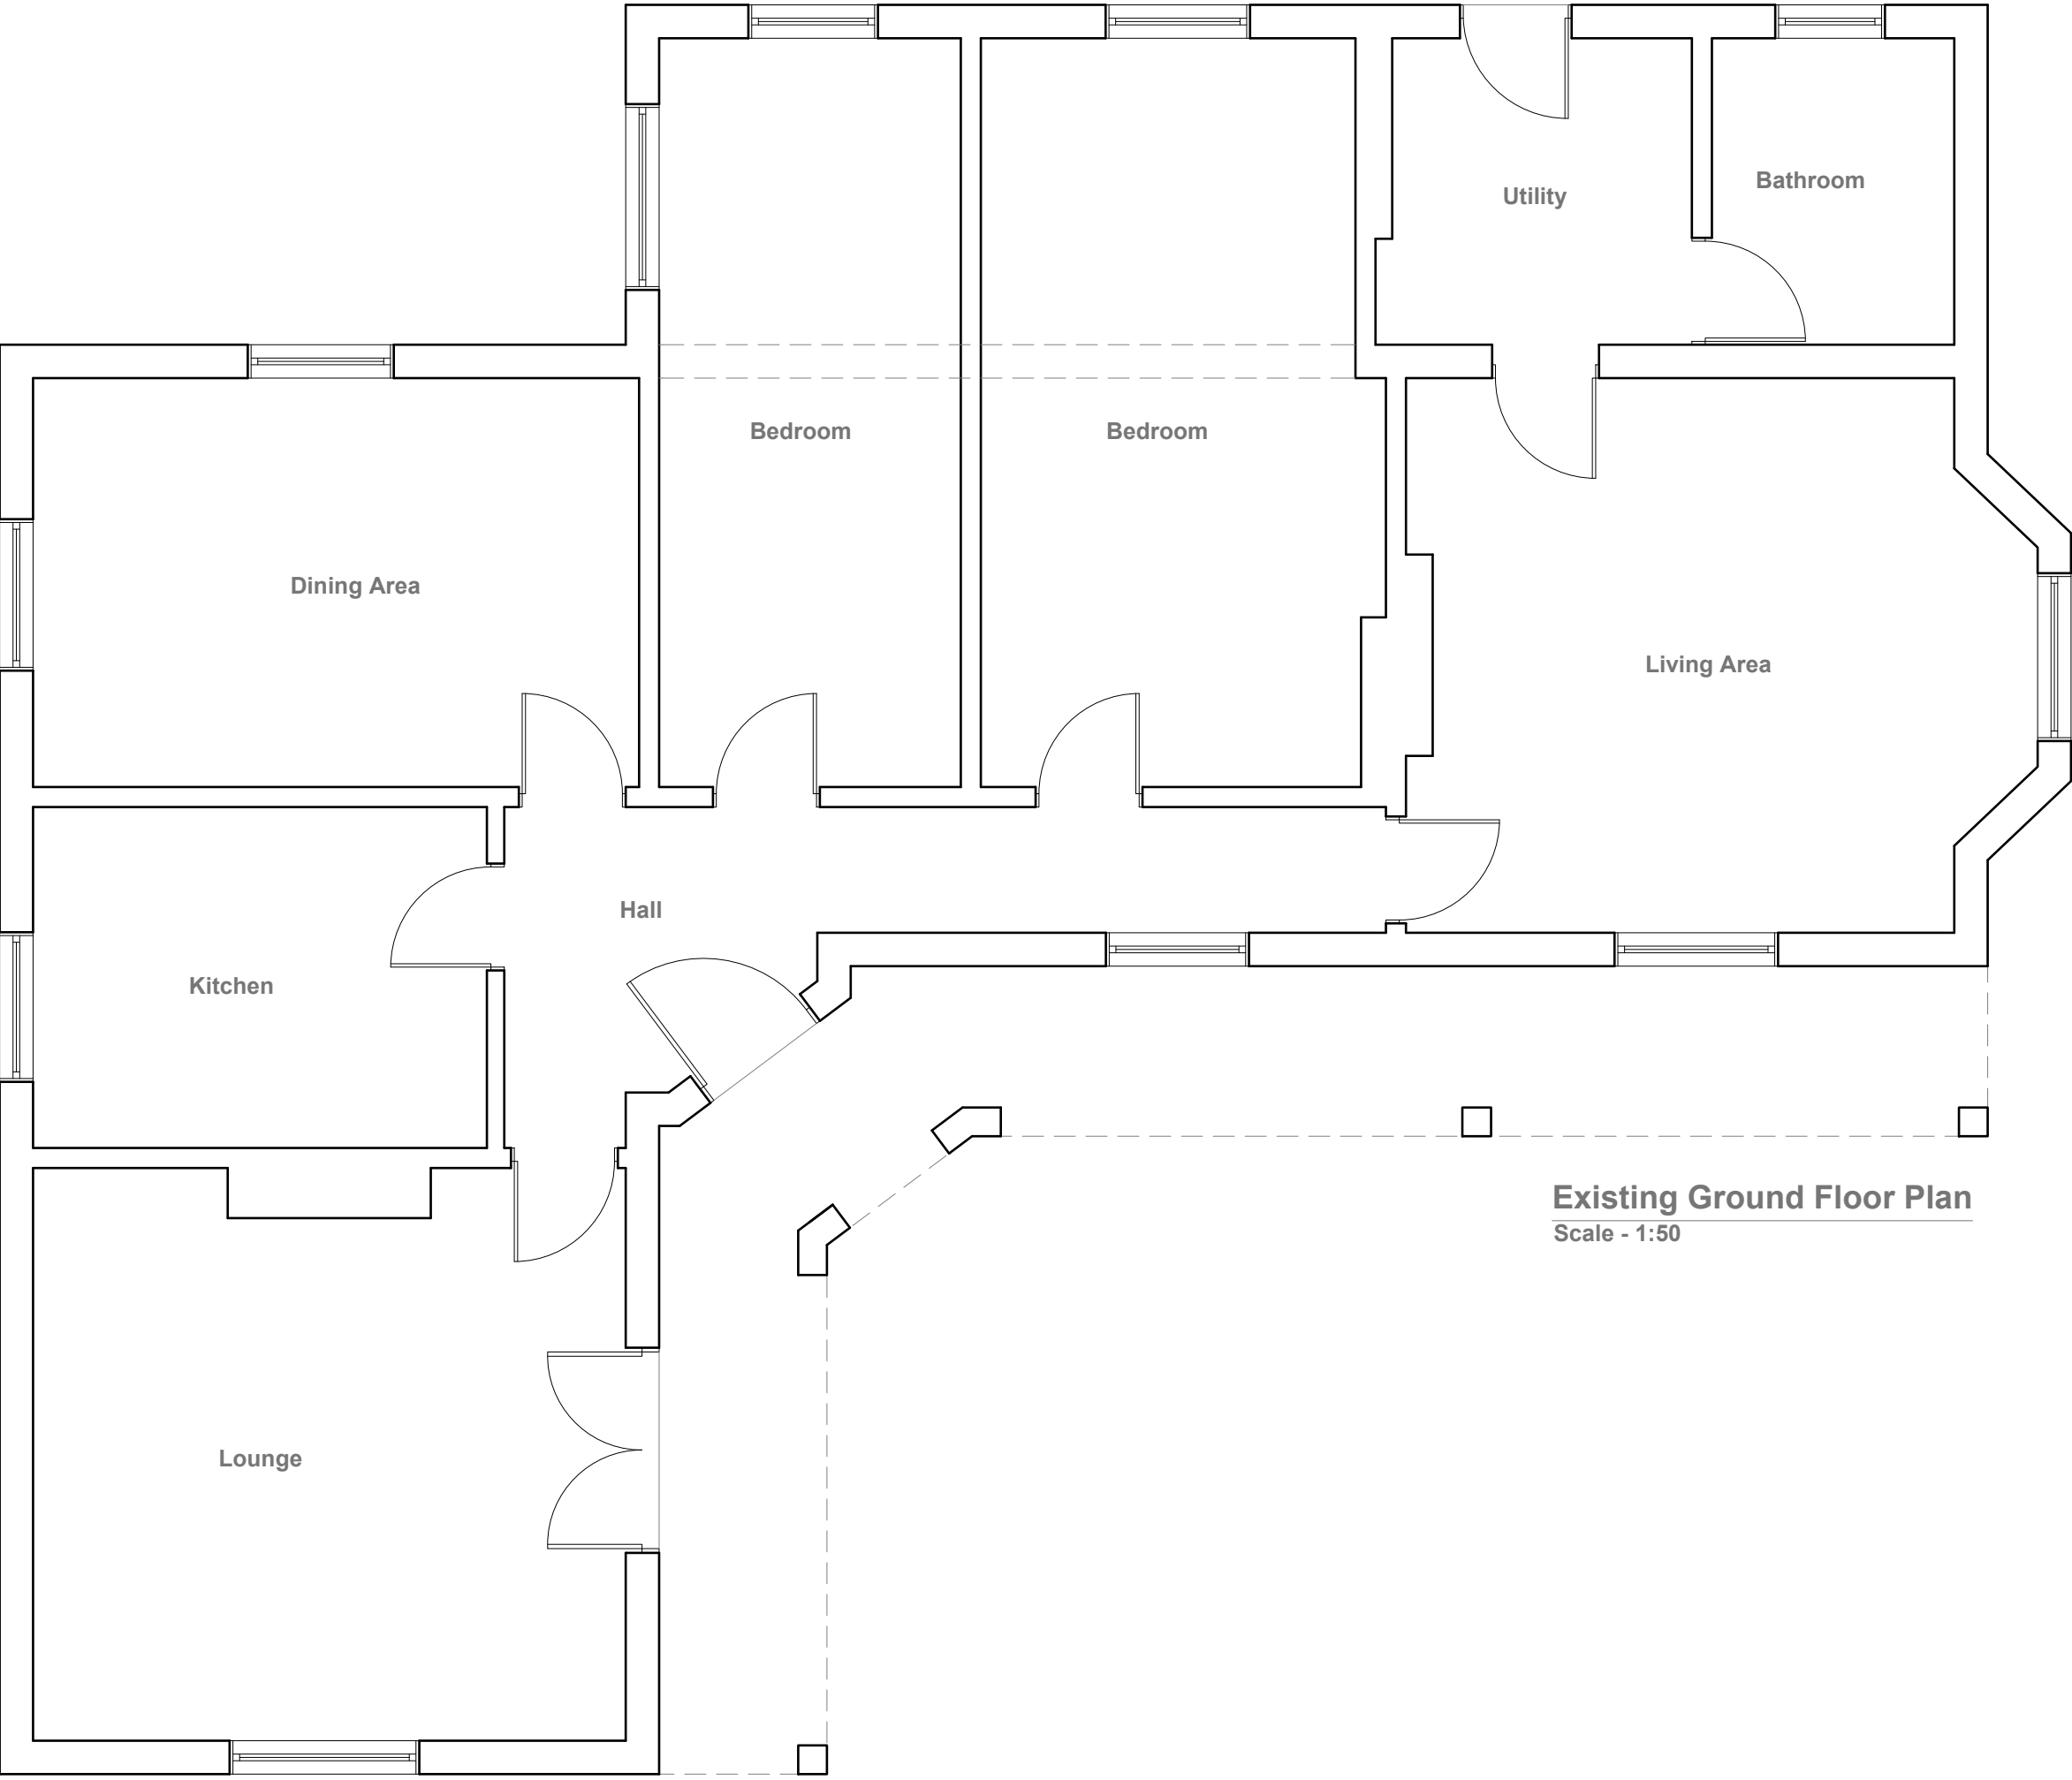

Existing Ground Floor Plan
Scale - 1:50



Existing Front Elevation
Scale - 1:100




Existing Side Elevation
Scale - 1:100





Existing Rear Elevation
Scale - 1:100



Existing Side Elevation
Scale - 1:100

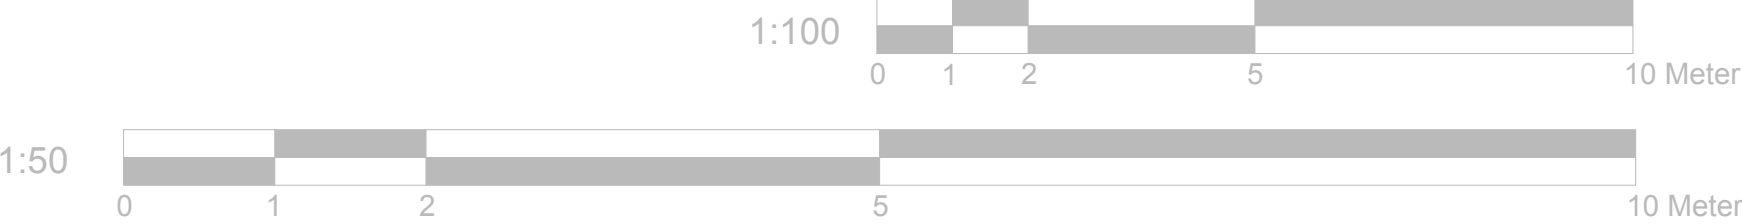


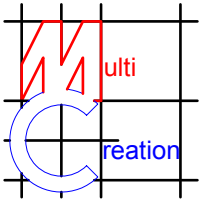	Project: 16 Frays Avenue West Drayton Middx UB7 7AF	Title: Existing Ground Floor Plan Existing Elevations	Scale: 1:50/100 @ A2 Date: 12-12-2017 Drawing No.: 3260 - 01/FP Revision
239 Western Road, Southall, Middx, UB2 5HS Tel: 020 8571 1369 info@multicreation.co.uk			

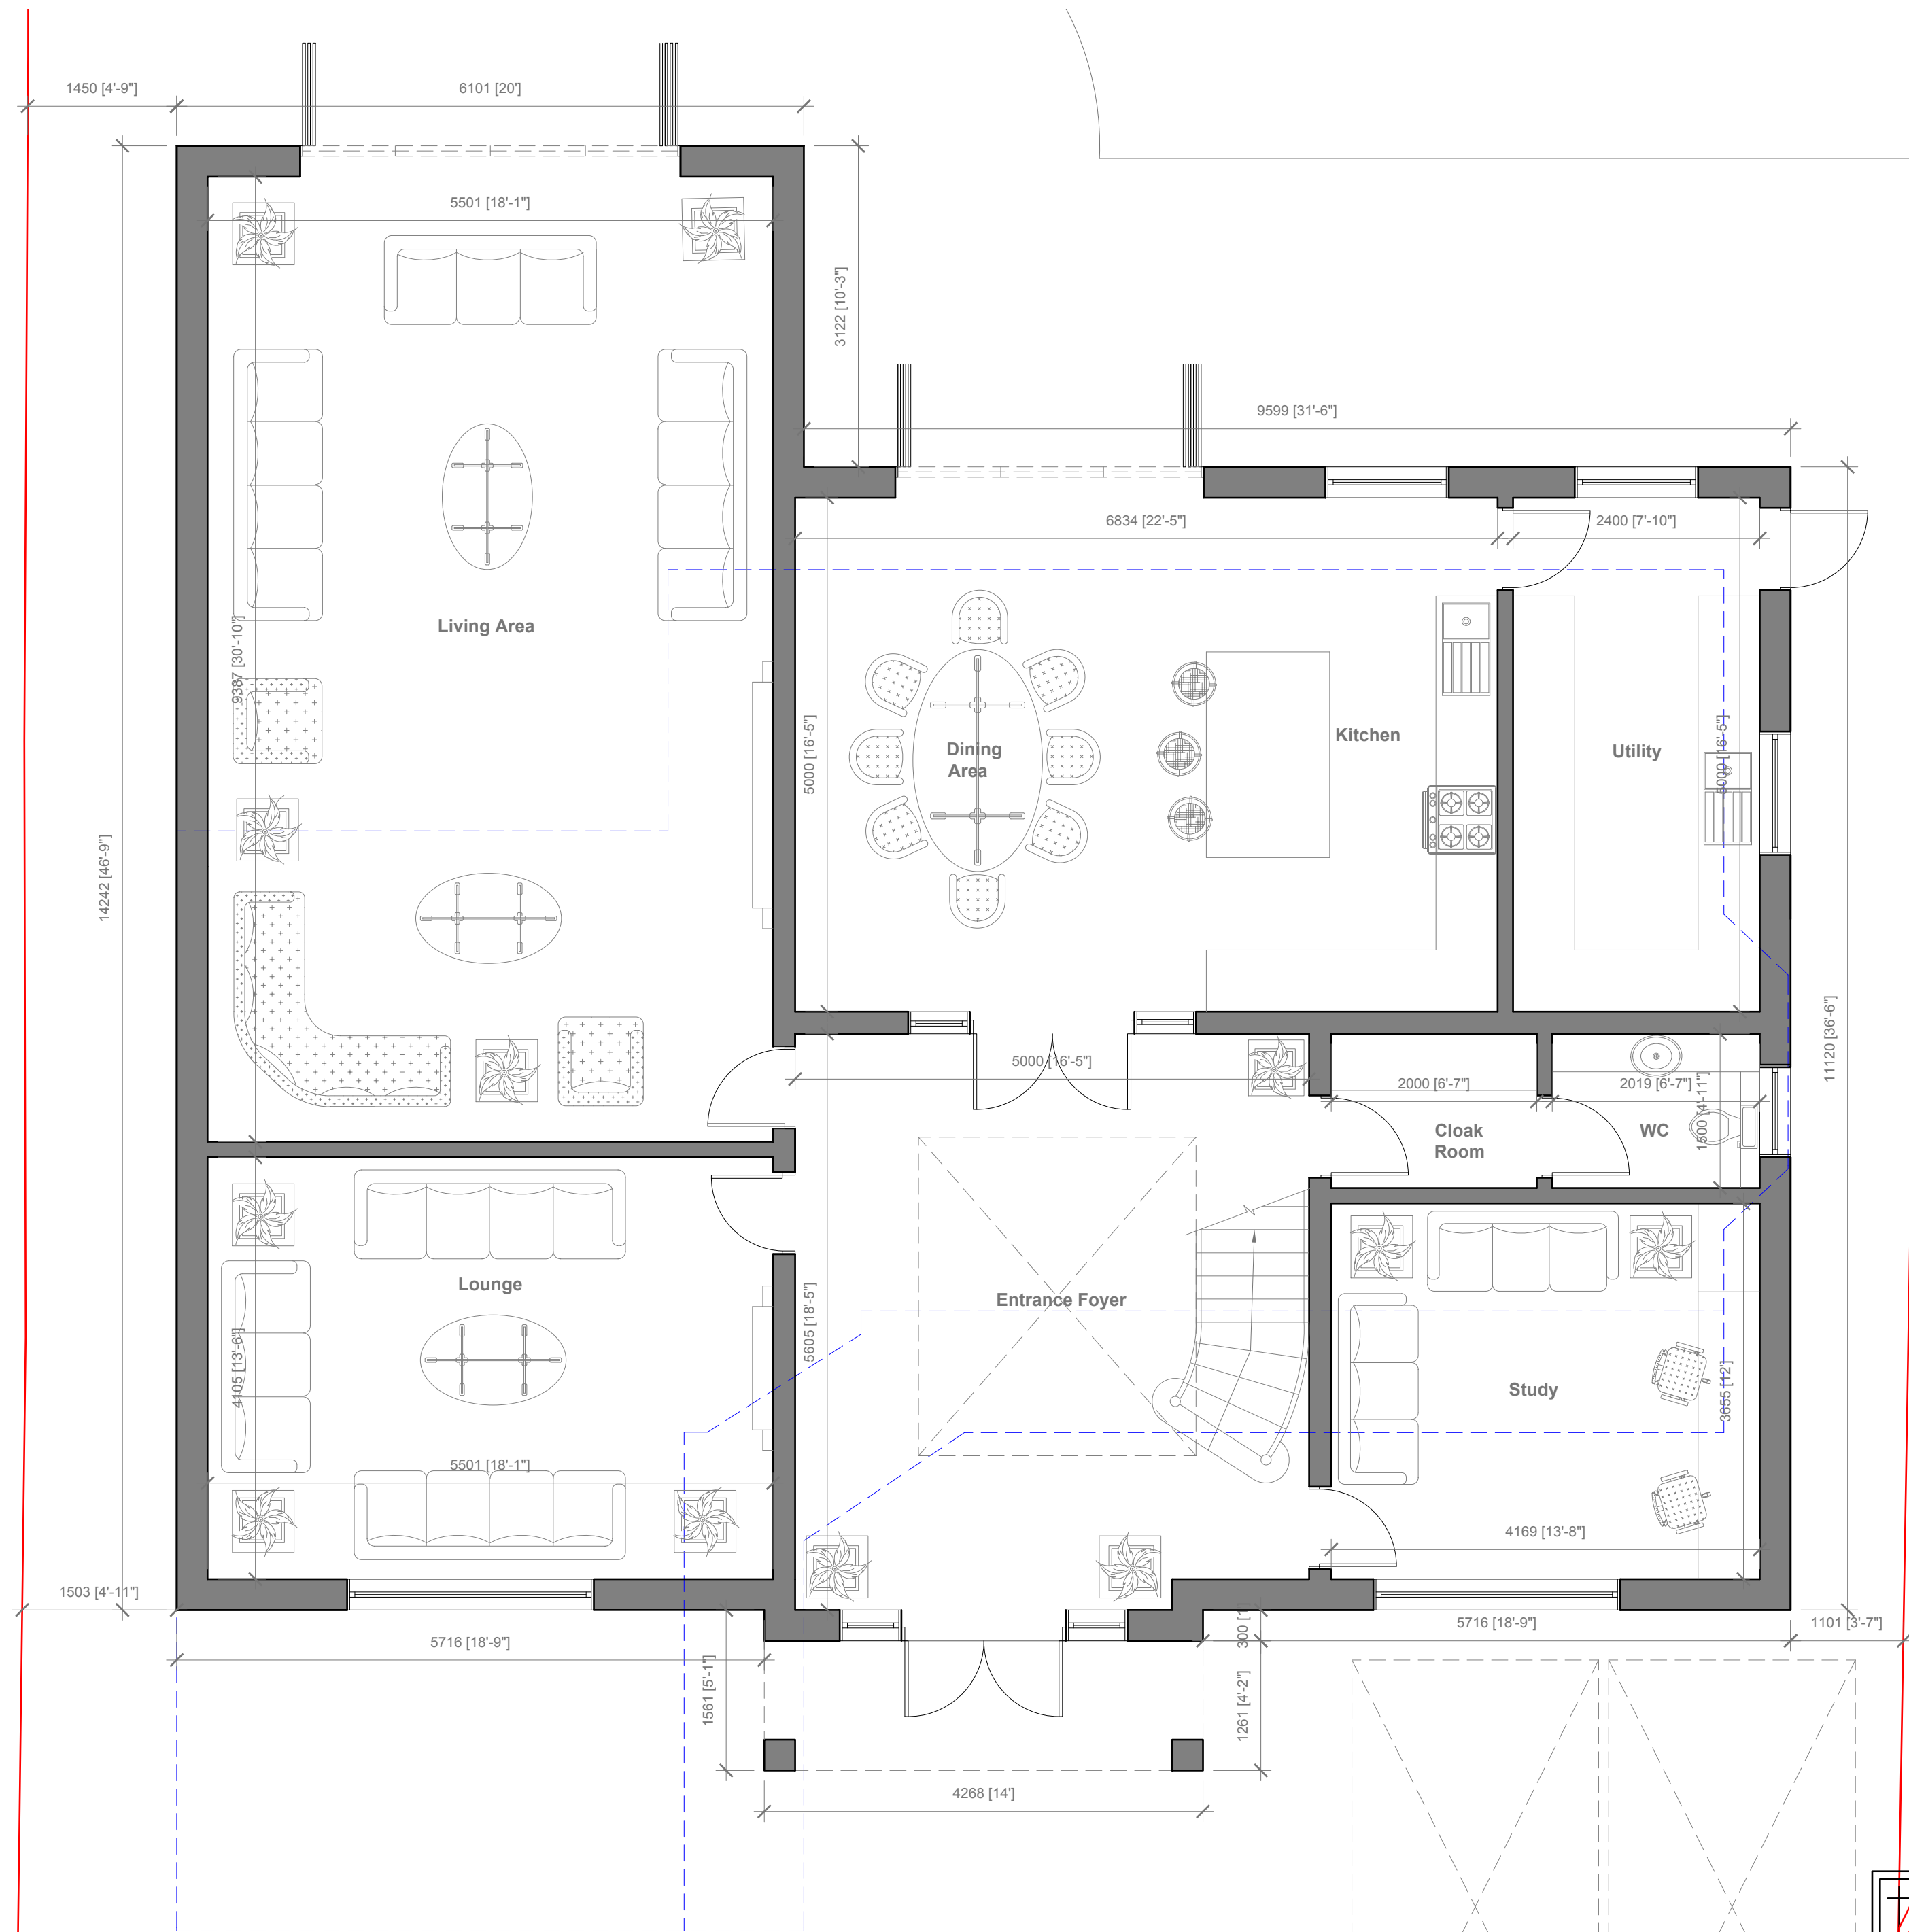


Proposed Ground Floor Plan
Scale - 1:50

1:50

 


	Project:	Title:	Scale: 1:50 @ A2
	16 Frays Avenue	Proposed Ground	Date: 12-12-2017
	West Drayton	Floor Plan	Drawing No.:
	Middx		3260 - 02/FP
	UB7 7AF		Revision
239 Western Road, Southall, Middx, UB2 5HS Tel: 020 8571 1369 info@multicreation.co.uk			

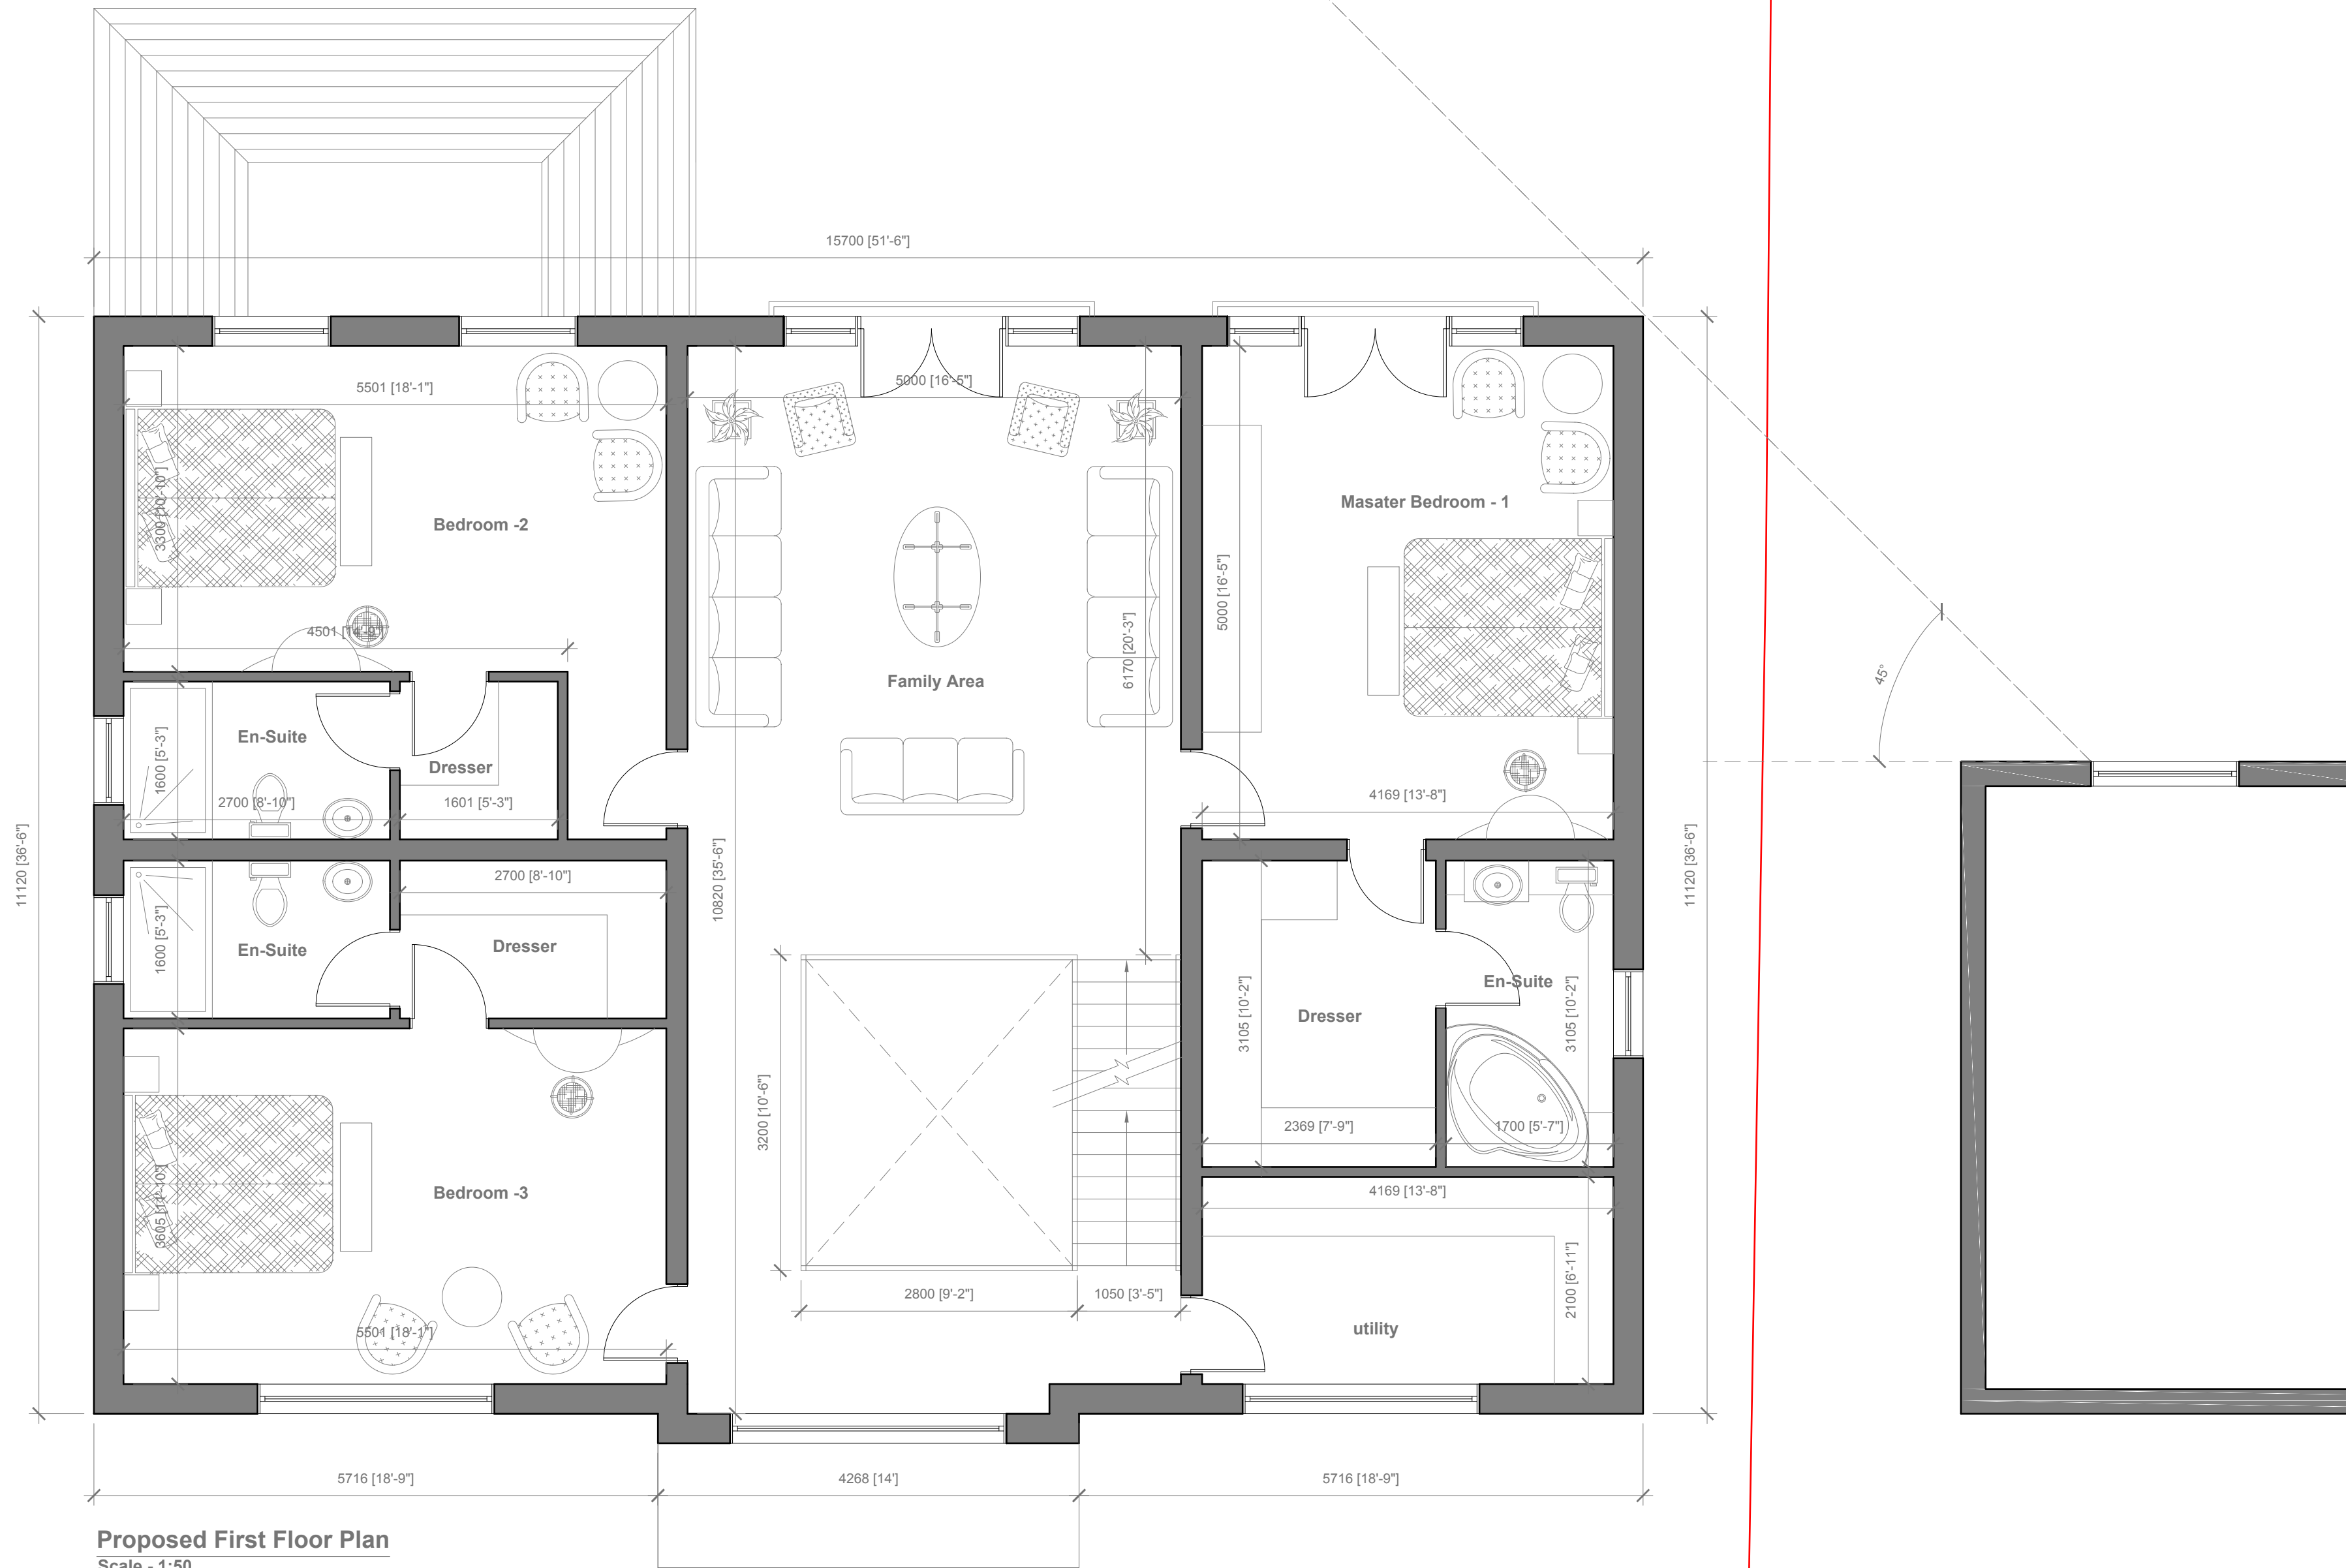



	Project:	Title:	Scale: 1:50 @ A2
	16 Frays Avenue	Proposed First Floor Plan	Date: 12-12-2017
	West Drayton		Drawing No.: 3260 - 03/FP
	Middx		Revision
	UB7 7AF		
239 Western Road, Southall, Middx, UB2 5HS Tel: 020 8571 1369 info@multicreation.co.uk			



Proposed Loft Floor Plan
Scale - 1:50

 


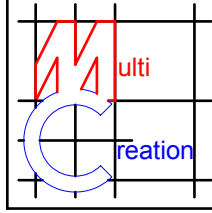
	Project:	Title:	Scale: 1:50 @ A2
	16 Frays Avenue	Proposed loft Floor Plan	Date: 12-12-2017
	West Drayton		Drawing No.: 3260 - 04/FP
	Middx		Revision
	UB7 7AF		
239 Western Road, Southall, Middx, UB2 5HS Tel: 020 8571 1369 info@multicreation.co.uk			

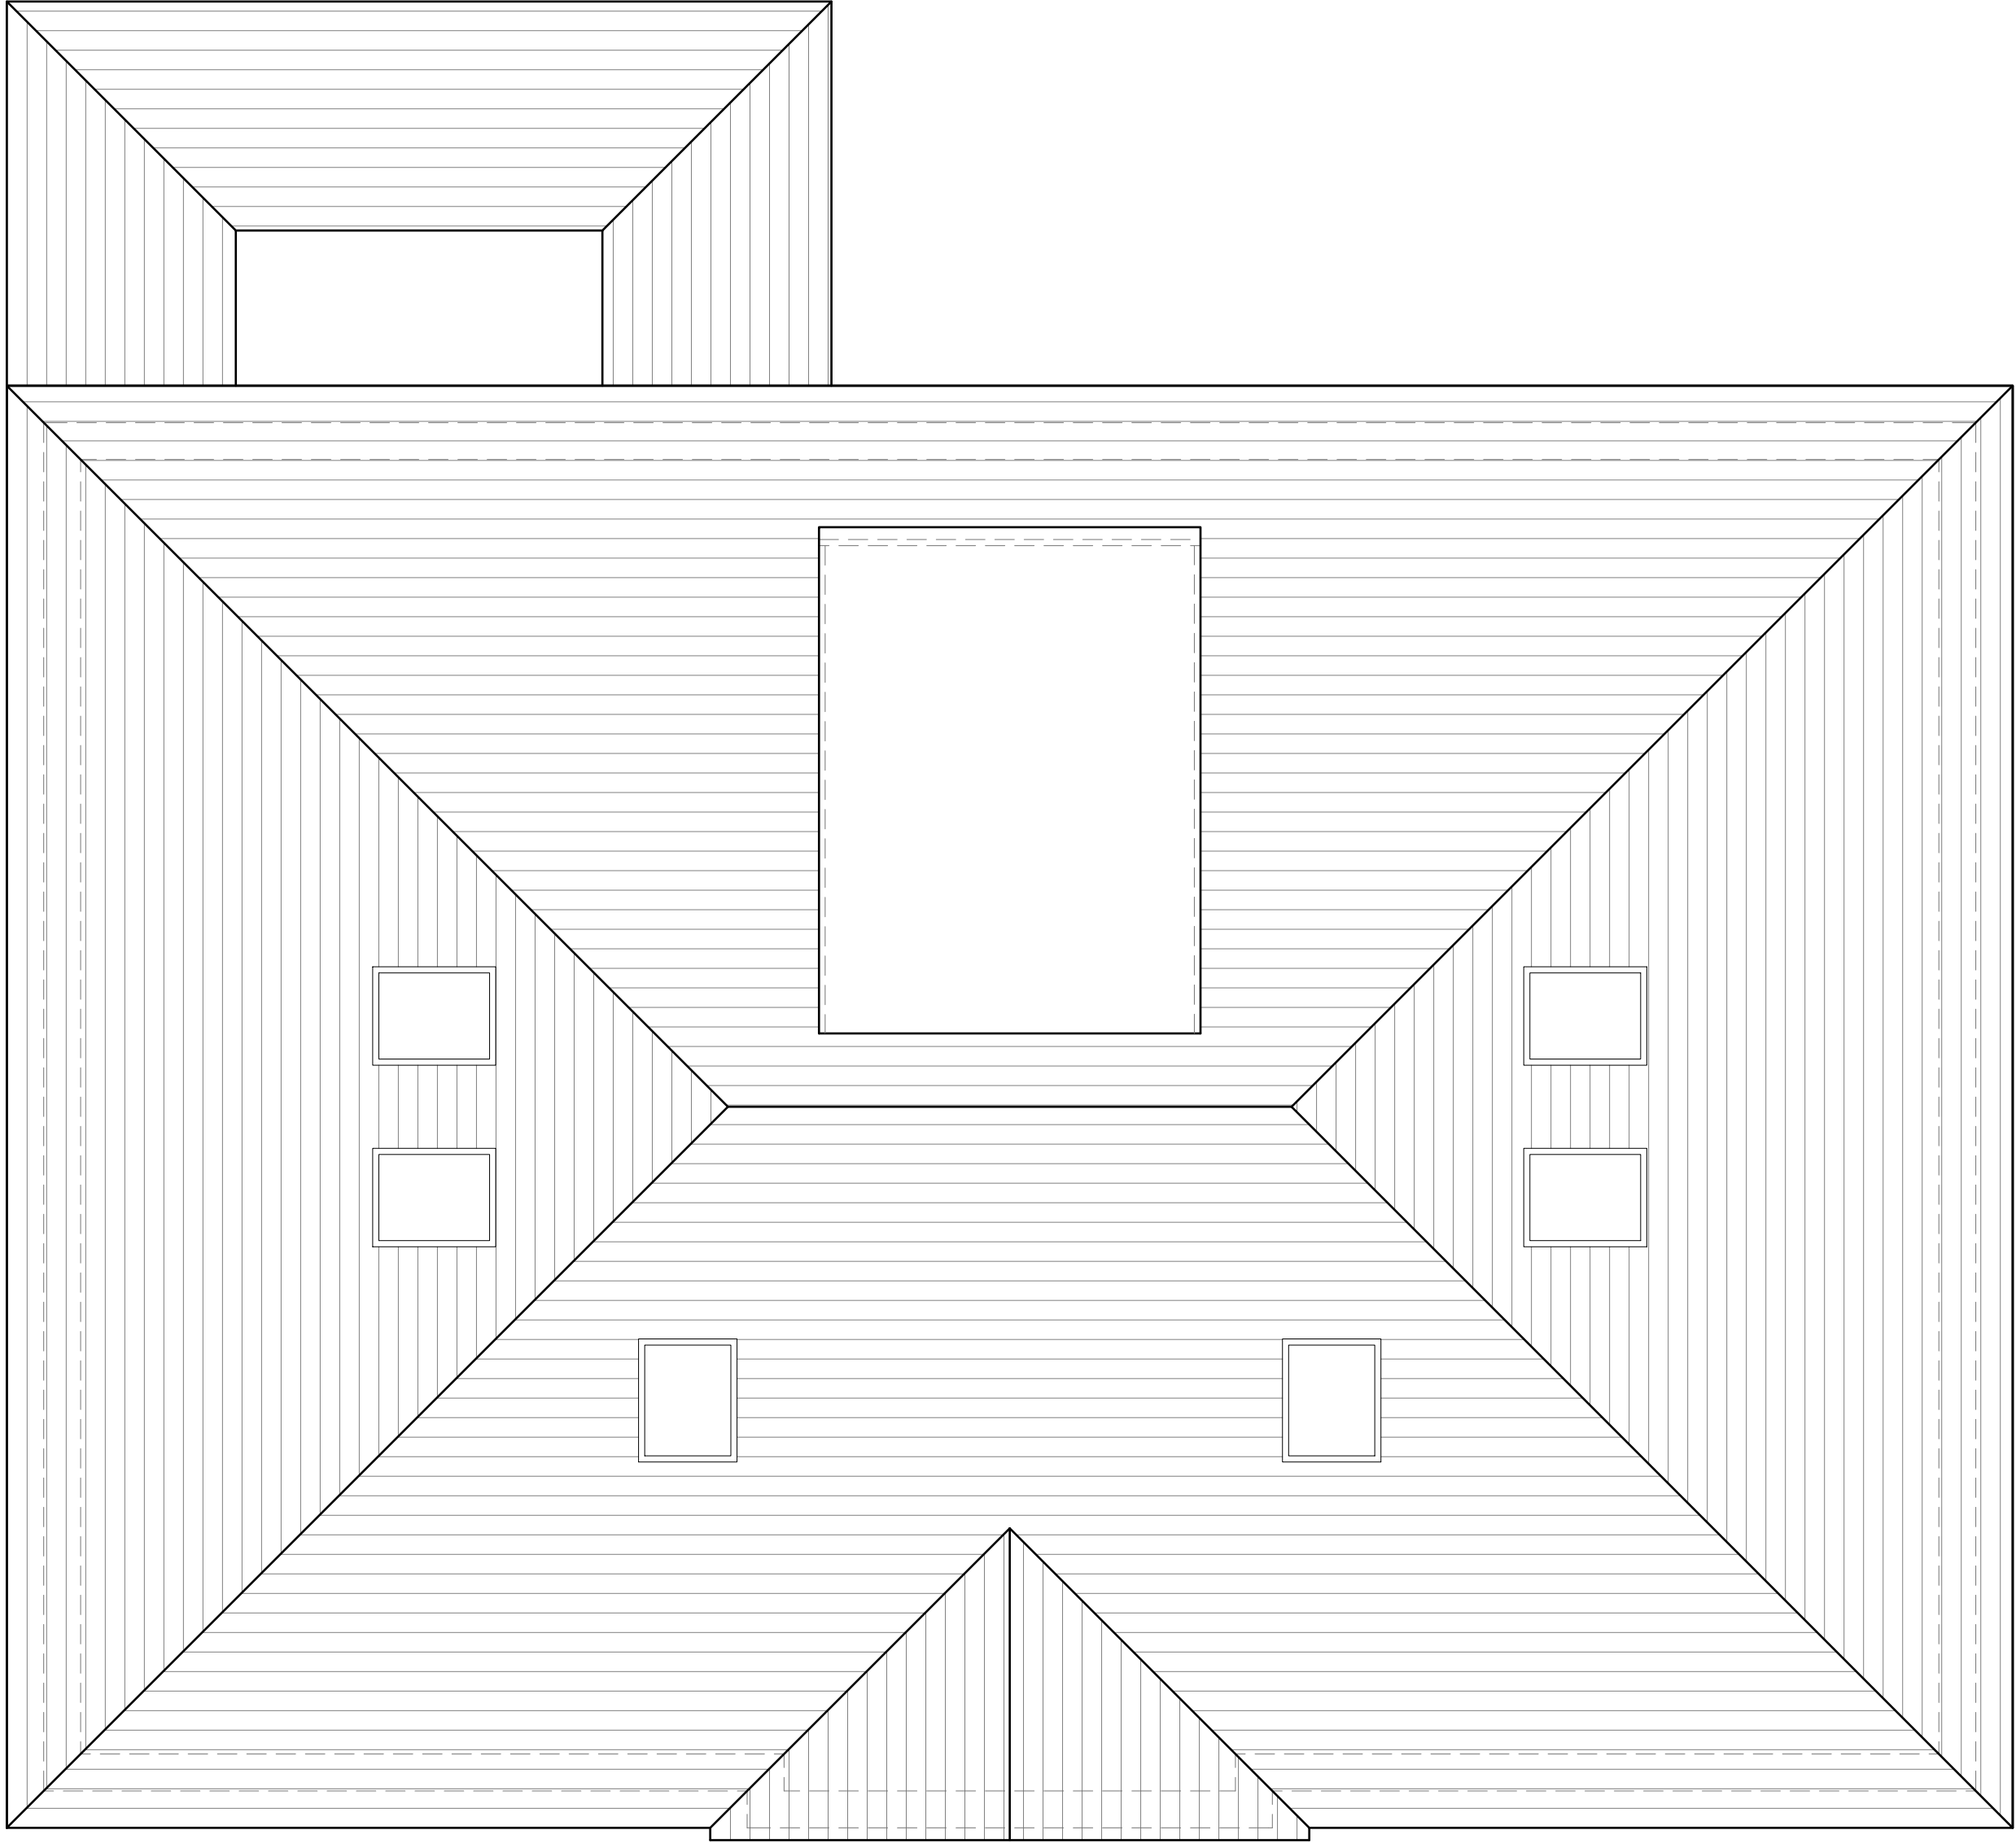

Proposed Roof Plan
Scale - 1:50

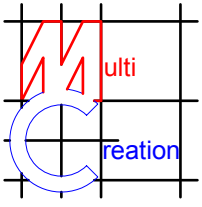


	Project:	Title:	Scale: 1:50 @ A2
	16 Frays Avenue	Proposed Roof	Date: 12-12-2017
	West Drayton	Plan	Drawing No.: 3260 - 05/FP
	Middx		Revision
	UB7 7AF		
239 Western Road, Southall, Middx, UB2 5HS Tel: 020 8571 1369 info@multicreation.co.uk			

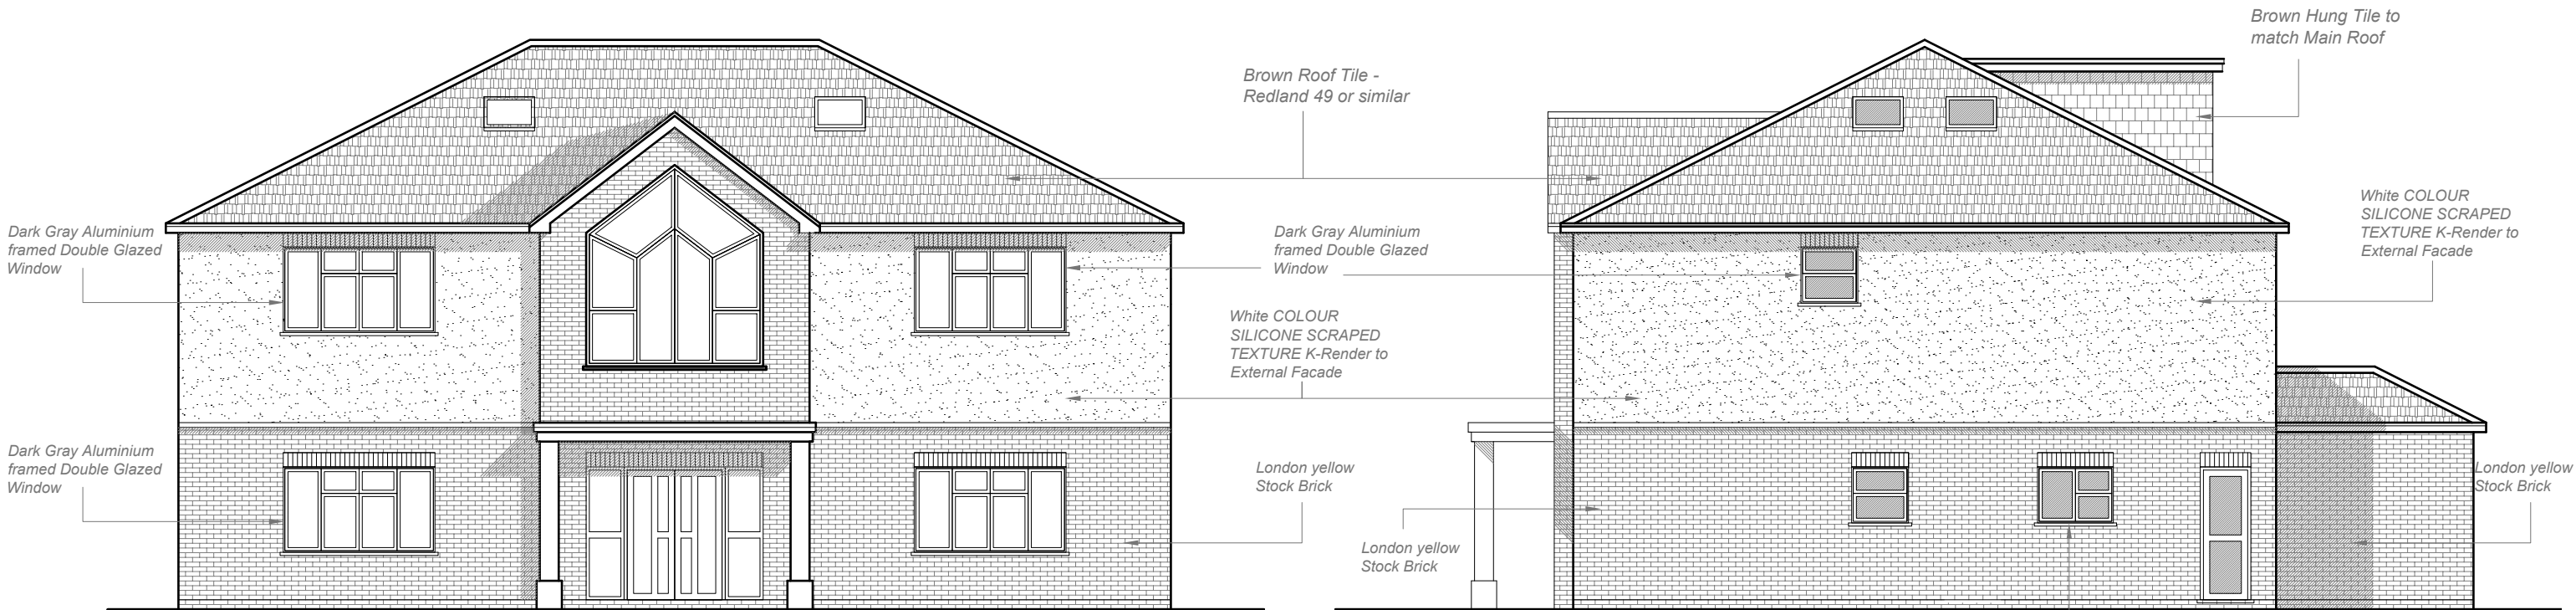

Proposed Front Elevation
Scale - 1:100


Proposed Side Elevation
Scale - 1:100

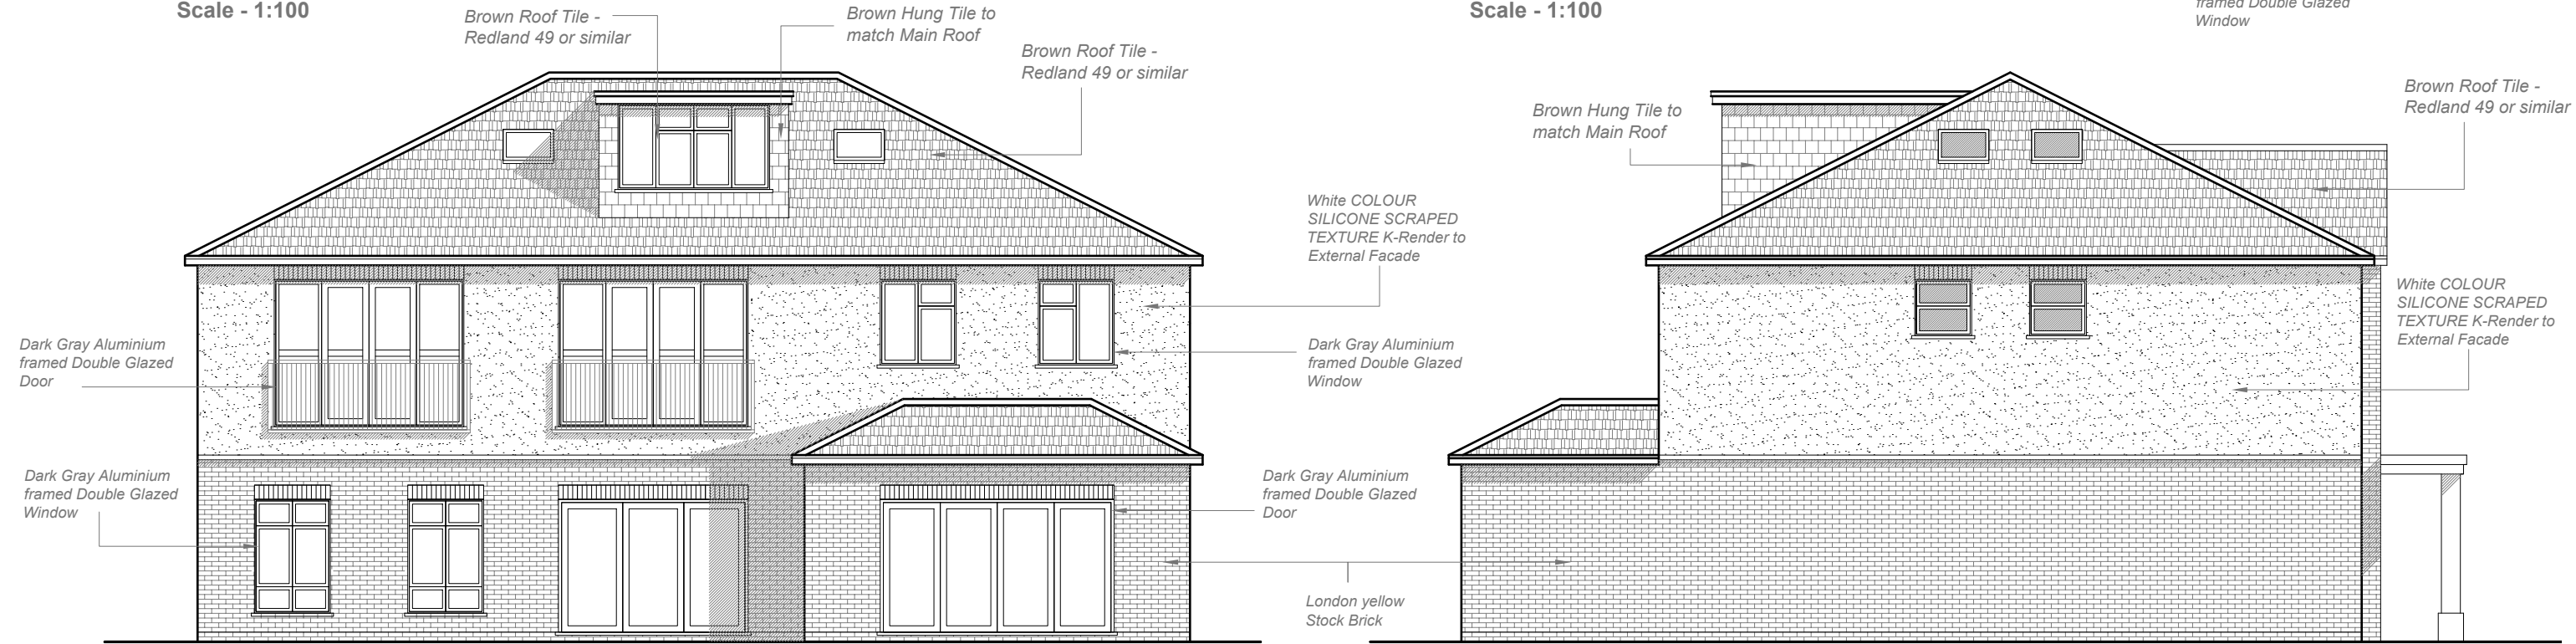

Proposed Rear Elevation
Scale - 1:100

Proposed Side Elevation
Scale - 1:100

Proposed Flank wall windows to be high level and obscure glazed to avoid overlooking.

 

	Project: 16 Frays Avenue West Drayton Middx UB7 7AF	Title: Proposed Elevations	Scale: 1:100 @ A3
			Date: 12-12-2017
			Drawing No.: 3260 - 06/FP
			Revision
239 Western Road, Southall, Middx, UB2 5HS Tel: 020 8571 1369 info@multicreation.co.uk			



All work to comply with
current building regulations
and codes of practice

Do not scale from drawings
all dimensions to be checked
on site before the start of
any work

Proposed External Finish Materials to
Match Existing External Finish
Materials

car Parking space

Existing garage to be
demolish

2no. of car Parking
space

Existing Dropped kerb

Existing Dropped kerb


TCB

LB

LAWN AVENUE


FRAYS AVENUE


Frays

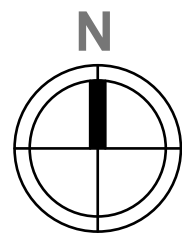

1:200

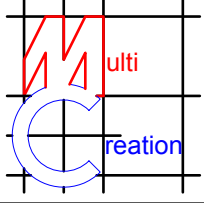



	Project:	Title:	Scale: 1:200 @ A3
	16 Frays Avenue	Site Plan	Date: 12-12-2017
	West Drayton		Drawing No.: 3260 - 07/FP
	Middx		Revision
	UB7 7AF		
239 Western Road, Southall, Middx, UB2 5HS Tel: 020 8571 1369 info@multicreation.co.uk			

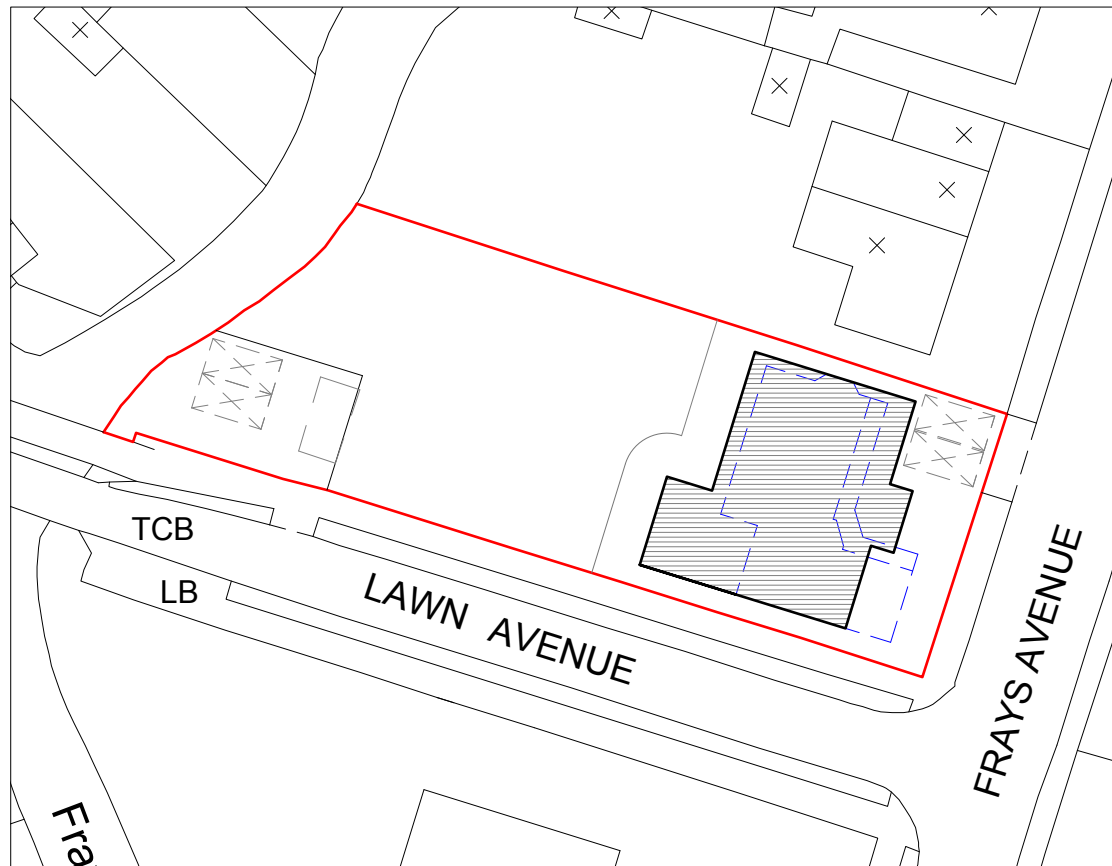


Location Plan
Scale - 1:1250



Block Plan
Scale - 1:500

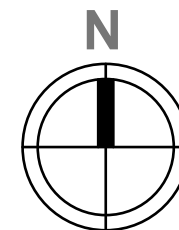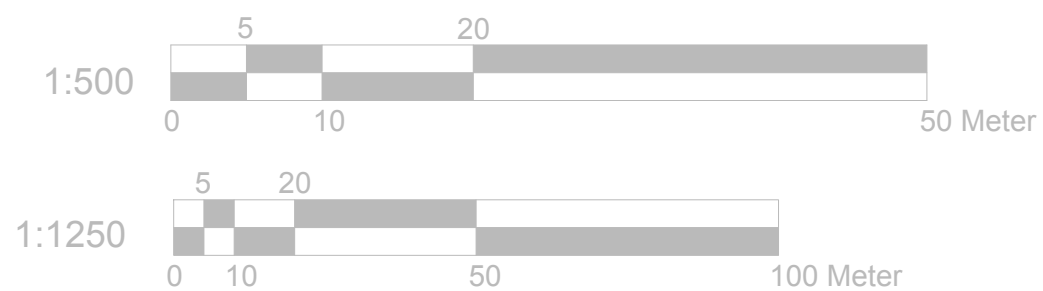

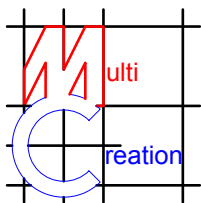	Project: 16 Frays Avenue West Drayton Middx UB7 7AF	Title: Location Plan Block Plan	Scale: 1:1250/500@A3
			Date: 12-12-2017
			Drawing No.: 3260 - 08/FP
			Revision
239 Western Road, Southall, Middx, UB2 5HS Tel: 020 8571 1369 info@multicreation.co.uk			