




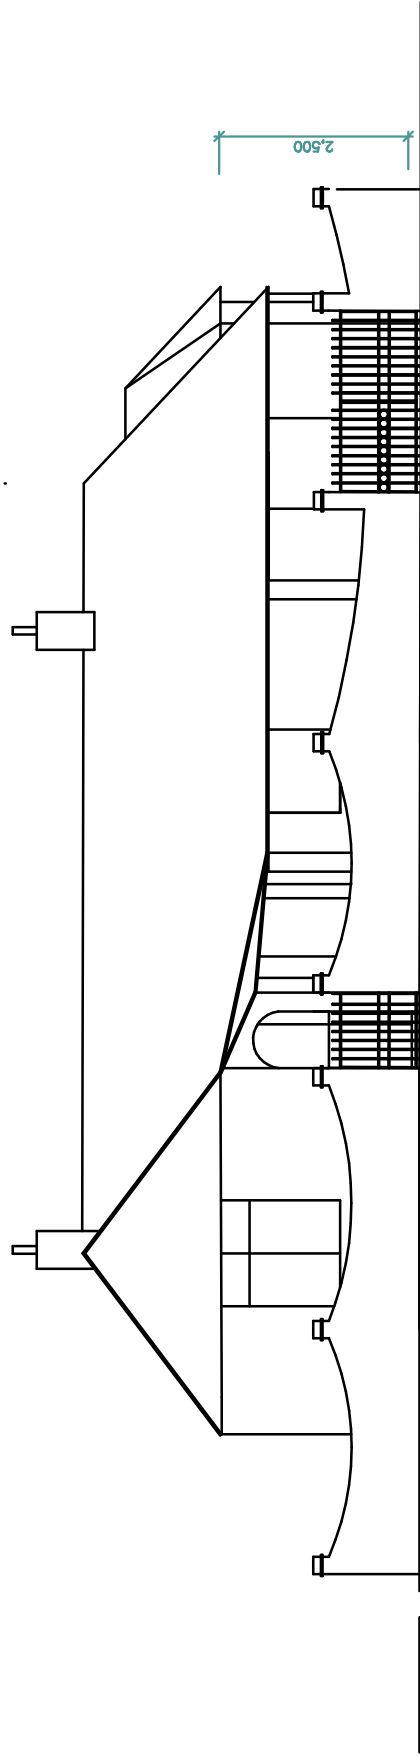


FRONT ELEVATION (East Elevation)

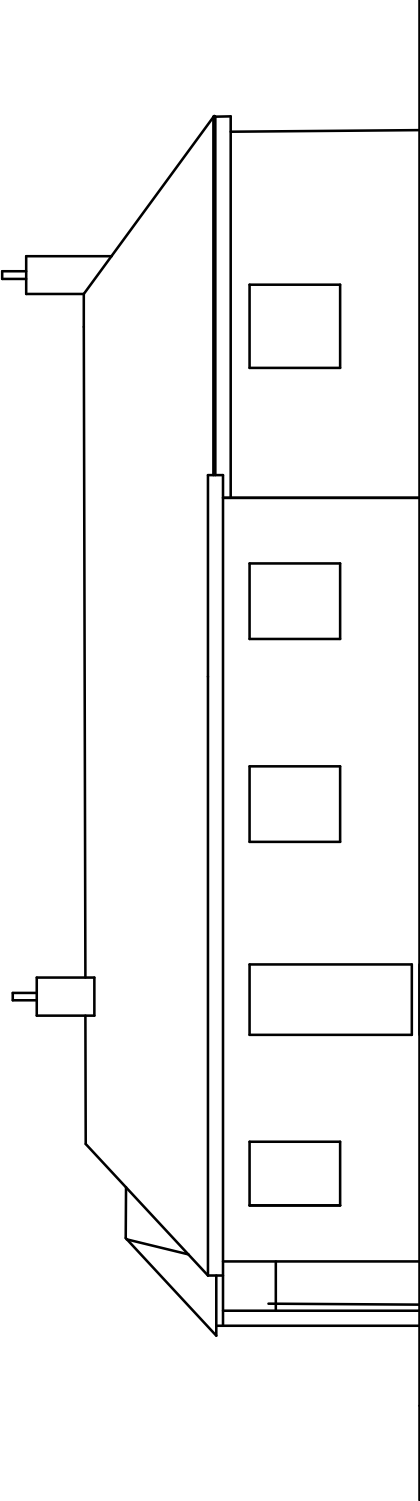

REAR ELEVATION (West Elevation)



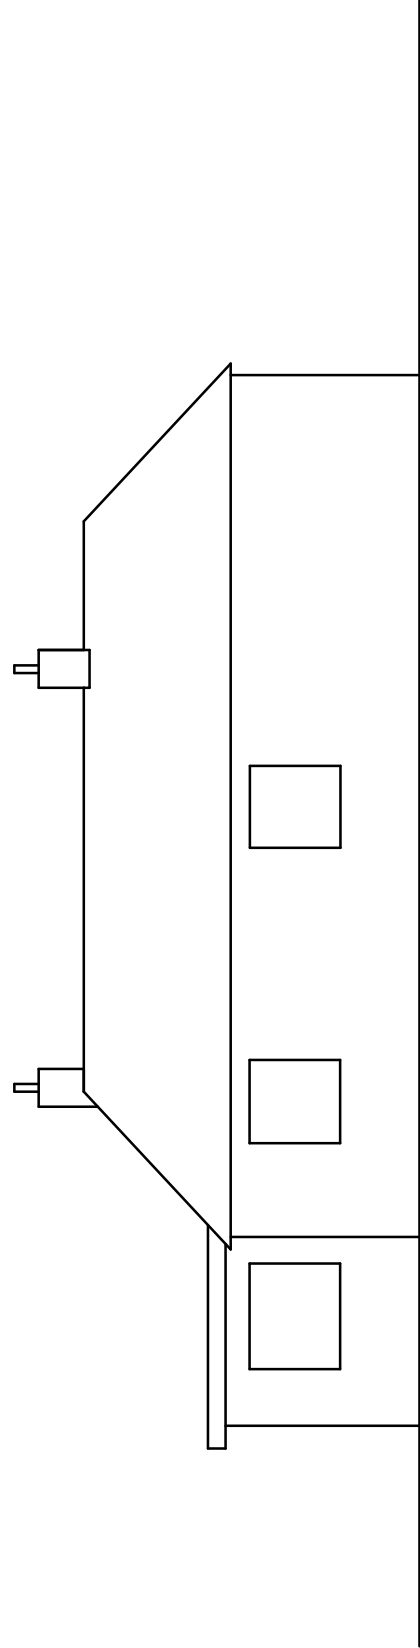


SOUTH ELEVATION

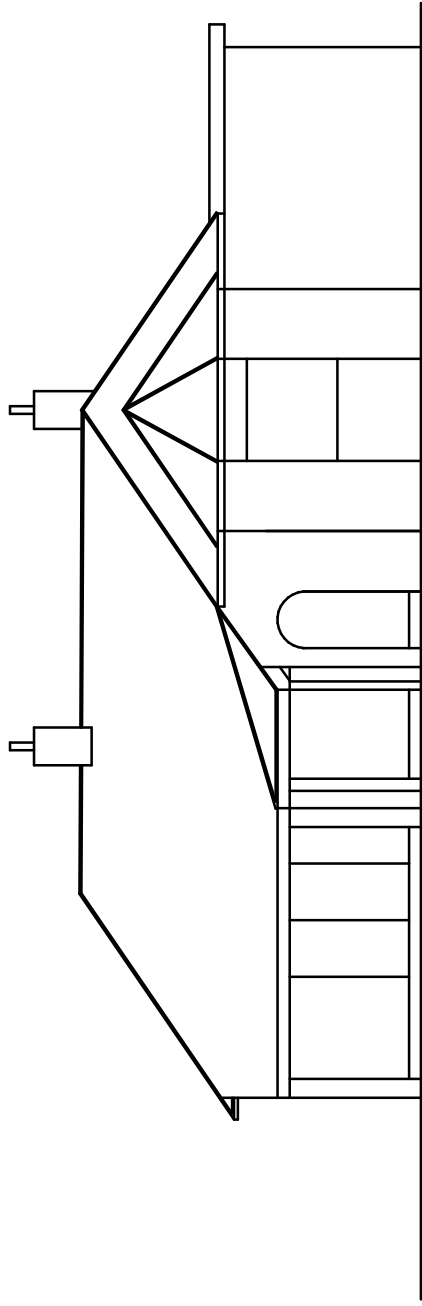

NORTH ELEVATION

1. Do not scale from this drawing.
 2. All dimensions to be checked on site before ordering materials or commencing work.
 3. In case of discrepancies in drawings, calculations or details refer to TOWERS ASSOCIATES for clarification: Unilateral decisions by contractors will not be accepted.
 4. For any information not covered by these drawings refer to TOWERS ASSOCIATES for clarification: Unilateral decisions by contractors will not be accepted.
 5. The contractor must ensure that work is being carried out to the latest revisions of the drawings and specifications.
 6. It is the contractors responsibility to inform the local authority before work commences on site, and at all prescribed stages of work. All to the District Surveyors satisfaction.
 7. If work commences on site before full planning permission is granted, TOWERS ASSOCIATES accept no responsibility for any additional work or materials that the District Surveyor may require.
 8. This drawing and all copies produced there from are the copyright and property of TOWERS ASSOCIATES. It can be reproduced by TOWERS ASSOCIATES and all copies must be returned to TOWERS ASSOCIATES if demanded.
- By using this drawing the user and his or her employer signify their agreement of the above terms and conditions.

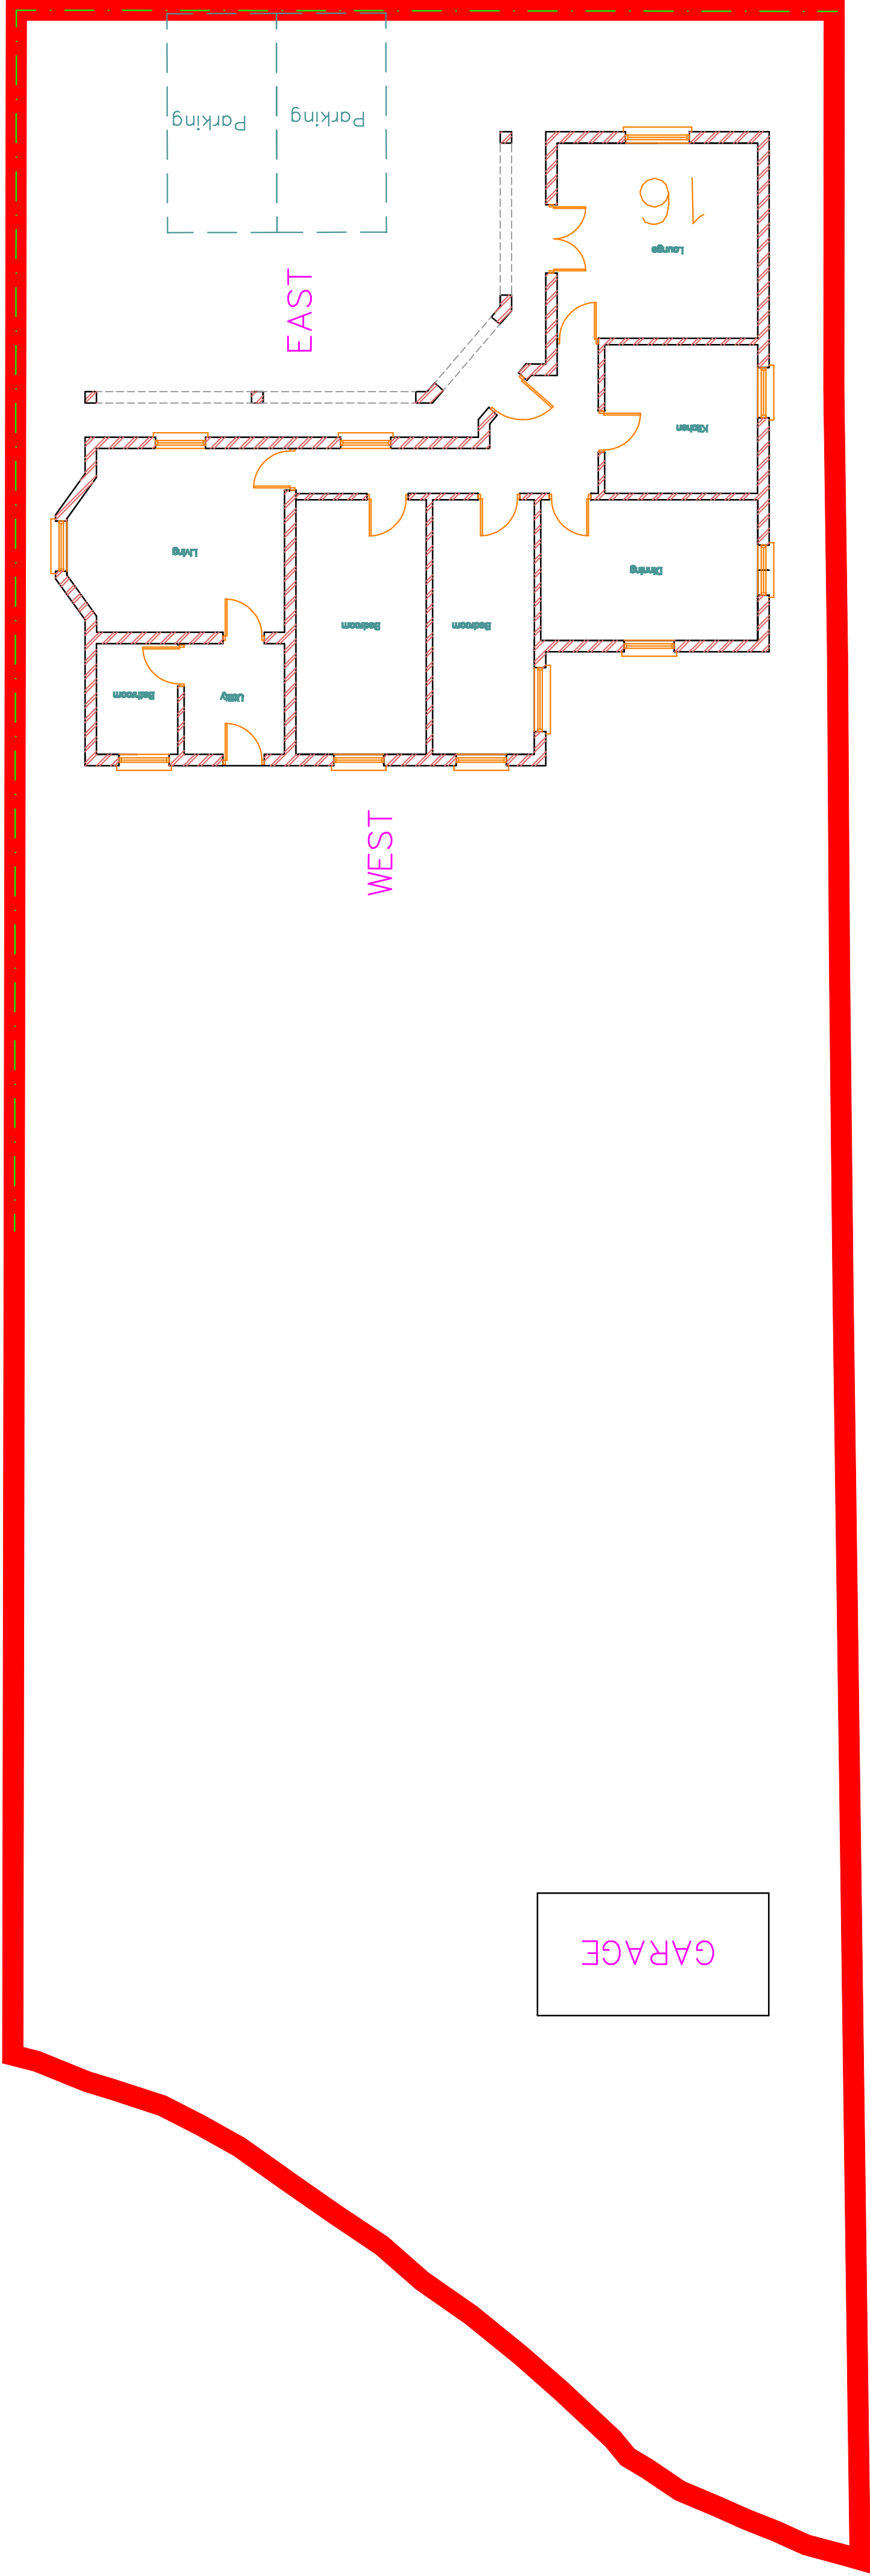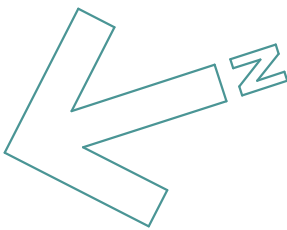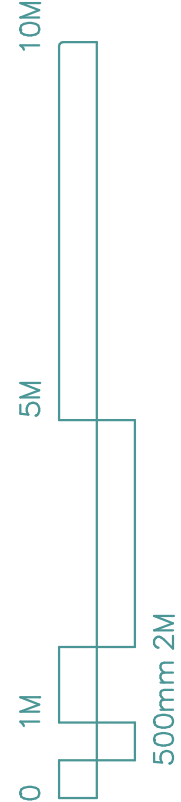

GROUND FLOOR LAYOUT

SOUTH

REV.	DATE	DESCRIPTION
UB7	16 Frays Avenue West Drayton UB7 7AF	TITLE Existing Layout
DRG. No.	3189-01	REV.
SCALE 1:100	© Copyright 2019	DRW BY RO
DATE Aug 19	CHECKED PDN	DATE Aug 19
TOWERS ASSOCIATES Harefield Oil Terminal, Harvil Rd, Harefield, MIDDX. UB9 6JL. FAX 01895 814664 TEL 01895 812822		