




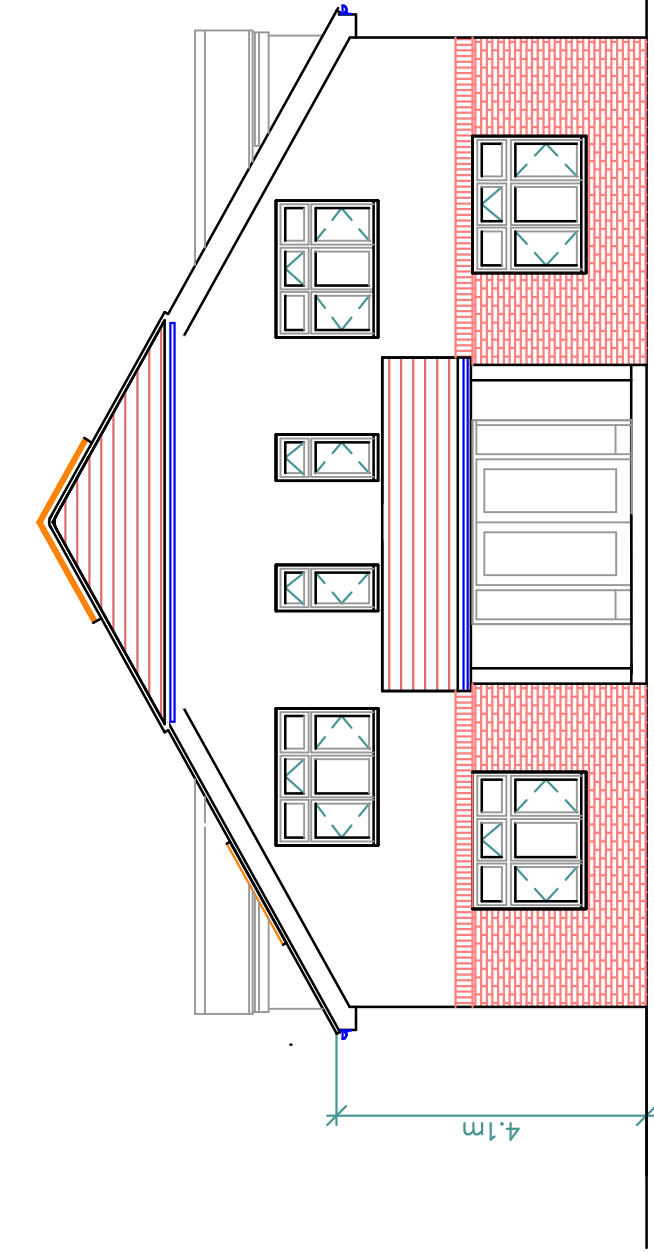


Front Elevation

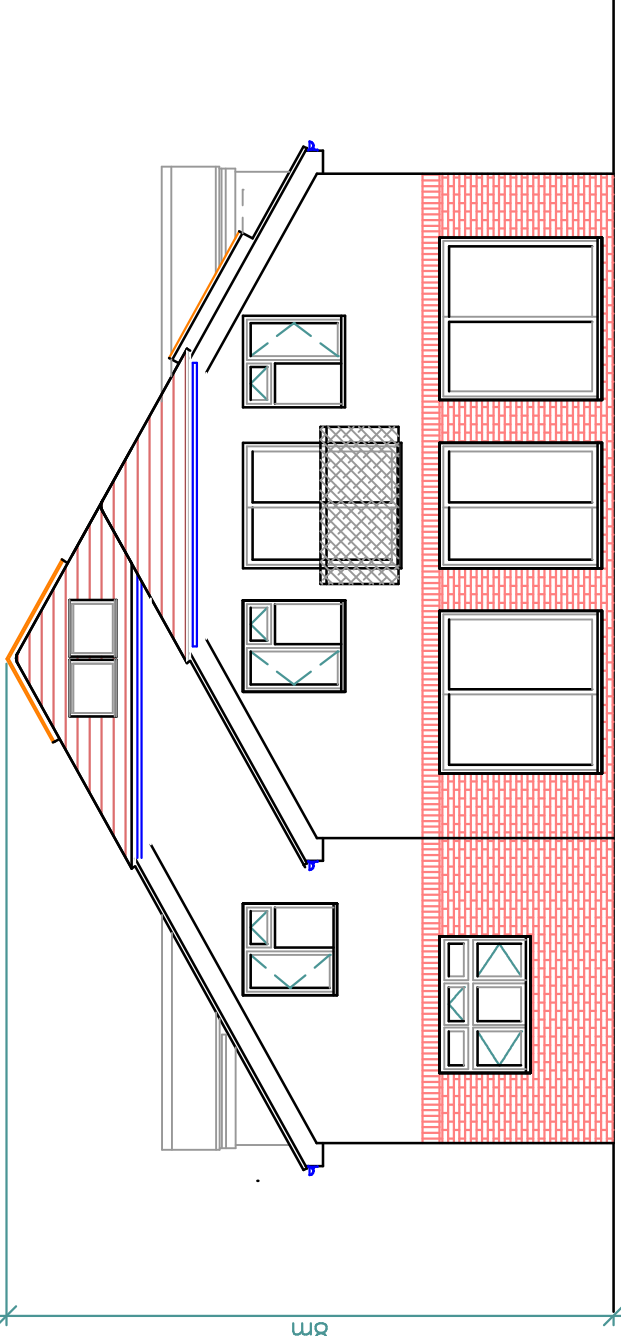


Rear Elevation

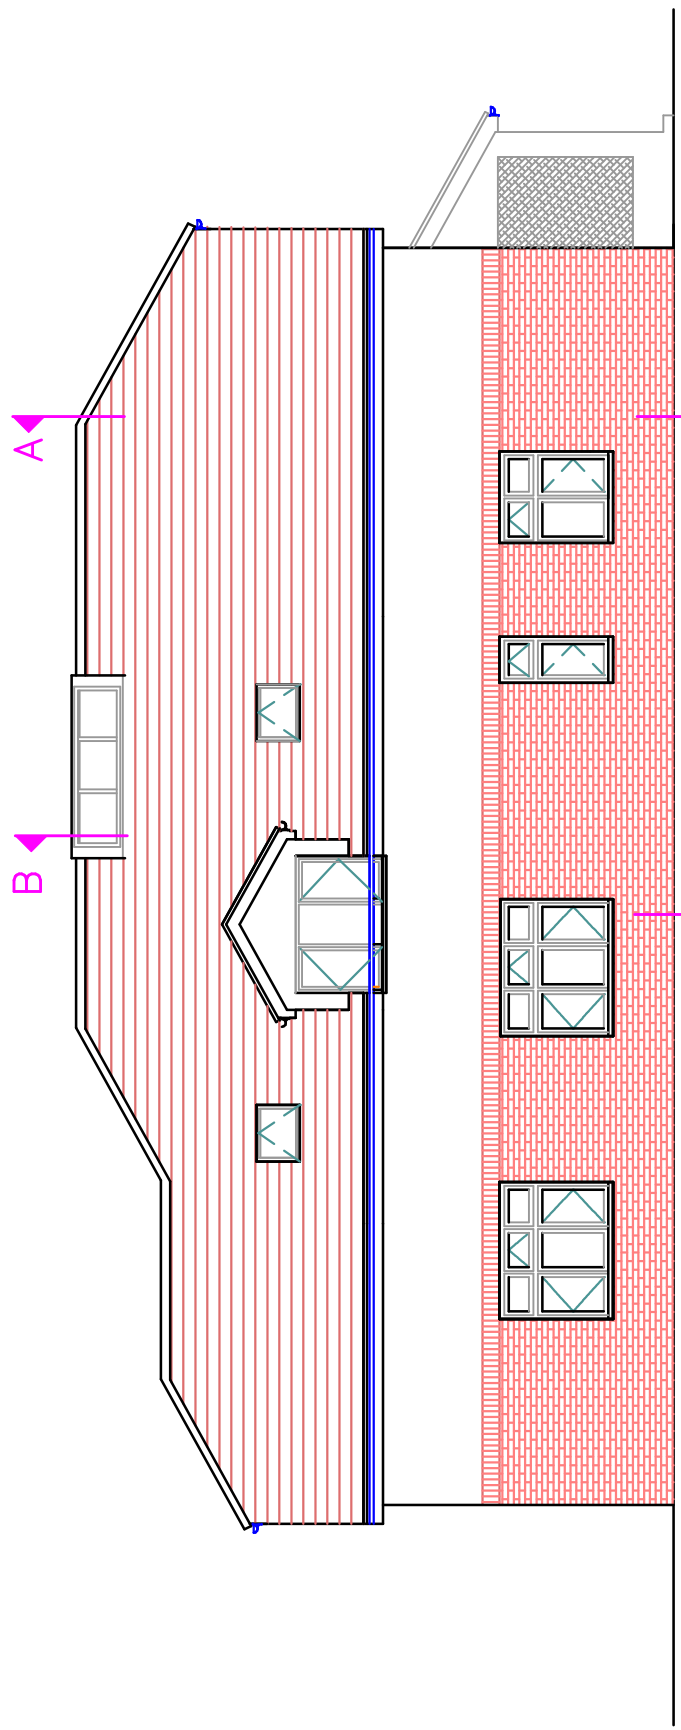


South Elevation

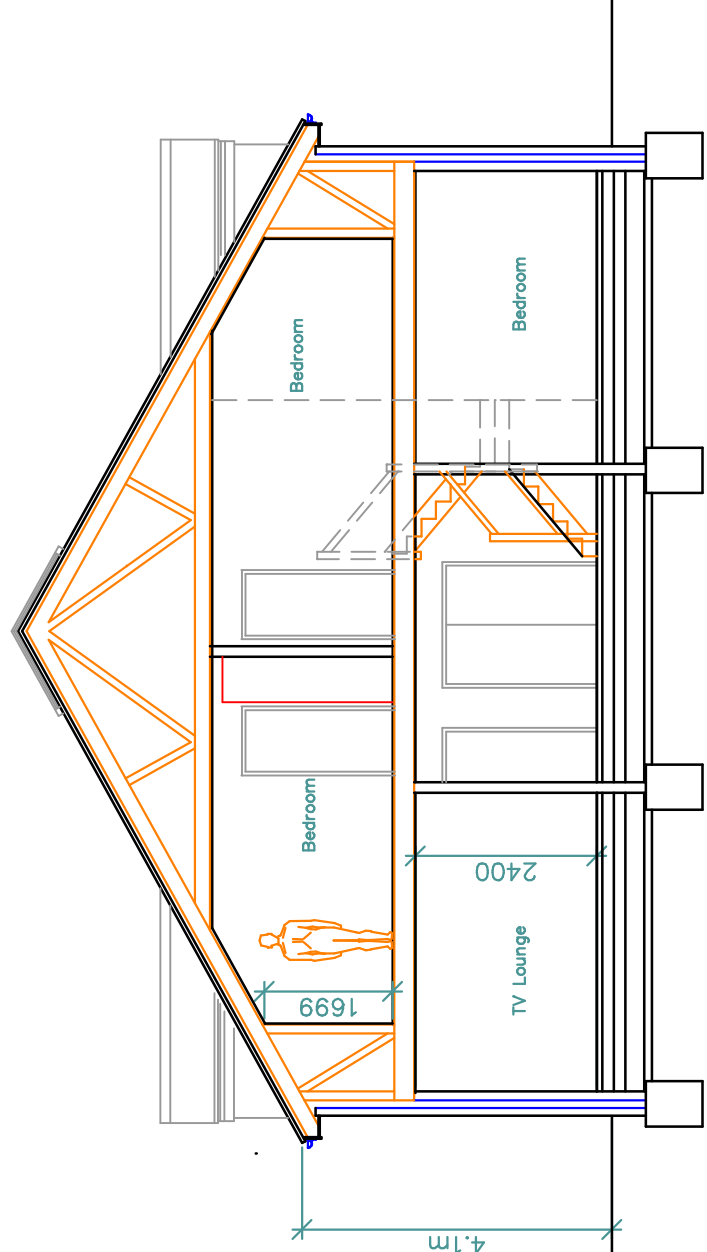


Section A A

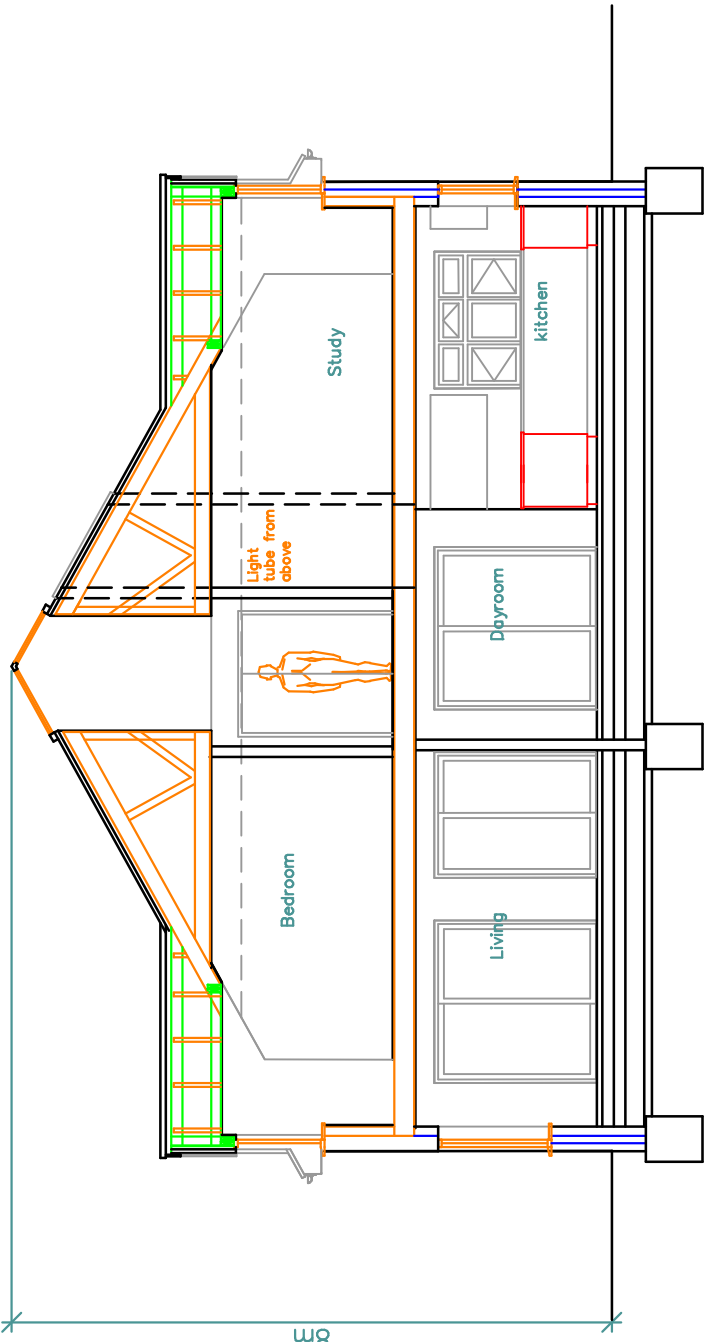


Section B B

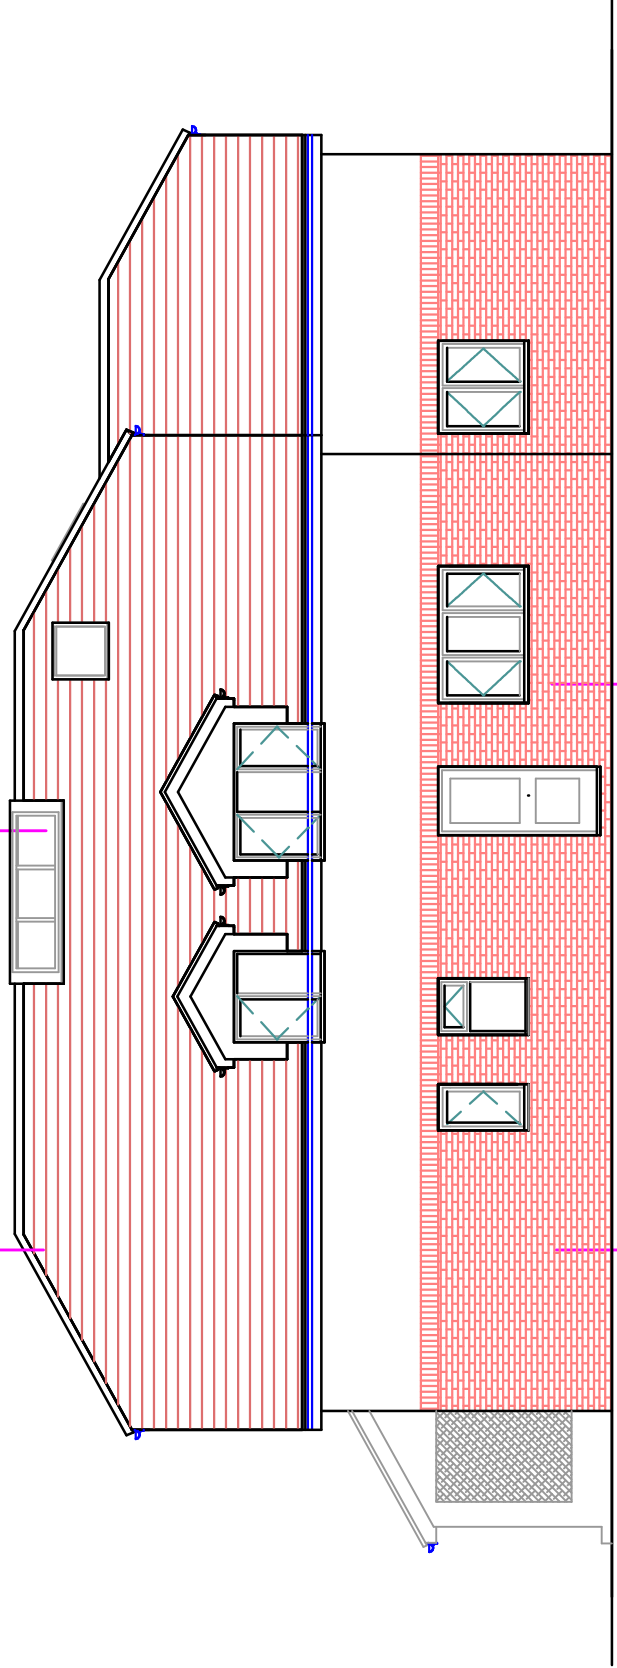


North Elevation

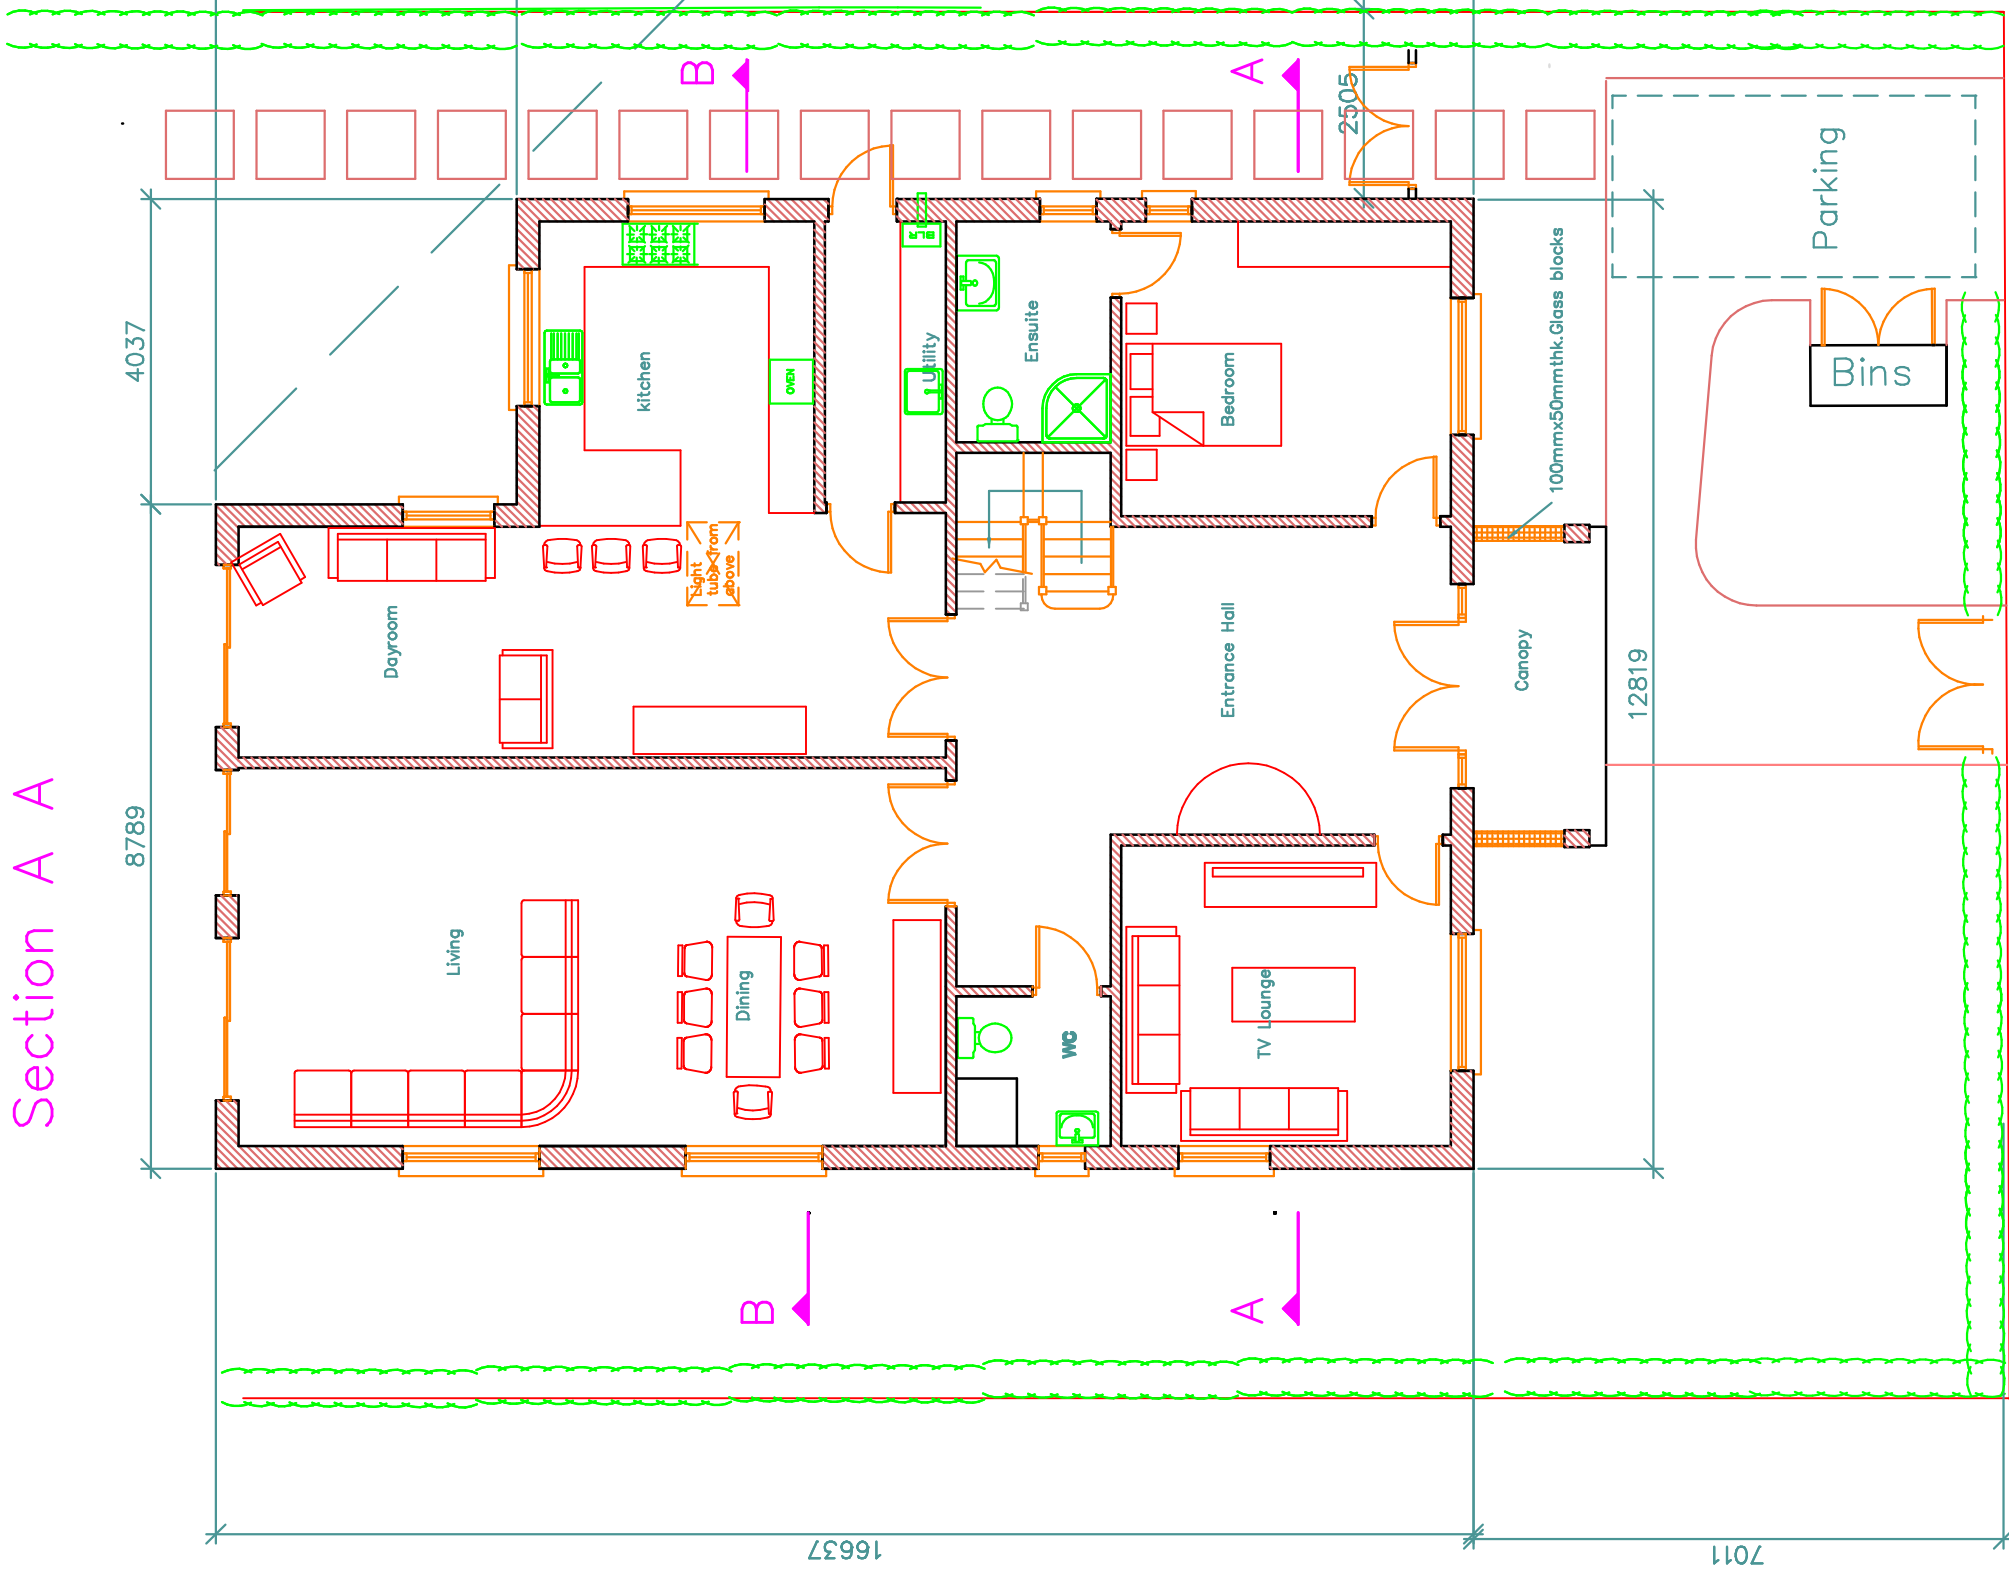

GROUND FLOOR LAYOUT

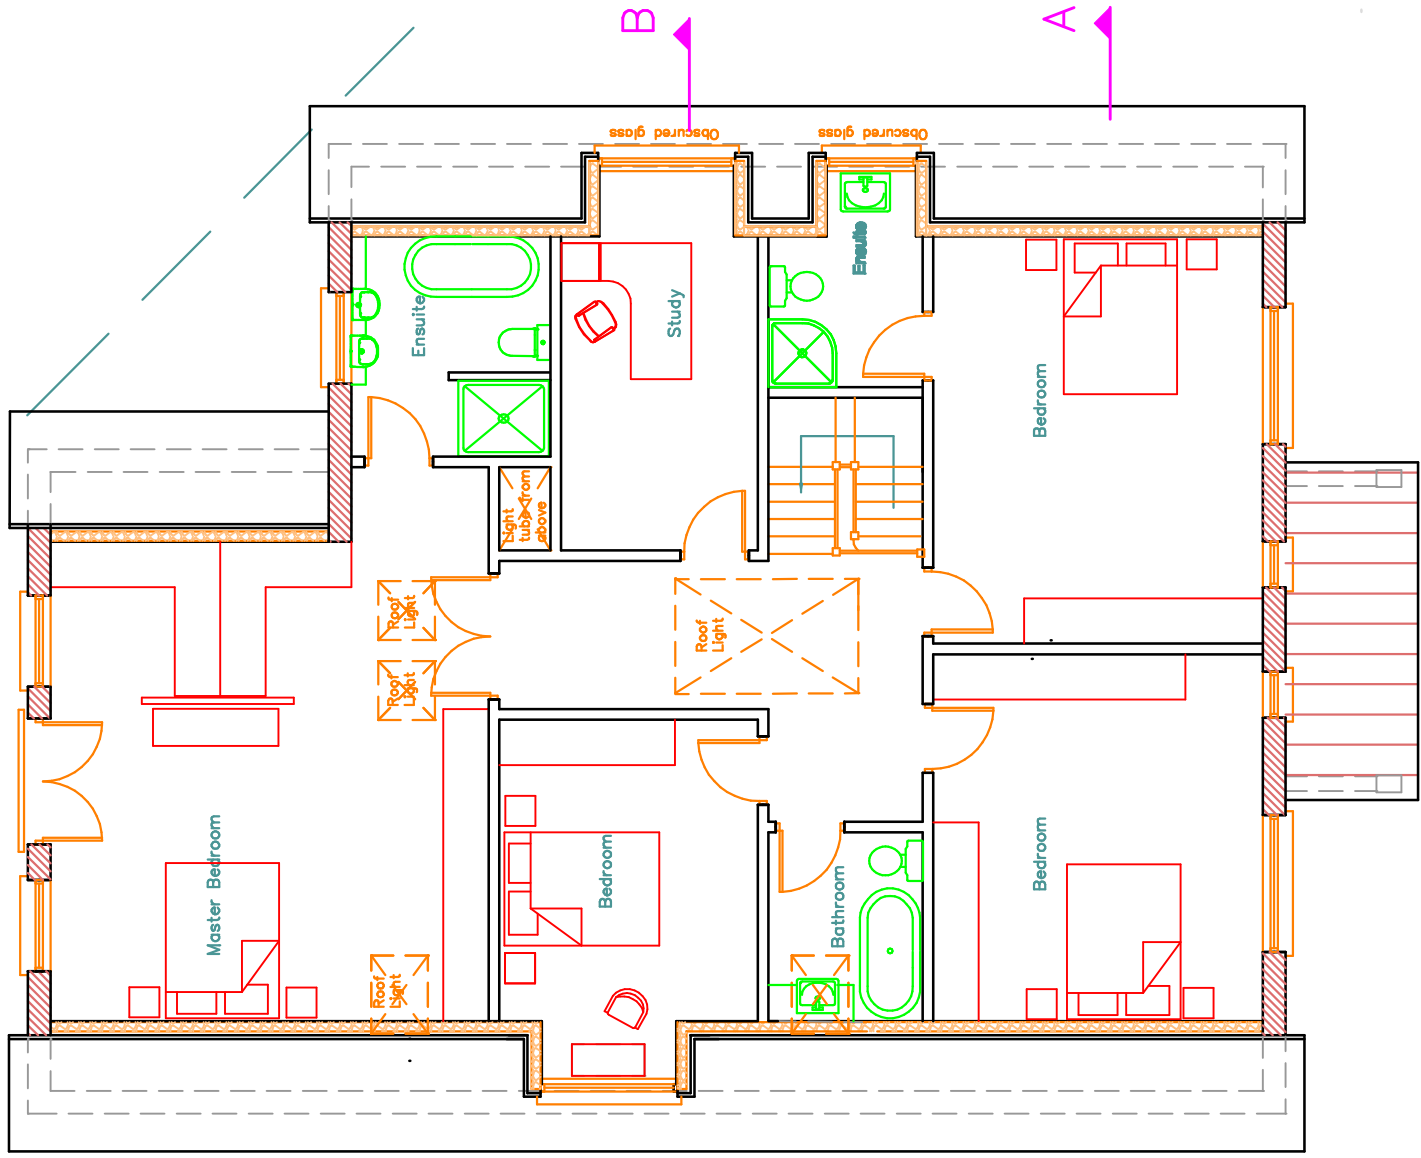

FIRST FLOOR LAYOUT

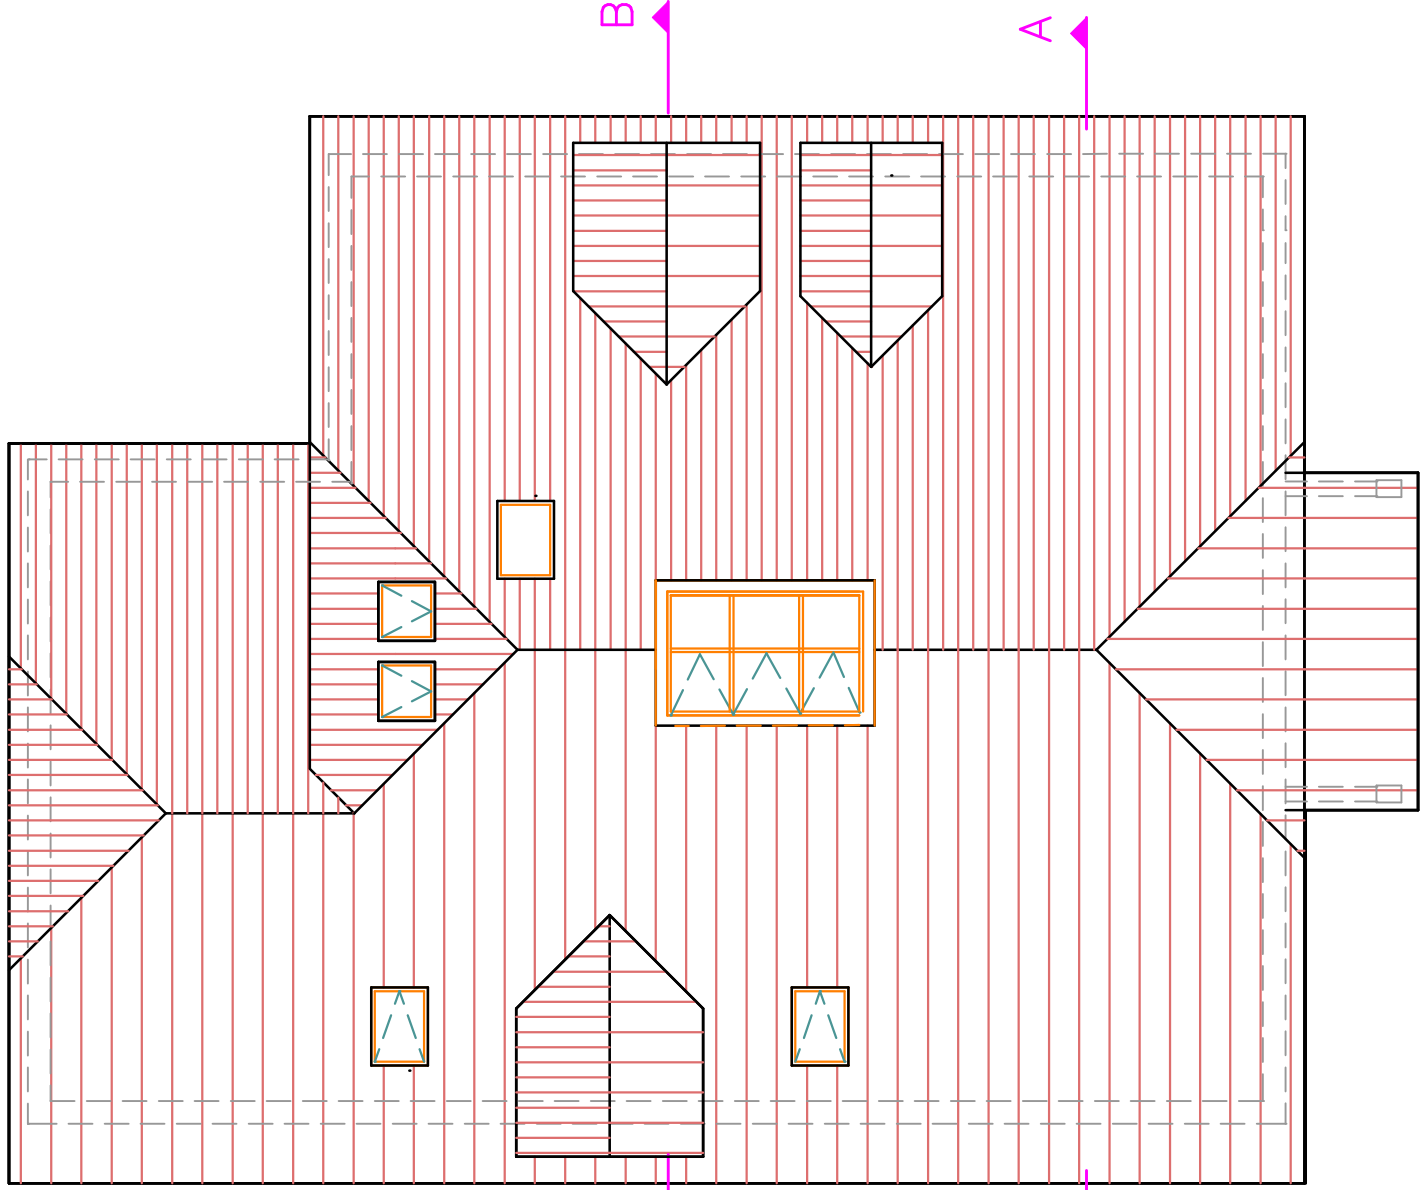

ROOF PLAN

1. Do not scale from this drawing.
2. All dimensions to be checked on site before ordering materials or commencing work.
3. In case of discrepancies in drawings, calculations or details refer to TOWERS ASSOCIATES, for clarification: Unilateral decisions by contractors will not be accepted.
4. For any information not covered by these drawings refer to TOWERS ASSOCIATES, for clarification: Unilateral decisions by contractors will not be accepted.
5. The contractor must ensure that work is being carried out to the latest revisions of the working drawings.
6. It is the responsibility of the contractor to inform the local authority before work commences on site, and at all prescribed stages of work. All to the District Surveyors satisfaction.
7. If work commences on site before full approval is received from TOWERS ASSOCIATES accept no responsibility for any additional work or materials that the District Surveyor may require.
8. This drawing and all copies produced there from are the copyright and property of TOWERS ASSOCIATES and shall remain the property of TOWERS ASSOCIATES if demanded.

By signing and submitting this drawing, the user and his or her employer signify their agreement of the above

REV. C	Feb 20	General revision
REV.	DATE	DESCRIPTION
JOB 16 Frays Avenue West Drayton UB7 7AF		
TITLE Proposed Layout Section & Elev.		
DRG. No. 3198-02 REV: C		
SCALE 1:100	© Copyright 2020	DATE Feb 20
CHECKED PDN	DATE Feb 20	DATE Feb 20
TOWERS ASSOCIATES Harefield Oil Terminal, Harvil Rd, Harefield, MIDDX. UB9 6JL. FAX 01895 814664 TEL 01895 812822		