

FOR TOWN PLANNING ONLY


DWG NO: P204

Ground floor works

AUGUST 2018


Notes
- This drawing is for town planning purposes only
- It is not to be used for construction
- The client is responsible for obtaining all statutory provisions including Building Regulations approval, works under the Party Wall Act 1996, and CDM Regulations 2015
- Any figured dimensions are based on limited survey information. All figured dimensions are to be verified by the contractor prior to the commencement of works

RTAC © 2017		Rahul Taheem BSc (Hons), Grad Dip Arch, MA Arch ARCHITECTURAL CONSULTANTS <u>Architecture. Planning. Design.</u> 159 Brent Street, Hendon London, NW4 4DH T: 07980883228 E: rahulktaheem@hotmail.co.uk
Notes		
Rev	Date	Comments

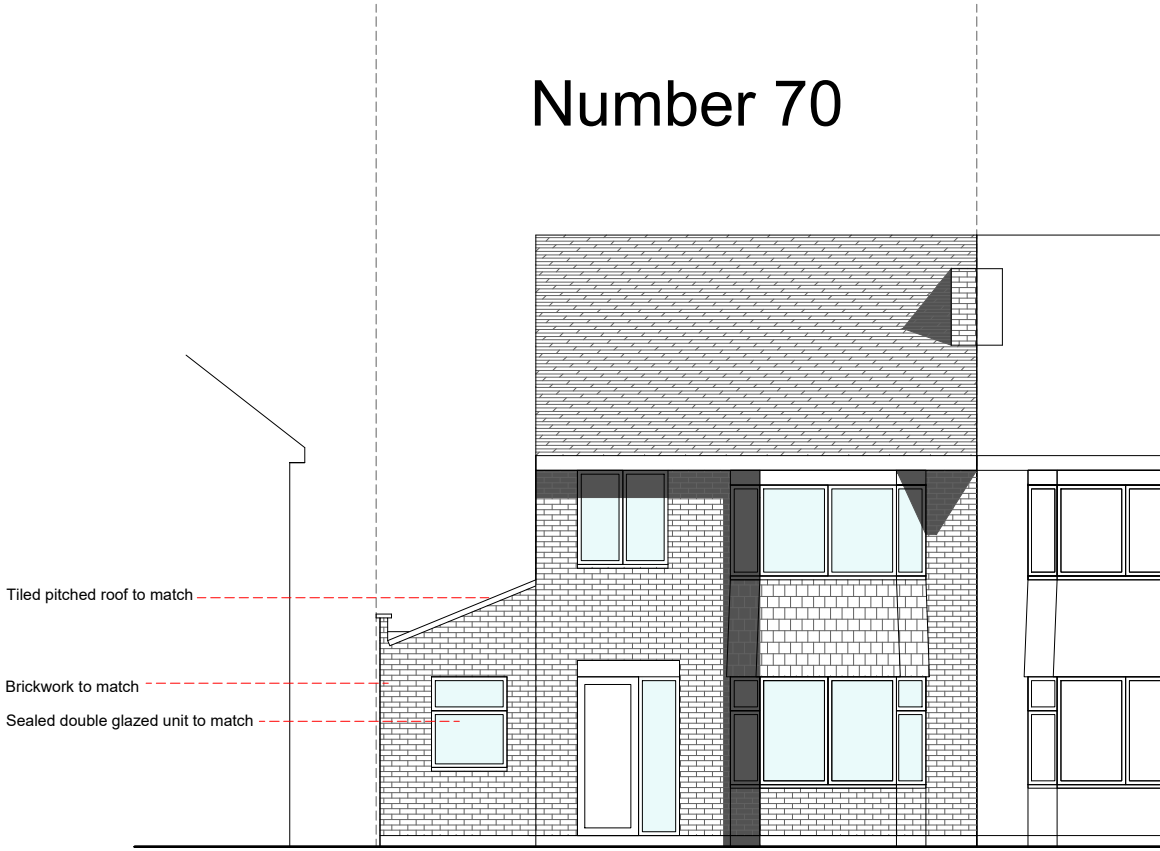

Front elevation

Application Ref: 53234/APP/2018/3322
The council considered that the porch and side extension combined would measure more than half / two thirds of the dwelling house. The house measures 5.8m in width. The porch and side extension combined measured 5.02m. The porch has been removed and the side extension is now in line with the front wall. The width of the side extension 2.06m is less then half / two thirds of the original house

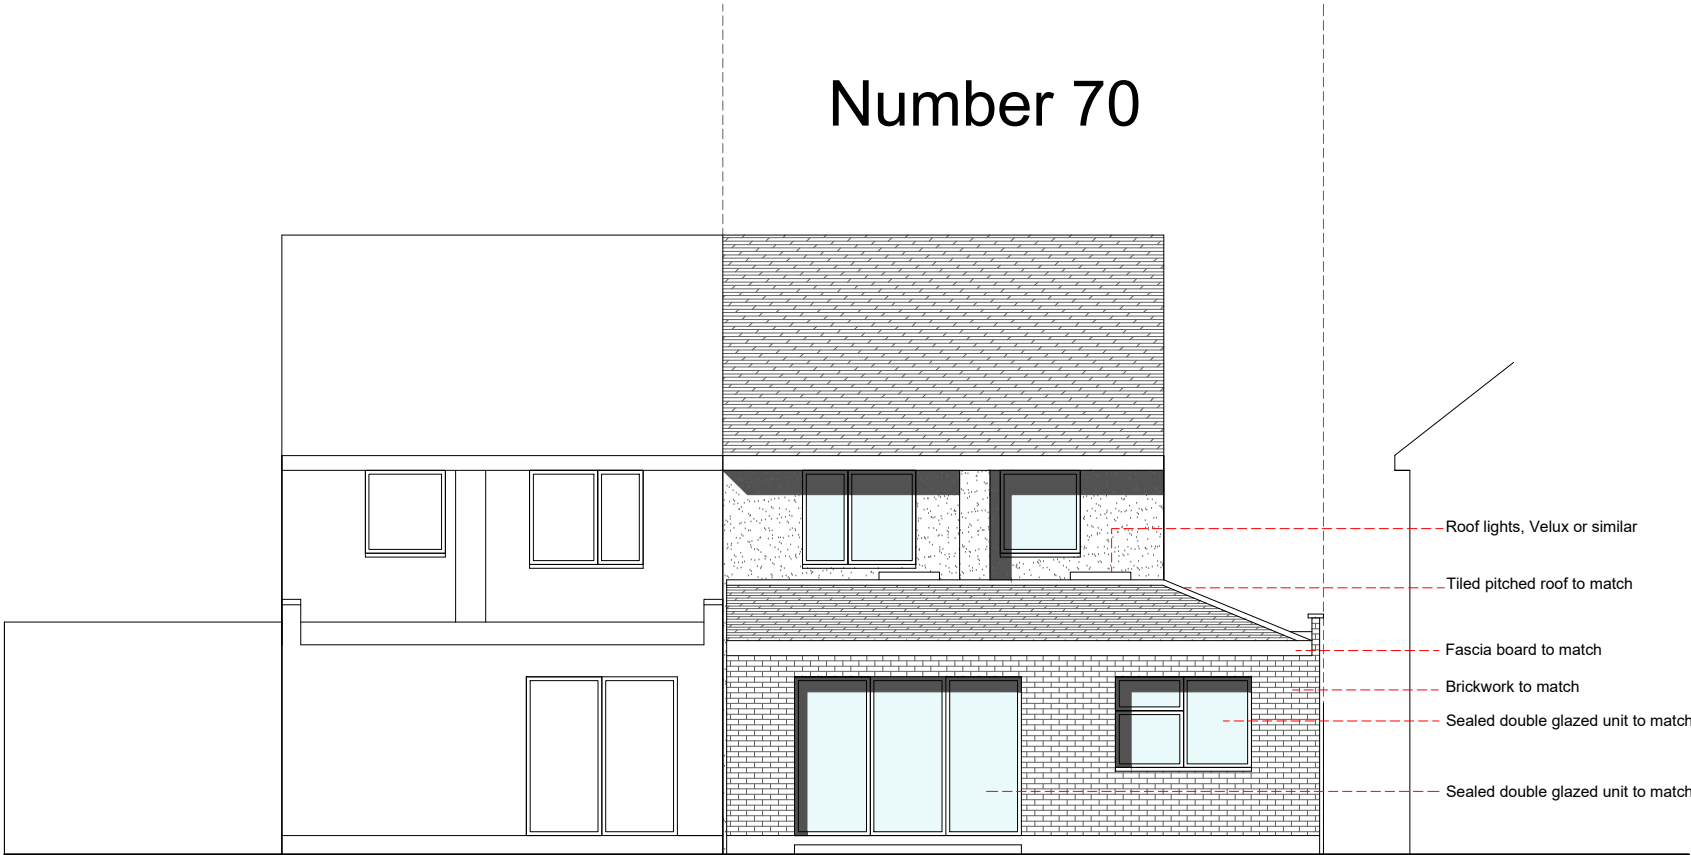

Rear elevation

Proposed elevations

70, Station Approach, South Ruislip, HA4 6SB

