




REAR ELEVATION B
SCALE 1:25@A1
1670 Rev

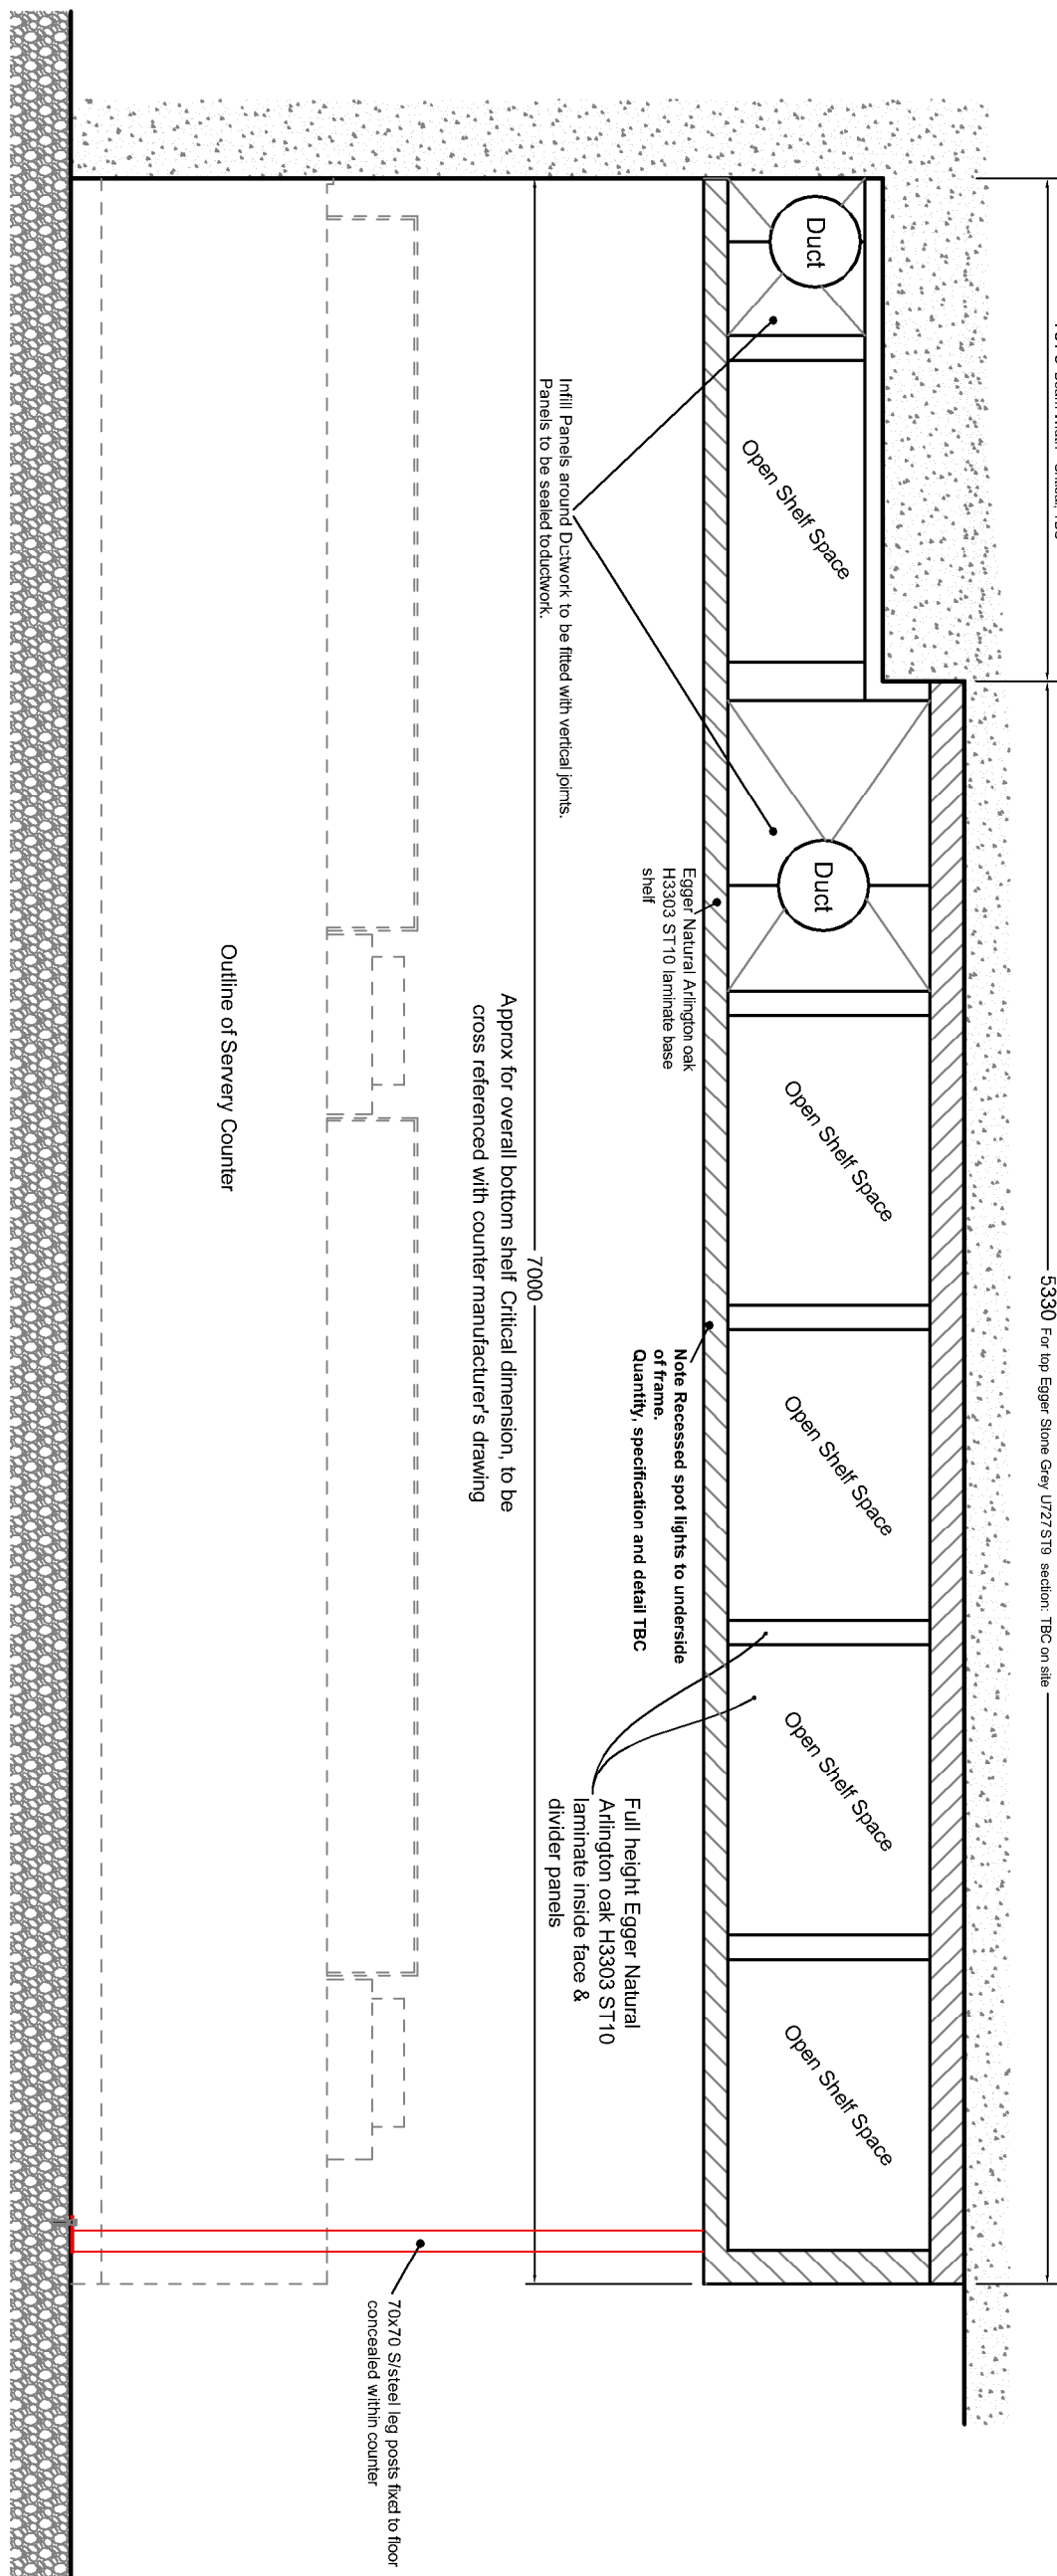

ISOMETRIC OF FRONT CORNER

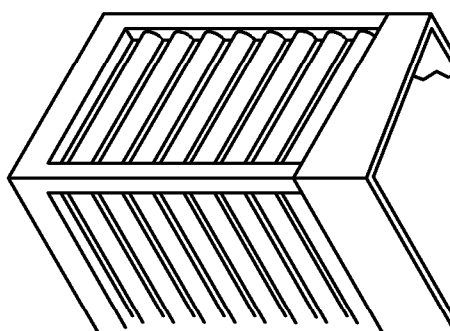


FRONT ELEVATION A
SCALE 1:25@A1

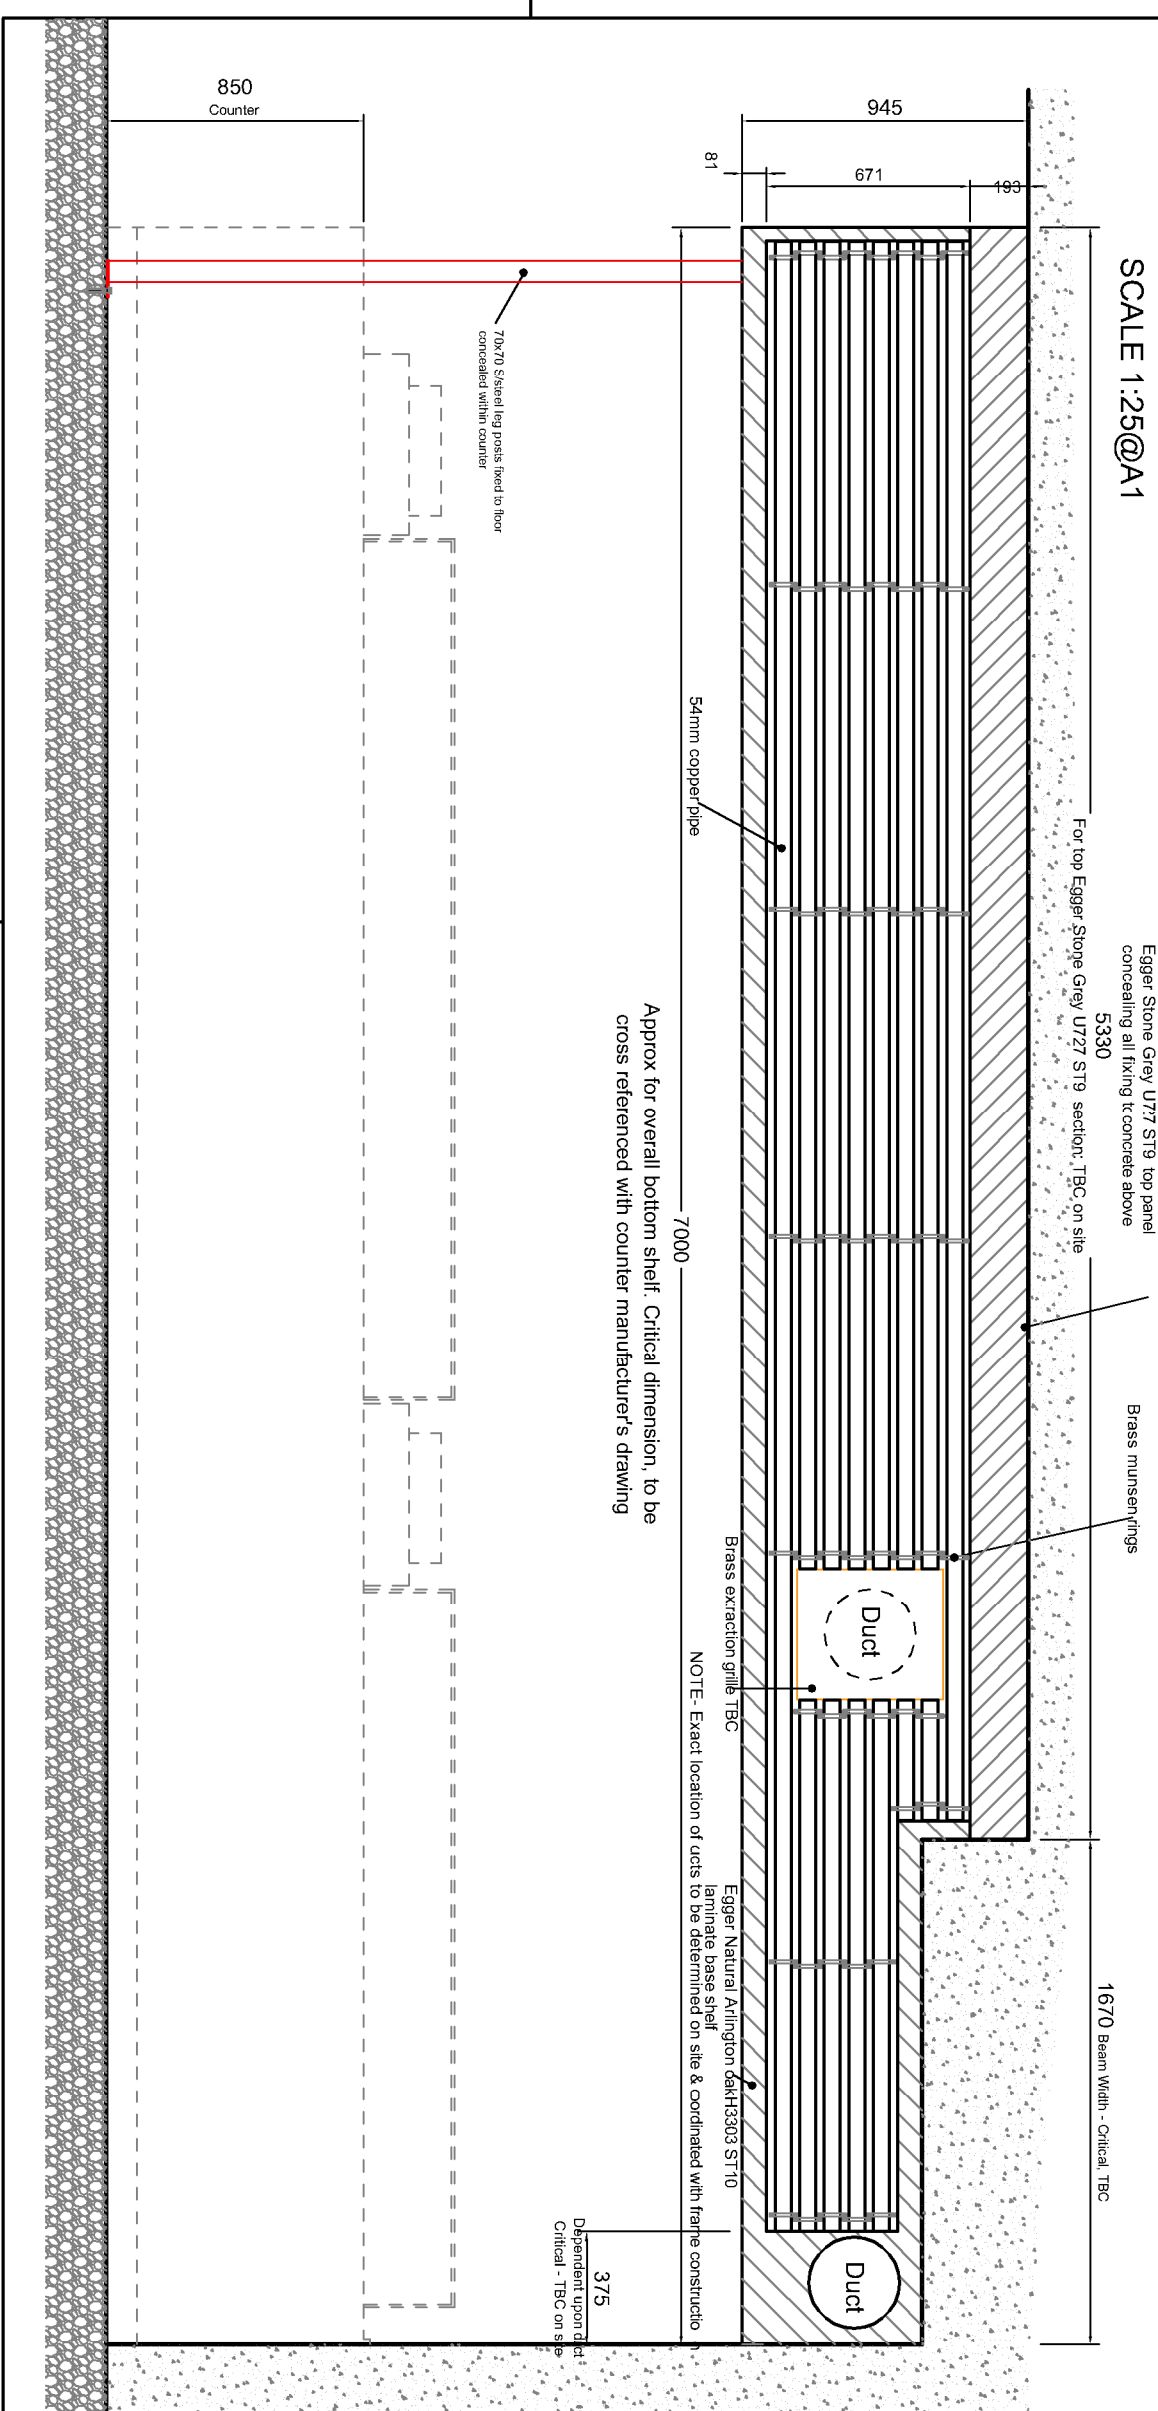


ALL DIMENSIONS TO
BE VERIFIED ON SITE

MAIN PLAN


1:50

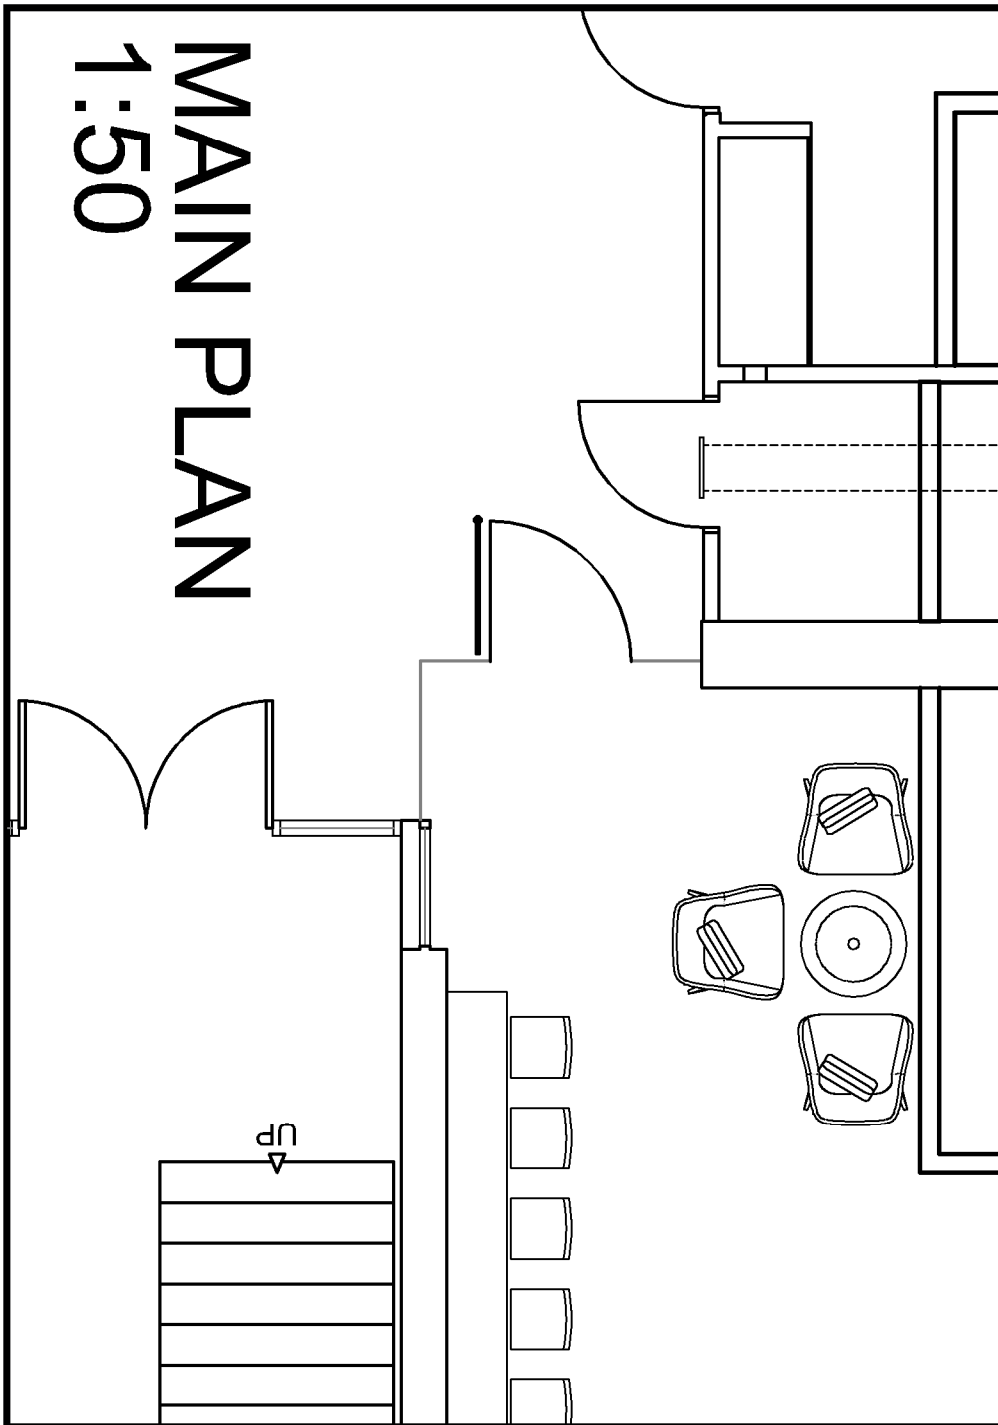

PLAN OF LADDER FRAME
SCALE 1:25@A1

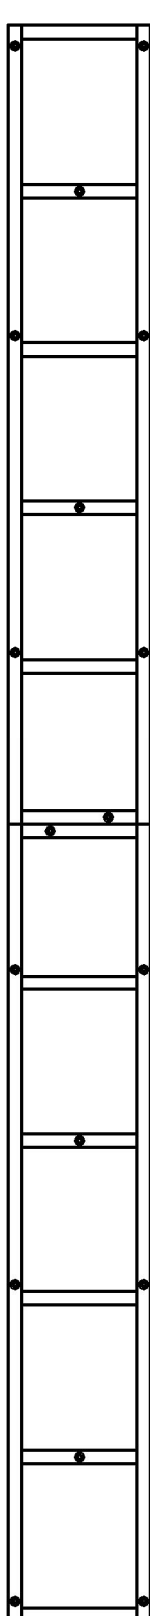

CROSS SECTION
SCALE 1:25@A1

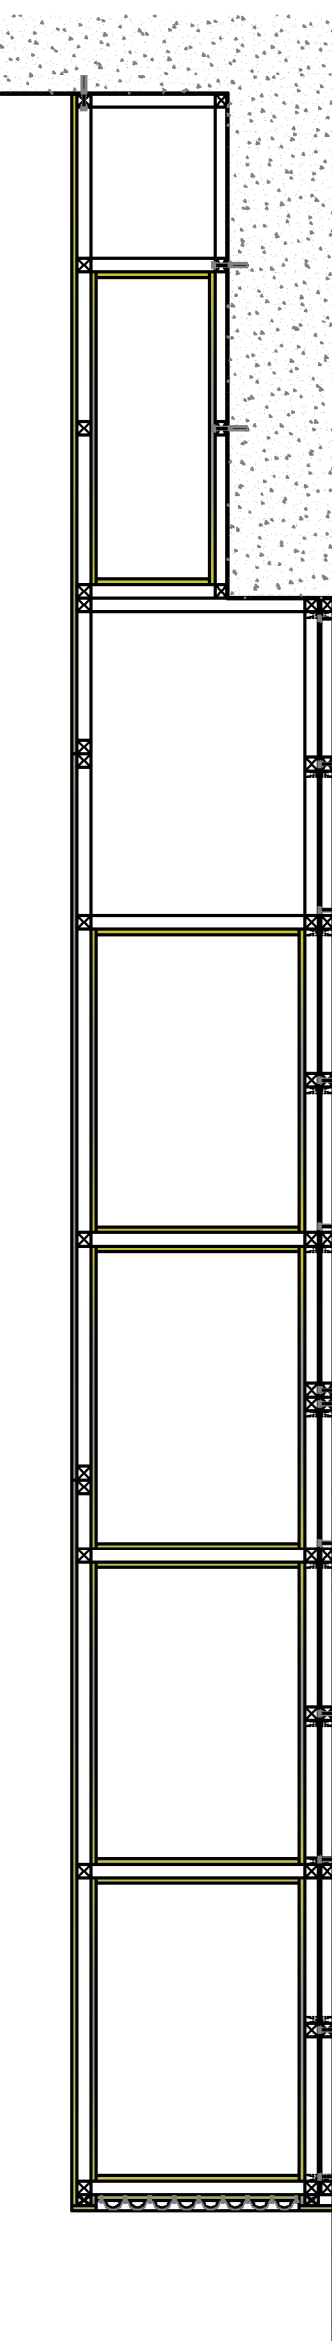

Overall visual



Indicates Infill Panel around Ductwork




Indicates post fixing to counter



Side view

SIDE ELEVATION C
SCALE 1:10@A1

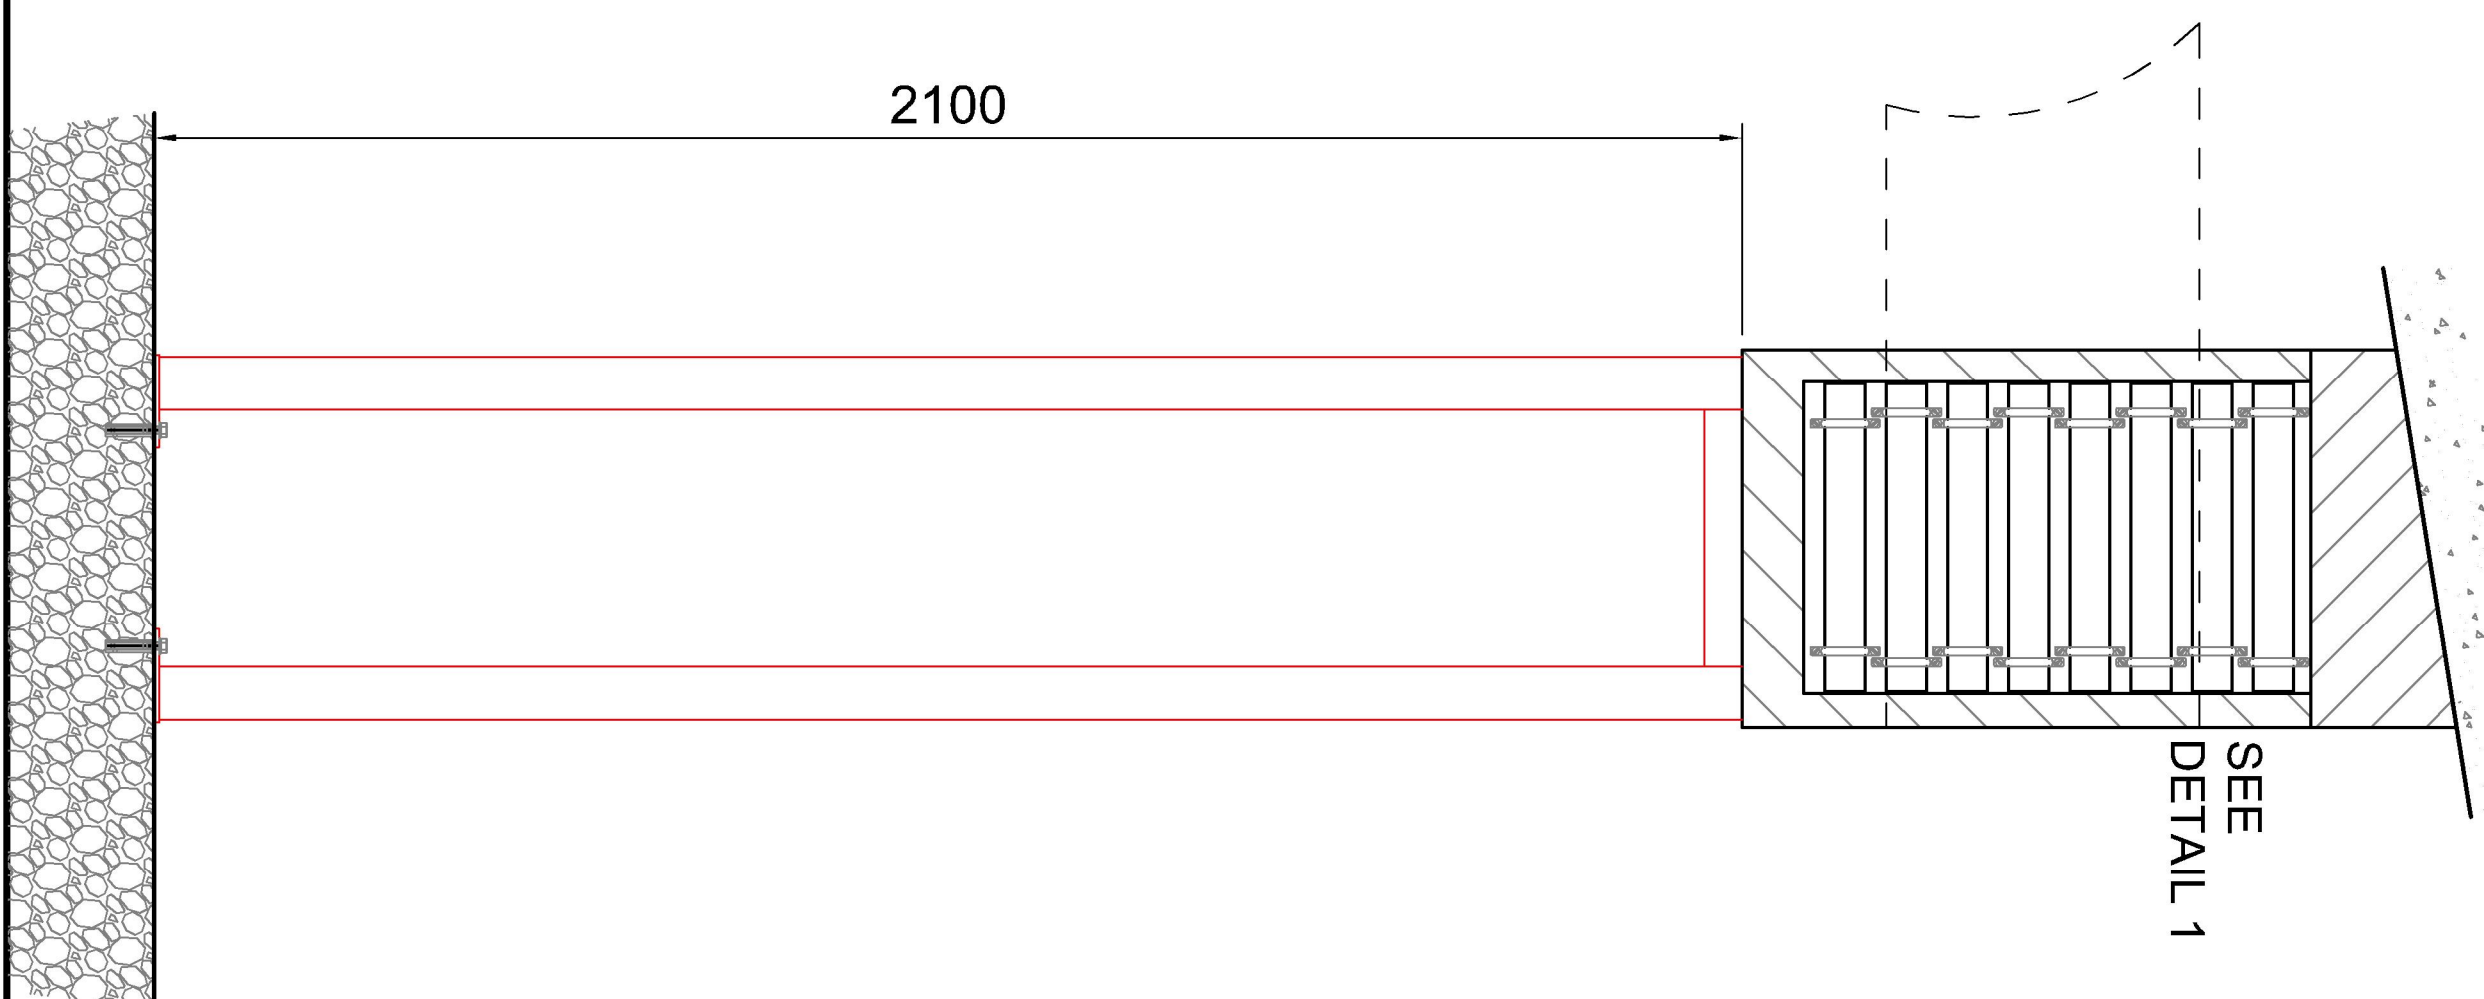

Rev	Date	Amendments	By
A	07.04.17	Added tip to shaft	DJB
B	12.04.17	Revised to allow for ceiling beam and support lags	CPE
C	20.04.17	revised based on CB caddrawing	SS



cds-wilman
a division of Wilman Universal Industries Limited

4 Waterside, Garmarna Park, Telford Park, Wandsworth, M17 2MD
Tel +44 (0)191 960 3000 Fax +44 (0)191 968 3001
Email info@cds-wilman.com Web www.cds-wilman.com

Title

Chantwells - Brunel University
Lecture Centre, Ground Floor: The Coffee Room
Front Bulkhead Shelving

Scale	1:10 @ A1		
Date	13.03.2017		
Drawn by	CPB	Designed by	DJB
Checked by	-	Approved by	-
Status	Tender		
Project no.	PJUN162865	Revision	C
Drawing no.	DWG0030224-20		

GENERAL NOTES FOR MAIN CONTRACTOR

- [illegible]