




- KEY
- Extend of the Proposed Works
 - Land Owned by BUL

SITE PLAN

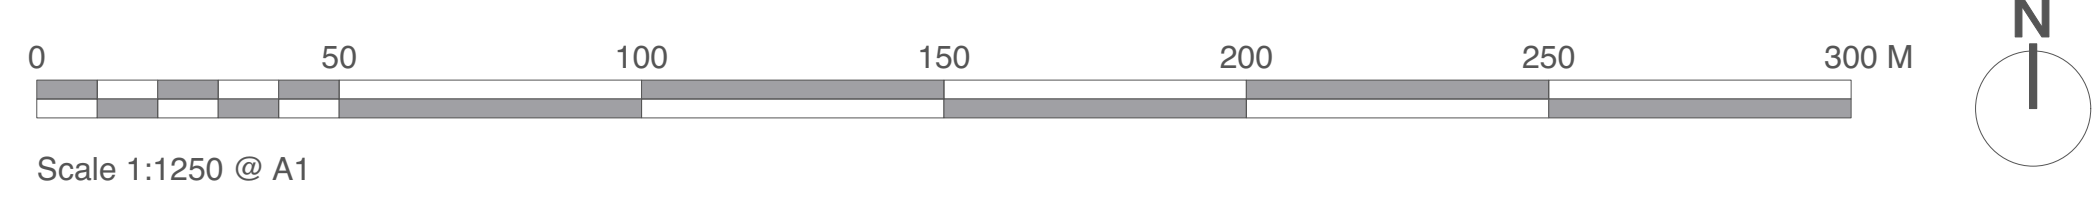

Chartered Architects
Chartered Building Surveyors
Interior Designers
CDM Services

Suite 3, Sandford House,
1b Claremont Road,
Teddington, TW11 8DH
+44 (0)20 8943 5300
www.kendallkingscott.co.uk

Project
Hamilton Centre SU Bar
Doors, Terrace and Ramp

Client
Brunel University London

Scale Paper Size Filename
1:100 ISO A1 210732 BUL_rev1 v2021.vwx

© Copyright Do not scale this drawing

P2	24/11/21	ML GC	Revised as meeting comments
P1	17/11/21	ML ME	Issued to client
Rev	Date	By	Ap Note
Drawing Title			
Location Plan			
Project Number		Drawing Number	Revision
210732-1100		P2	
Date	Drawn	Checked	Purpose/Status
15/11/21	ML	ME	PLANNING
Check all dimensions and levels on site			

Only to be used on the site for which designed. The electronic transmission of designs/information contained in this drawing is carried out entirely at the User's risk and Kendall Kingscott Ltd. will have no liability for any errors or inaccuracies arising therefrom. The production of amended or updated information from the said designs/information by the User is entirely the responsibility of the User and Kendall Kingscott Ltd. shall have no responsibility in respect thereof whatsoever.