




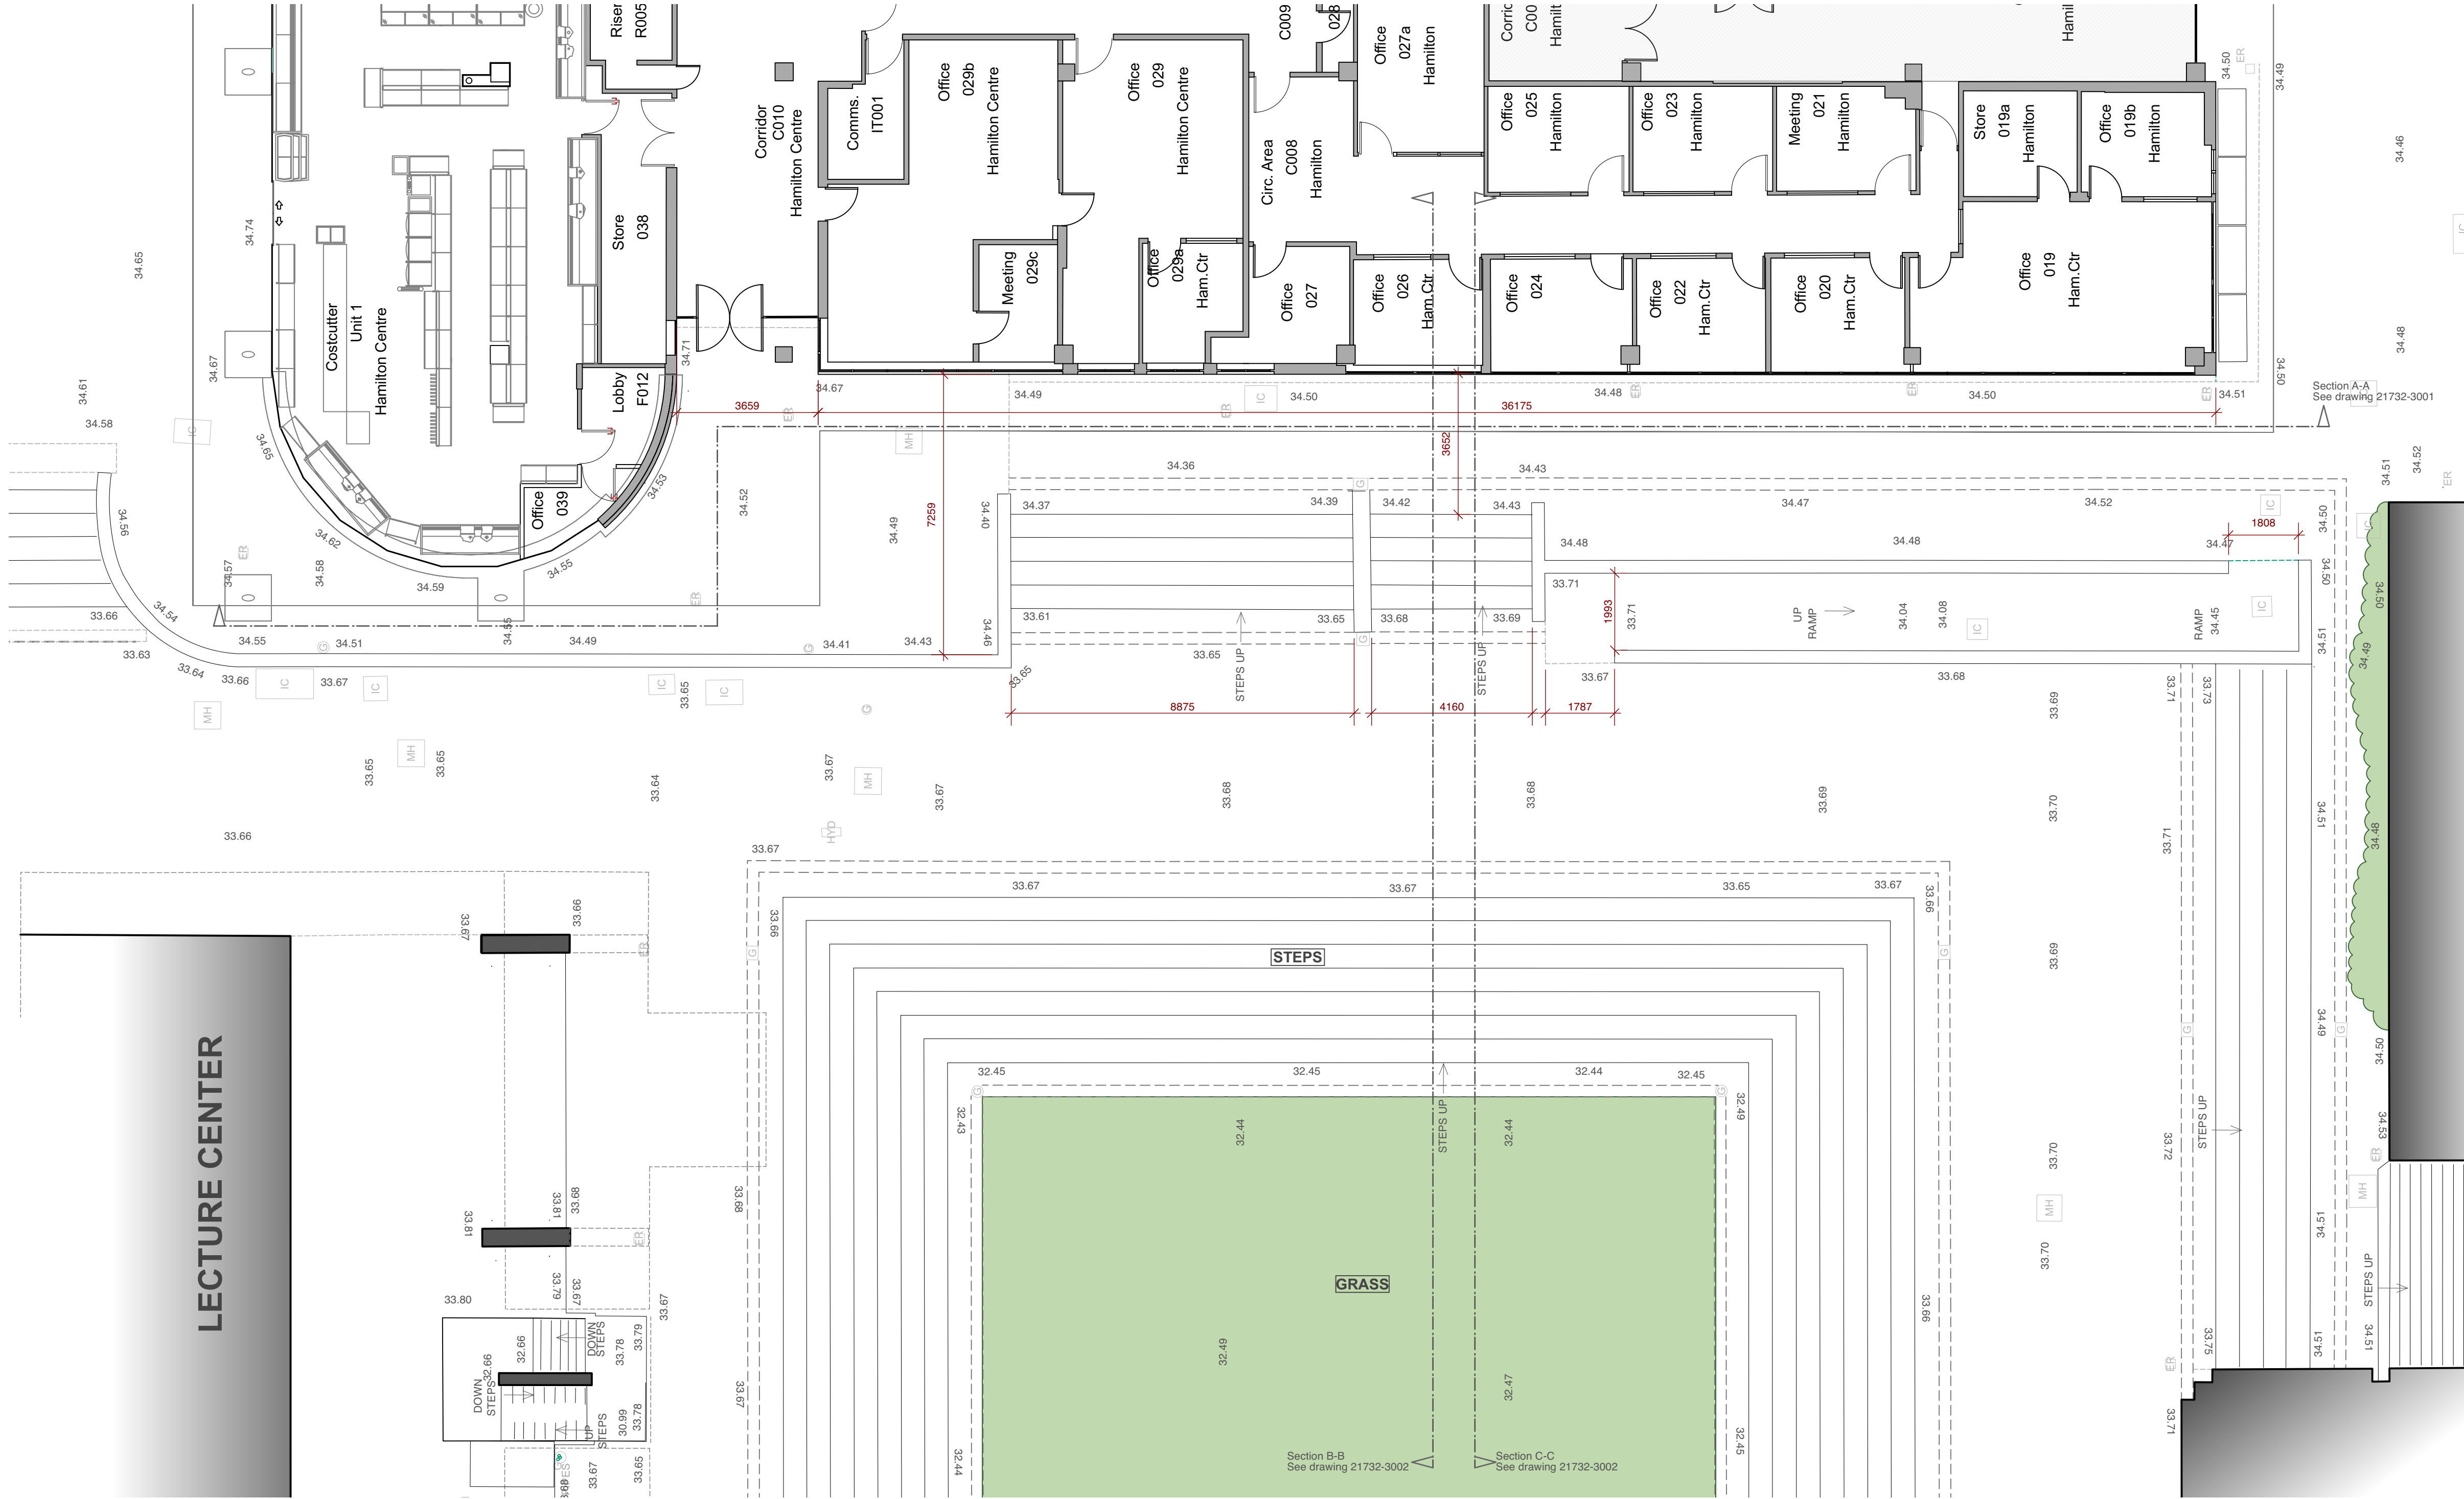

EXISTING GROUND FLOOR PLAN

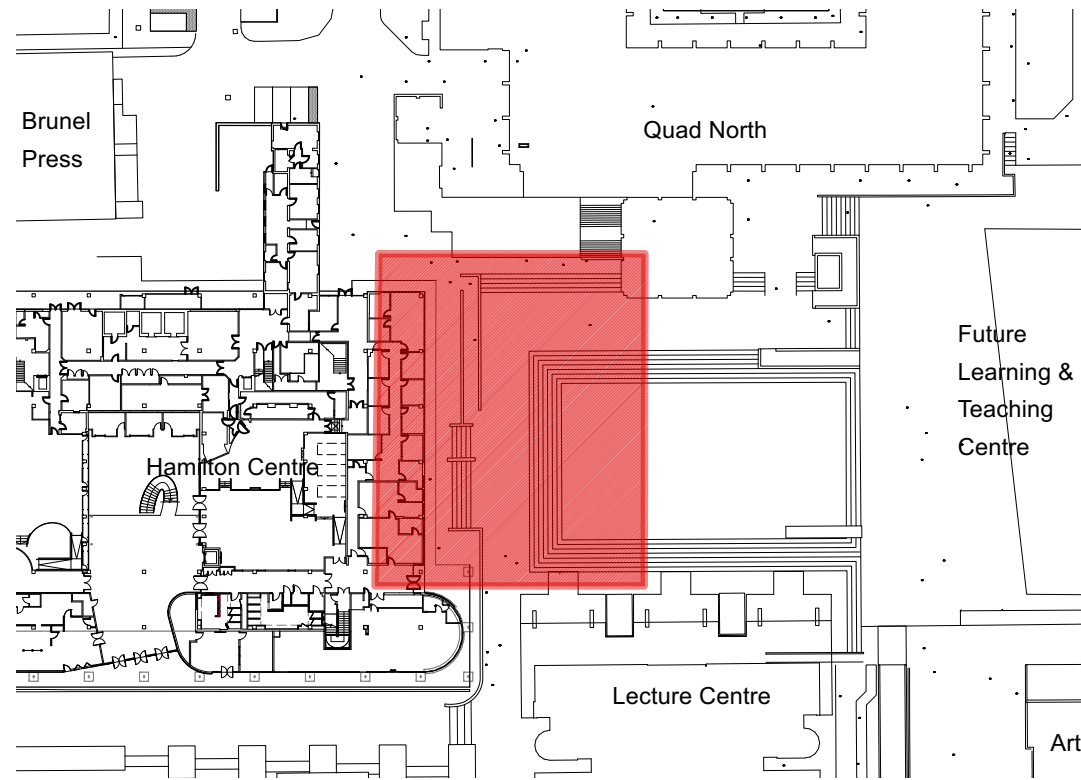

Scale 1:100 @ A1

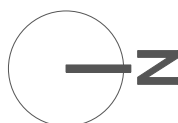

Chartered Architects
Chartered Building Surveyors
Interior Designers
CDM Services

Suite 3, Sandford House,
Teddington, TW11 8DH
+44 (0)20 8943 5300
www.kendallkingscott.co.uk

Only to be used on the site for which designed. The electronic transmission of designs/information contained in this drawing is carried out entirely at the User's risk and Kendall Kingscott Ltd. shall have no liability for any errors or inaccuracies arising therefrom. The production of amended or updated information from the said designs/information by the User is entirely the responsibility of the User and Kendall Kingscott Ltd. shall have no responsibility in respect thereof whatsoever.

P2 24/11/2021 ML GC Revised as meeting comments
P1 17/11/21 ML ME Issued to client
Rev Date By Ap Note

Drawing Title
Existing Ground Floor Plan

Project Number Drawing Number Revision

210732-1200 P2

Date Drawn Checked Purpose/Status
04/11/21 ML ME PLANNING

Check all dimensions and levels on site