



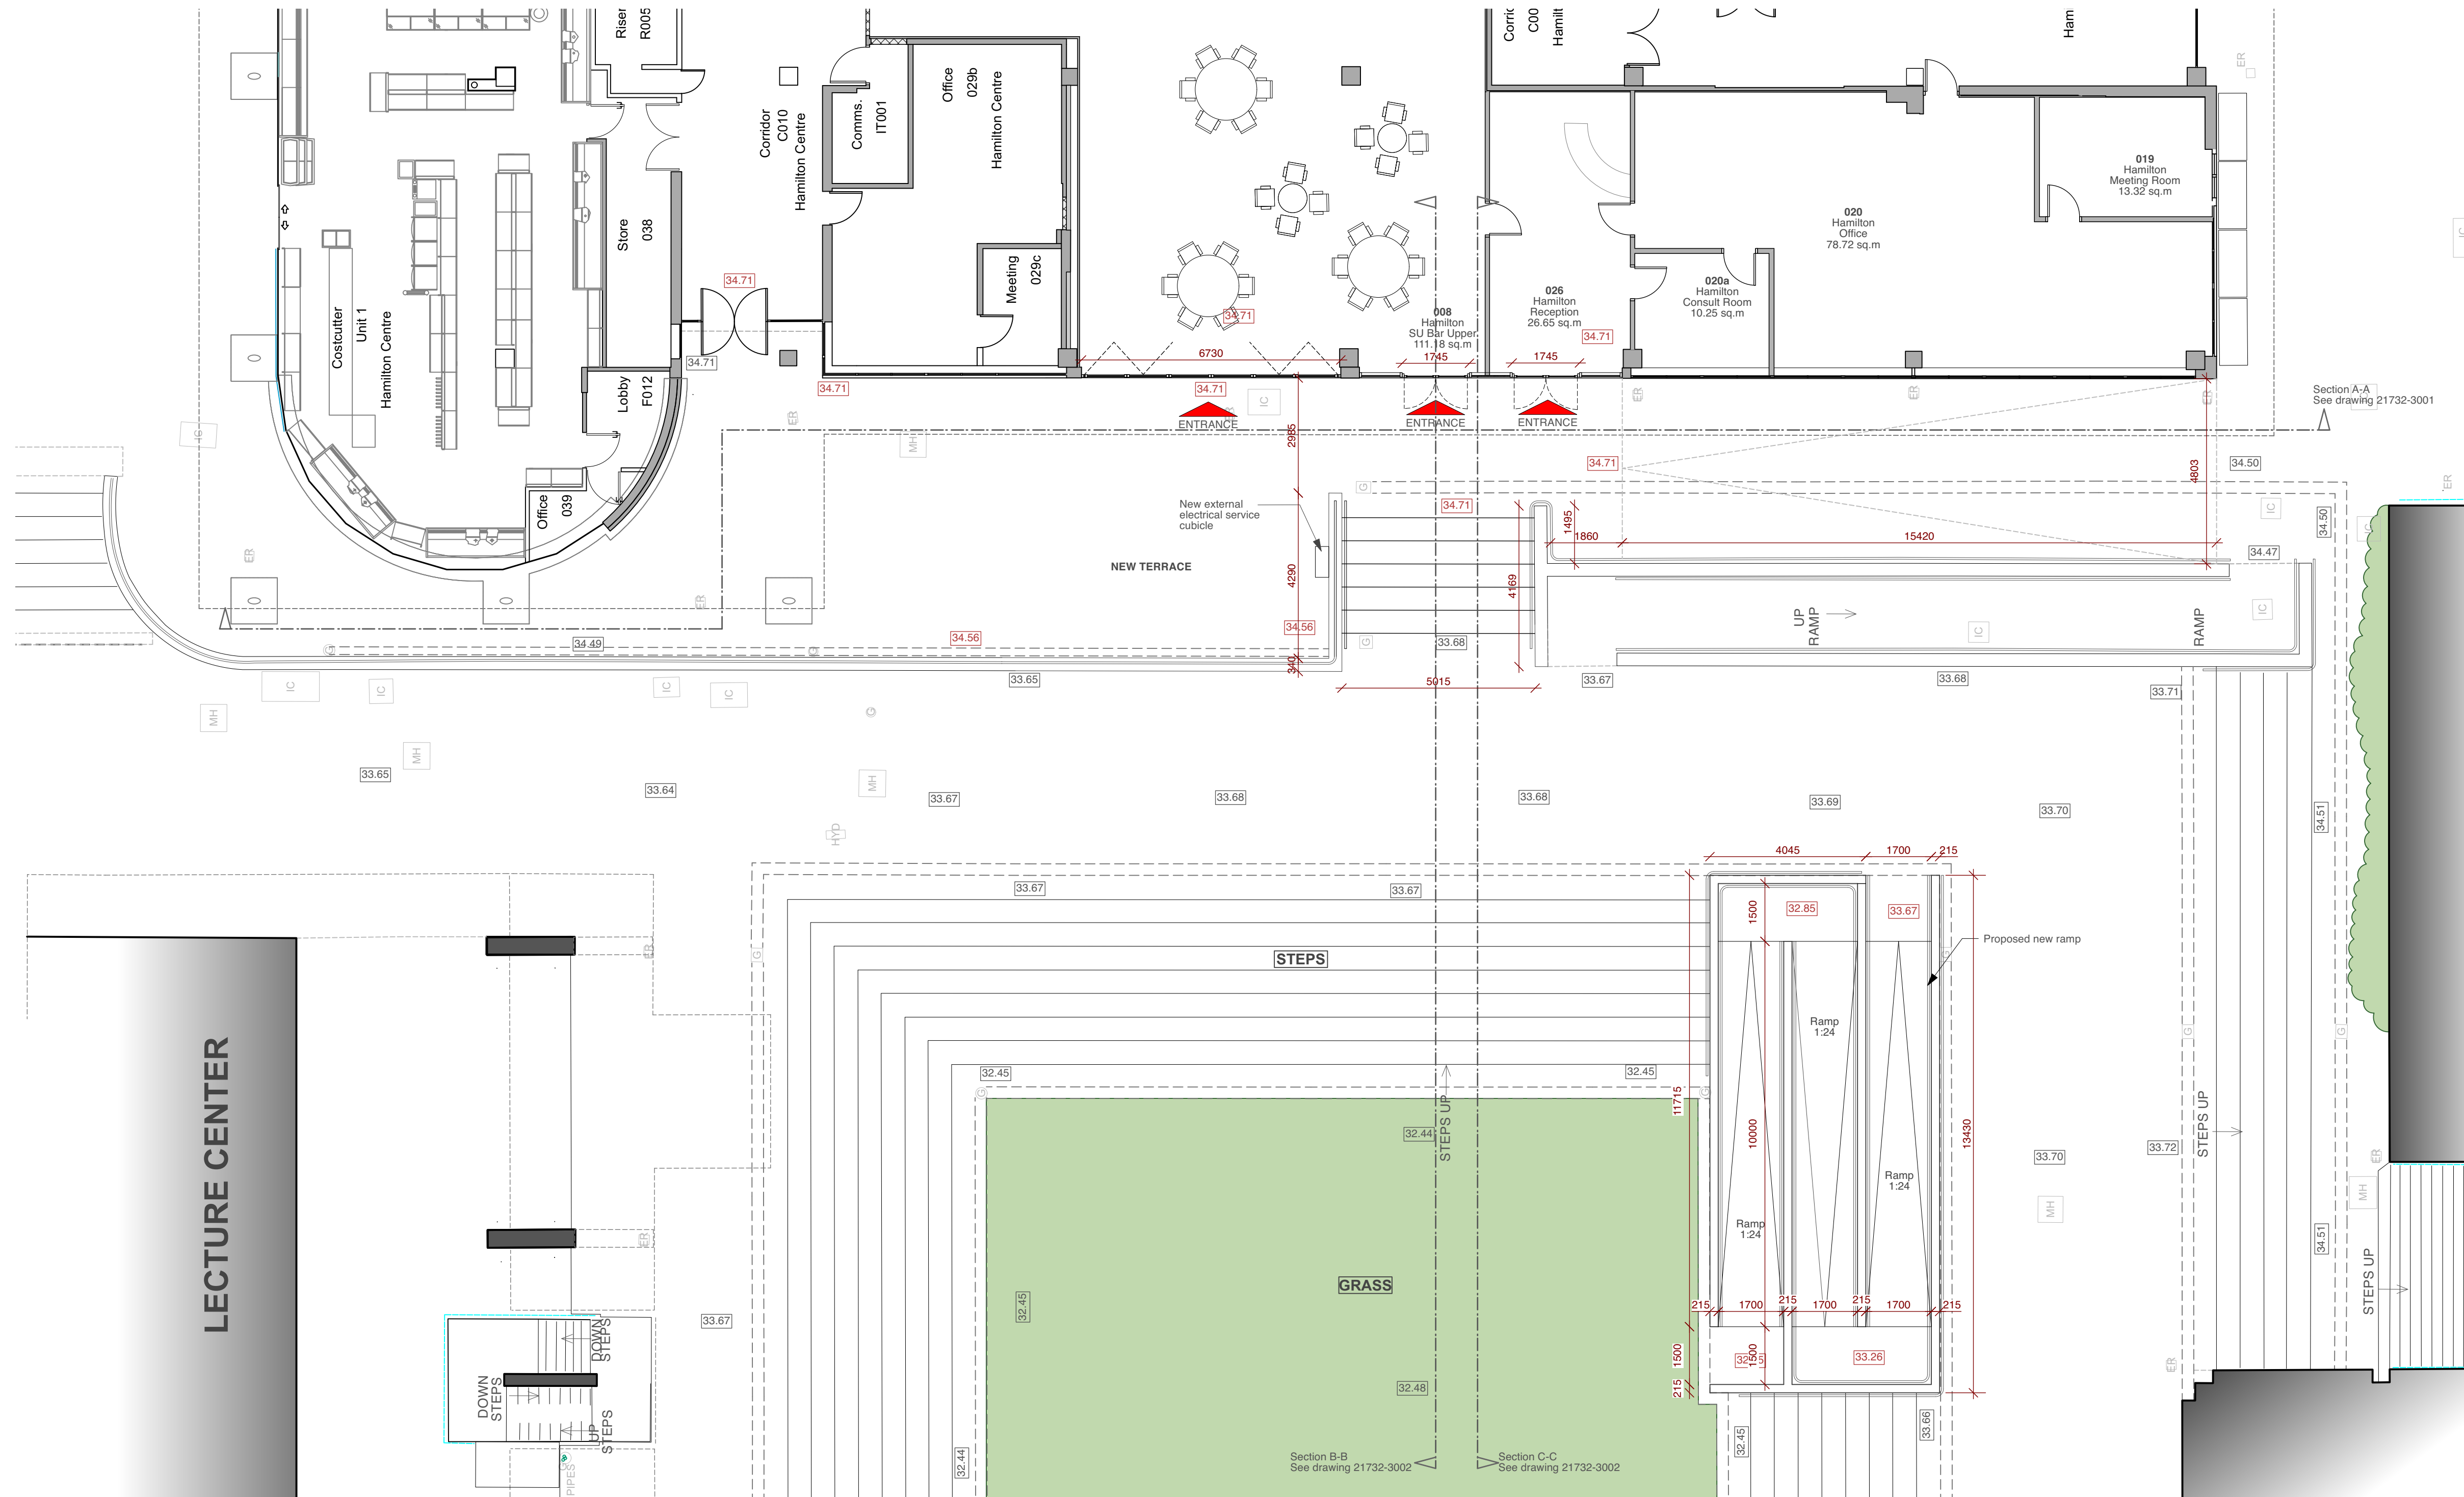


KEY	
34.71	New Floor Level
33.68	Existing Floor Level

PROPOSED GROUND FLOOR PLAN



Scale 1:100 @ A1

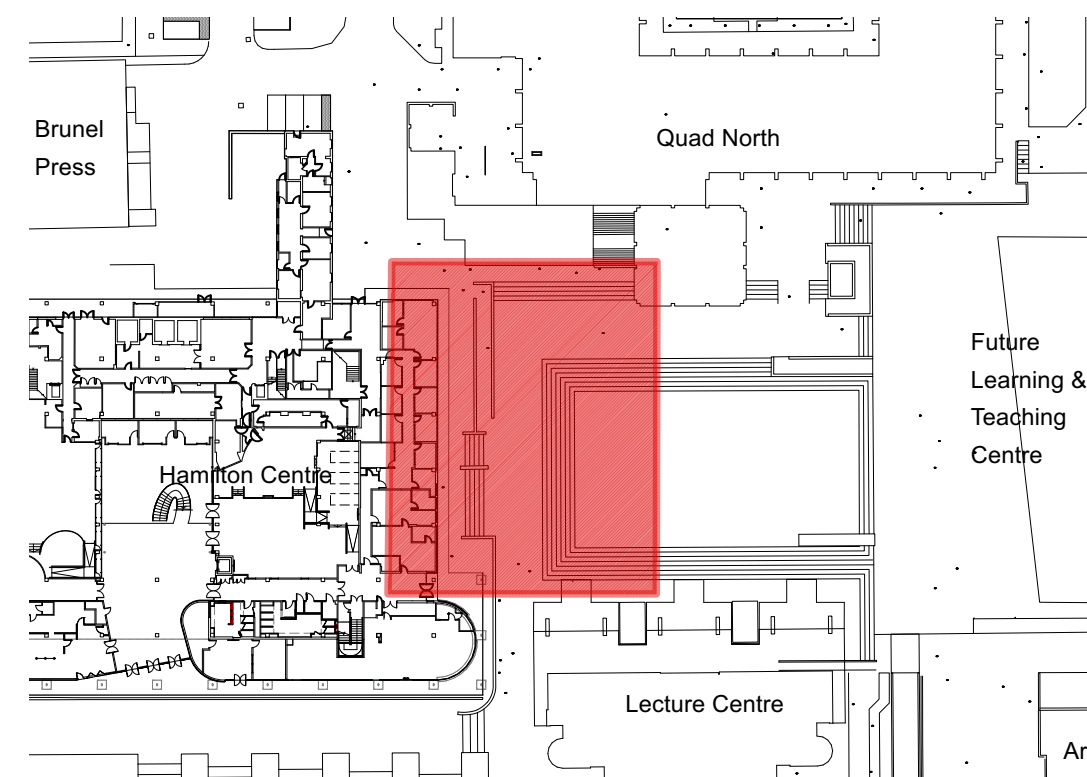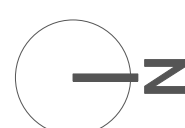

Chartered Architects
Chartered Building Surveyors
Interior Designers
CDM Services

Suite 3, Sandford House,
1b Claremont Road,
Teddington, TW11 8DH
+44 (0)20 8943 5300
www.kendallkingscott.co.uk

Project
Hamilton Centre SU Bar
Doors, Terrace and Ramp

Client
Brunel University London

Scale Paper Size Filename
1:100 ISO A1 210732 BUL_rev1 v2021.vwx

© Copyright Do not scale this drawing

P1 17/11/21 ML ME
Rev Date By Ap Note

Drawing Title
Proposed Ground Floor Plan

Project Number Drawing Number Revision
210732-2000 P1

Date Drawn Checked Purpose/Status
04/11/21 ML ME PLANNING

Check all dimensions and levels on site

Only to be used on the site for which designed. The electronic transmission of designs/information contained in this drawing is carried out entirely at the User's risk and Kendall Kingscott Ltd. will have no liability for any errors or inaccuracies arising therefrom. The production of amended or updated information from the said designs/information by the User is entirely the responsibility of the User and Kendall Kingscott Ltd. shall have no responsibility in respect thereof whatsoever.