



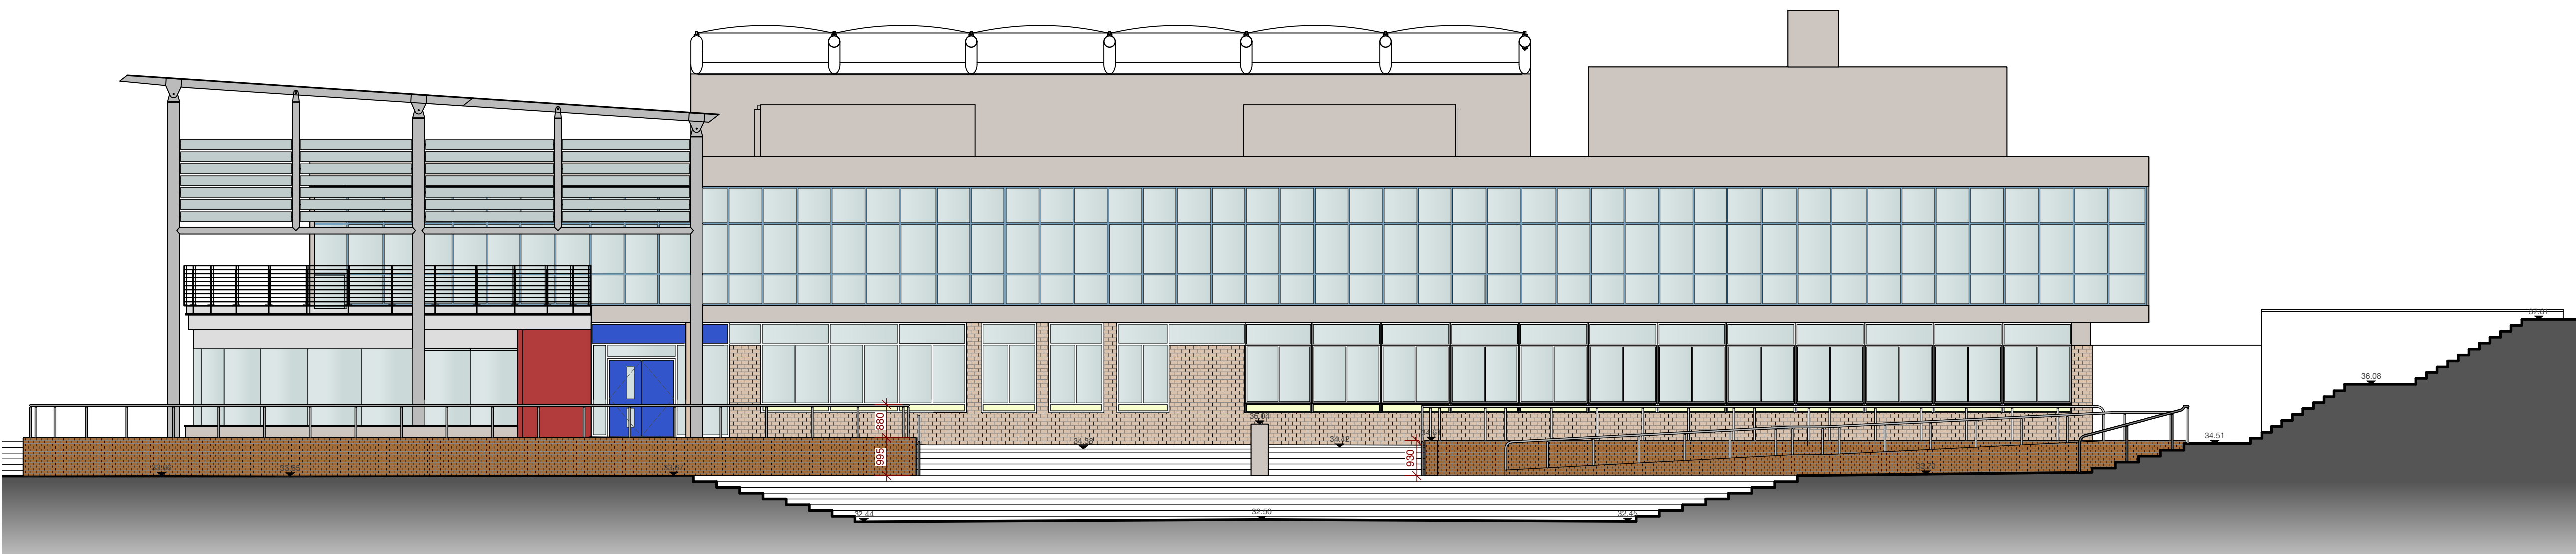


EXISTING EAST ELEVATION

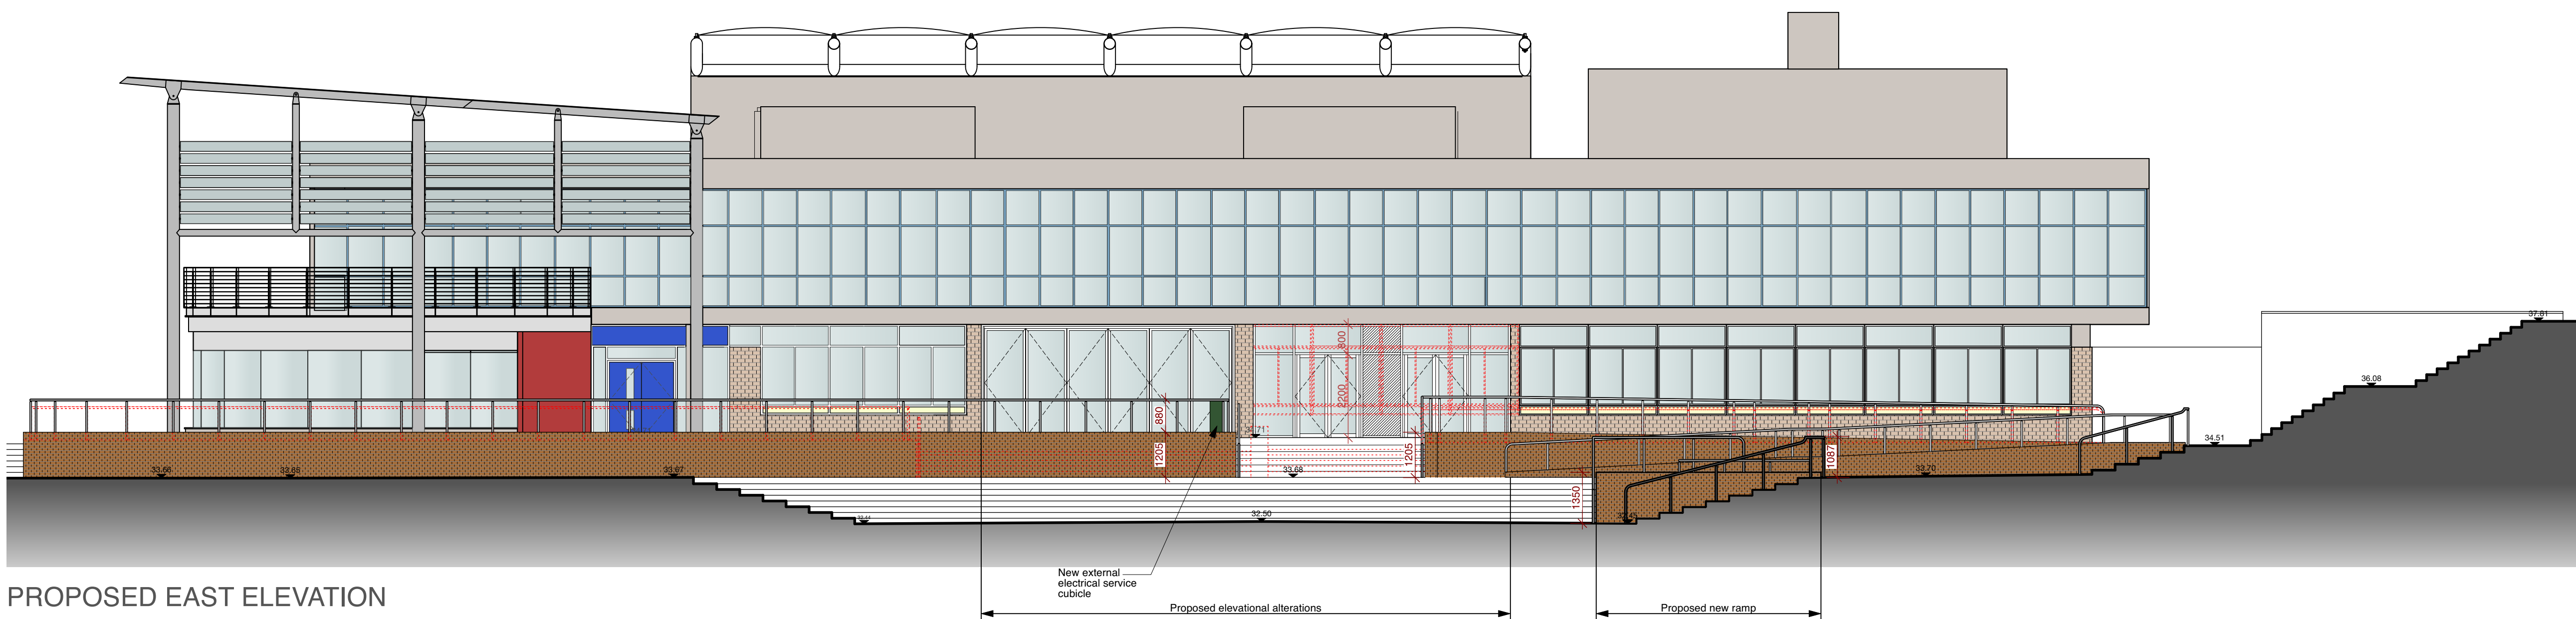

PROPOSED EAST ELEVATION

EXISTING AND PROPOSED EAST ELEVATION

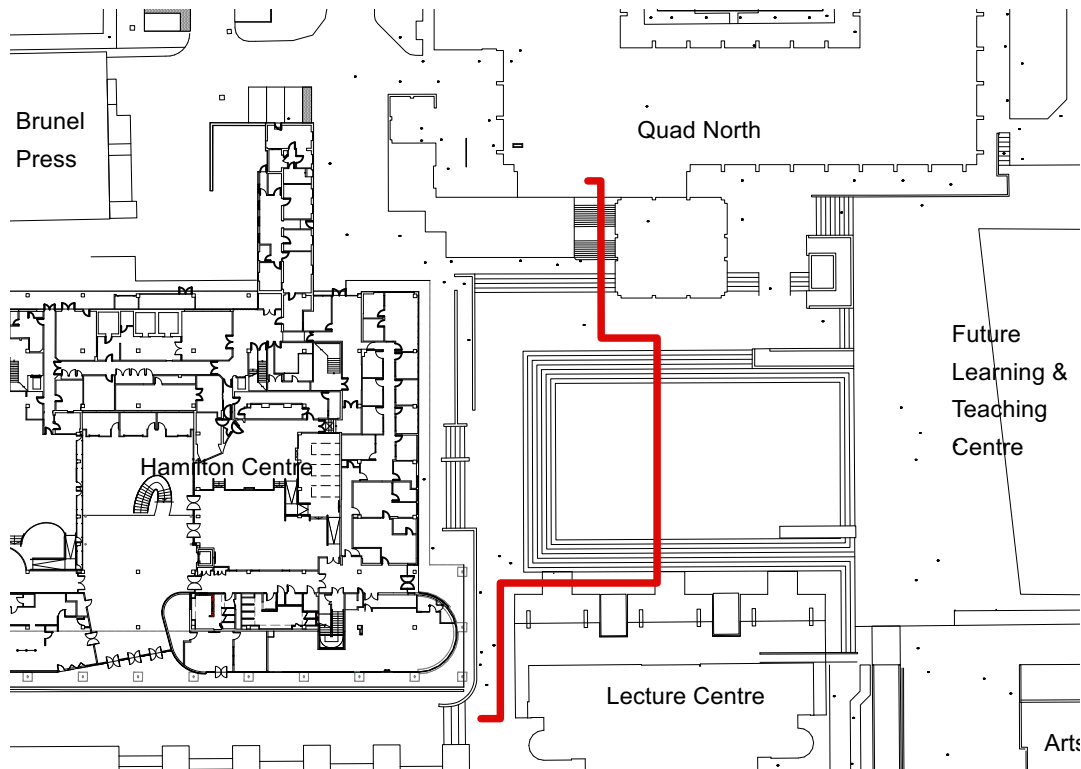

Chartered Architects
Chartered Building Surveyors
Interior Designers
CDM Services

Suite 3, Sandford House,
1b Claremont Road,
Teddington, TW11 8DH
+44 (0)20 8943 5300
www.kendallkingscott.co.uk

Only to be used on the site for which designed. The electronic transmission of designs/information contained in this drawing is carried out entirely at the User's risk and Kendall Kingscott Ltd. will have no liability for any errors or inaccuracies arising therefrom. The production of amended or updated information from the said designs/information by the User is entirely the responsibility of the User and Kendall Kingscott Ltd. shall have no responsibility in respect thereof whatsoever.

P2	24/11/21	ML GC	Revised as meeting comments
P1	17/11/21	ML ME	Issued to client
Rev	Date	By	Ap Note

Drawing Title
Existing and Proposed East Elevation

Project Number Drawing Number Revision
210732-3000 P2

Date Drawn Checked Purpose/Status
04/11/21 ML ME PLANNING